

STAGECOACH MOUNTAIN RANCH

PARCELS OF LAND LOCATED IN SECTIONS 18 AND 19, TOWNSHIP 3 NORTH, RANGE 84 WEST,
AND SECTIONS 11, 13, 14, 23, 24, 25, AND 26 OF TOWNSHIP 3 NORTH, RANGE 85 WEST, OF THE 6TH P.M.
COUNTY OF ROUTT, STATE OF COLORADO

Preliminary Application Document Set

ISSUED: December, 2nd, 2024



PROJECT DESCRIPTION

The Stagecoach Mountain Ranch is a an existing property in Routt County, Colorado. The land use application is being submitted for a proposed development, known as Stagecoach Mountain Ranch (SMR). Consisting of a master planned residential community having 613 residential homes to be constructed on a portion of approximately 5,057 acres of privately-owned property in the Stagecoach area. An additional component of the development is the recreational amenities that will be offered to the residents of the Stagecoach Mountain Ranch. In addition to SMR, the plan proposes development of public amenities and services for the Stagecoach community such as a public neighborhood commercial center, recreational trails and parks, housing, as well as upgrades to roads and infrastructure.

SHEET INDEX

Sheet No.	Sheet Name	Preliminary Application			
Landscape Drawings:					
GENERAL INFORMATION					
L.0.001	Cover	•			
L.0.002	General Information	•			
L.0.003	Site Plan Sheet 003	•			
L.0.004	Site Plan Sheet 004	•			
L.0.005	Site Plan Sheet 005	•			
L.0.006	Site Plan Sheet 006	•			
L.0.007	Site Plan Sheet 007	•			
L.0.008	Site Plan Sheet 008	•			
L.0.009	Site Plan Sheet 009	•			
L.0.010	Site Plan Sheet 010	•			
L.0.011	Site Plan Sheet 011	•			
L.0.012	Site Plan Sheet 012	•			
L.0.013	Site Plan Sheet 013	•			
L.0.014	Site Plan Sheet 014	•			
L.1.01	Amenity Site Plan (base area)	•			
L.1.02	Amenity Site Plan (base area)	•			
L.1.03	Amenity Site Plan (base area)	•			
L.1.04	Amenity Site Plan (Flat Tops)	•			
L.1.05	Amenity Site Plan (Flat Tops)	•			
L.2.01	General Planting Notes	•			
L.2.02	General Planting Details	•			
L.2.03	General Planting Details	•			

ILLUSTRATIVE PLAN

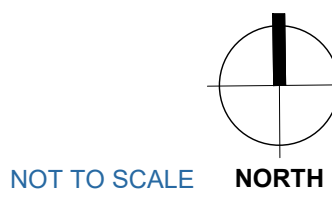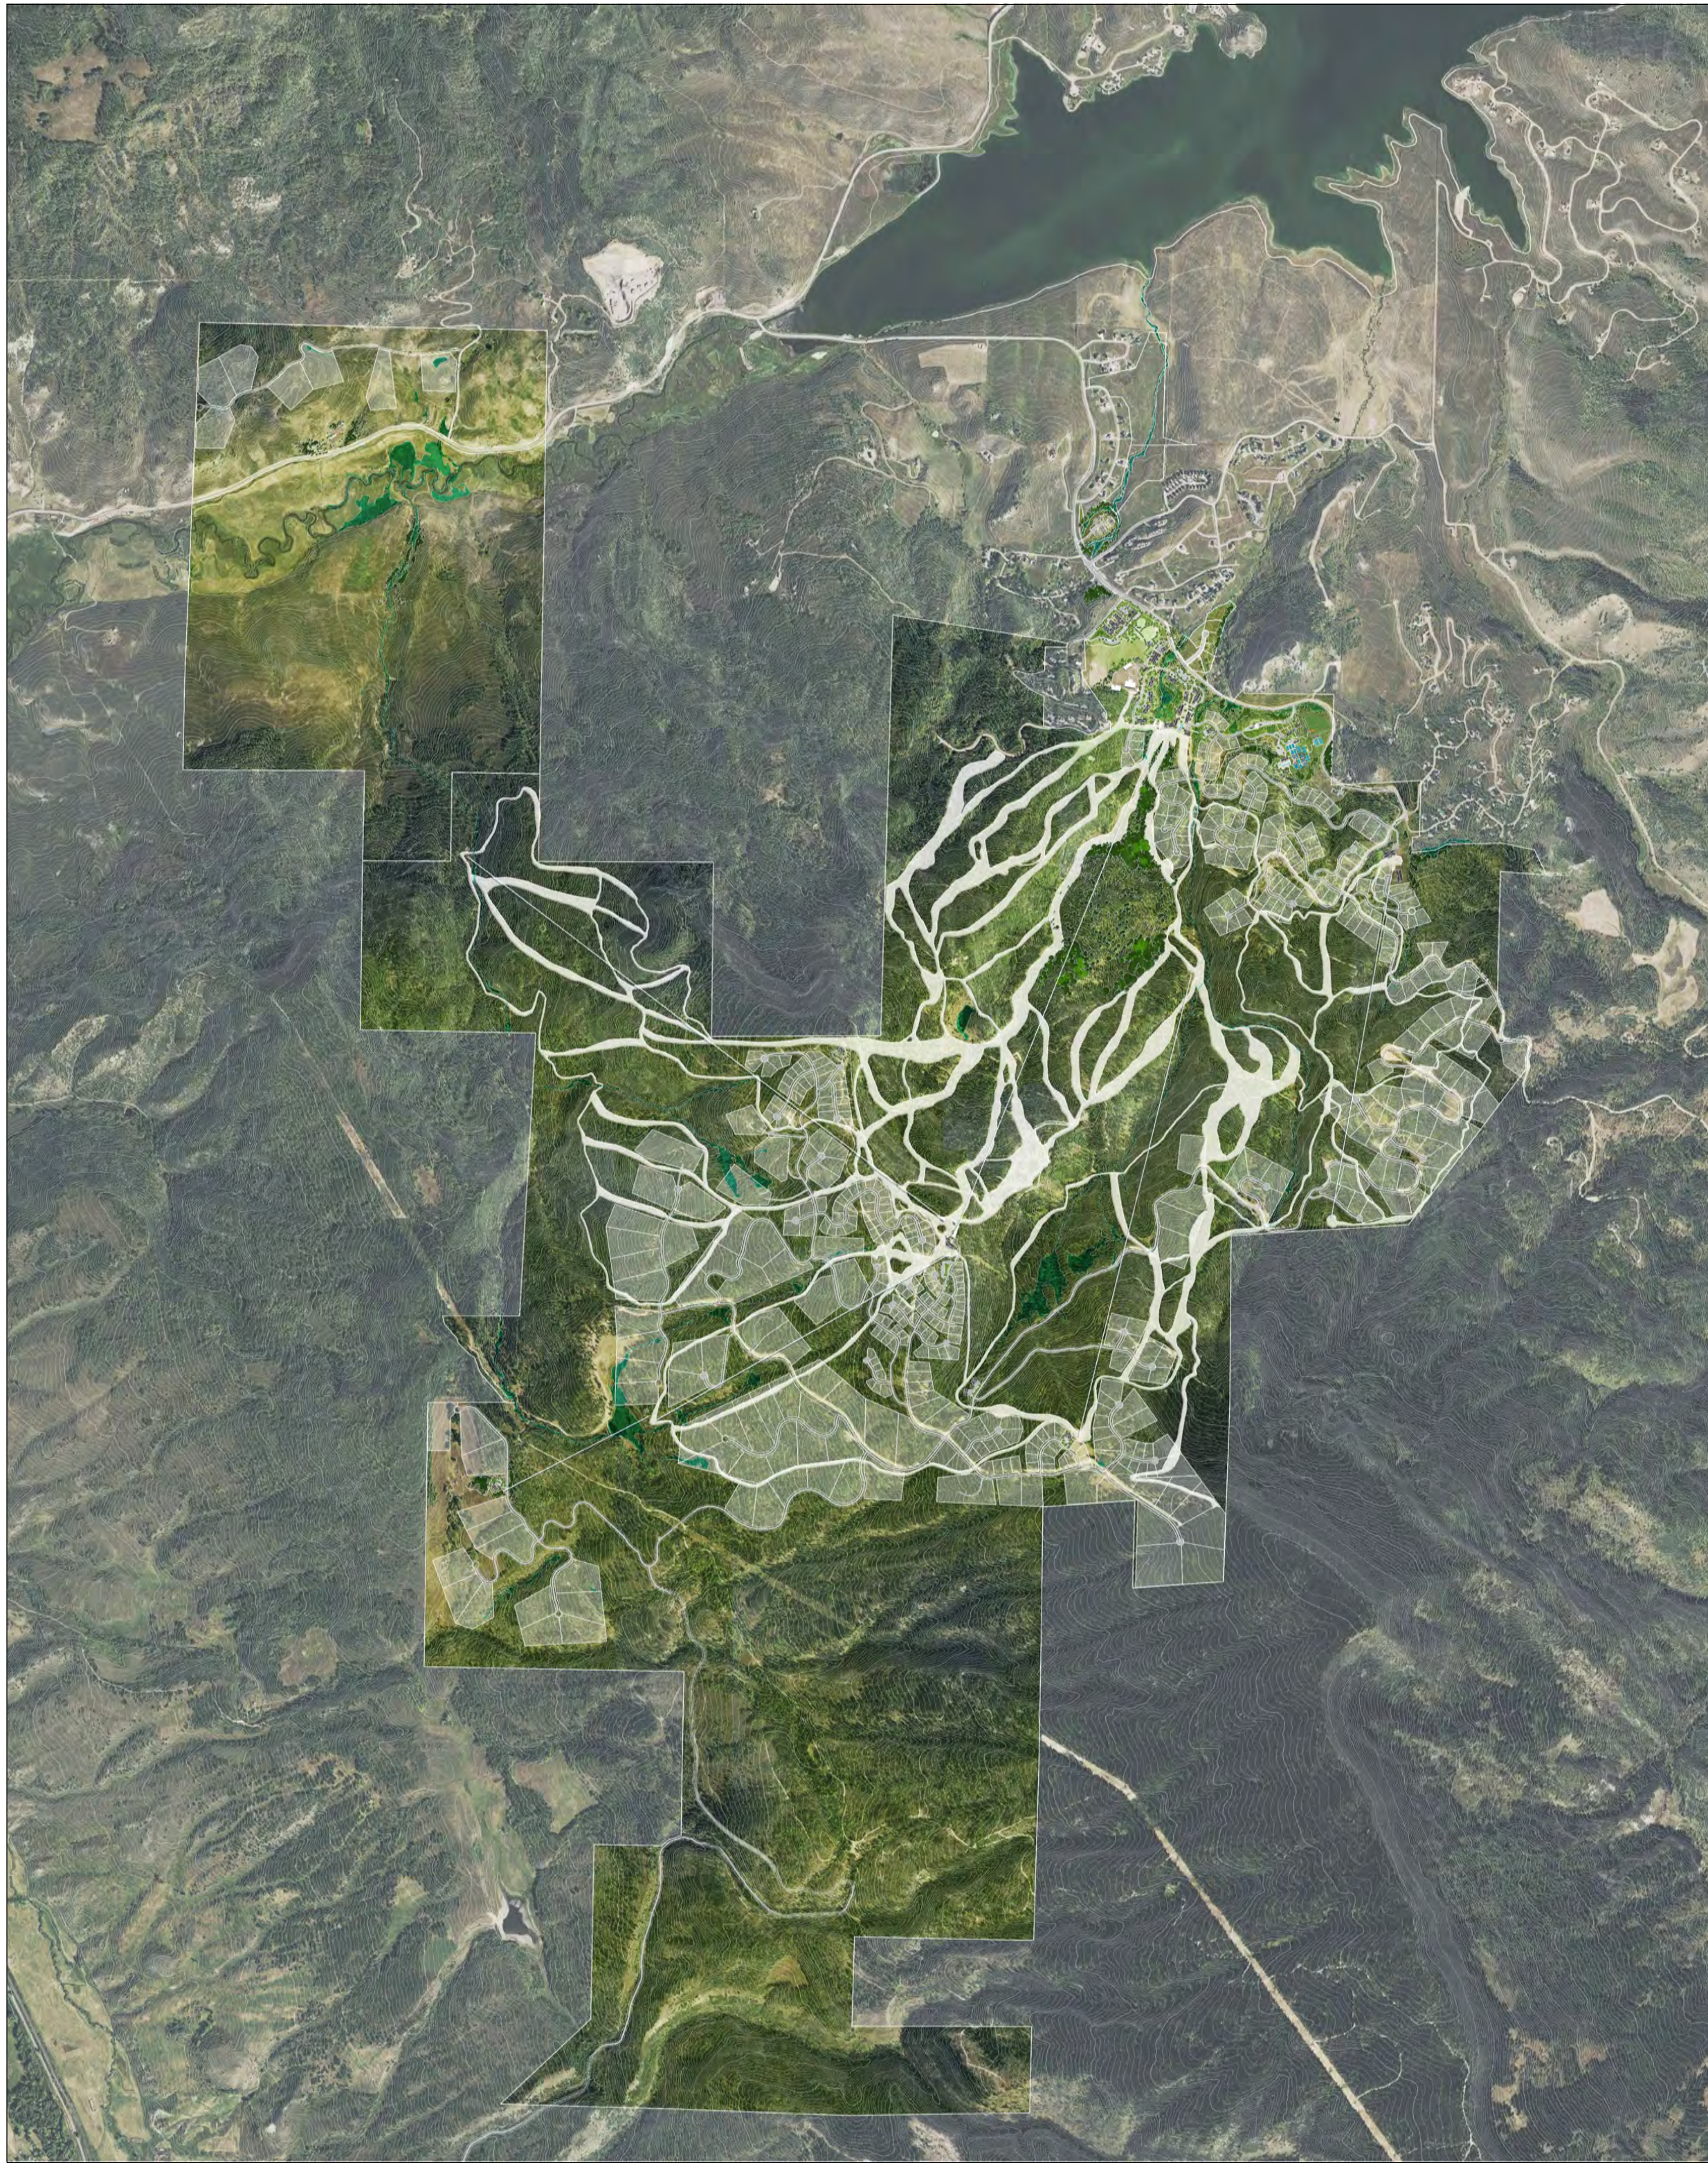

LINE SYMBOL LEGEND

— — — — —	Property Line
- - - - -	Lot Line
- - - - -	Utility Easement
— — — — —	Edge of Pavement
- - - - -	Road Centerline
— — — — —	Major Contour
— — — — —	Minor Contour
— — — — —	Walkways
- - - - -	Ski Lift Line

HATCH SYMBOL LEGEND

[Hatch Pattern]	Buildings
[Hatch Pattern]	Landscape Area
[Hatch Pattern]	Irrigated Lawn
[Hatch Pattern]	Hardscape
[Hatch Pattern]	Wetland
[Hatch Pattern]	Play Surfacing
[Hatch Pattern]	Ice Rink
[Hatch Pattern]	Existing Ski Area
[Hatch Pattern]	Proposed Ski Area
[Hatch Pattern]	Water Element

PROJECT TEAM

OWNER/CLIENT

Discovery Land Company
14605 N 73rd Street,
Scottsdale, AZ 85260
Tel: (480) 624-5200
Contact: Madeline Song

LANDSCAPE ARCHITECT

DESIGNWORKSHOP

1309 Lawrence Street,
Denver, Colorado 80204
Tel: +1 (303) 623-5186
Contact: Jeff Zimmerman

CIVIL ENGINEER

Kimley-Horne and Associates, INC.
2 N Nevada Ave Suite 900, Colorado
Springs, CO 80903, United States
Tel: +1 719-453-0180
Contact: Eric Gunderson, P.E.

SURVEYOR

D&D Surveying and Planning LLC
2130 Resort Drive Suite 100
Steamboat Springs, CO 80487
Tel: (970) 879-2715
Contact: Thomas F. Kelly, PLS

DESIGNWORKSHOP

Landscape Architecture • Land Planning
Urban Design • Tourism Planning

Aspen • Austin • Chicago • Denver
Houston • Lake Tahoe • Los Angeles • Raleigh

1390 Lawrence Street
Suite 100
Denver, Colorado 80204
(303) 623-5186

WWW.DESIGNWORKSHOP.COM

STAGECOACH MOUNTAIN RANCH
DISCOVERY LAND COMPANY
STAGECOACH, COLORADO

Cover
Sheet

Preliminary
Application

SHEET NUMBER

L 0-01

DW Project Number: 7088

© COPYRIGHT DESIGNWORKSHOP, INC.

STAGECOACH MOUNTAIN RANCH
DISCOVERY LAND COMPANY
STAGECOACH, COLORADO



Reference Sheet

PROJECT NUMBER: 7088

Preliminary Application

SHEET NUMBER

L 0-02

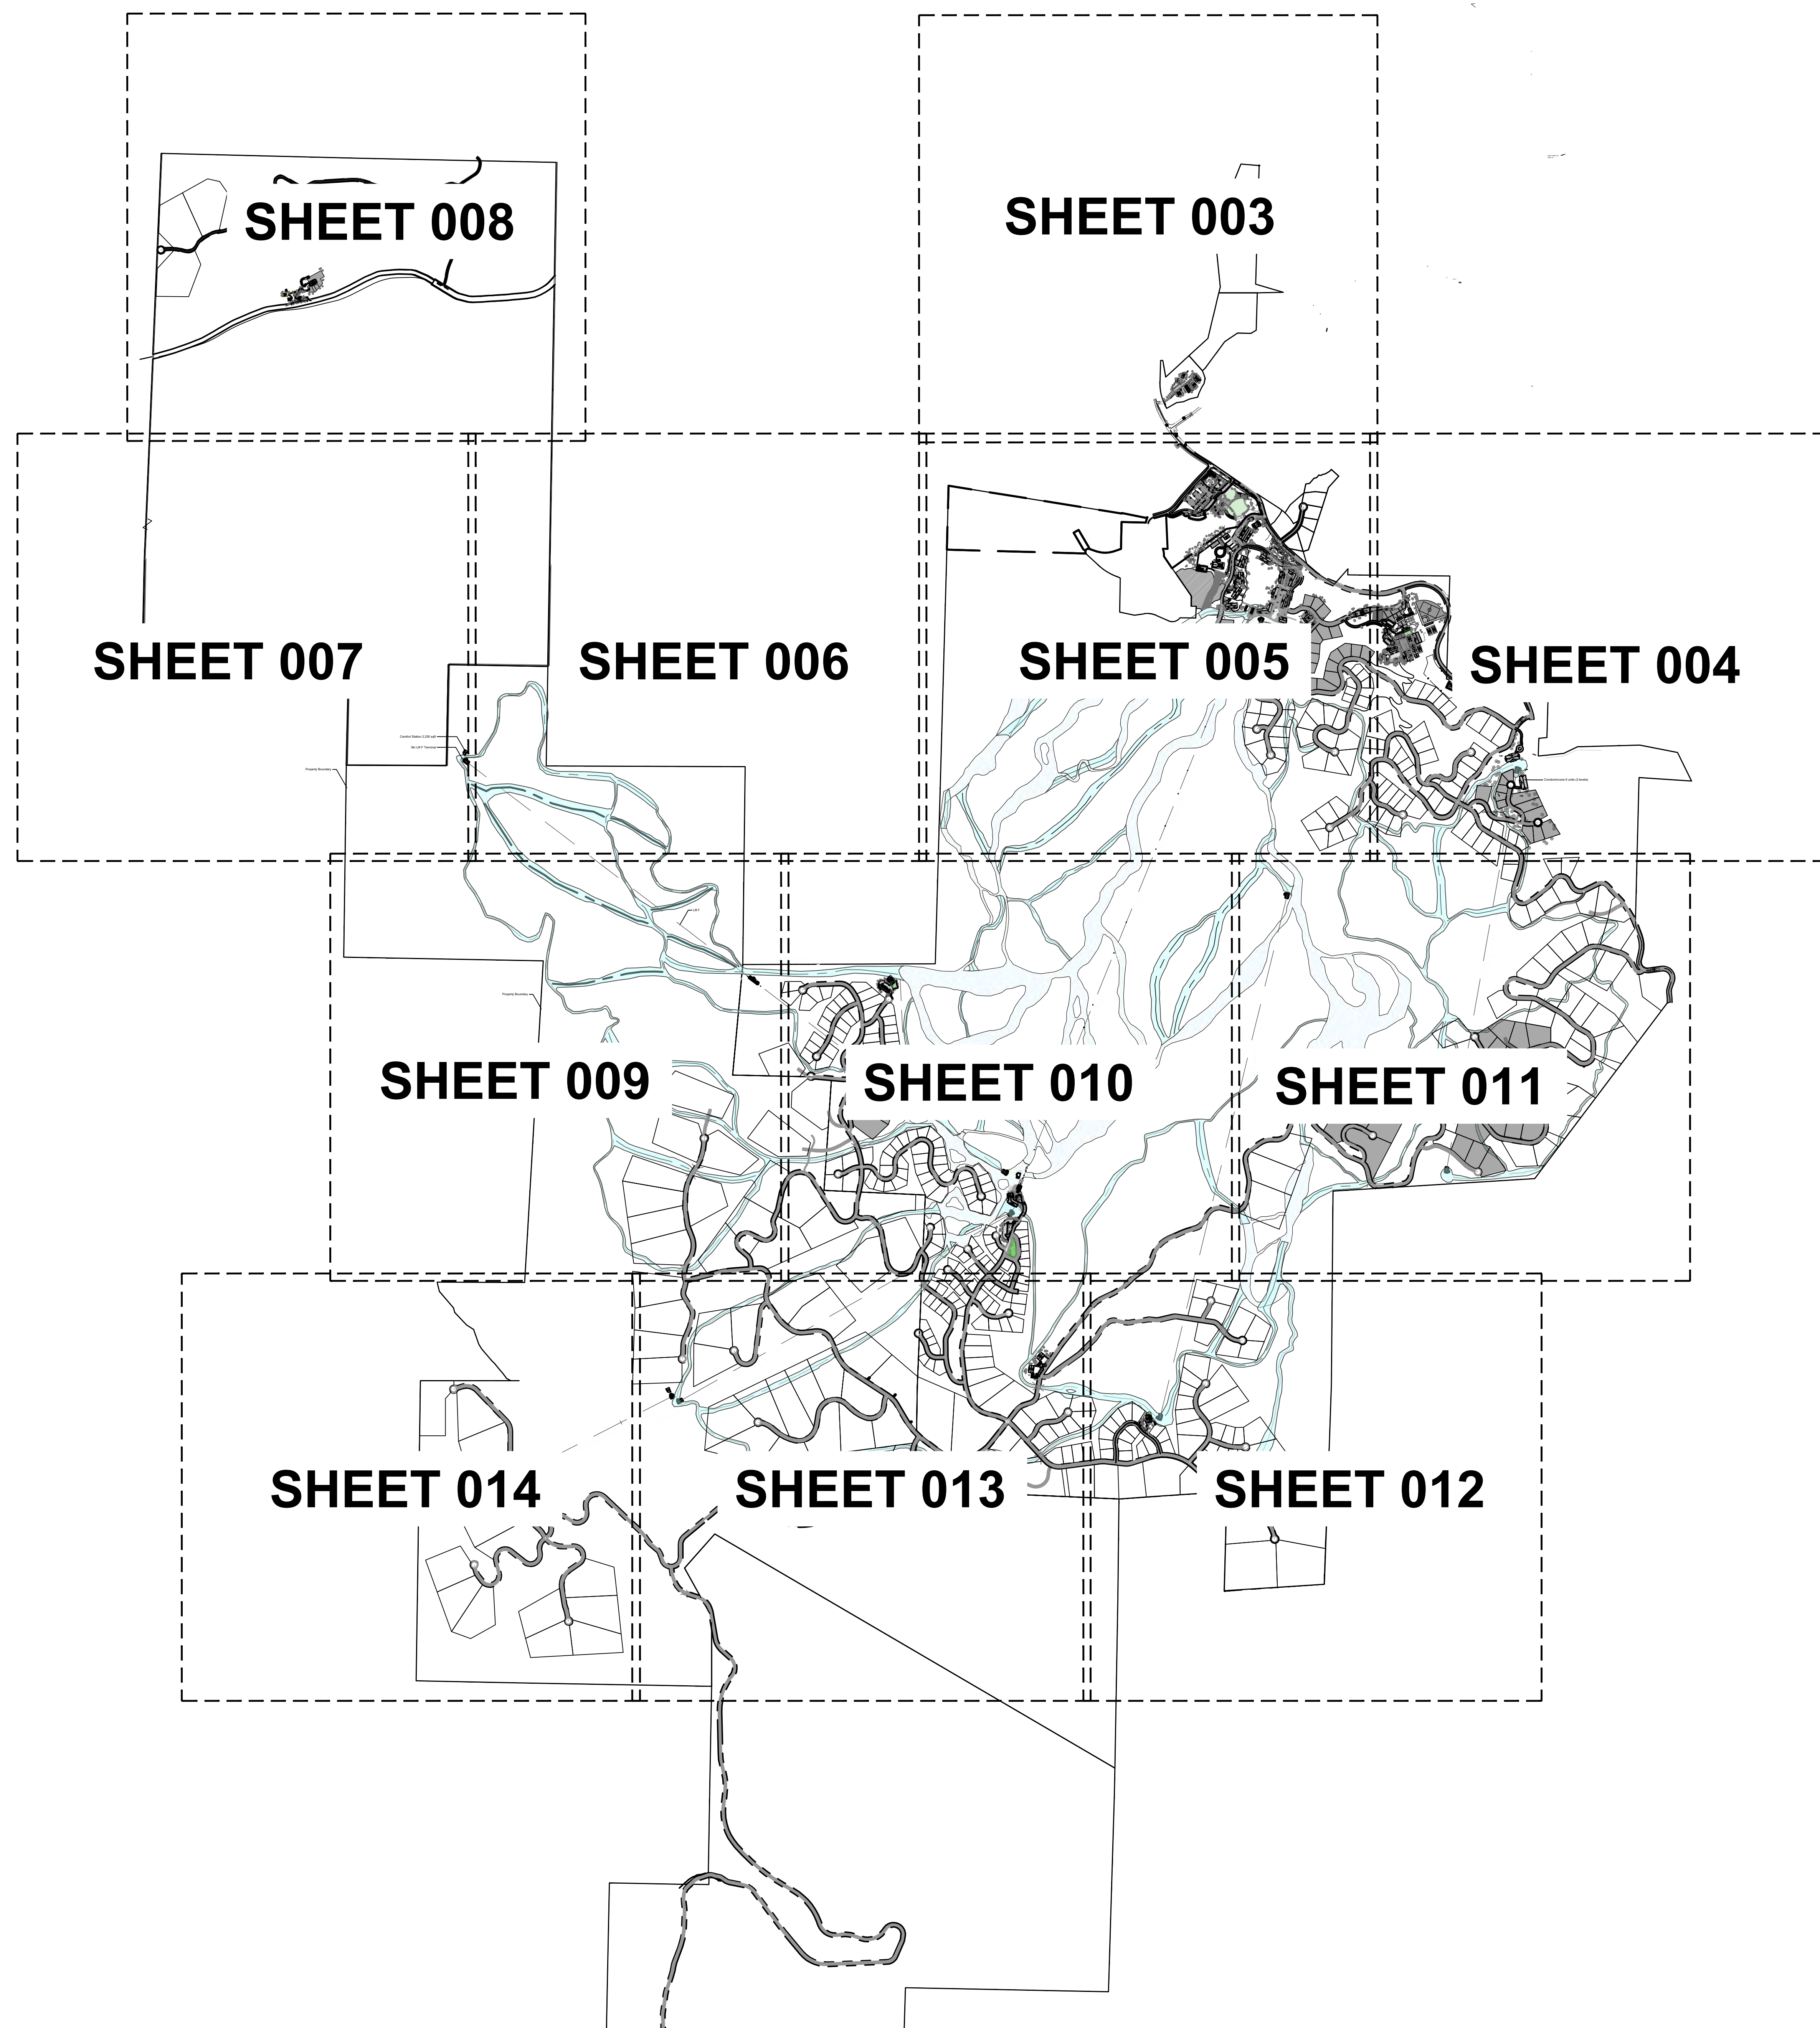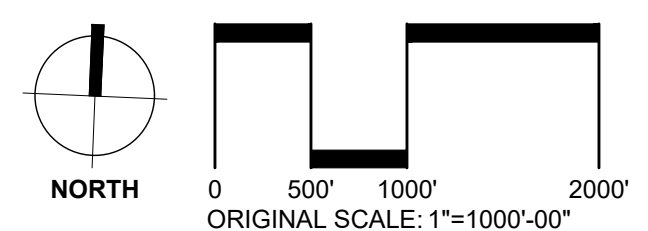

D:\CS\2015\15000 - 15000
P:\P\15000\15000 - 15000
P:\P\15000\15000 - 15000




LINE SYMBOL LEGEND

---	Property Line
---	Lot Line
---	Utility Easement
---	Edge of Pavement
---	Road Centerline
---	Major Contour
---	Minor Contour
---	Cart Paths
---	50' Wetland setback

HATCH SYMBOL LEGEND

[Hatched Box]	Buildings
[Solid Grey Box]	Wetland

Sheet Reference Plan

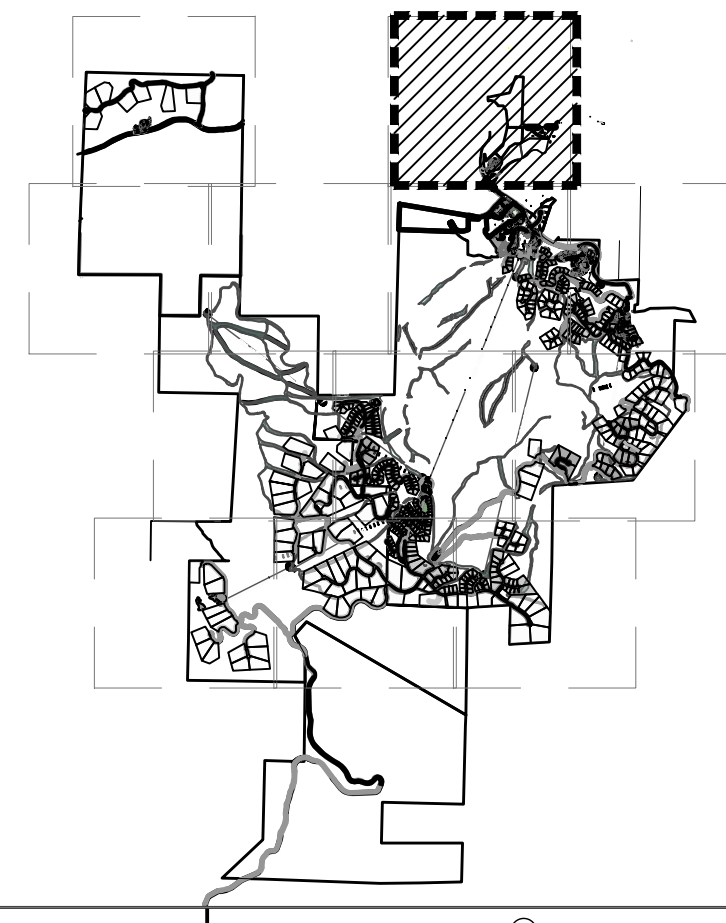

DESIGNWORKSHOP
Landscape Architecture • Land Planning
Urban Design • Tourism Planning
Aspen • Austin • Chicago • Denver
Houston • Lake Tahoe • Los Angeles • Raleigh
1390 Lawrence Street
Suite 100
Denver, Colorado 80204
(303) 623-5186
WWW.DESIGNWORKSHOP.COM

STAGECOACH MOUNTAIN RANCH

DISCOVERY LAND COMPANY

STAGECOACH, COLORADO


Site Plan
Sheet 003

PROJECT NUMBER: 7088

Preliminary
Application

SHEET NUMBER

L 0-03

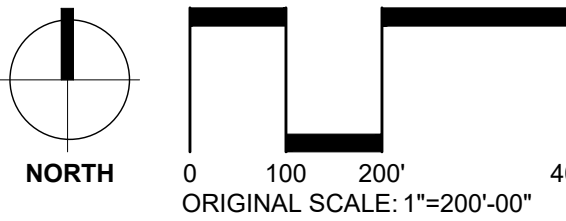

© COPYRIGHT DESIGNWORKSHOP, INC.

STAGECOACH, COLORADO


© COPYRIGHT DESIGNWORKSHOP, INC.

	Buildings
	Wetland
	Play Surfacing
	Existing Ski Area
	Proposed Ski Area



STAGECOACH, COLORADO


© COPYRIGHT DESIGNWORKSHOP, INC.

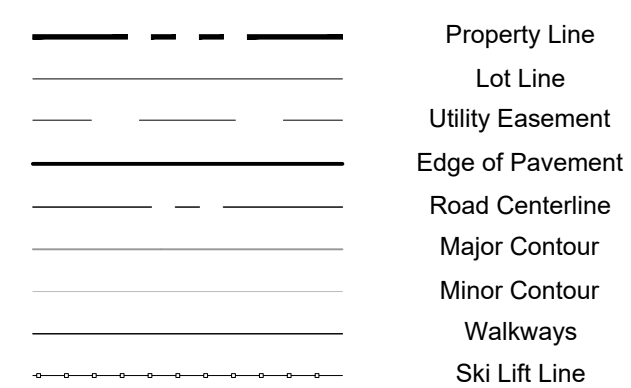


	Buildings
	Landscape Area
	Irrigated Lawn
	Hardscape
	Wetland
	Play Surfacing
	Ice Rink
	Existing Ski Area
	Proposed Ski Area
	Existing Trees



MATCHLINE - SEE SHEET L0.004

 

 

MATCHLINE - SEE SHEET L0.006

Wetland
Proposed Ski Area

MATCHLINE - SEE SHEET L0.009

© COPYRIGHT DESIGNWORKSHOP, INC.

D:\CS\001 - 14 June
P:\001\00175 - 2-2-2008 Stagecoach Mountain Ranch L0-CAD002 - Sheet000-7088-L0-000.dwg



LINE SYMBOL LEGEND

	Property Line
	Lot Line
	Utility Easement
	Edge of Pavement
	Road Centerline
	Major Contour
	Minor Contour
	Walkways

HATCH SYMBOL LEGEND

	Buildings
	Landscape Area
	Wetland

DESIGNWORKSHOP

Landscape Architecture • Land Planning
Urban Design • Tourism Planning

Aspen • Austin • Chicago • Denver
Houston • Lake Tahoe • Los Angeles • Raleigh

1390 Lawrence Street

Suite 100

Denver, Colorado 80204

(303) 623-5186

WWW.DESIGNWORKSHOP.COM

STAGECOACH MOUNTAIN RANCH

DISCOVERY LAND COMPANY

STAGECOACH, COLORADO


Site Plan Sheet 008

PROJECT NUMBER: 7088


Preliminary Application

SHEET NUMBER


L 0-08

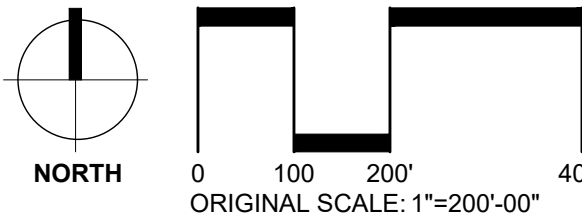

Sheet Reference Plan

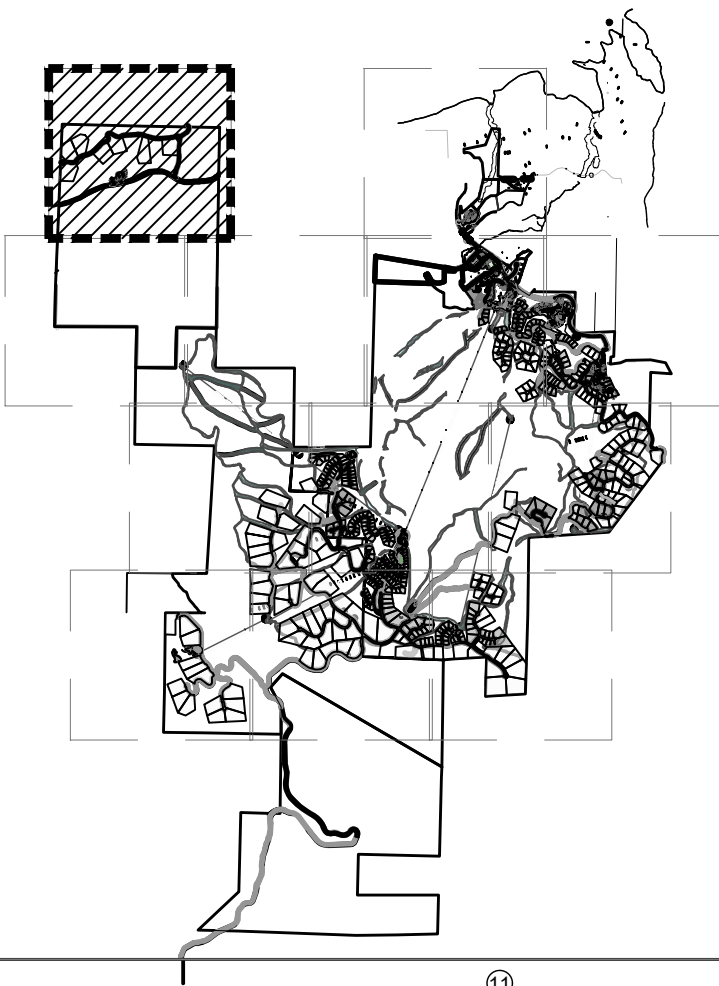

D:\CS\009 - L0-09
P:\001\00175_16-27088-Stagecoach Mountain Ranch\11-00-CA-0012_Stagecoach 7088 L0-09.mxd, 1/10.dwg

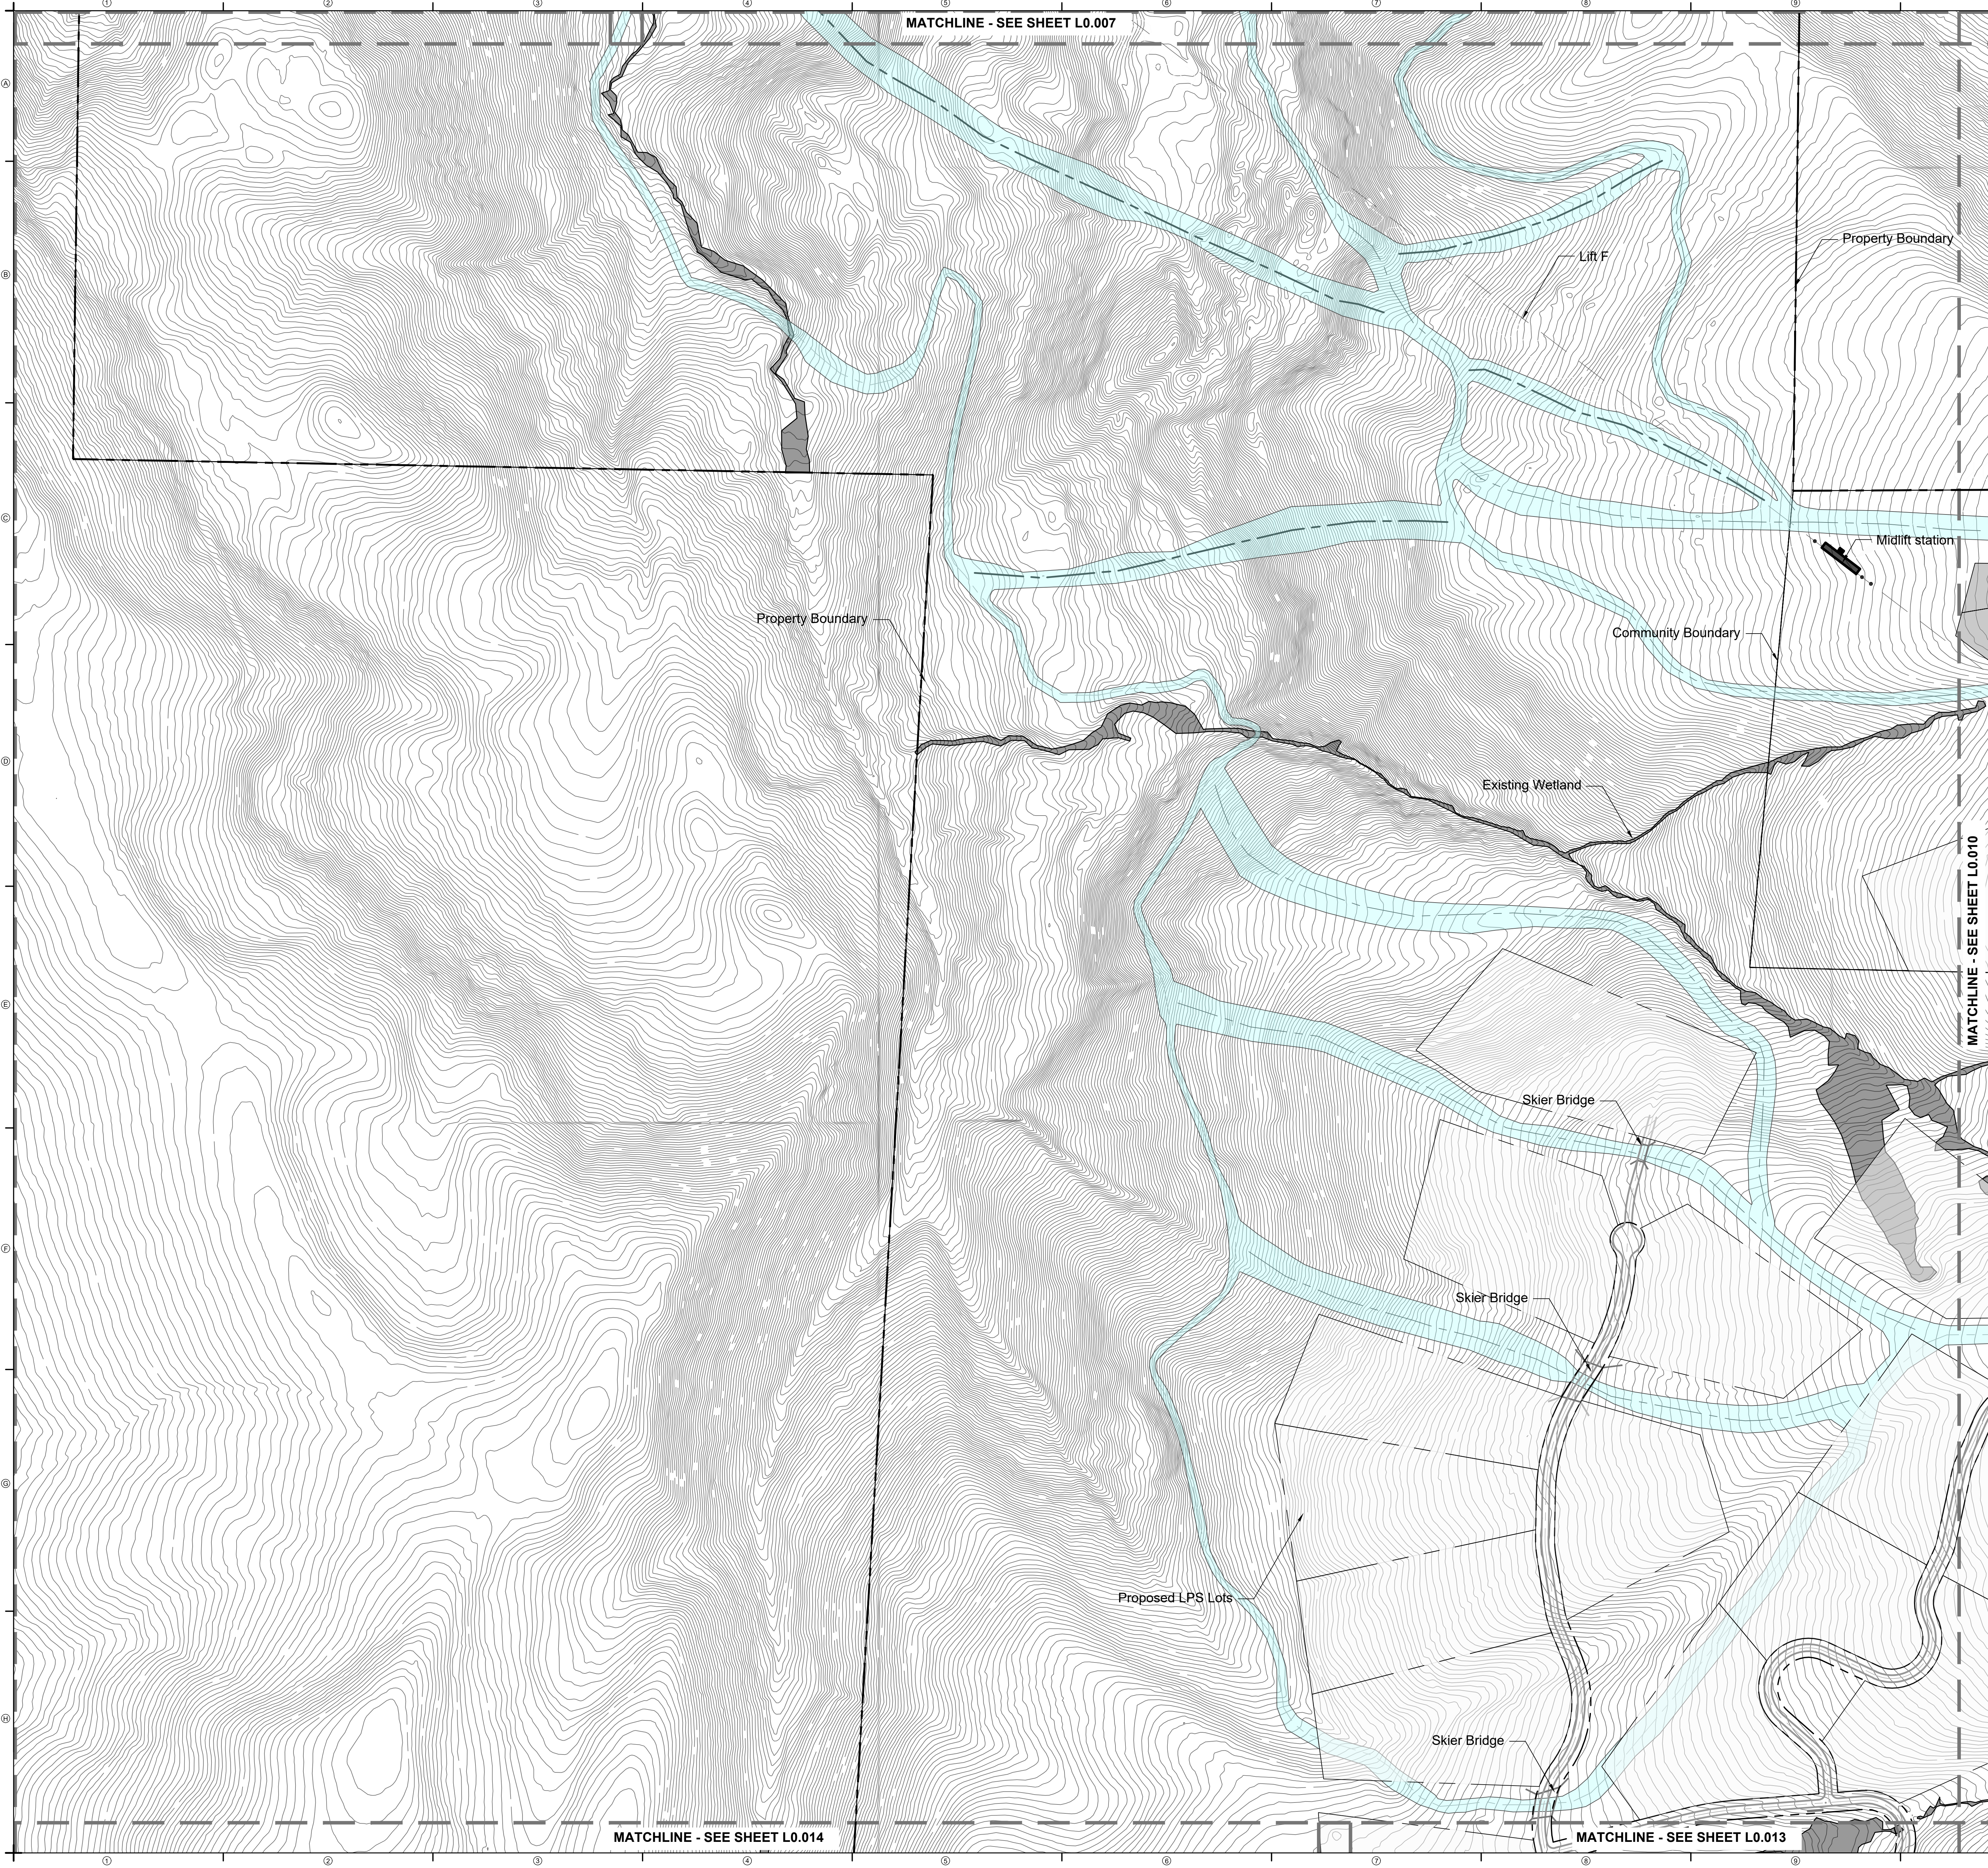


LINE SYMBOL LEGEND

	Property Line
	Lot Line
	Utility Easement
	Road Centerline
	Major Contour
	Minor Contour
	Walkways
	Ski Lift Line

HATCH SYMBOL LEGEND

	Wetland
	Existing Ski Area
	Proposed Ski Area

Sheet Reference Plan

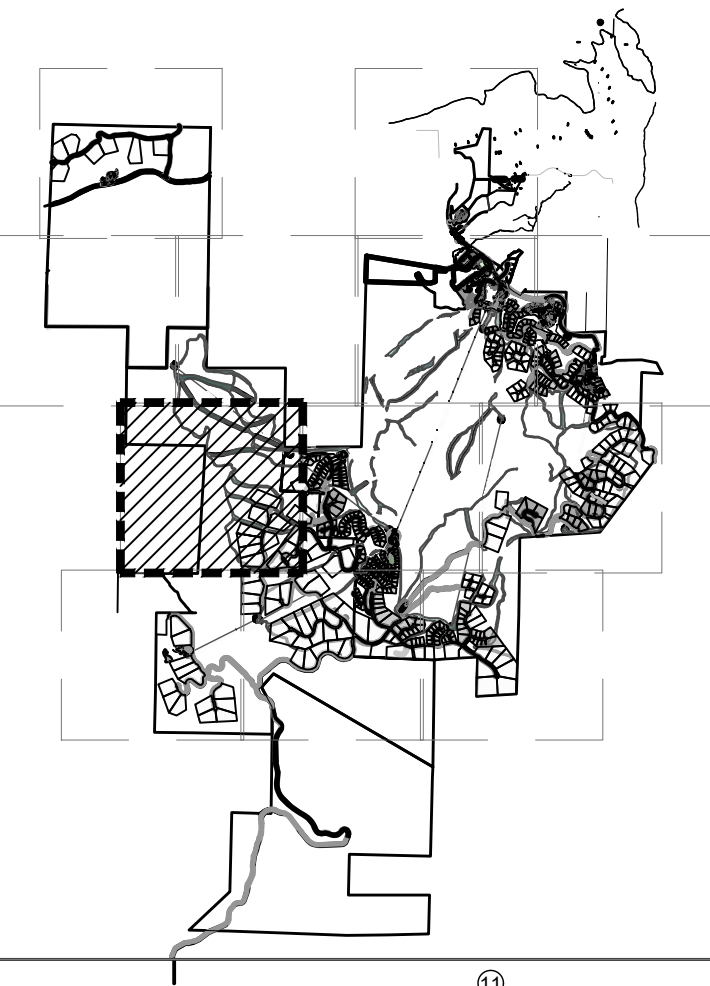

DESIGNWORKSHOP

Landscape Architecture • Land Planning
Urban Design • Tourism Planning
*Aspen • Austin • Chicago • Denver
Houston • Lake Tahoe • Los Angeles • Raleigh*
1390 Lawrence Street
Suite 100
Denver, Colorado 80204
(303) 623-5186
WWW.DESIGNWORKSHOP.COM

STAGECOACH MOUNTAIN RANCH

DISCOVERY LAND COMPANY

STAGECOACH, COLORADO

Site Plan
Sheet 009

PROJECT NUMBER: 7088

Preliminary
Application


SHEET NUMBER

L 0-09



© COPYRIGHT DESIGNWORKSHOP, INC.

10/10/2019 10:00 AM
P:\Projects\2019\Stagecoach Mountain Ranch\LO-0-10\LO-0-10.dwg
P:\Projects\2019\Stagecoach Mountain Ranch\LO-0-10\LO-0-10.dwg

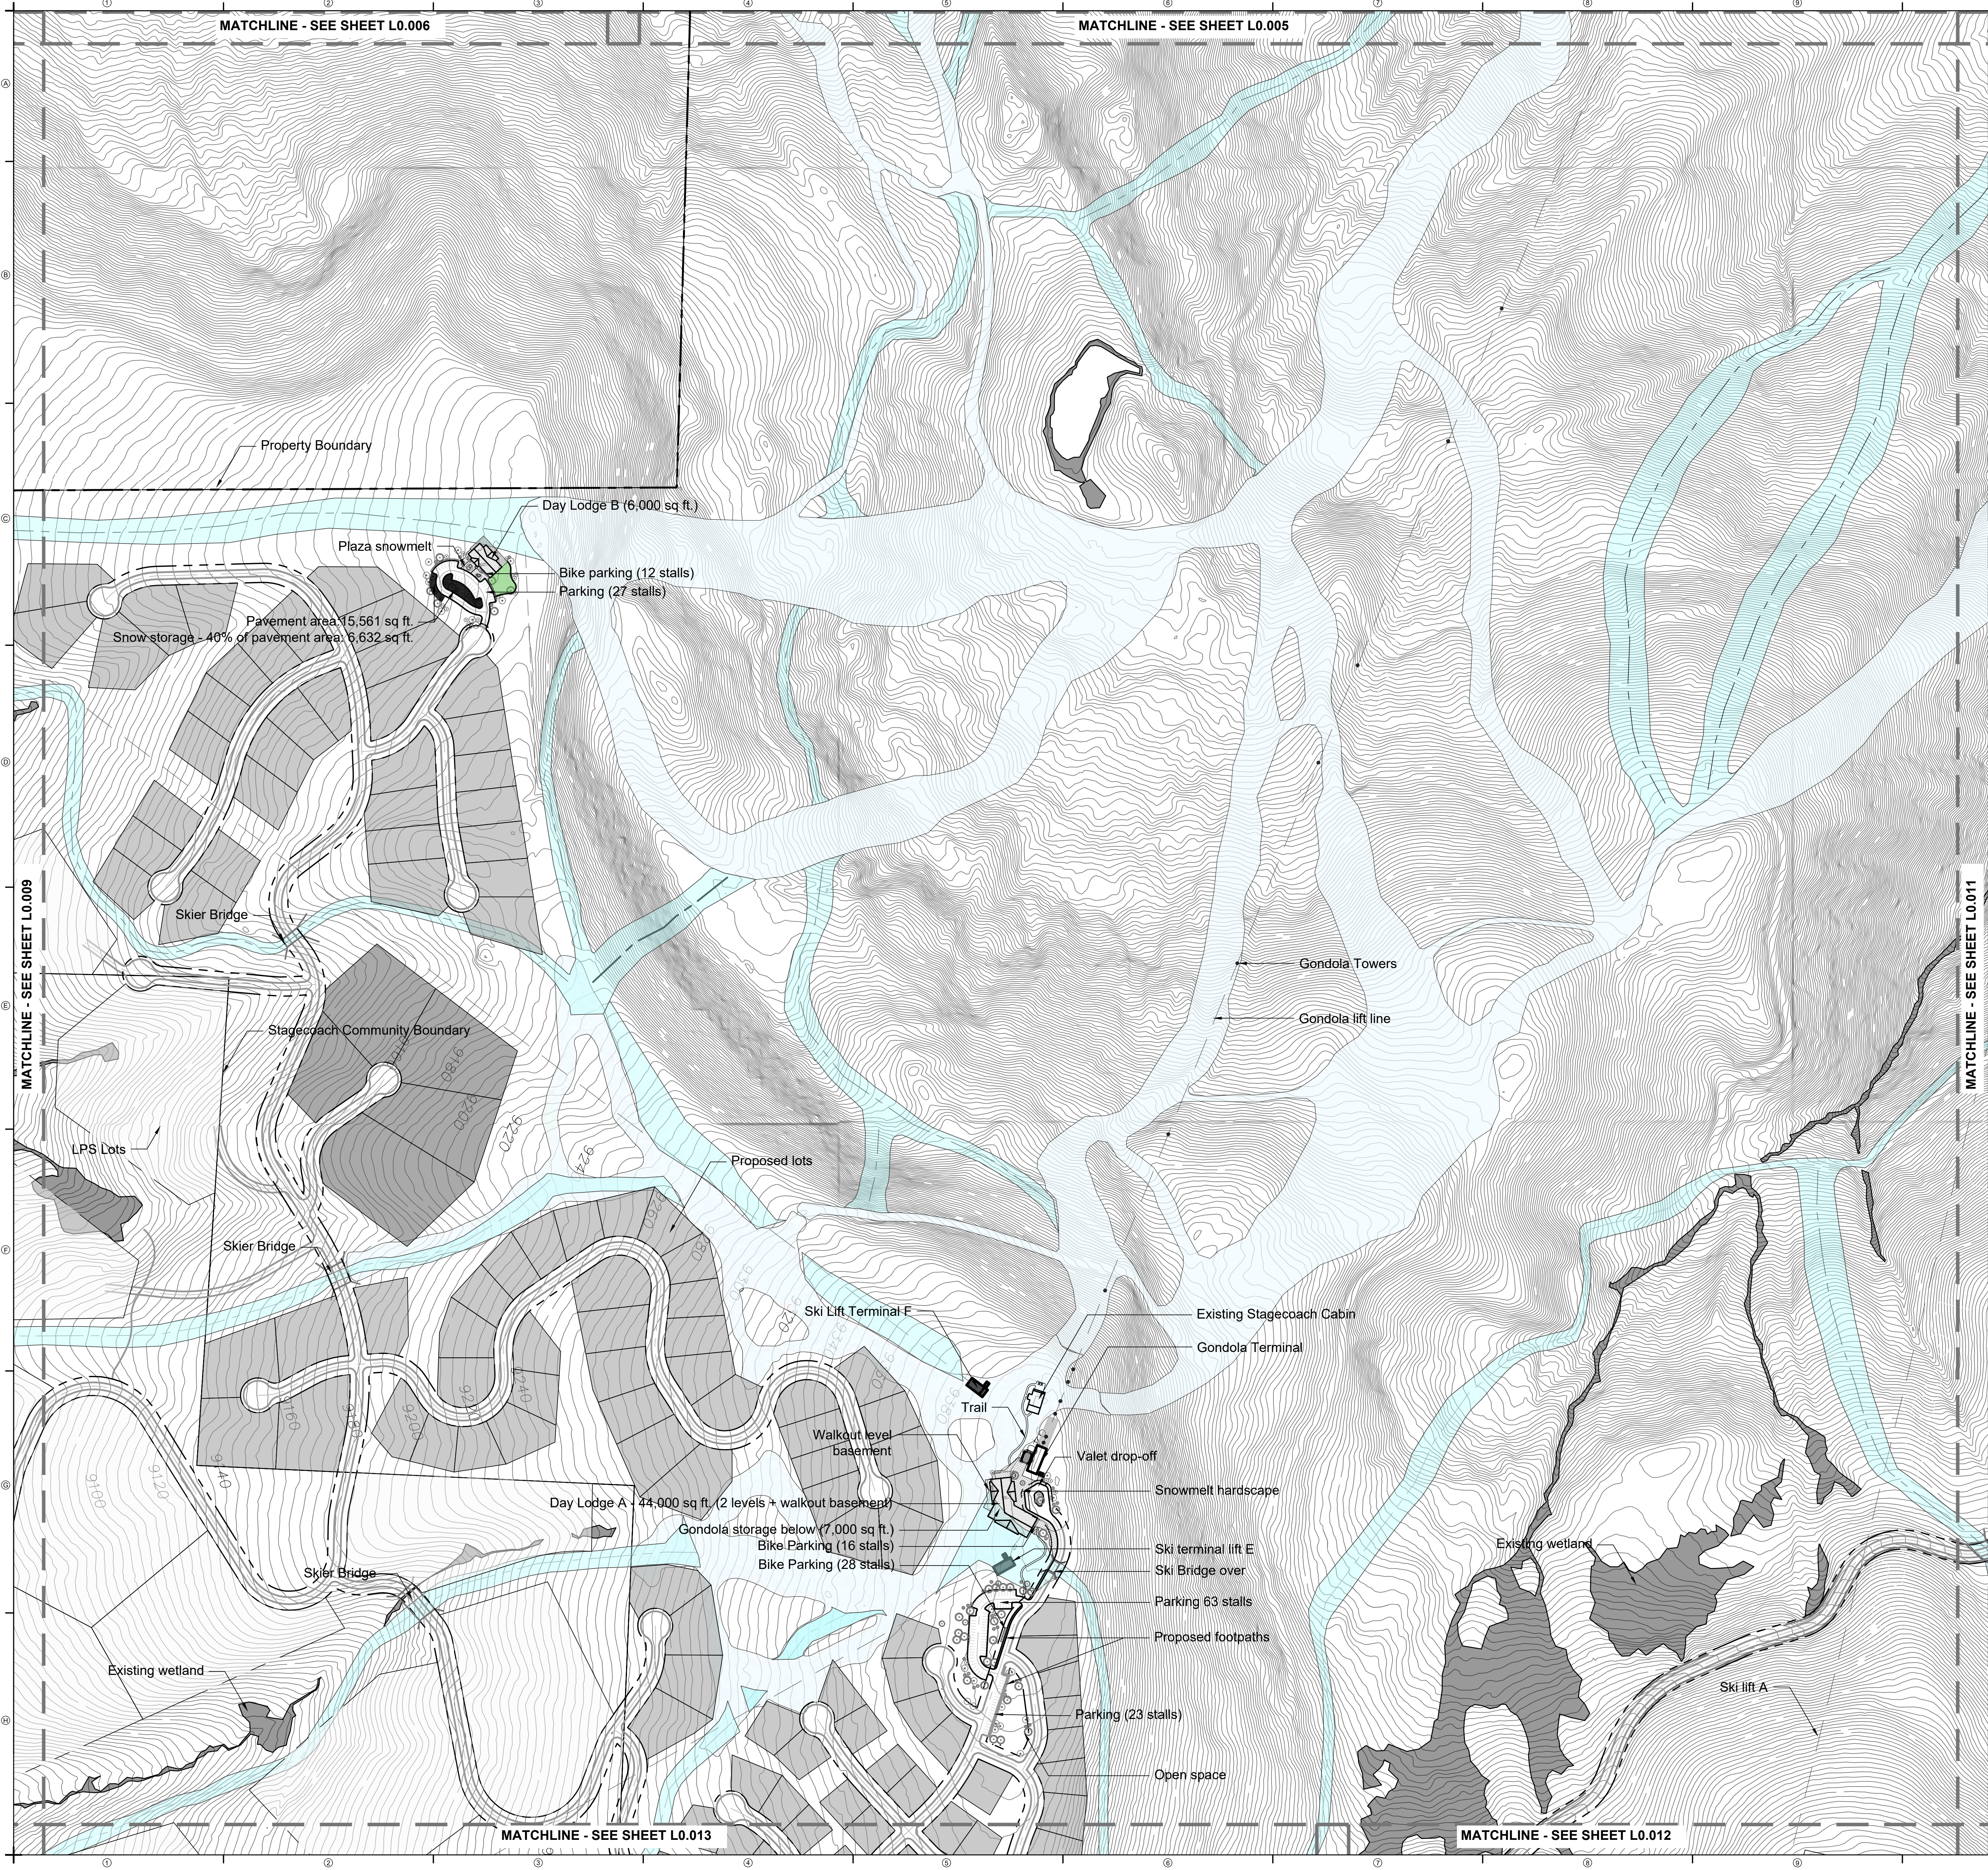

LINE SYMBOL LEGEND

- Property Line
- Lot Line
- Utility Easement
- Edge of Pavement
- Road Centerline
- Major Contour
- Minor Contour
- Walkways
- Ski Lift Line

HATCH SYMBOL LEGEND

- Buildings
- Landscape Area
- Irrigated Lawn
- Hardscape
- Wetland
- Existing Ski Area
- Proposed Ski Area

DESIGNWORKSHOP

Landscape Architecture • Land Planning
Urban Design • Tourism Planning
Aspen • Austin • Chicago • Denver
Houston • Lake Tahoe • Los Angeles • Raleigh
1390 Lawrence Street
Suite 100
Denver, Colorado 80204
(303) 623-5186
WWW.DESIGNWORKSHOP.COM

STAGECOACH MOUNTAIN RANCH

DISCOVERY LAND COMPANY

STAGECOACH, COLORADO


Site Plan Sheet 010

PROJECT NUMBER: 7088

Preliminary Application


SHEET NUMBER

L 0-10

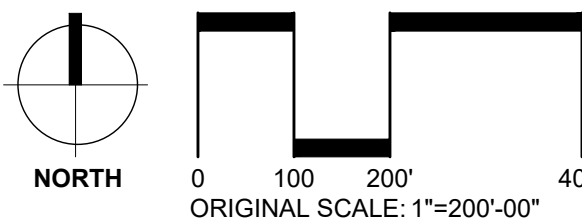


© COPYRIGHT DESIGNWORKSHOP, INC.

Sheet Reference Plan

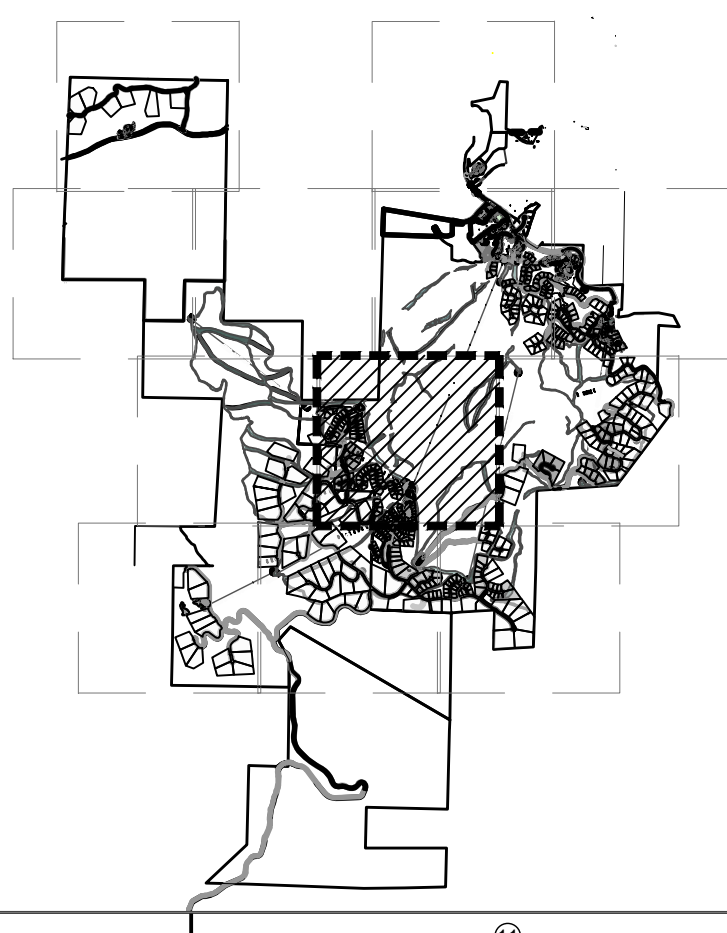

D:\01_001 - Aspen - Stagecoach Mountain Ranch\TLO-CAD\02 - Sheet\014-0-14.dwg
P:\01_001 - Aspen - Stagecoach Mountain Ranch\TLO-CAD\02 - Sheet\014-0-14.dwg

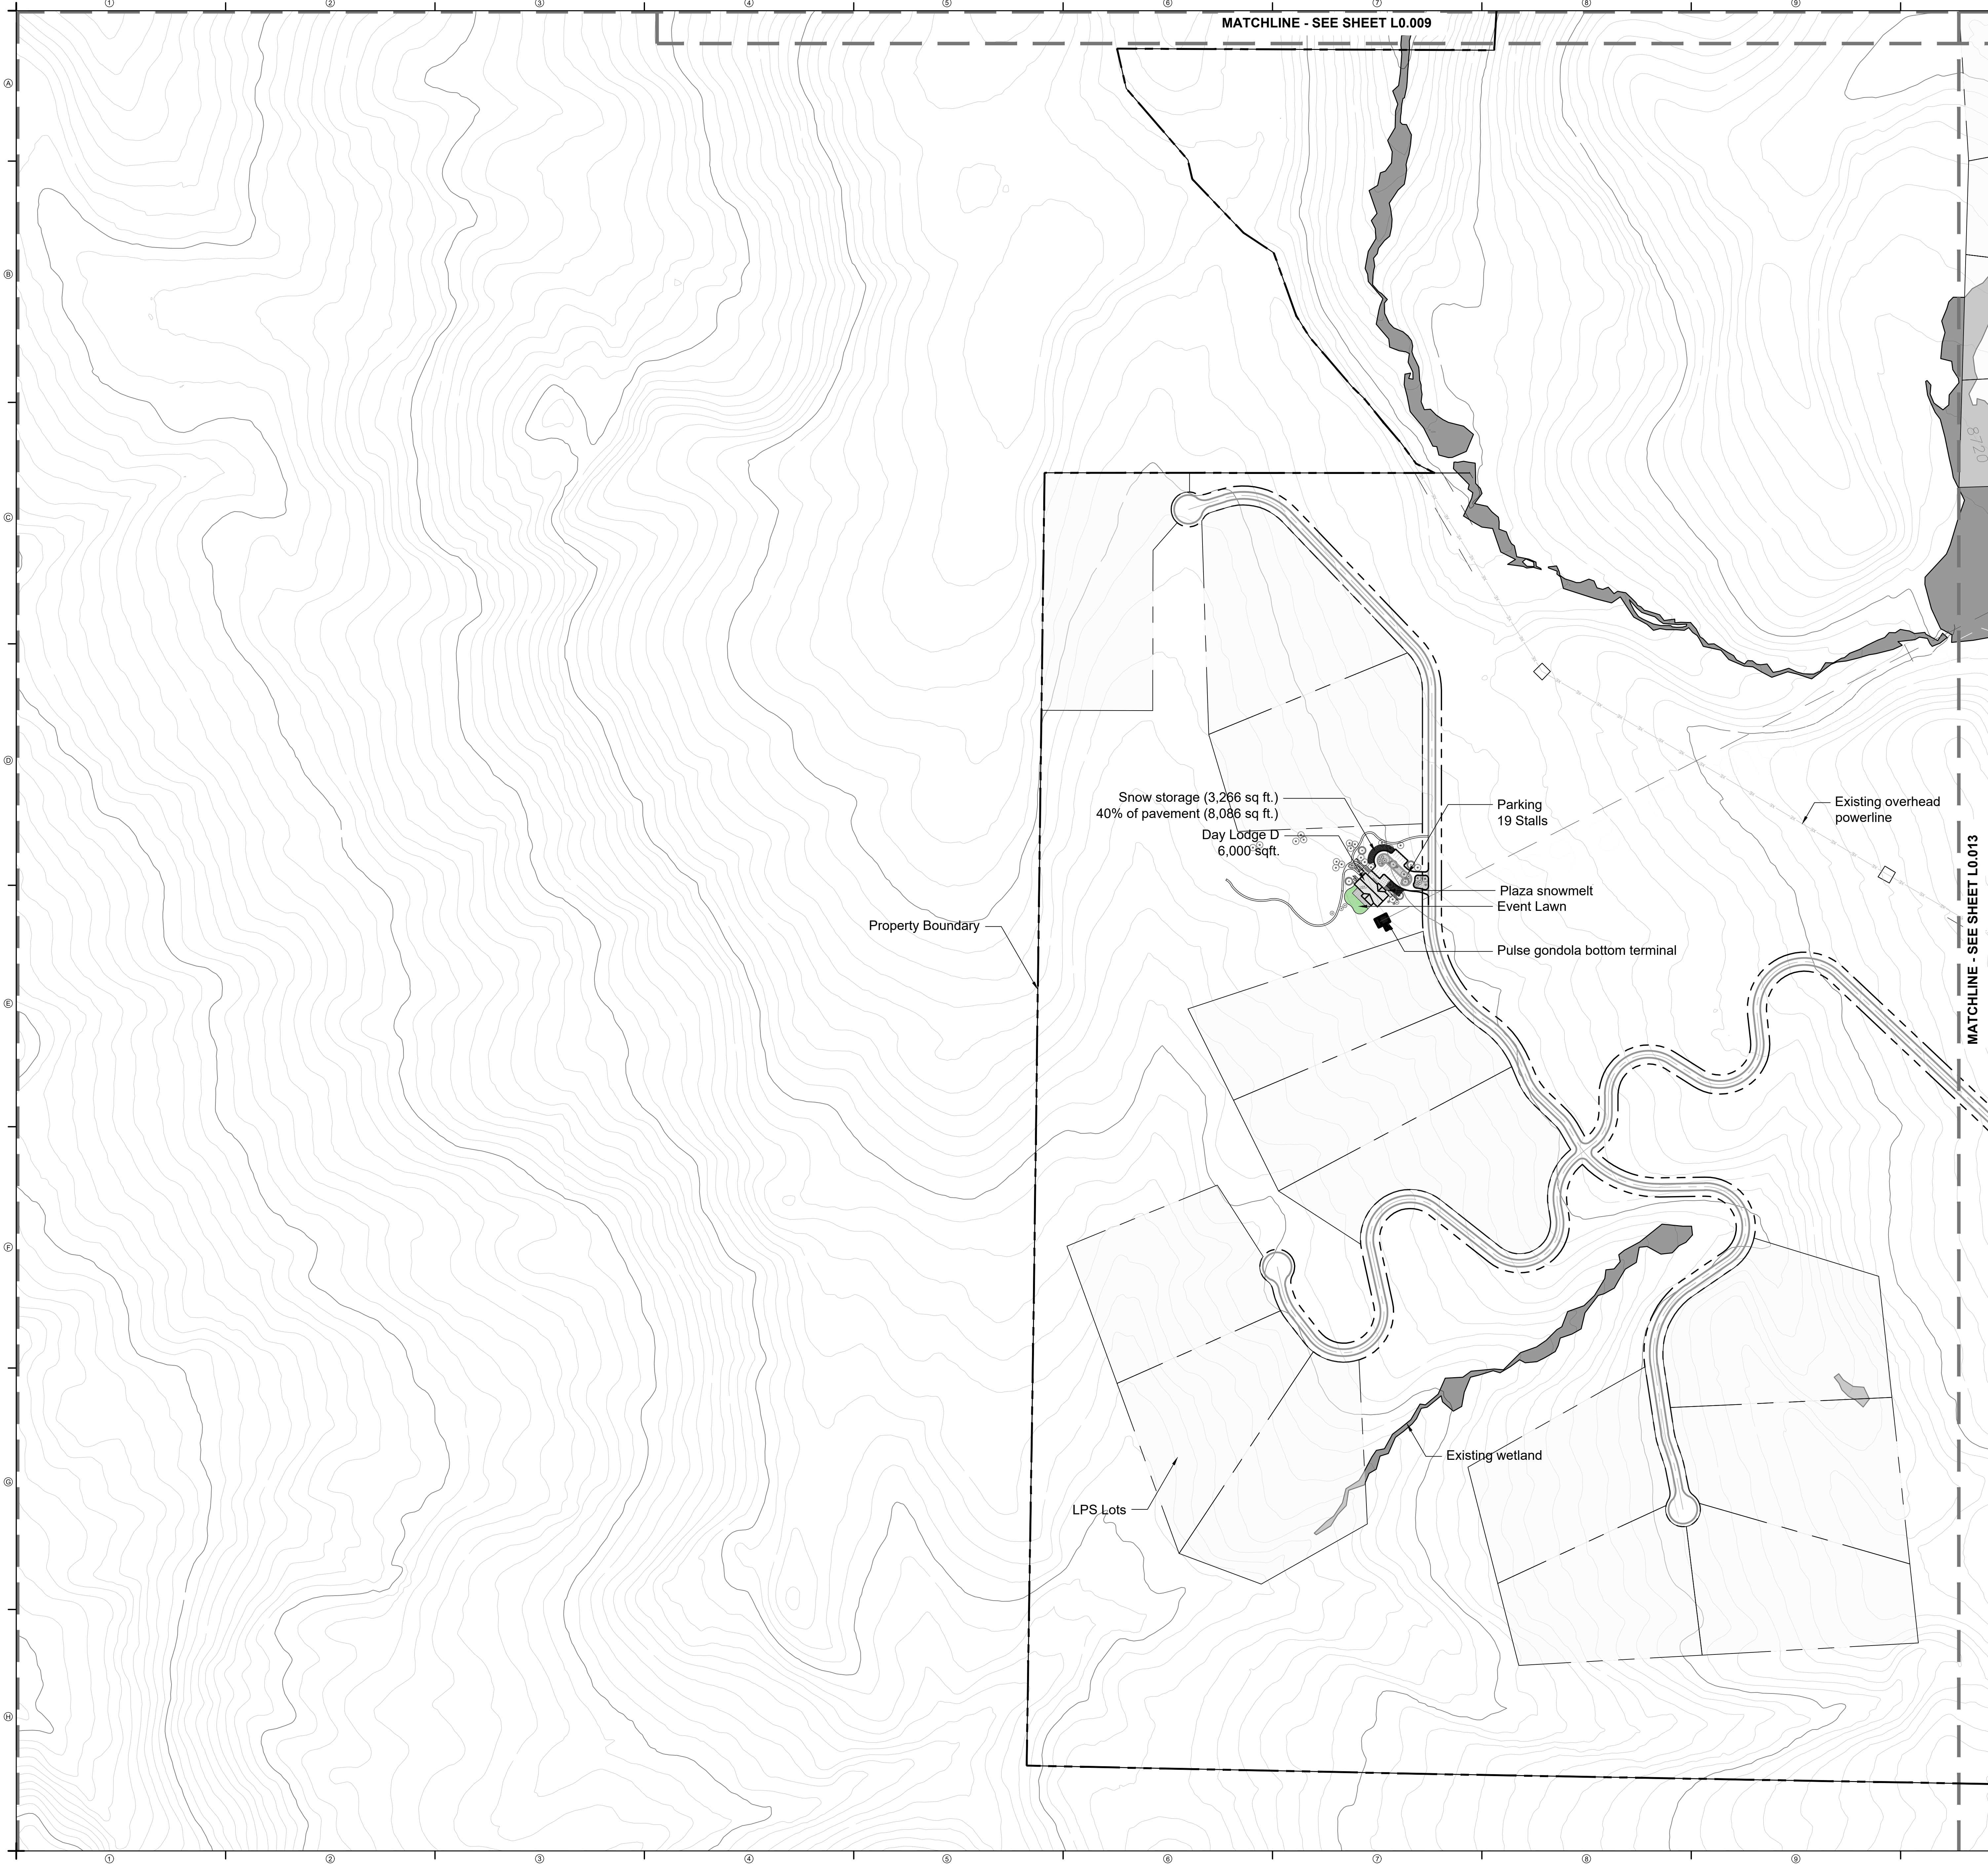

LINE SYMBOL LEGEND

	Property Line
	Lot Line
	Utility Easement
	Edge of Pavement
	Road Centerline
	Major Contour
	Minor Contour
	Walkways
	Ski Lift Line
	Existing Powerline

HATCH SYMBOL LEGEND

	Buildings
	Landscape Area
	Irrigated Lawn
	Hardscape
	Wetland
	Existing Ski Area
	Proposed Ski Area

DESIGNWORKSHOP

Landscape Architecture • Land Planning
Urban Design • Tourism Planning
*Aspen • Austin • Chicago • Denver
Houston • Lake Tahoe • Los Angeles • Raleigh*
1390 Lawrence Street
Suite 100
Denver, Colorado 80204
(303) 623-5186
WWW.DESIGNWORKSHOP.COM

STAGECOACH MOUNTAIN RANCH

DISCOVERY LAND COMPANY

STAGECOACH, COLORADO

Site Plan Sheet 014

PROJECT NUMBER: 7088

Preliminary Application


SHEET NUMBER

L 0-14




© COPYRIGHT DESIGNWORKSHOP, INC.

Sheet Reference Plan

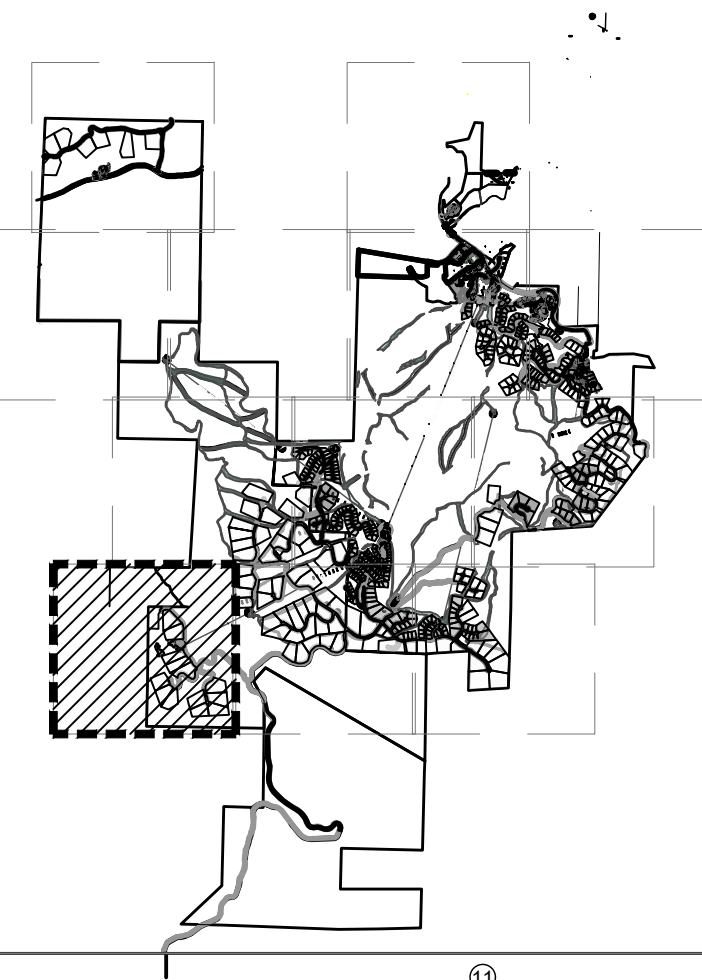

STAGECOACH, COLORADO

© COPYRIGHT DESIGNWORKSHOP, INC.

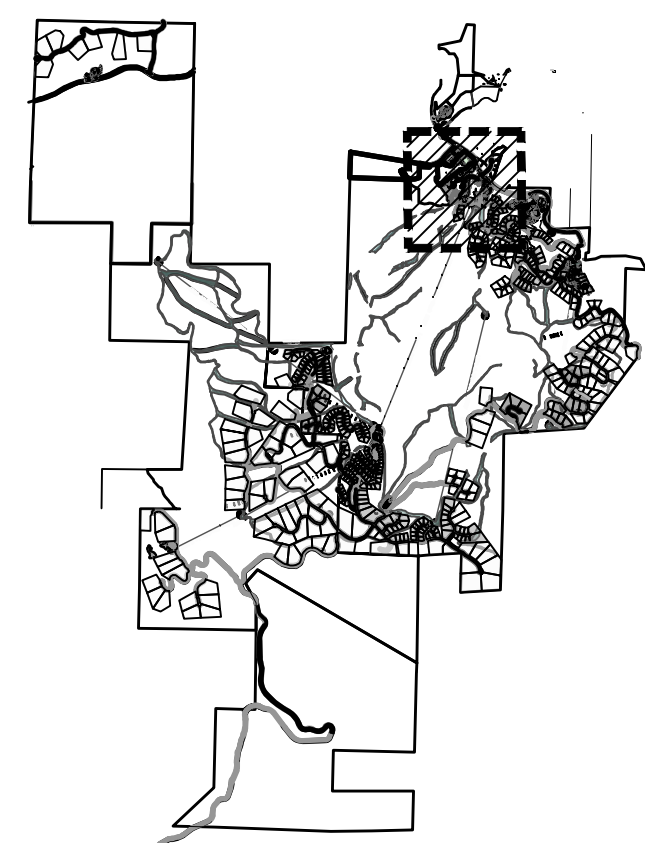

	Property Line
	Lot Line
	Utility Easement
	Edge of Pavement
	Road Centerline
	Major Contour
	Minor Contour
	Walkways
	Ski Lift Line
	50' wetland setback

	Buildings
	Landscape Area
	Irrigated Lawn
	Hardscape
	Wetland
	Play Surfacing
	Ice Rink
	Existing Ski Area
	Proposed Ski Area

Dec 02, 2024 - 5:14pm
F:\PROJECTS_R\Z7088-Stagecoach Mountain Resort DLU-CAD\02_SheetView-V3.dwg

STAGECOACH, COLORADO

© COPYRIGHT DESIGNWORKSHOP, INC.

	Property Line
	Lot Line
	Utility Easement
	Edge of Pavement
	Road Centerline
	Major Contour
	Minor Contour
	Walkways
	50' wetland setback

	Buildings
	Landscape Area
	Irrigated Lawn
	Hardscape
	Wetland
	Play Surfacing

DESIGNWORKSHOP
Landscape Architecture • Land Planning
Urban Design • Tourism Planning
Aspen • Austin • Chicago • Denver
Houston • Lake Tahoe • Los Angeles • Raleigh
1390 Lawrence Street
Suite 100
Denver, Colorado 80204
(303) 623-5186
WWW.DESIGNWORKSHOP.COM



LINE SYMBOL LEGEND

---	Property Line
---	Lot Line
---	Utility Easement
---	Edge of Pavement
---	Road Centerline
---	Major Contour
---	Minor Contour
---	Walkways
---	50' wetland setback

HATCH SYMBOL LEGEND

[Hatch]	Buildings
[Hatch]	Landscape Area
[Hatch]	Irrigated Lawn
[Hatch]	Hardscape
[Hatch]	Wetland
[Hatch]	Play Surfacing
[Hatch]	Snow Storage

DESIGNWORKSHOP

Landscape Architecture • Land Planning
Urban Design • Tourism Planning
Aspen • Austin • Chicago • Denver
Houston • Lake Tahoe • Los Angeles • Raleigh
1390 Lawrence Street
Suite 100
Denver, Colorado 80204
(303) 623-5186
WWW.DESIGNWORKSHOP.COM

STAGECOACH MOUNTAIN RANCH

DISCOVERY LAND COMPANY

STAGECOACH, COLORADO

Amenity Site Plan (Base area)

PROJECT NUMBER: 7088

Preliminary Application


SHEET NUMBER

L 1-03



© COPYRIGHT DESIGNWORKSHOP, INC.

Sheet Reference Plan

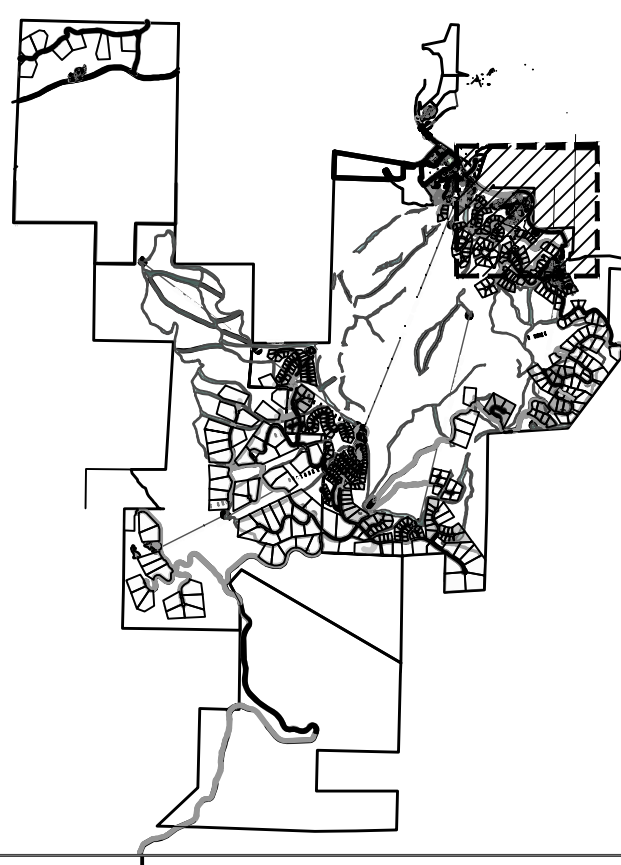


STAGECOACH MOUNTAIN RANCH
DISCOVERY LAND COMPANY
STAGECOACH, COLORADO

PROJECT NUMBER: 7088

SHEET NUMBER

L 1-04

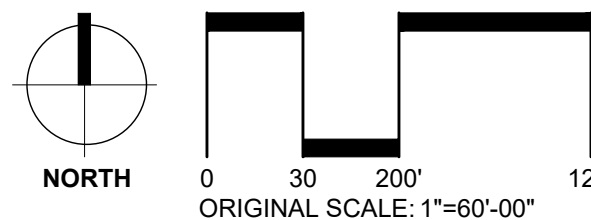


© COPYRIGHT DESIGNWORKSHOP, INC.



_____	Property Line
_____	Lot Line
_____	Utility Easement
_____	Edge of Pavement
_____	Road Centerline
_____	Major Contour
_____	Minor Contour
_____	Walkways

	Buildings
	Landscape Area
	Irrigated Lawn
	Hardscape
	Wetland
	Play Surfacing


Sheet Reference Plan

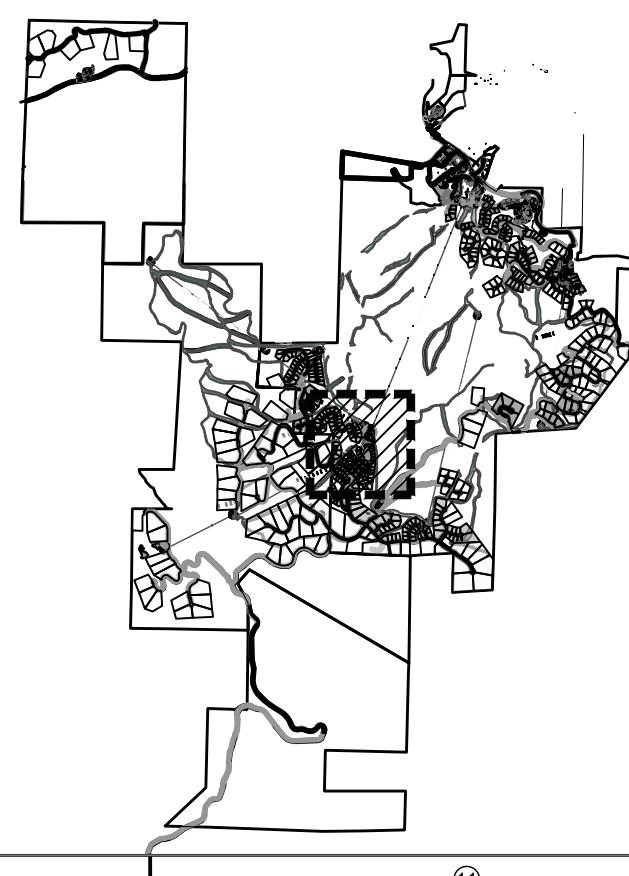

STAGECOACH, COLORADO

PROJECT NUMBER: 7088

SHEET NUMBER

 

Dec 10, 2024 12:27pm
P:\PROJECTS_8\27086-Stagecoach Mountain Ranch DLD CAD02 - Sheet\Preliminary application\07086-L2 Planting Details.dwg

GENERAL NOTES

1. DD Surveying prepared the survey for this project. It has been reformatted for use in and for preparation of these documents. Contractor shall obtain officially signed copy from DD Surveying and become familiar with it, the existing conditions and site context prior to construction. All discrepancies should be brought to the attention of the Landscape Architect for immediate resolution. Landscape Architect is not responsible for errors or omissions associated with preparation or documentation of survey.
2. Contractor is responsible for determining means and methods for construction. These drawings may indicate a limit of proposed improvements, limits of site demolition, etc. for delineation of expected extents of disturbance, however, final impact shall be determined in the field. Should limits of disturbance exceed boundaries defined in drawings, Contractor shall contact Landscape Architect for resolution.
3. Contractor is responsible for repairing all work disturbed by construction outside of limit lines defined on drawings or through his/her means and methods and General Conditions to a condition acceptable to the owner at no additional cost.
4. Contractor is responsible for protecting all existing conditions, improvements, utilities, etc. to remain. Any damages shall be repaired to a condition acceptable to the owner at no additional cost.
5. Contractor is responsible for maintaining a complete up-to-date set of Drawings and Specifications at the construction site and ensuring the documents are readily available for review by the Landscape Architect and governing agency.
6. The Drawings and Specifications are complementary to one another and implied to correspond with one another. Any discrepancies should be brought to the attention of the Landscape Architect for immediate resolution.
7. Contact the local underground utility service locator for utility locates and identification prior to commencing work and maintain in field throughout construction unless indicated or directed otherwise.
8. Verify plant protection, stormwater pollution protection plan (SWPPP), existing improvement to remain, and Contractor site control measures are in place prior to commencing with construction. Do not proceed with construction if not in compliance and maintained throughout. Coordinate with Owner's Representative and authorities having jurisdiction as required.


PLANT PROTECTION AND REMOVAL NOTES

1. Plants shall remain unless designated for removal and shall be protected as indicated. No disturbance is allowed within the dripline of the plants unless indicated or approved otherwise. Protected plants within the plant protection zone as indicated.
2. Plants encountered that are not shown on the drawings shall be brought to the attention of the Landscape Architect.
3. Remove demolished materials and legally dispose of offsite unless indicated otherwise. Disposal by burning and/or burying on-site is prohibited unless approved otherwise.
4. Prune roots and limbs/branches only as directed by Landscape Architect unless indicated otherwise.

LANDSCAPE PLANTING NOTES


1. Refer to Civil Engineer's utility and (roadway) (parking lot) (site) (Define other) grading and drainage plans as required. If actual site conditions vary from what is shown on the plans, contact the Landscape Architect for direction as to how to proceed.
2. Verify locations of pertinent site improvements installed under other sections. If any part of this plan cannot be followed due to site conditions, contact Landscape Architect for instructions prior to commencing work.
3. Exact locations of plant materials shall be approved by the Landscape Architect in the field prior to installation. Stake or otherwise layout all proposed planting for review. Landscape Architect reserves the right to adjust plants to exact location in field.
4. Verify plant counts and square footages. Quantities are provided as Owner information only. If quantities on plant list differ from graphic indications, then graphics shall prevail. If graphics are inconclusive contact Landscape Architect for clarification.
5. Perform excavation in vicinity of underground utilities and existing tree/plant driplines with care and if necessary, by hand. The Contractor bears full responsibility for this work and disruption or damage to utilities and existing trees/plants shall be repaired or replaced immediately at no expense to the Owner.
6. Trees/plants shall bear same relation to finished grade as it bore to existing in place of growth. However, at no point shall it be less than 1 inch above adjacent finish grade.
7. Trees shall be planted a minimum of (10 feet) (Define other) from face of building and a minimum of (4 feet) (Define other) from edge of pavement, except as approved by Landscape Architect.
8. Shrubs shall be planted a minimum of (3 feet) (Define other) from face of building and a minimum of (12 inches) (Define other) from edge of pavement, except as approved by Landscape Architect.
9. All other plants (perennials, grasses, groundcover, annuals) shall be planted a minimum of (12 inches) (Define other) from face of building and a minimum of (6 inches) (Define other) from edge of pavement, except as approved by Landscape Architect.
10. Provide matching forms and sizes for plant materials within each species and size designated on the drawings.
11. Prune newly planted trees only as directed by Landscape Architect.
12. Finish grades of planting areas and lawns shall be flush and meet smoothly and evenly with adjacent paving, providing positive drainage. Shovel V-cut edges shall be provided at planting area transitions to adjacent pavement as indicated to allow for mulch installation.
13. Provide specified edging as divider between planting beds and lawn areas.

PLANT IDENTIFICATION KEY

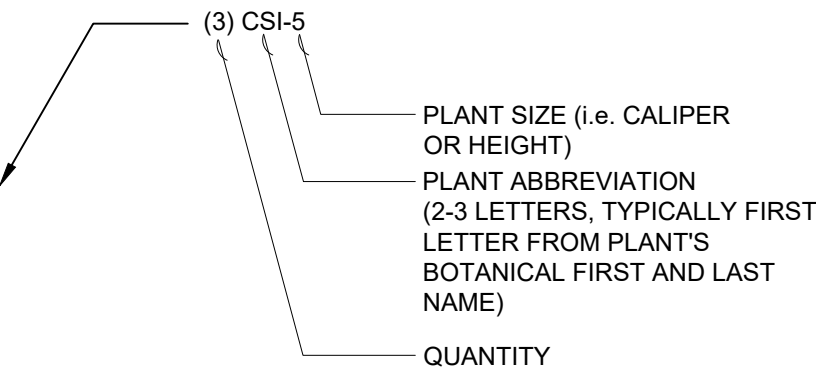

NOTE: PLANT ABBREVIATION ON PLANT IDENTIFICATION KEY SHOULD CORRESPOND WITH ABBREVIATION ON PLANT LIST (i.e. CSI-5 SHOULD REFER TO A CORNUS SERICEA 'ISANTI', 5 GALLON CONTAINER)

NATIVE REVEGETATION

  Native Seed Mix - to be made up of the following species and application rates

Botanical Name	Common Name	Application Rate (PLS lbs./acre)
<i>Elymus trachycaulus</i>	Slender Wheatgrass	6.4
<i>Bromus marginatus</i>	Mtn. Brome	12.0
<i>Festuca brevipila</i>	Hard Fescue	3.4
<i>Poa compressa</i>	Canada Bluegrass	0.8
<i>Elymus lanceolatus</i>	Steambank Wheatgrass	5.6
<i>Elymus lanceolatus gould</i>	Thickpike Wheatgrass	5.6
<i>Pseudoroegneria spicata</i>	Blue Bunch Wheatgrass	6.2

TYPICAL PLANT LIST

NOTE: ALL PLANT MATERIAL FOUND WITHIN 30' WILDFIRE DEFENSIBLE ZONE IS CHOSEN FROM THE FIREWISE PLANT MATERIAL LIST

CODE	QTY	BOTANICAL NAME	COMMON NAME	TYPE	SPACING	SIZE	COMMENTS
TREES							
AS-4	2	Amelanchier sp.	Serviceberry	B&B	As Shown	4" Cal.	Full, Single Stemmed
PN-20	2	Pinus Nigra	Austrian Pine	B&B	As Shown	20" Ht.	Full, Single Stemmed
ALA-12	10	Abies lasiocarpa arizonica	Subalpine Fir	B&B	As Shown	12' Ht.	Full, Single Stemmed
ALA-16	3	Abies lasiocarpa arizonica	Subalpine Fir	B&B	As Shown	16' Ht.	Full, Single Stemmed
ALA-18	4	Abies lasiocarpa arizonica	Subalpine Fir	B&B	As Shown	18' Ht.	Full, Single Stemmed
ALA-22	4	Abies lasiocarpa arizonica	Subalpine Fir	B&B	As Shown	22' Ht.	Full, Single Stemmed
PT-2.5	19	Populus tremuloides	Quaking Aspen	B&B	As Shown	2.5" Cal.	Full, Single Stemmed
PT-3	21	Populus tremuloides	Quaking Aspen	B&B	As Shown	3" Cal.	Full, Single Stemmed
PTM-2.5	6	Populus tremuloides Multi-Stem	Quaking Aspen	B&B	As Shown	2.5" Cal.	Full, Multi Stemmed
PTM-4	9	Populus tremuloides Multi-Stem	Quaking Aspen	B&B	As Shown	4" Cal.	Full, Multi Stemmed
BO-3	3	Betula Occidentalis	Rocky Mountain Birch	B&B	As Shown	3" Cal.	Full, Multi Stemmed
QG-4	9	Quercus Gambelii	Gamble Oak	B&B	As Shown	4" Cal.	Full, Multi Stemmed

SHRUBS

CS-5	10	Cornus sericea 'Isanti'	Isanti Red Twig Dogwood	Container	As Shown	5 Gal.	Full Plants
ER-5	15	Ericameria sp. aka	Rabbitbrush	Container	As Shown	5 Gal.	Full Plants
JH-5	64	Juniperus Horizontalis cv	Creeping Juniper	Container	As Shown	5 Gal.	Full Plants
AC-5	25	Alpine Currant	Ribes Alpinum	Container	As Shown	5 Gal.	Full Plants
PA-3	19	Perovskia atriplicifolia 'Little Spire'	Little Spire Russian Sage	Container	As Shown	3 Gal.	Full Plants
RA-5	40	Rhus aromatica 'Gro-Low'	Gro-Low Fragrant Sumac	Container	As Shown	5 Gal.	Full Plants
SS-5	3	Sorbaria Sorbifolia	False Spiera	Container	As Shown	5 Gal.	Full Plants

GROUND COVERS


AL-1	Artemisia ludoviciana	Praire Sage	Container	As Shown	1 Gal.	
NT-1	Nassella tenuissima	Mexican Feather Grass	Container	As Shown	1 Gal.	
SH-1	Sporobolus heterolepis	Prairie Dropseed	Container	As Shown	1 Gal.	
GO-1	Galium odoratum	Sweet Woodruff	Container	12" o.c.	1 Gal.	
TL-1	Thymus lanuginosis	Wooly Thyme	Container	12" o.c.	1 Gal.	
AM-1	Achillea millefolium	White Yarrow	Container	12" o.c.	1 Gal.	
LL-1	Linum Lewis	Blue Praire	Container	12" o.c.	1 Gal.	

SOD/SEED

NMF	Festuca	No Mow Fescue				
NR	Native Revegetation					
PP2	Poa pratensis	Kentucky Bluegrass				


1 TREE PROTECTION FENCING

NTS

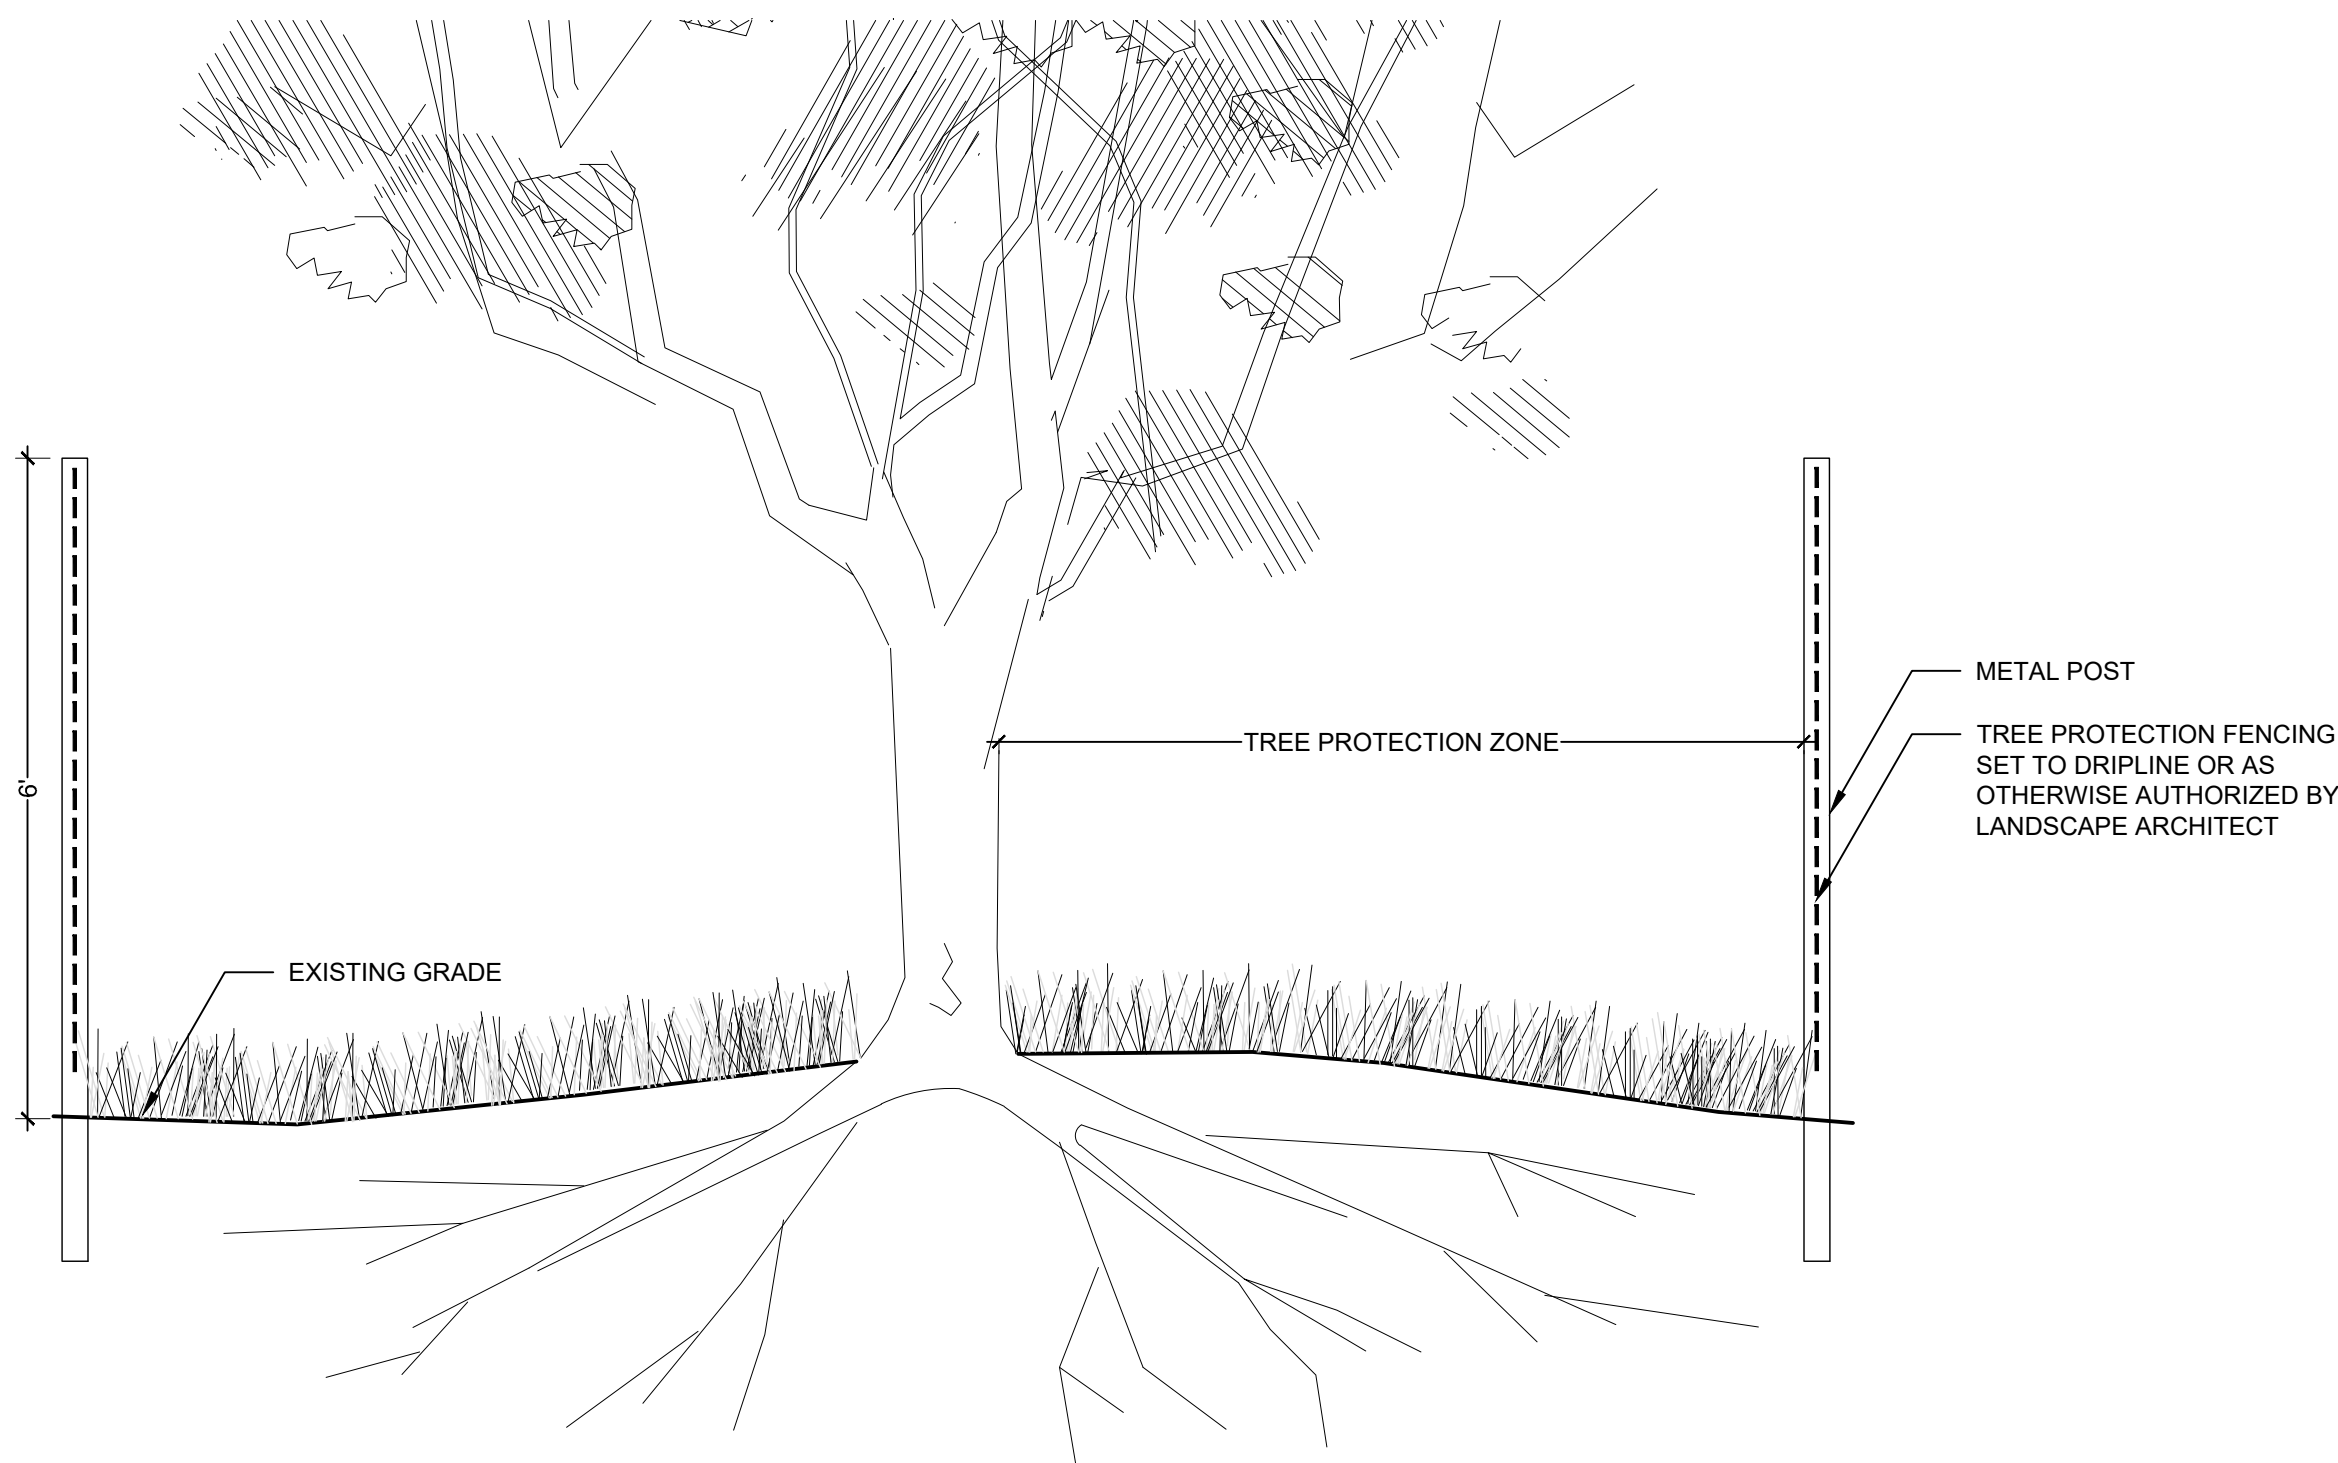

2 TREE TRUNK PROTECTION BOARD

NTS

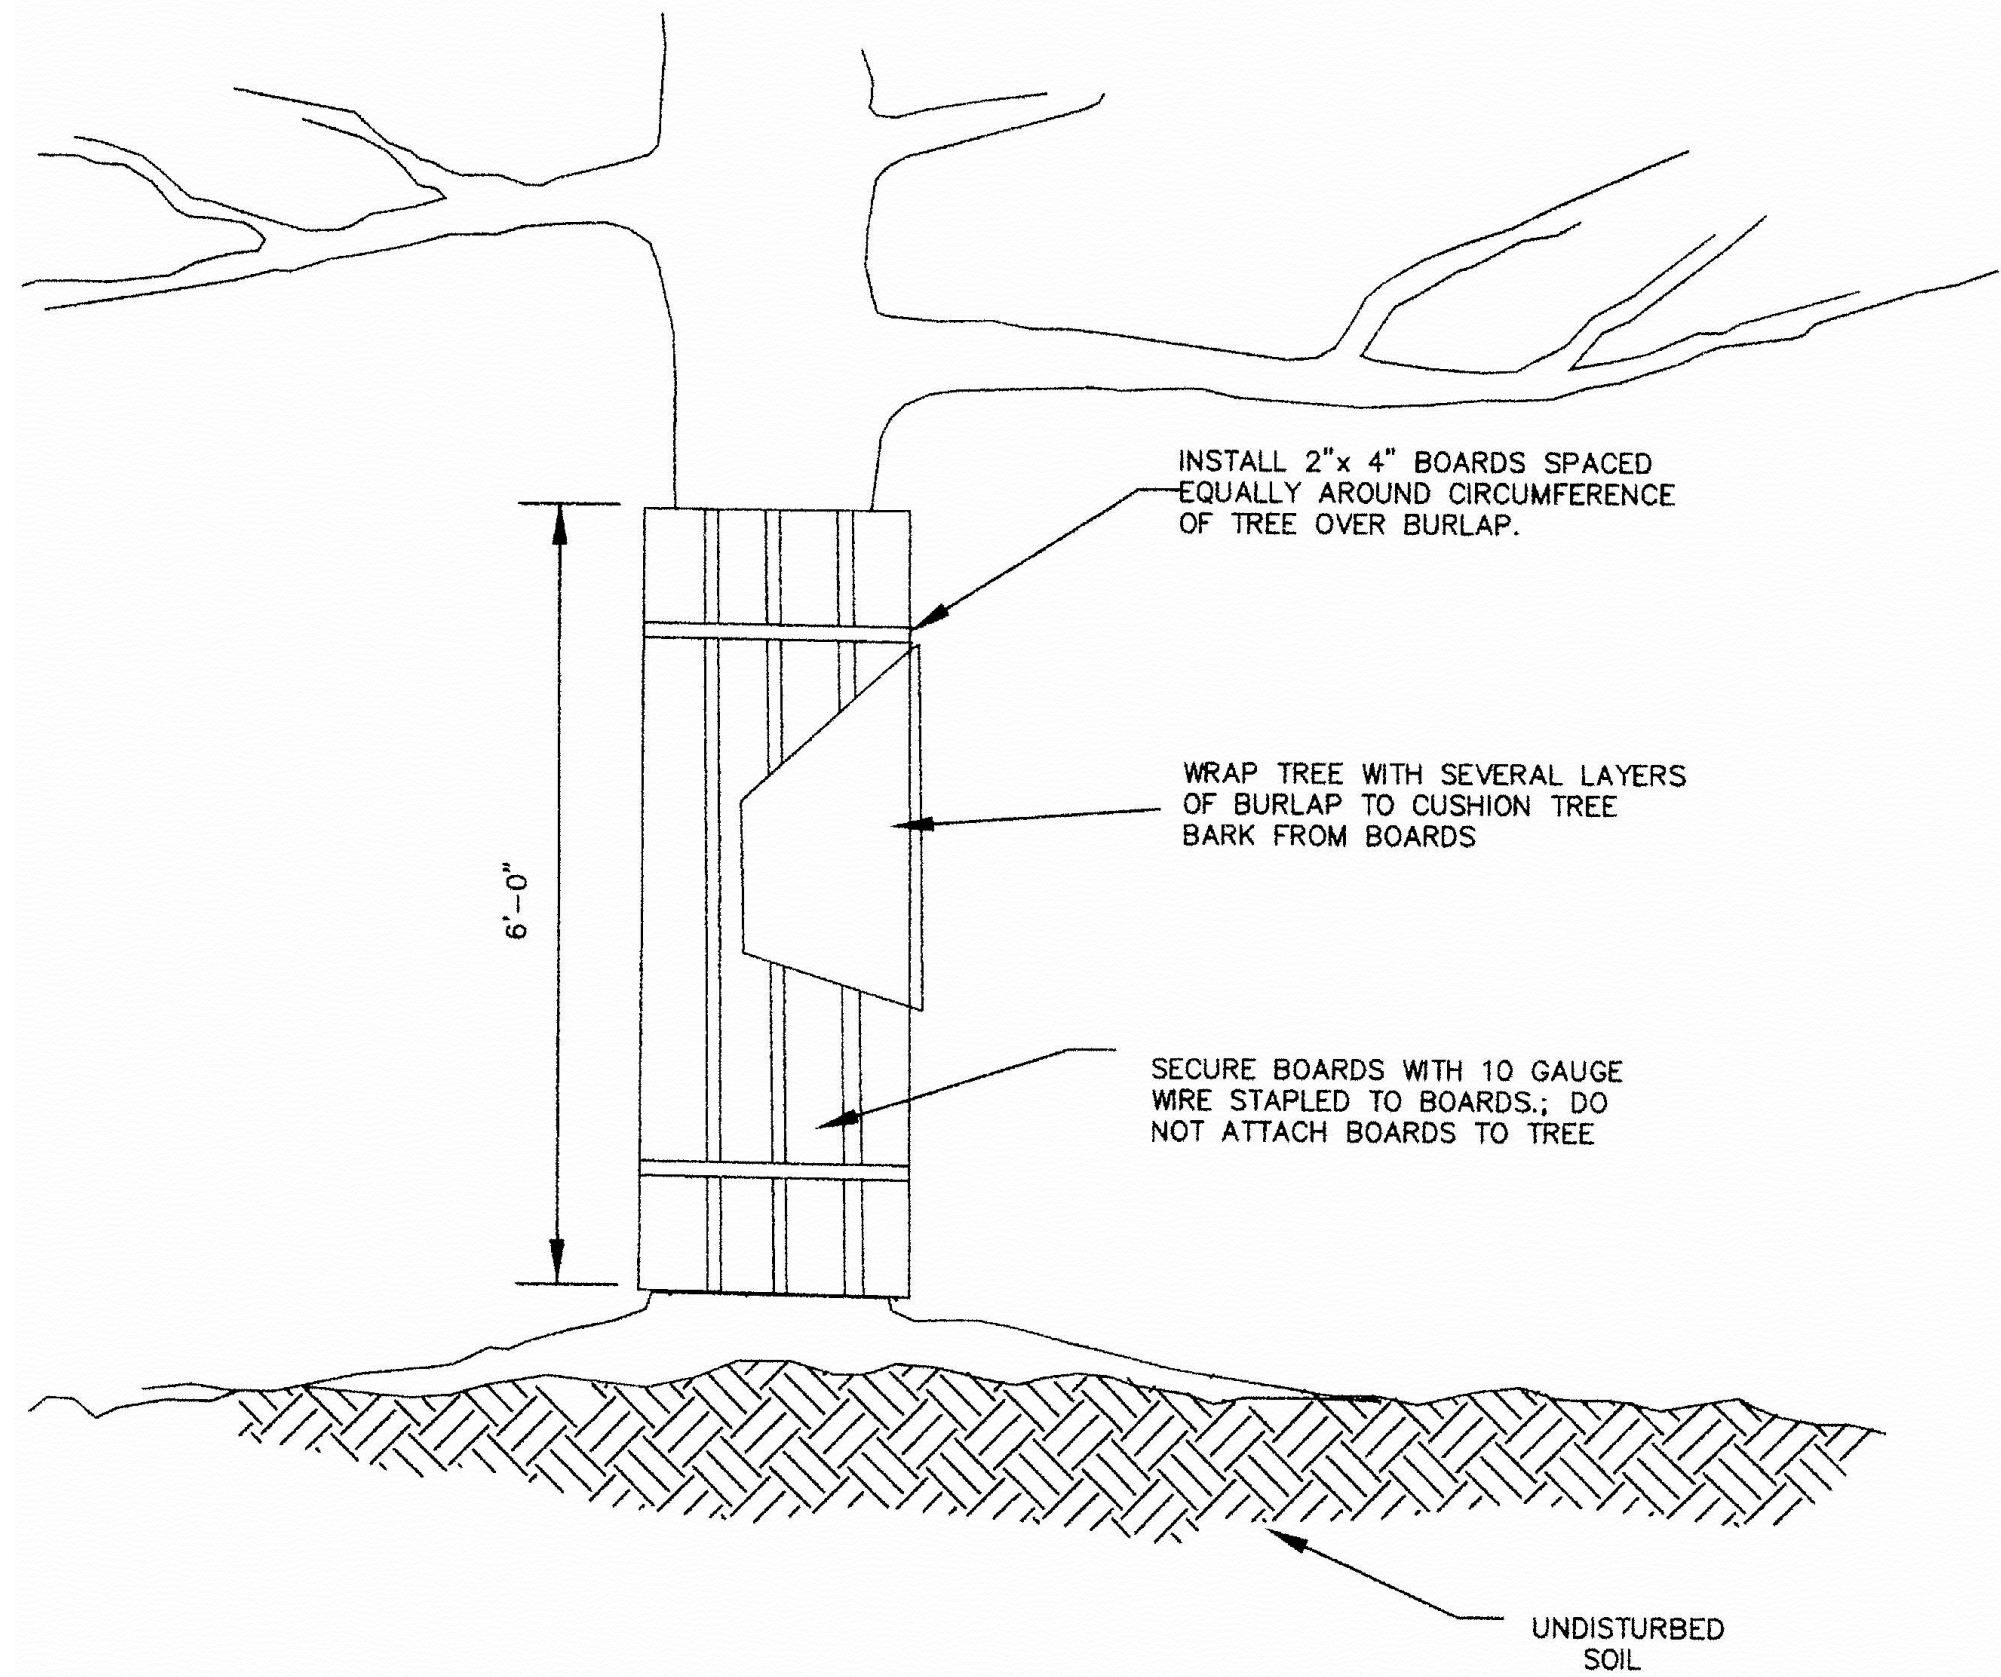

DESIGNWORKSHOP

Landscape Architecture • Land Planning
Urban Design • Tourism Planning

Aspen • Austin • Chicago • Denver
Houston • Lake Tahoe • Los Angeles • Raleigh

1390 Lawrence Street
Suite 100
Denver, Colorado 80204
(303) 623-5186

WWW.DESIGNWORKSHOP.COM

STAGECOACH MOUNTAIN RANCH
DISCOVERY LAND COMPANY
STAGECOACH, COLORADO

General Planting Details

PROJECT NUMBER: 7088


Preliminary Application

SHEET NUMBER

L 2-01


NOT TO SCALE

© COPYRIGHT DESIGNWORKSHOP, INC.

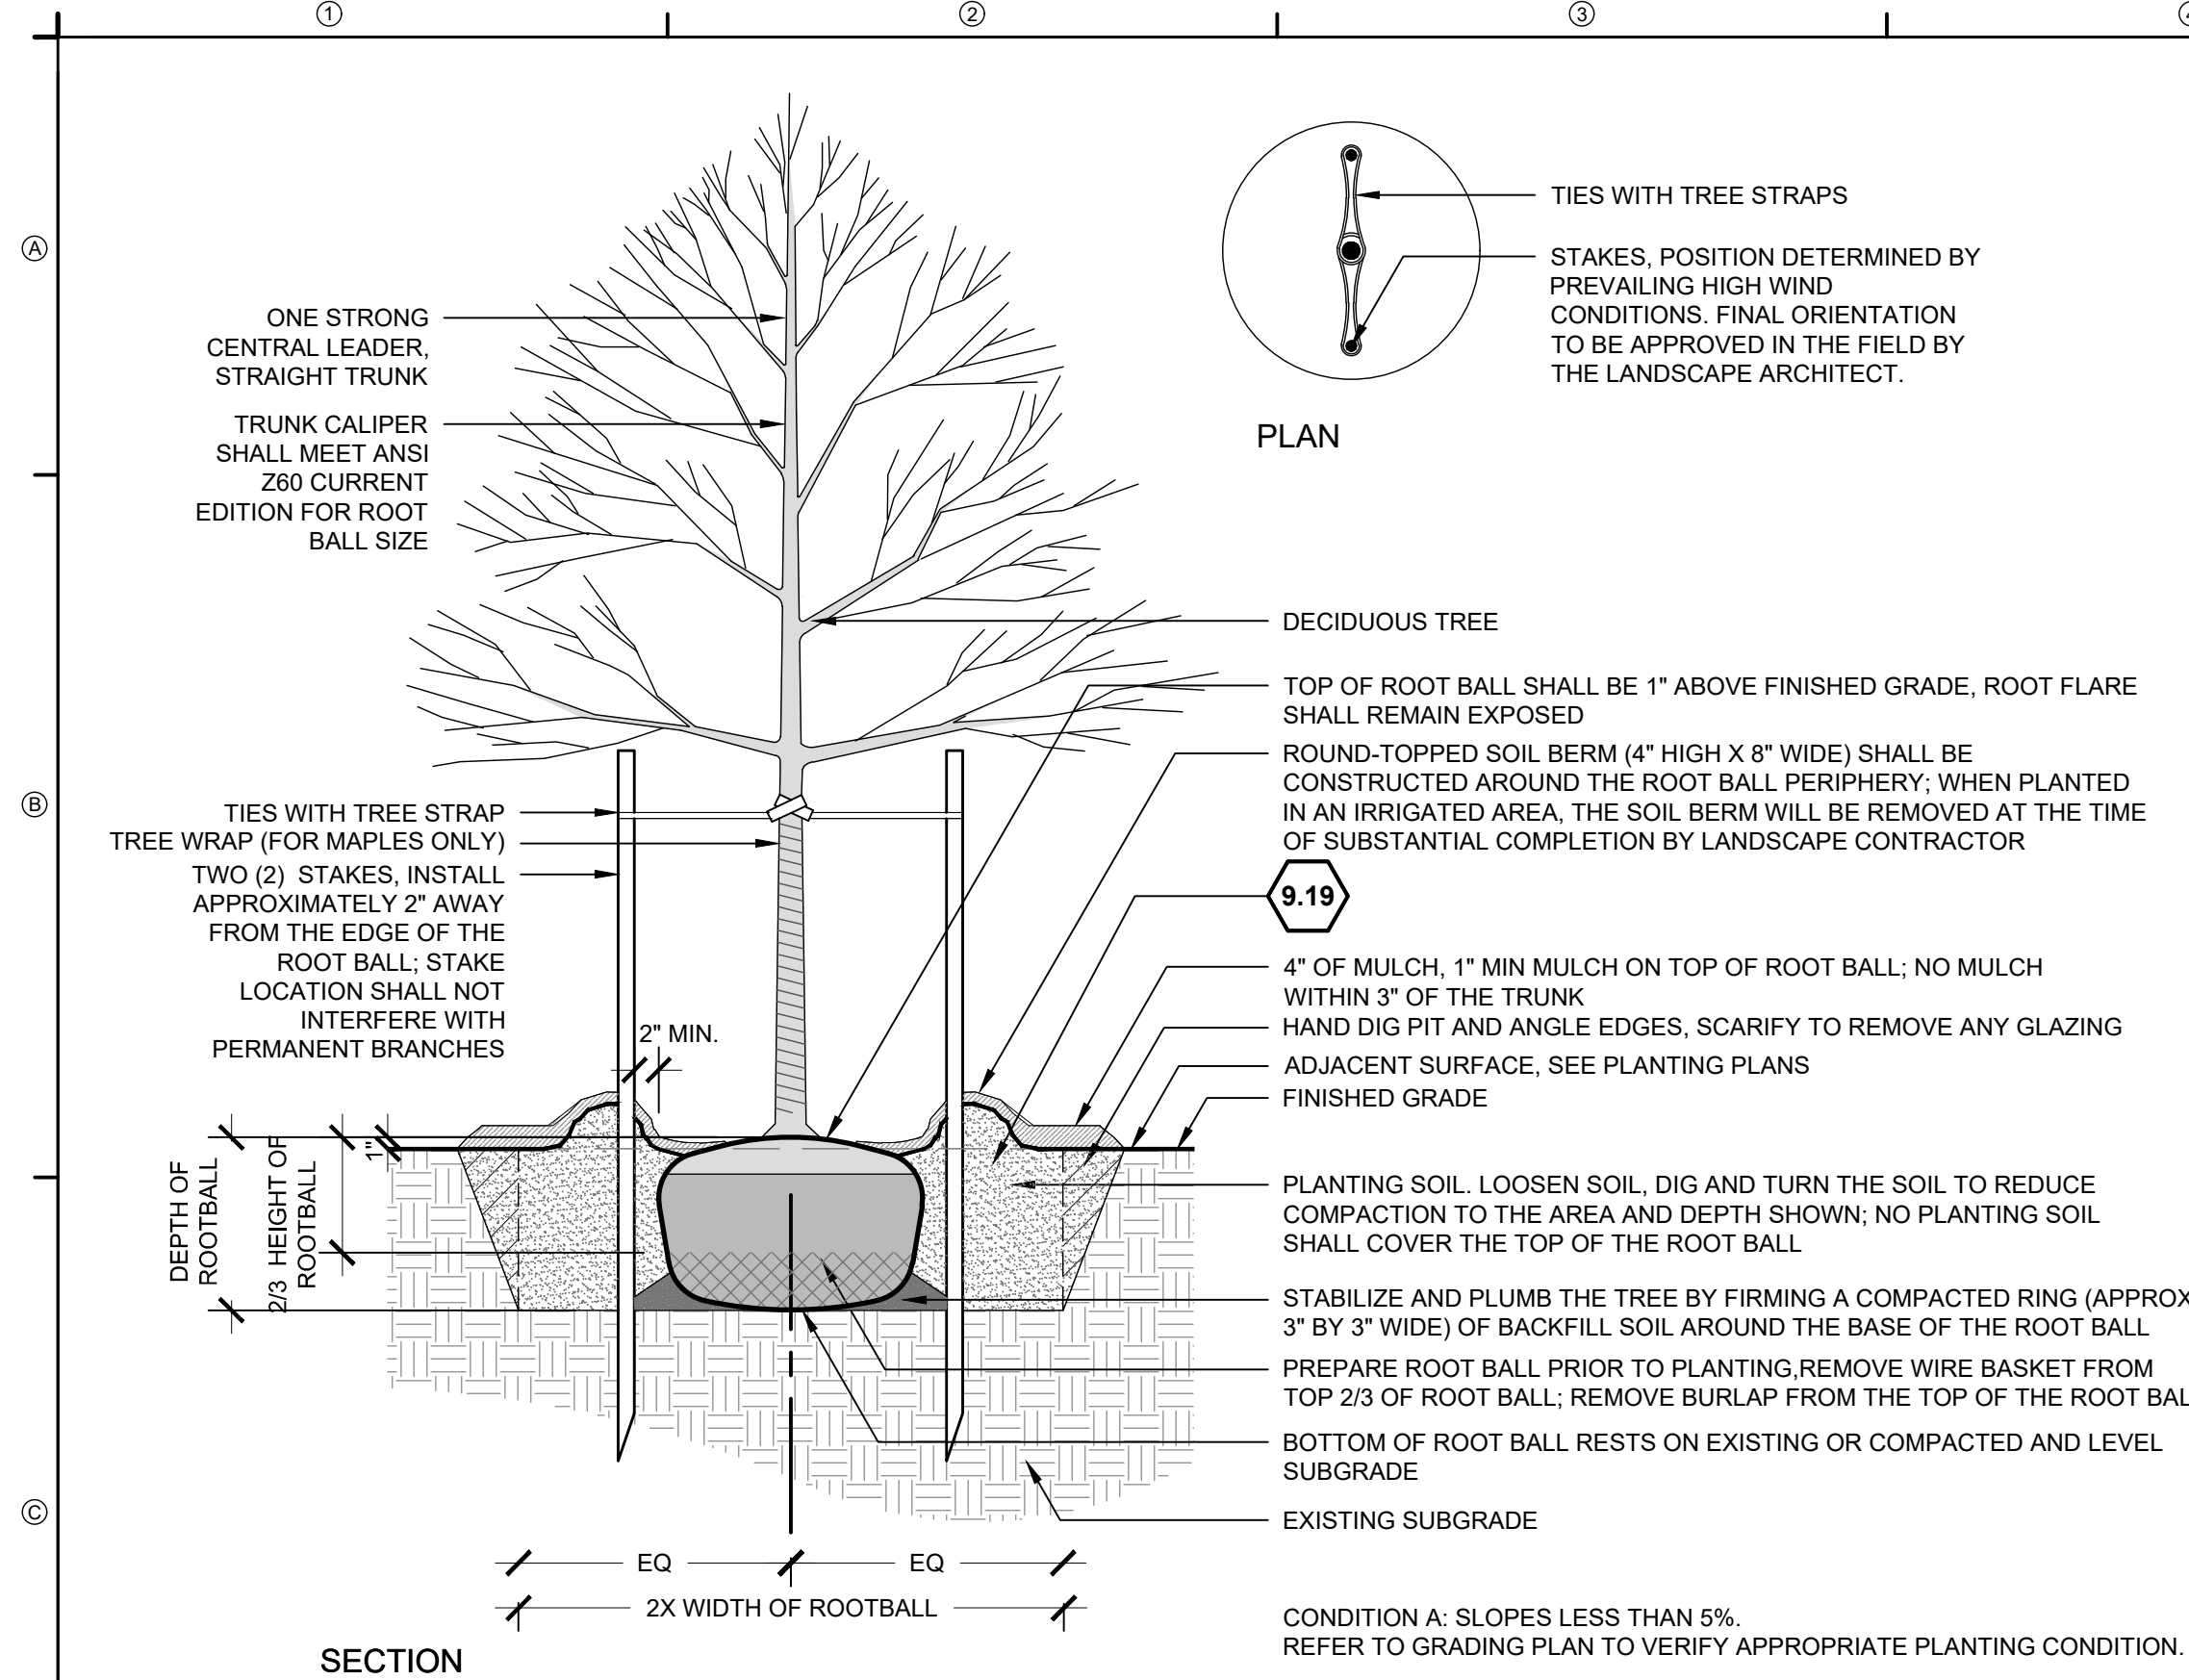


1 DECIDUOUS TREE PLANTING

3/4\" = 1'-0"

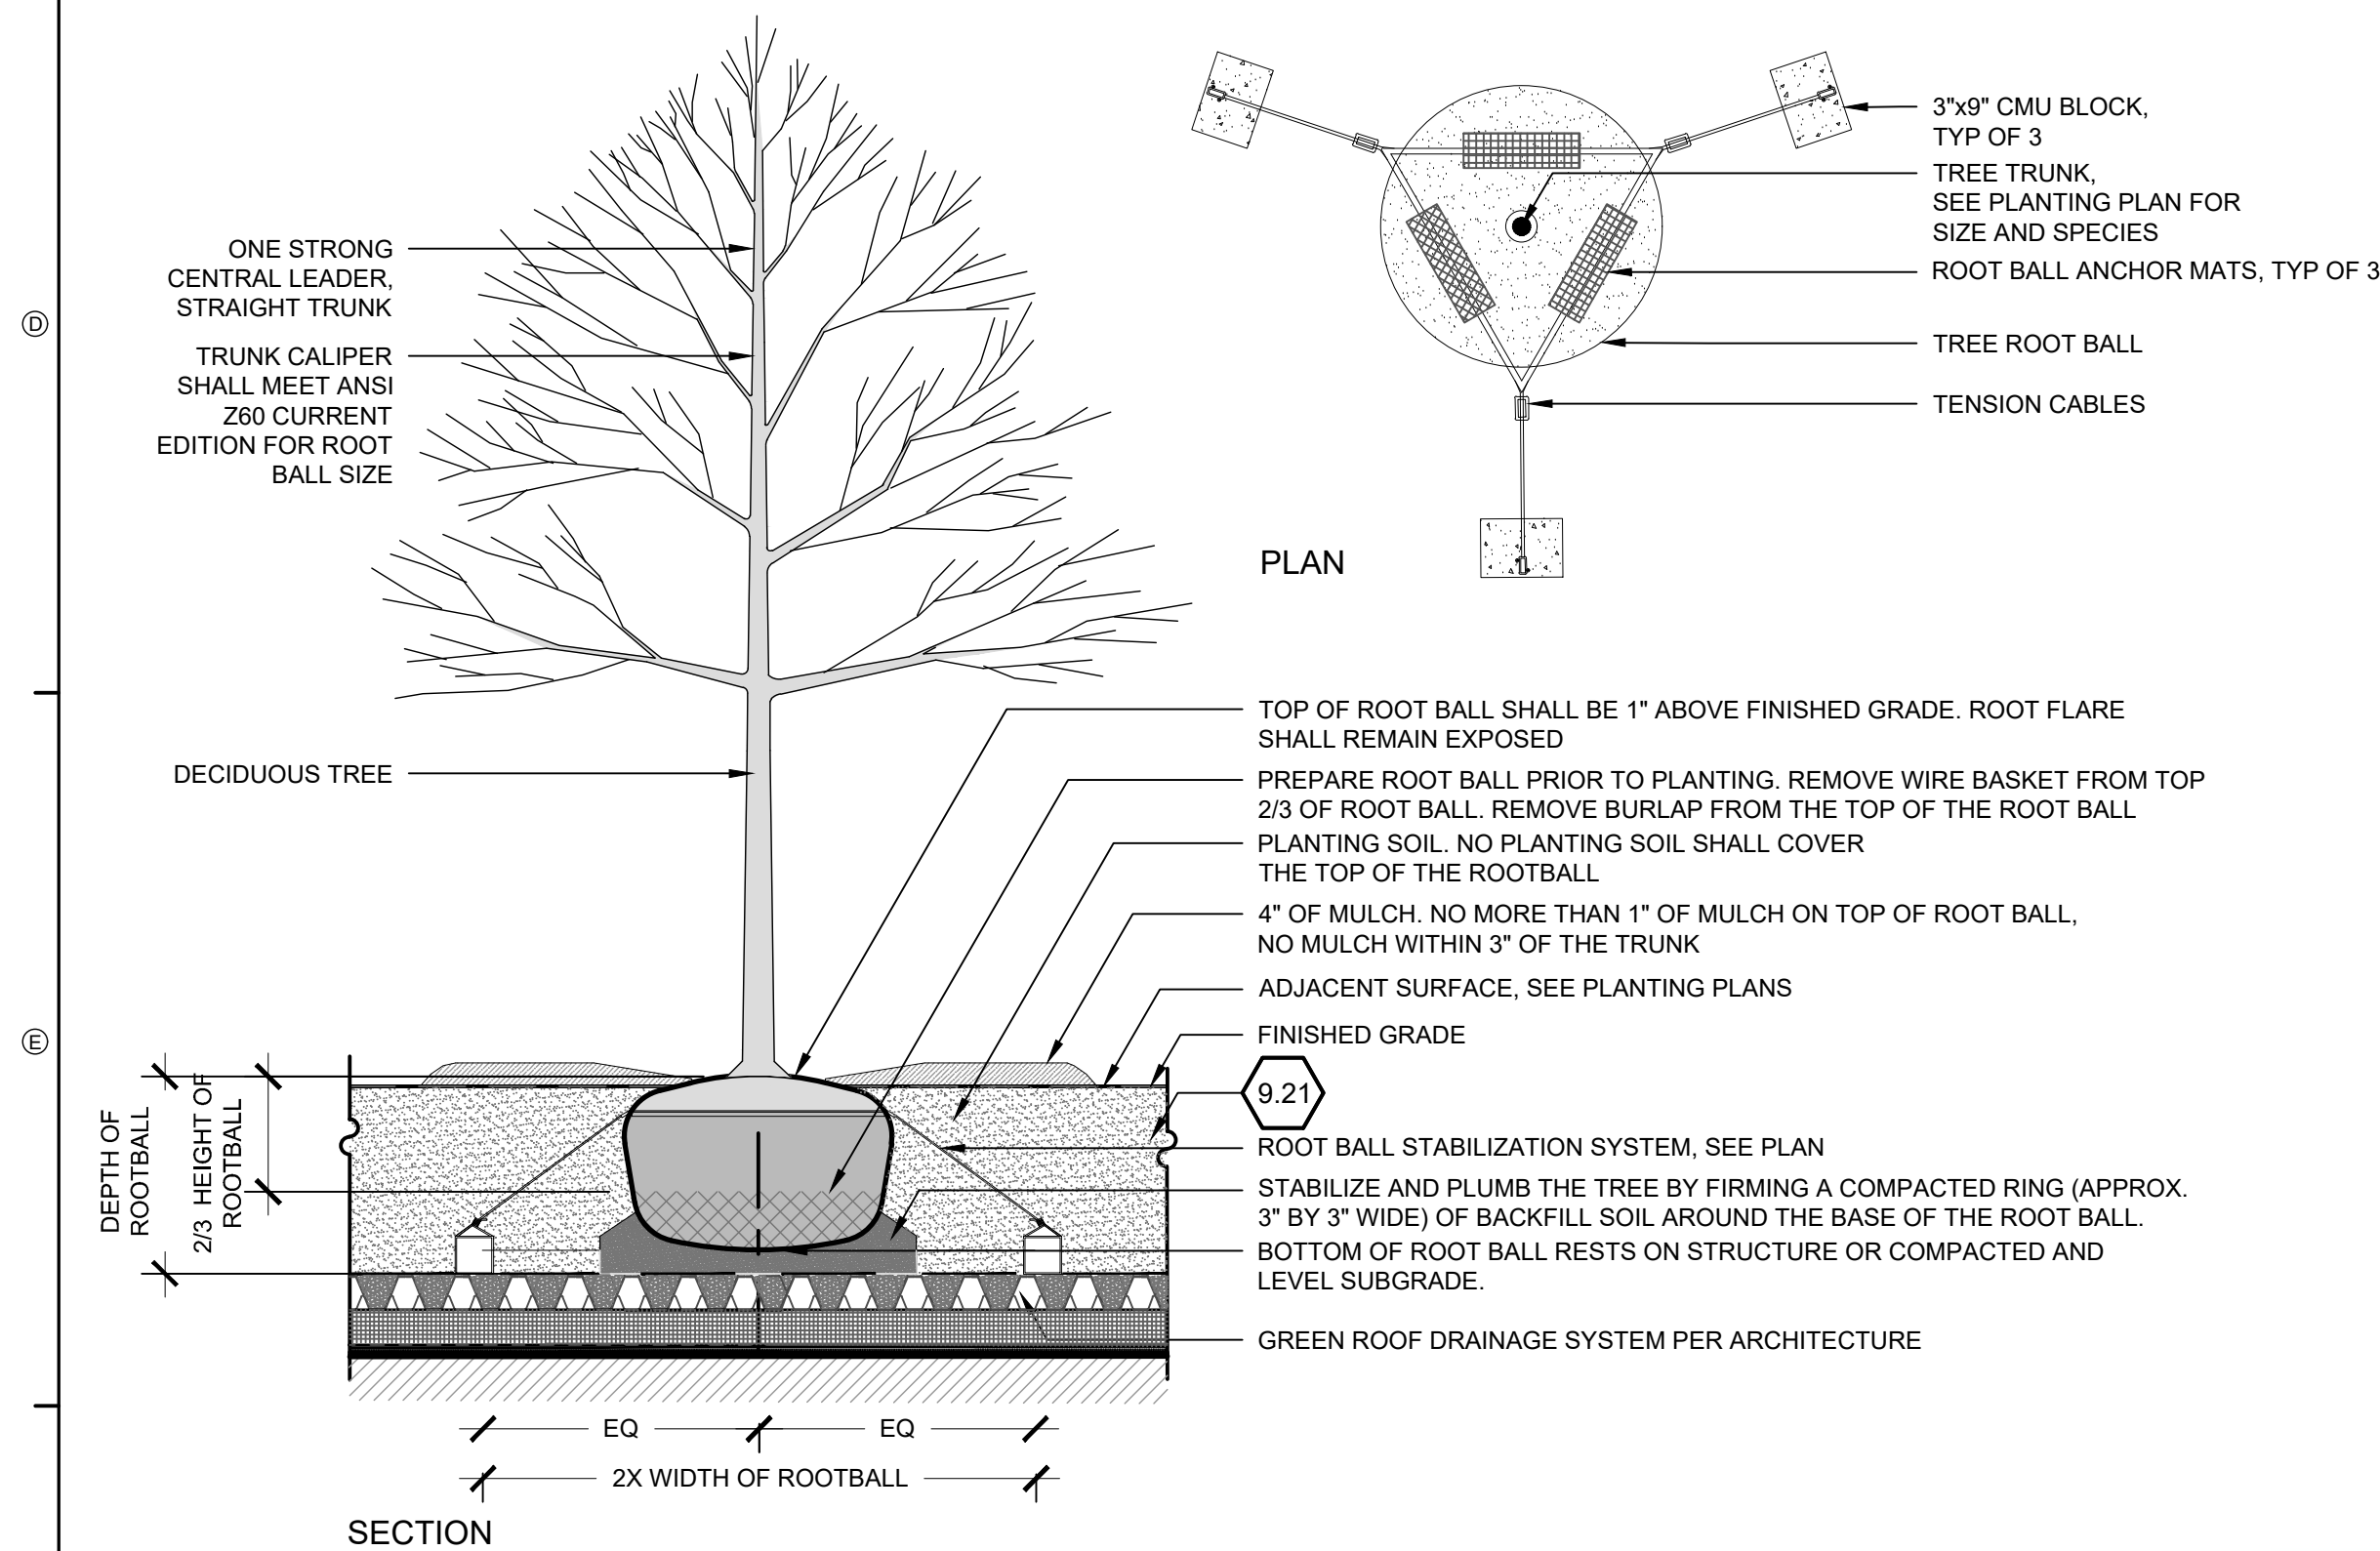


2 DECIDUOUS TREE PLANTING ON STRUCTURE

3/4\" = 1'-0"

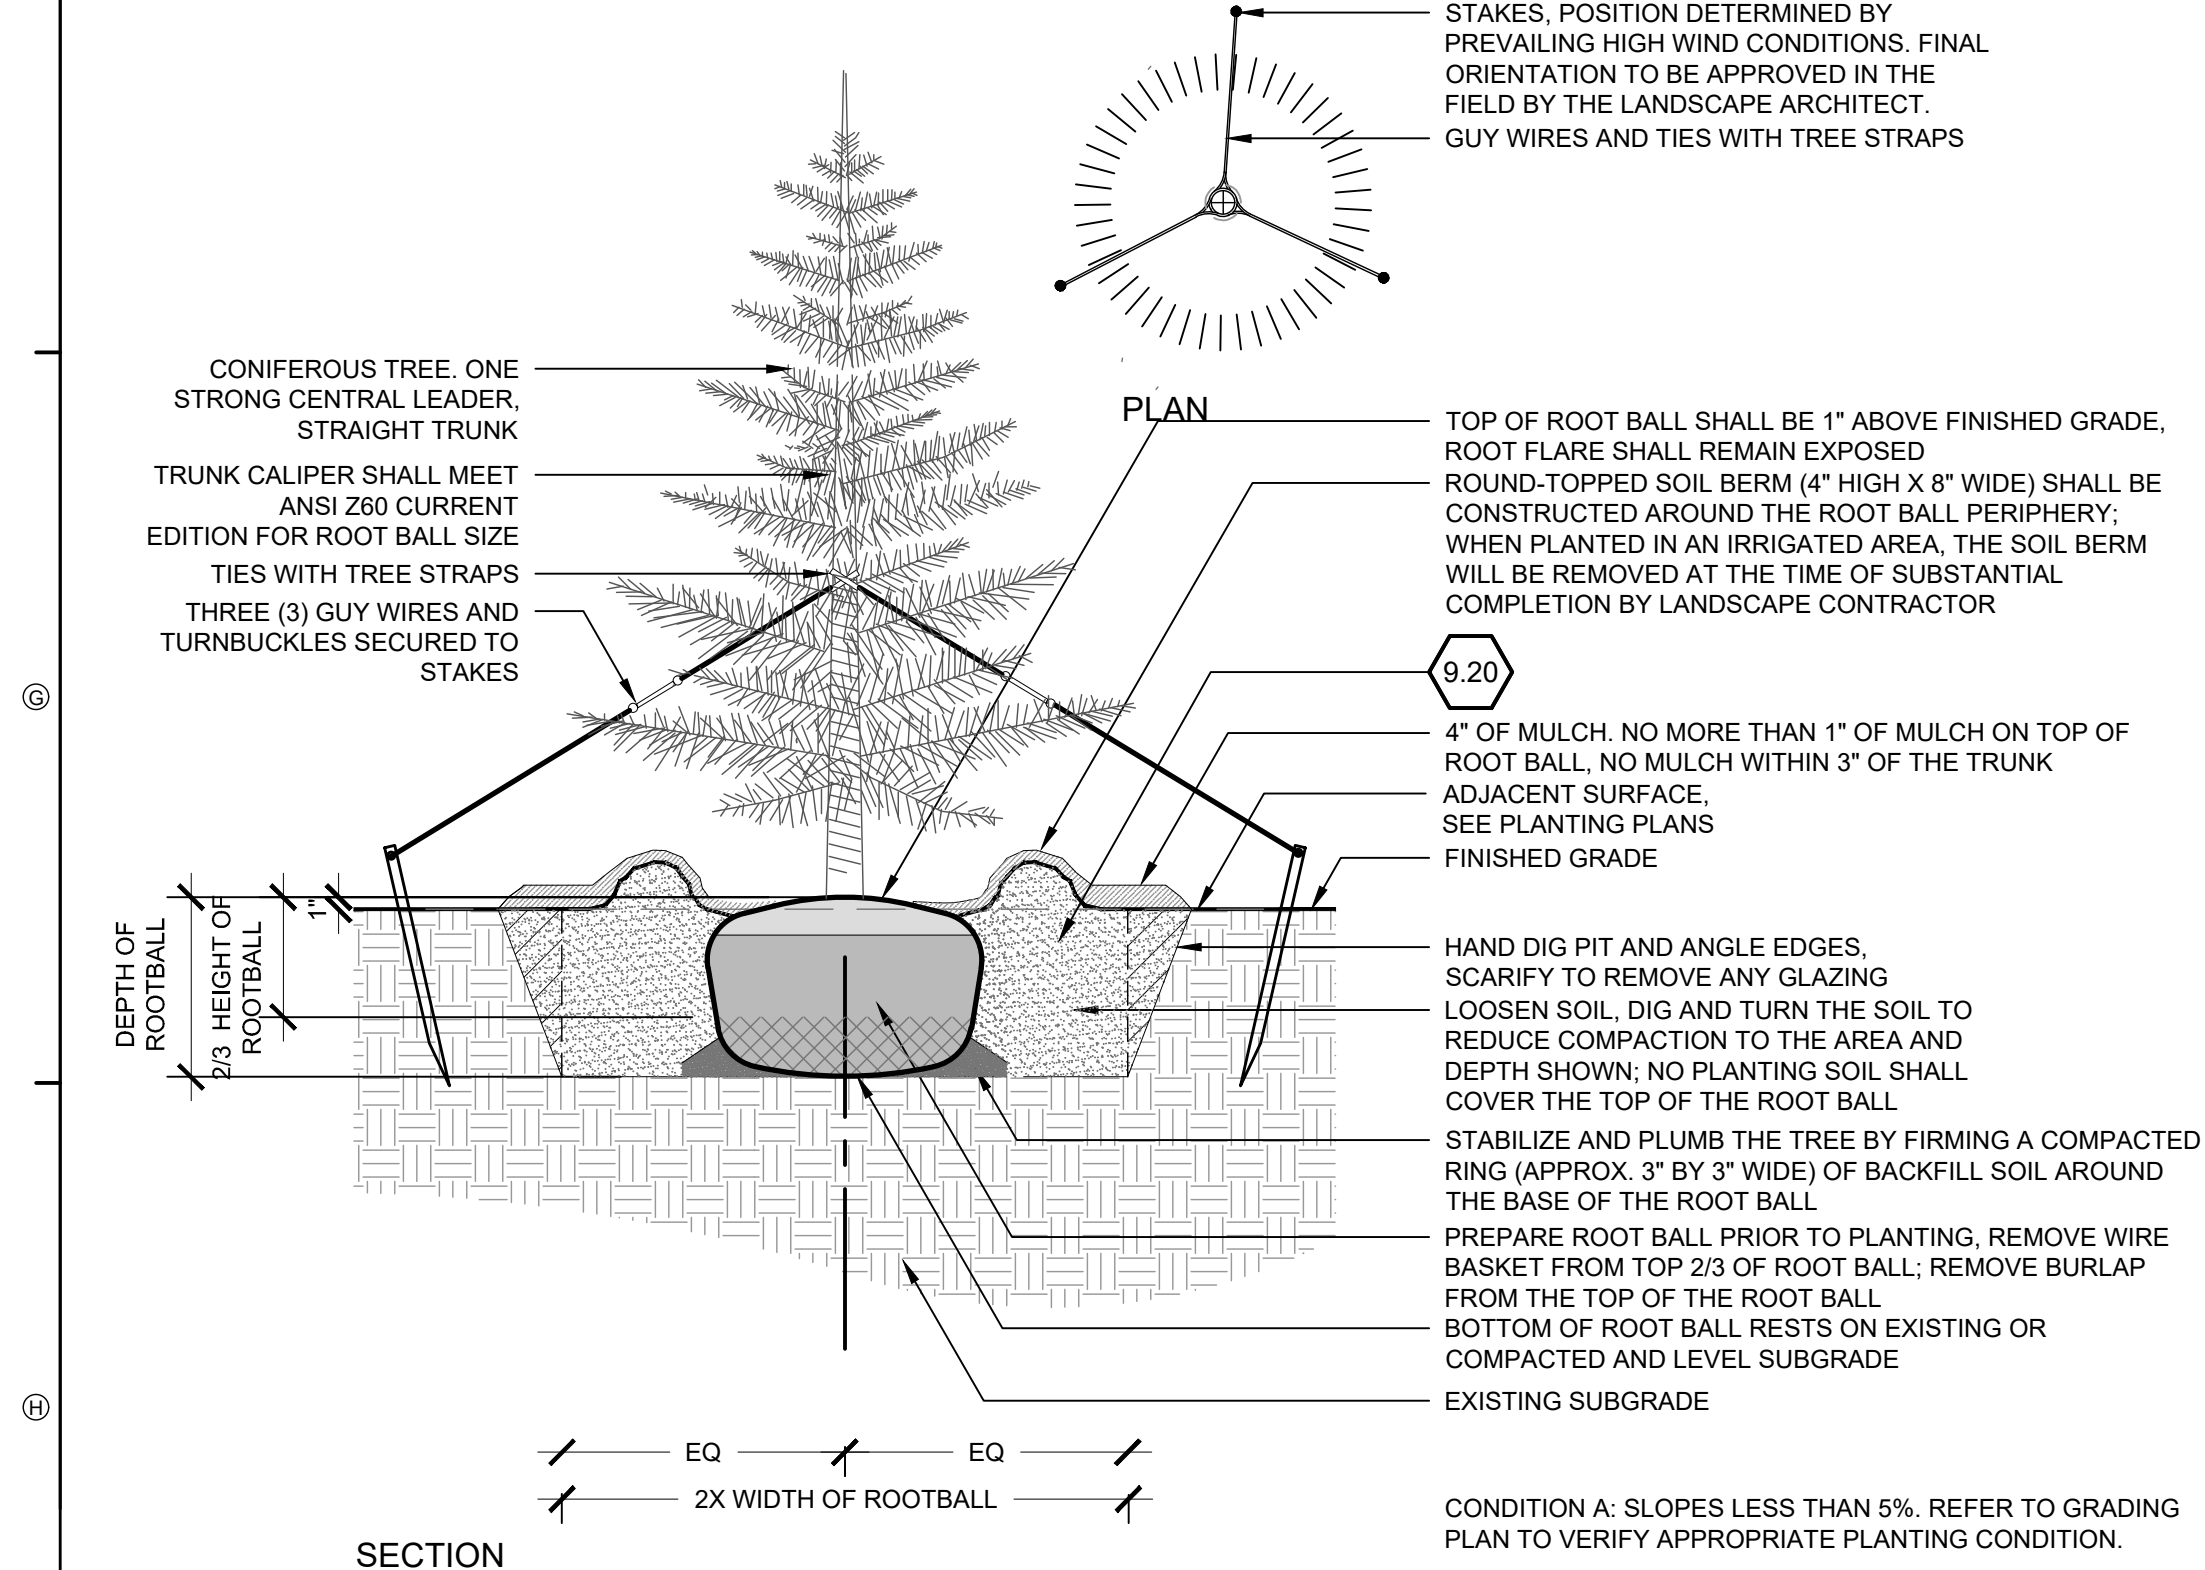


4 CONIFEROUS TREE PLANTING

3/4\" = 1'-0"

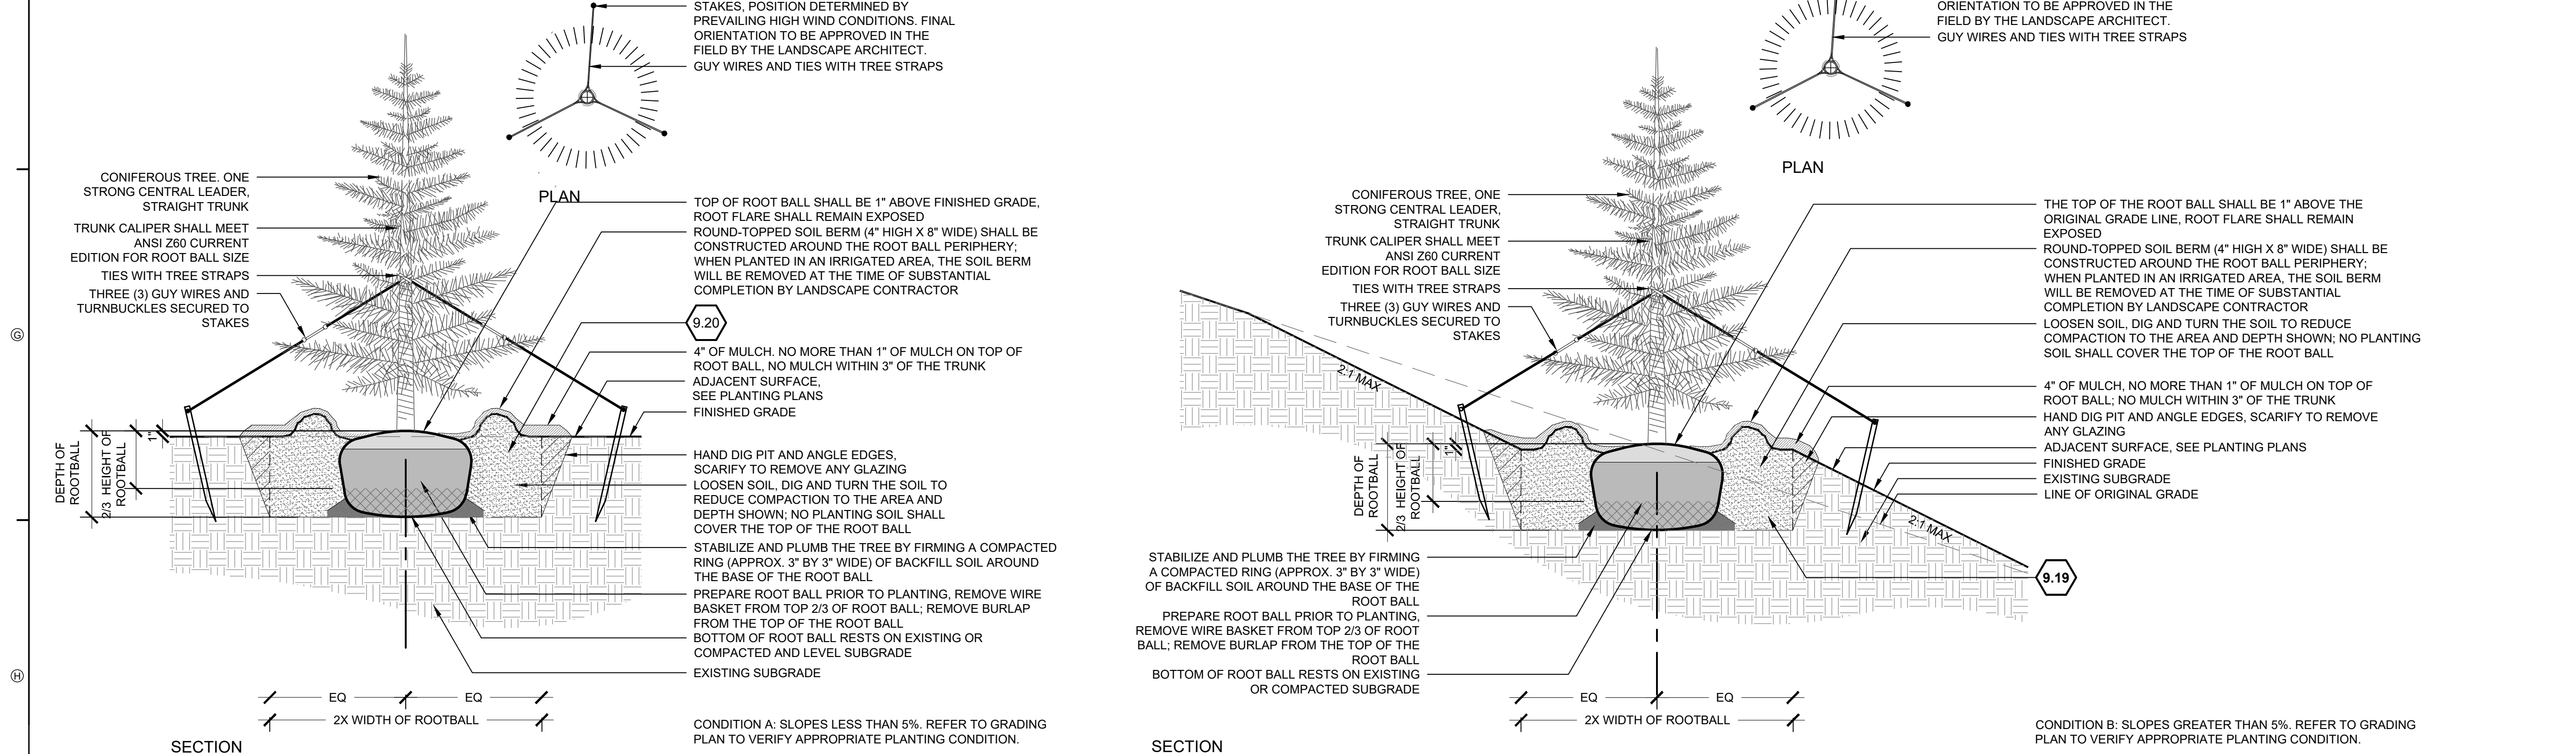


4 CONIFEROUS TREE PLANTING

3/4\" = 1'-0"

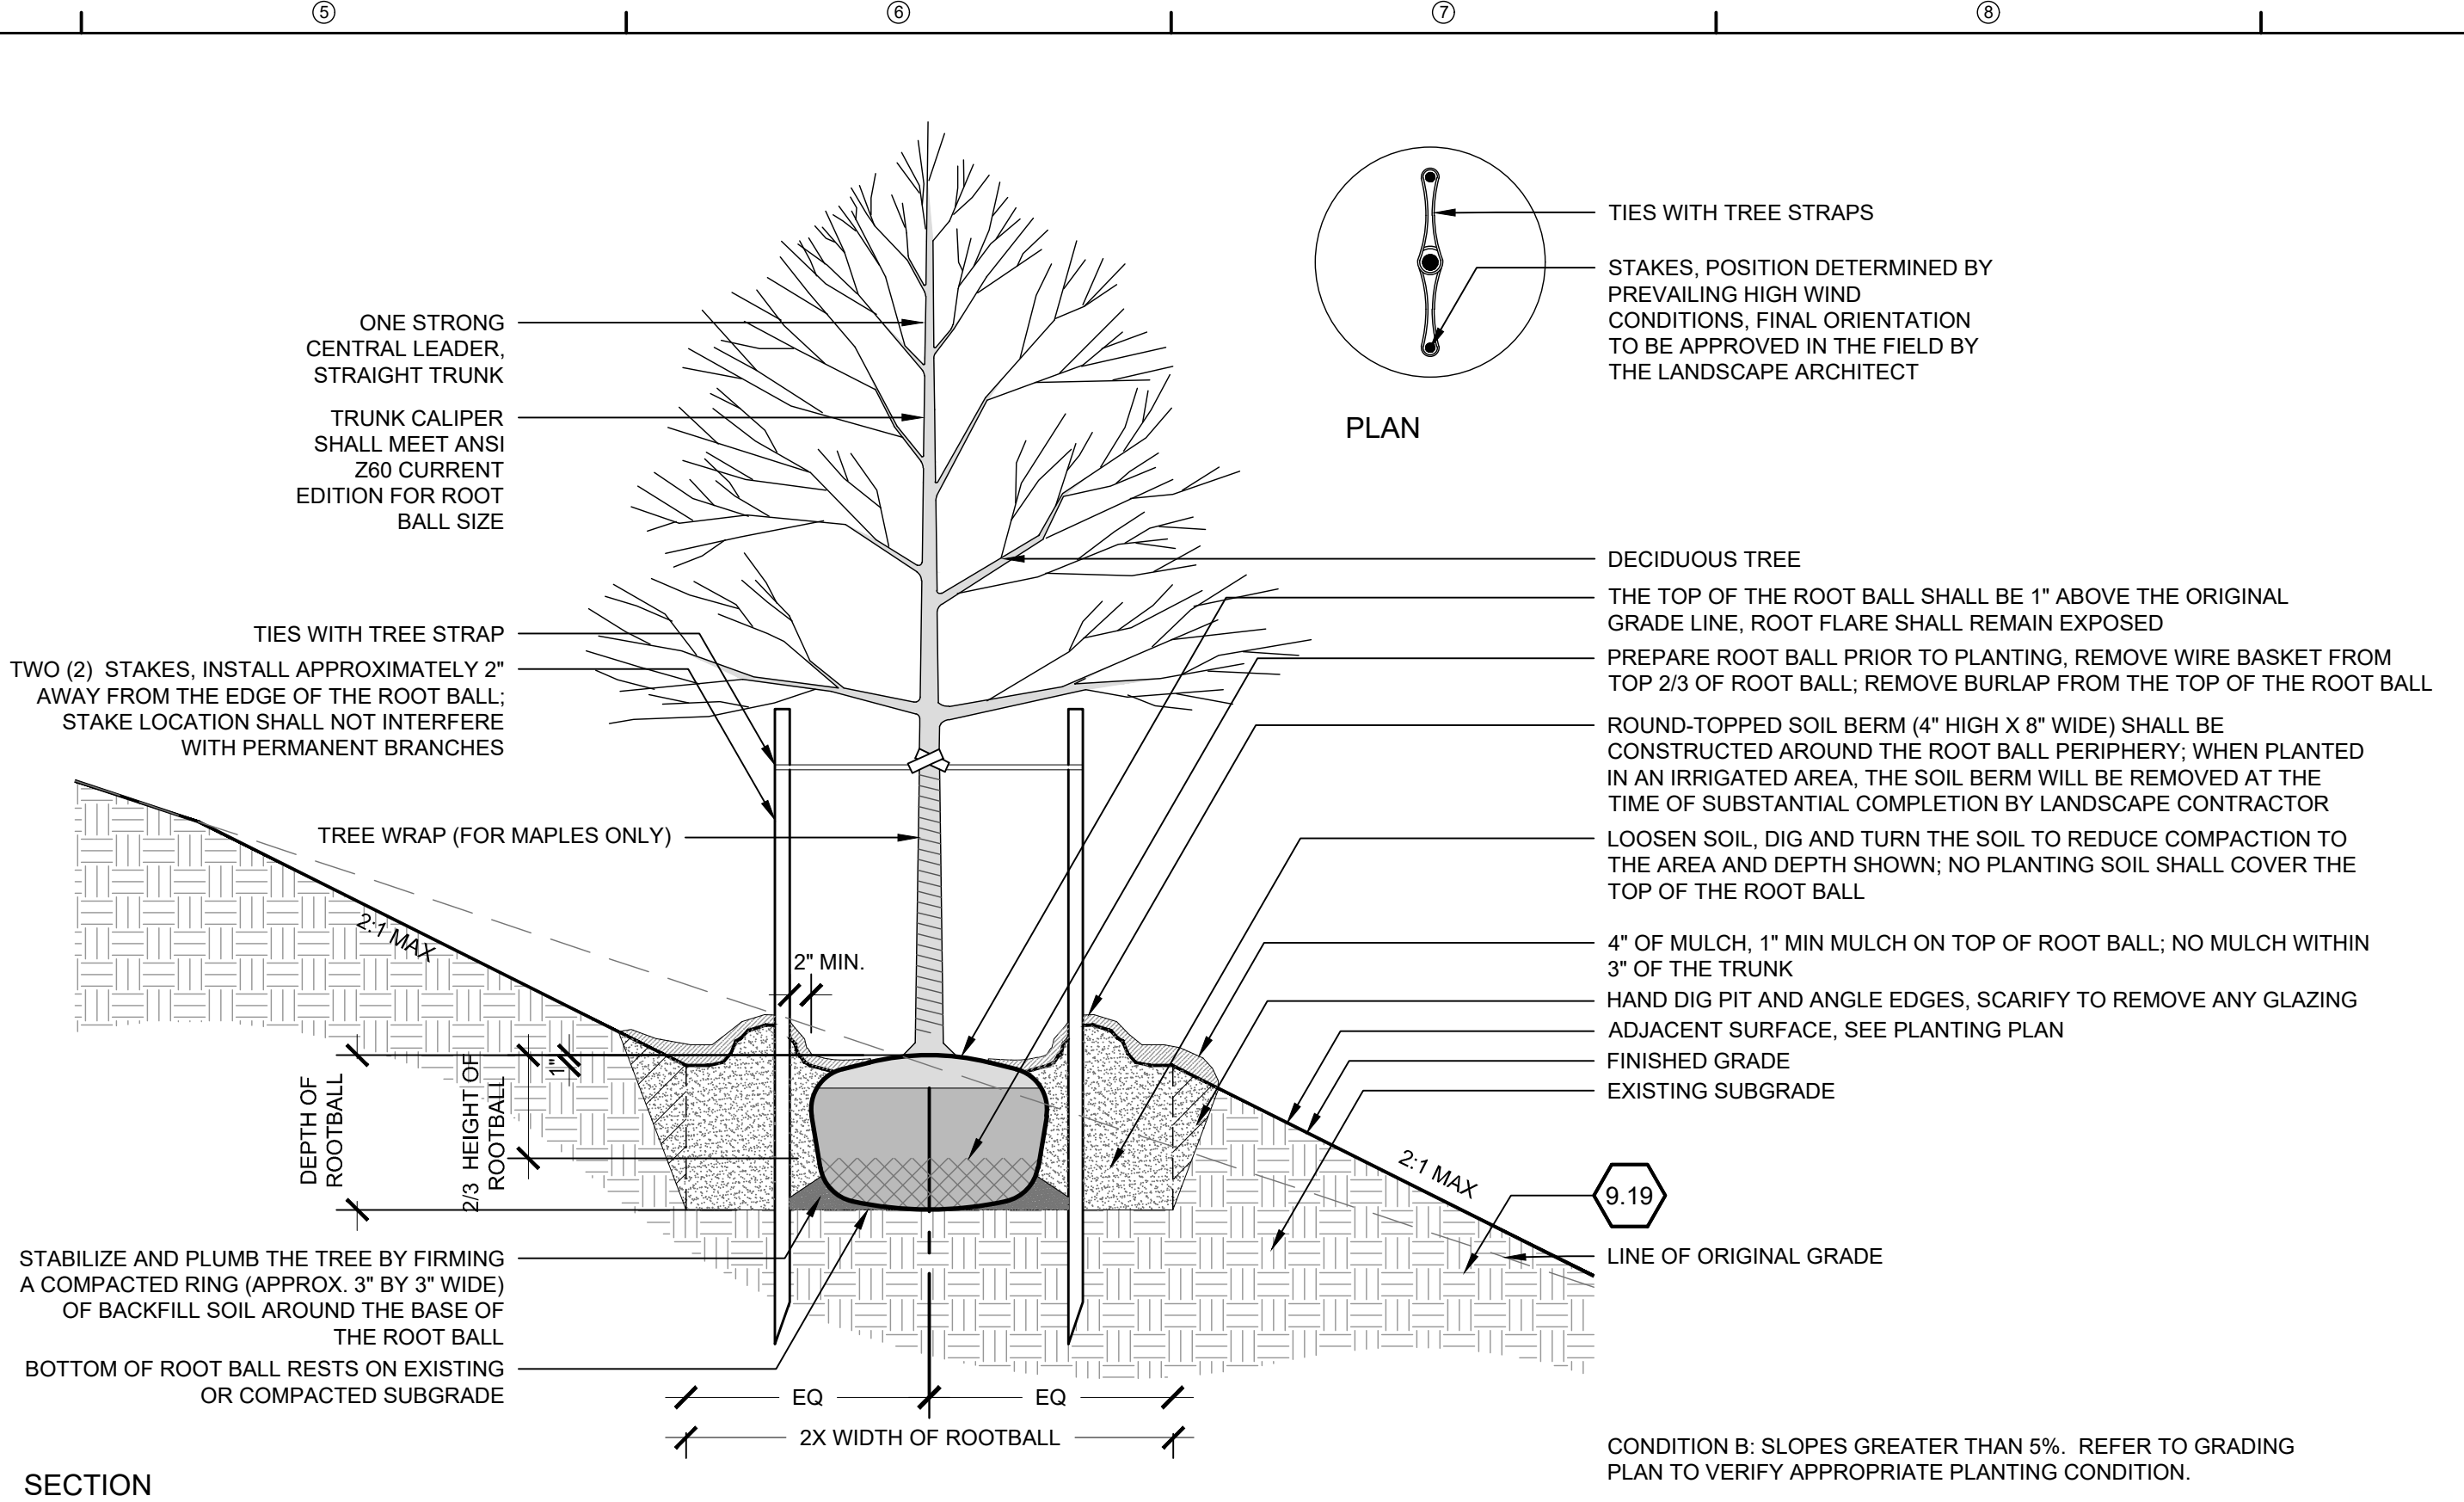


3 DECIDUOUS TREE PLANTING ON BOULDERS

3/4\" = 1'-0"

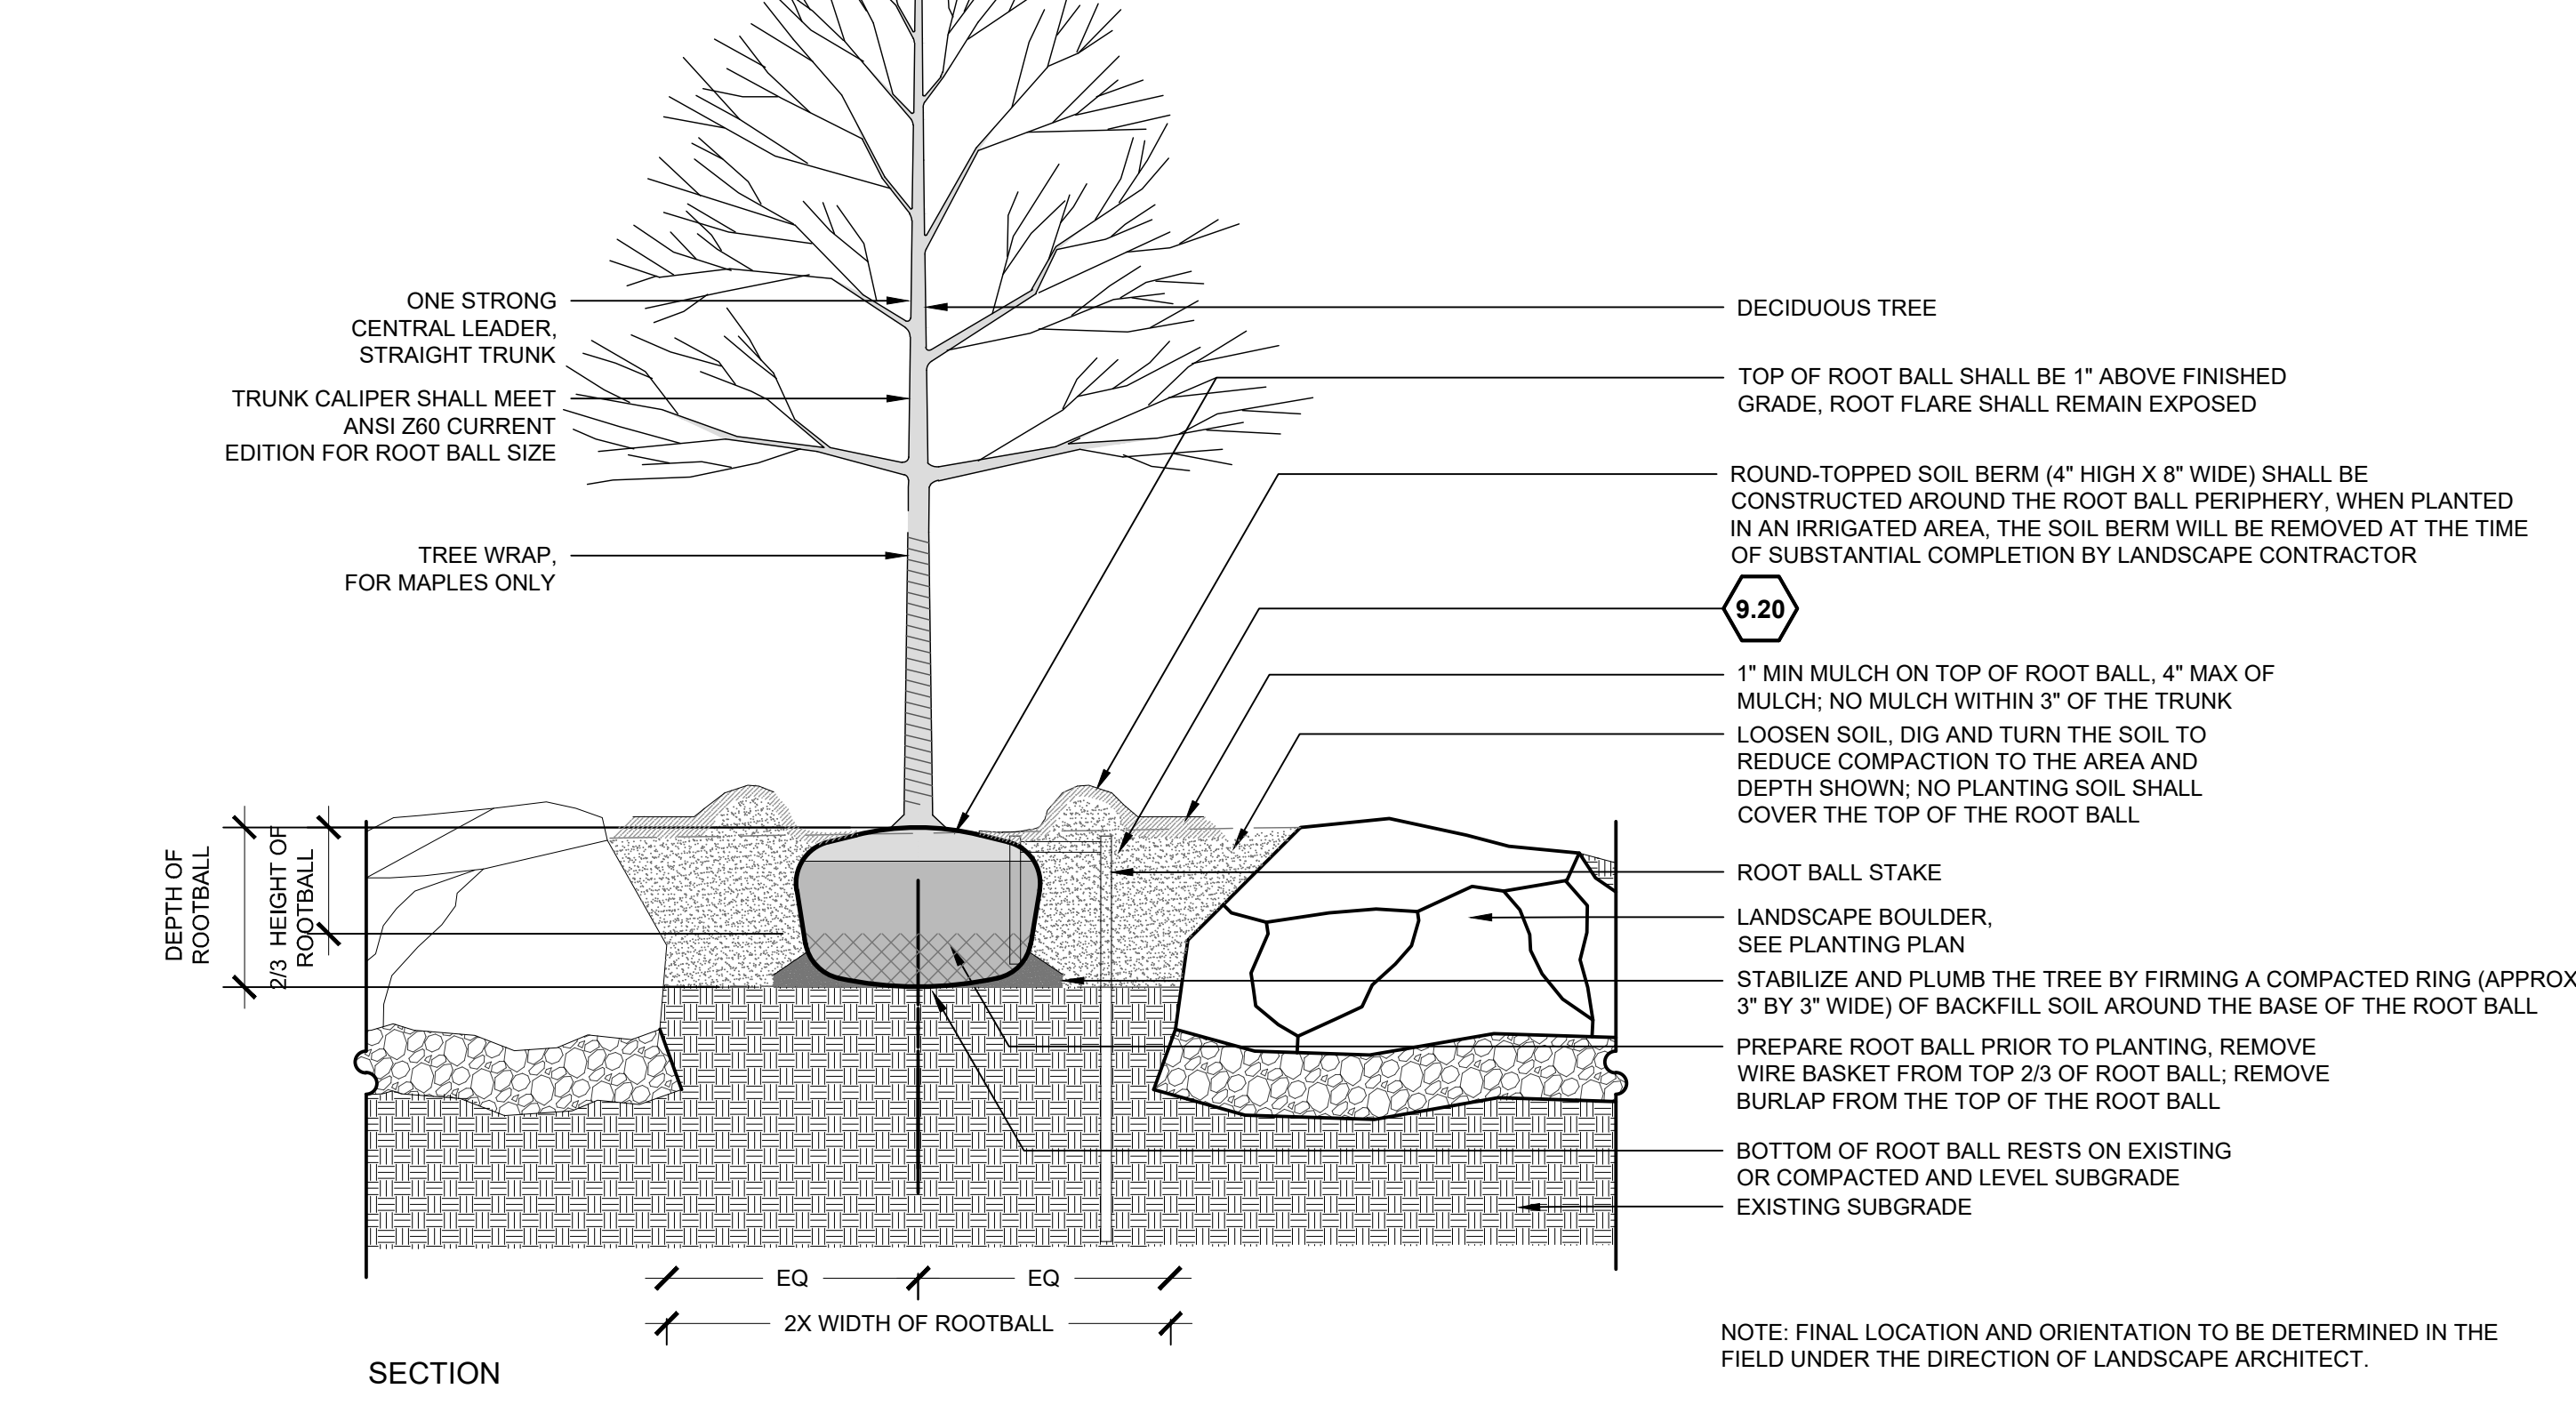


3 DECIDUOUS TREE PLANTING ON BOULDERS

3/4\" = 1'-0"

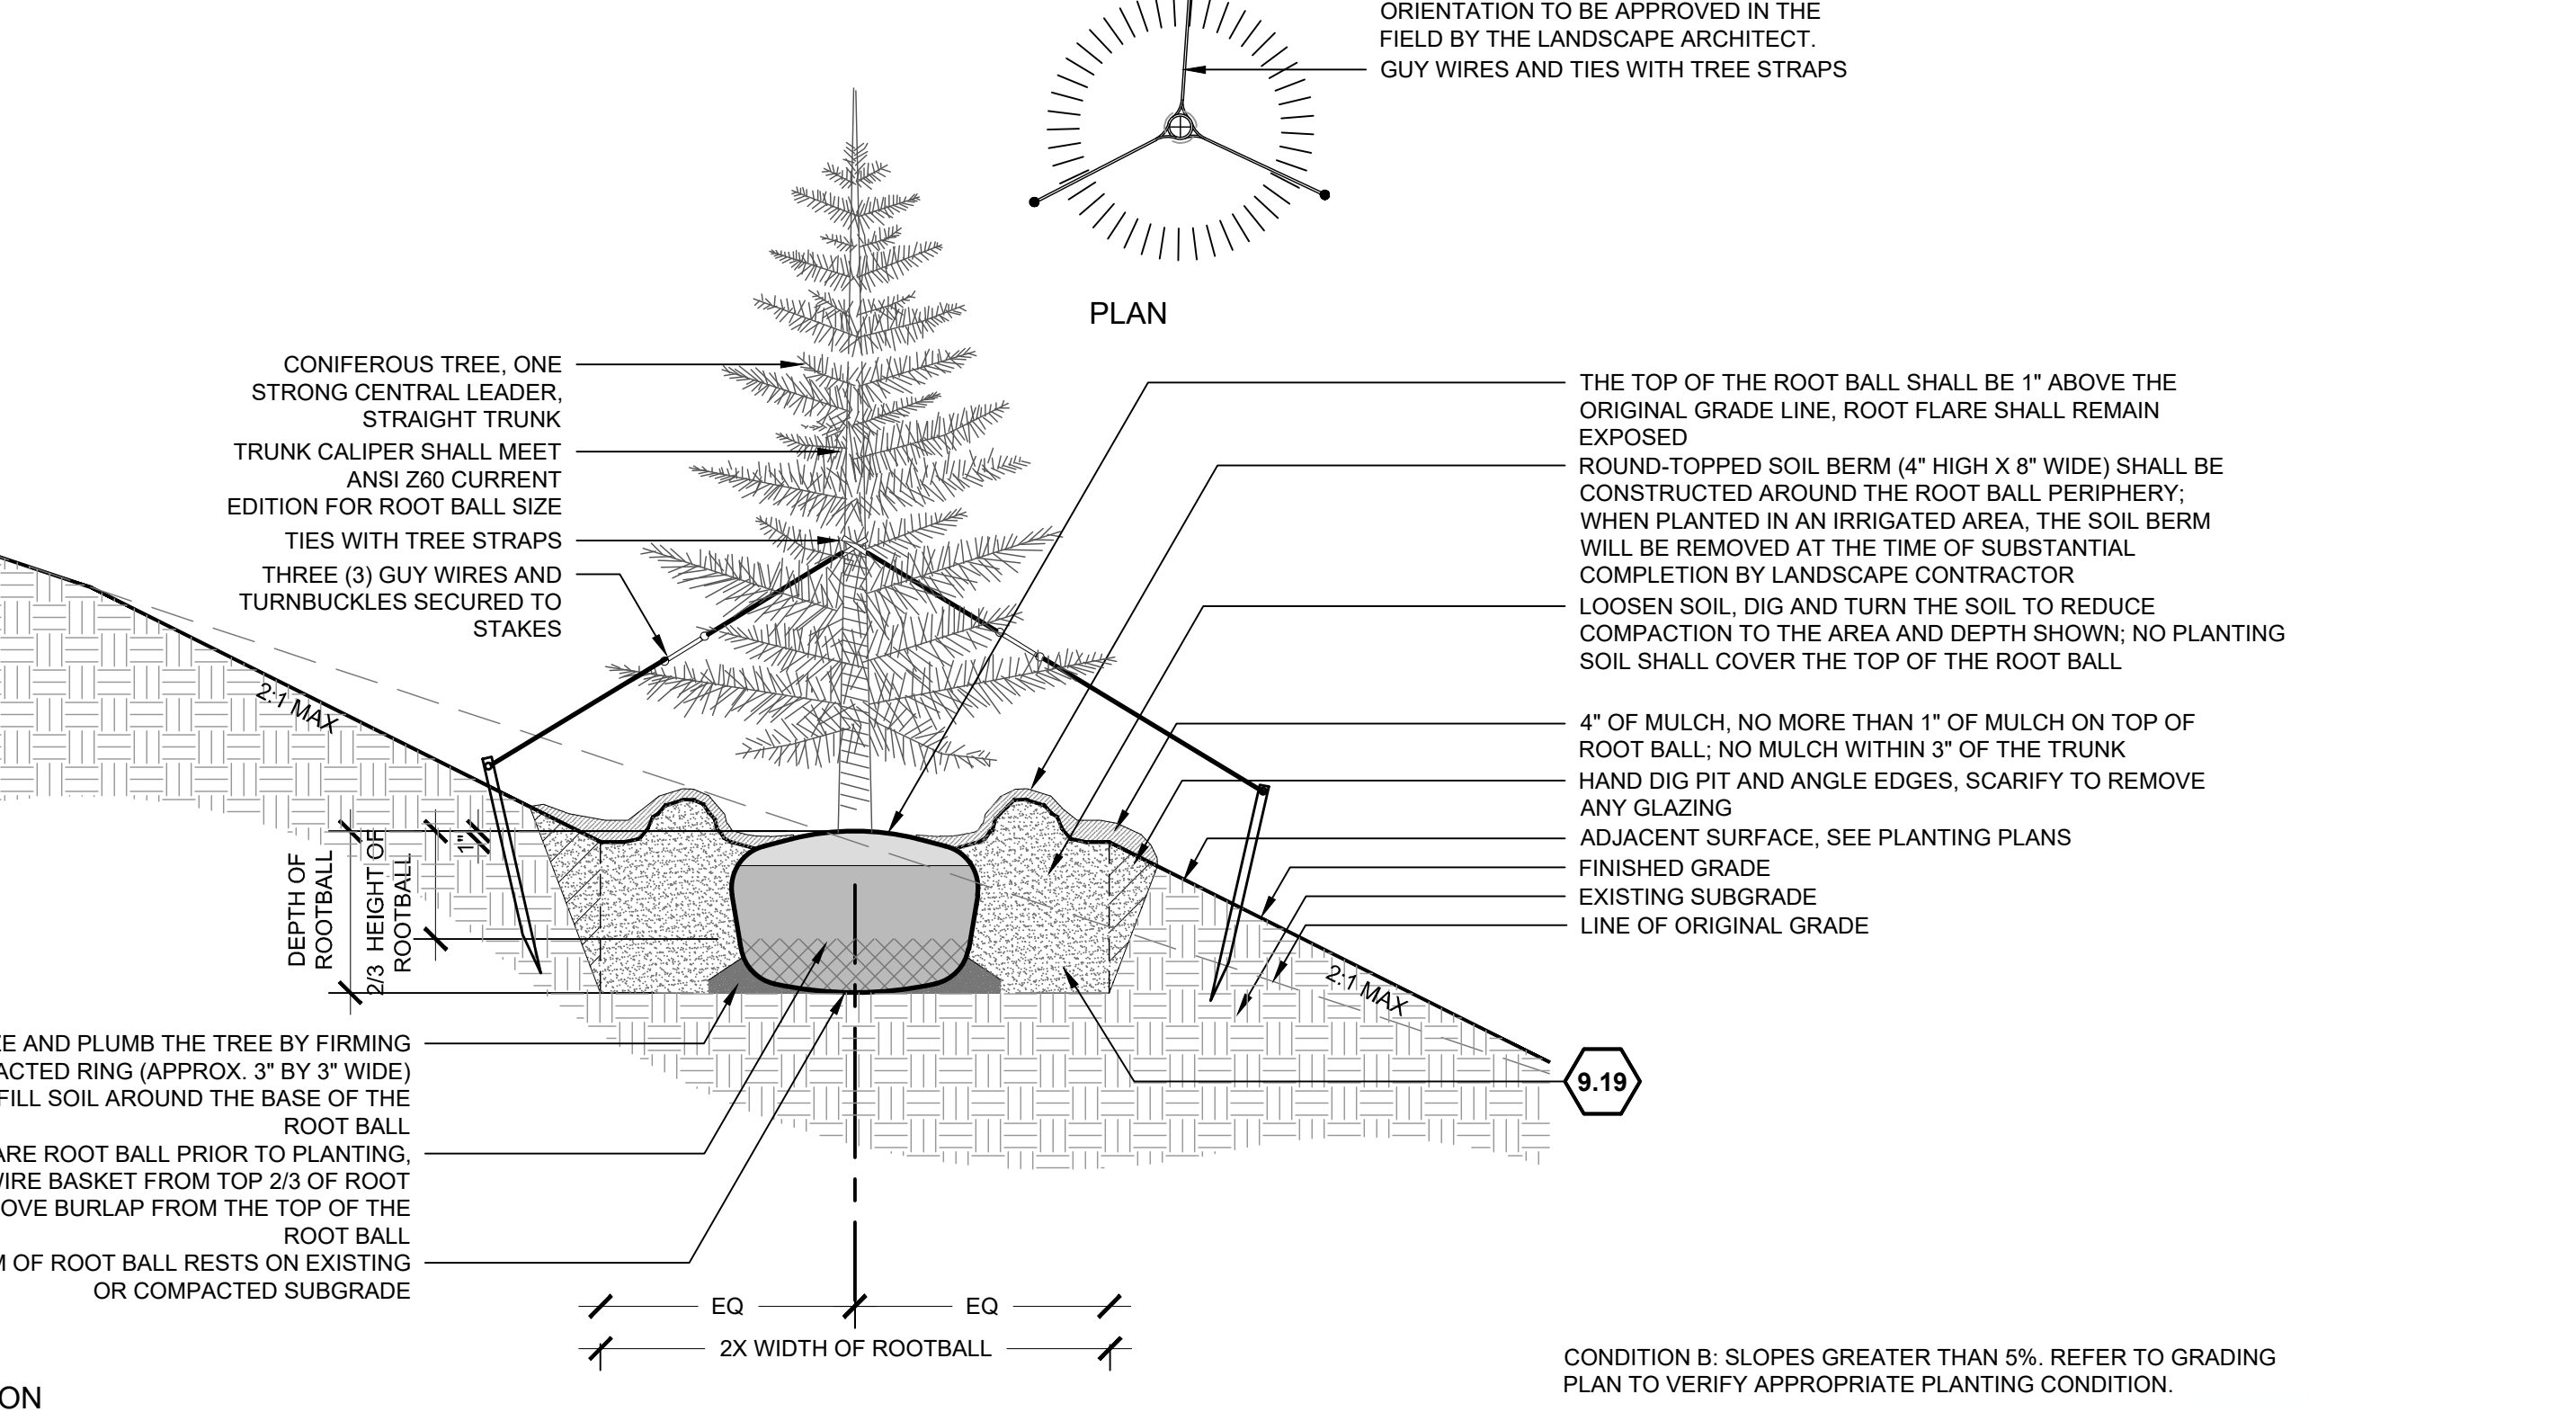


3 DECIDUOUS TREE PLANTING ON BOULDERS

3/4\" = 1'-0"

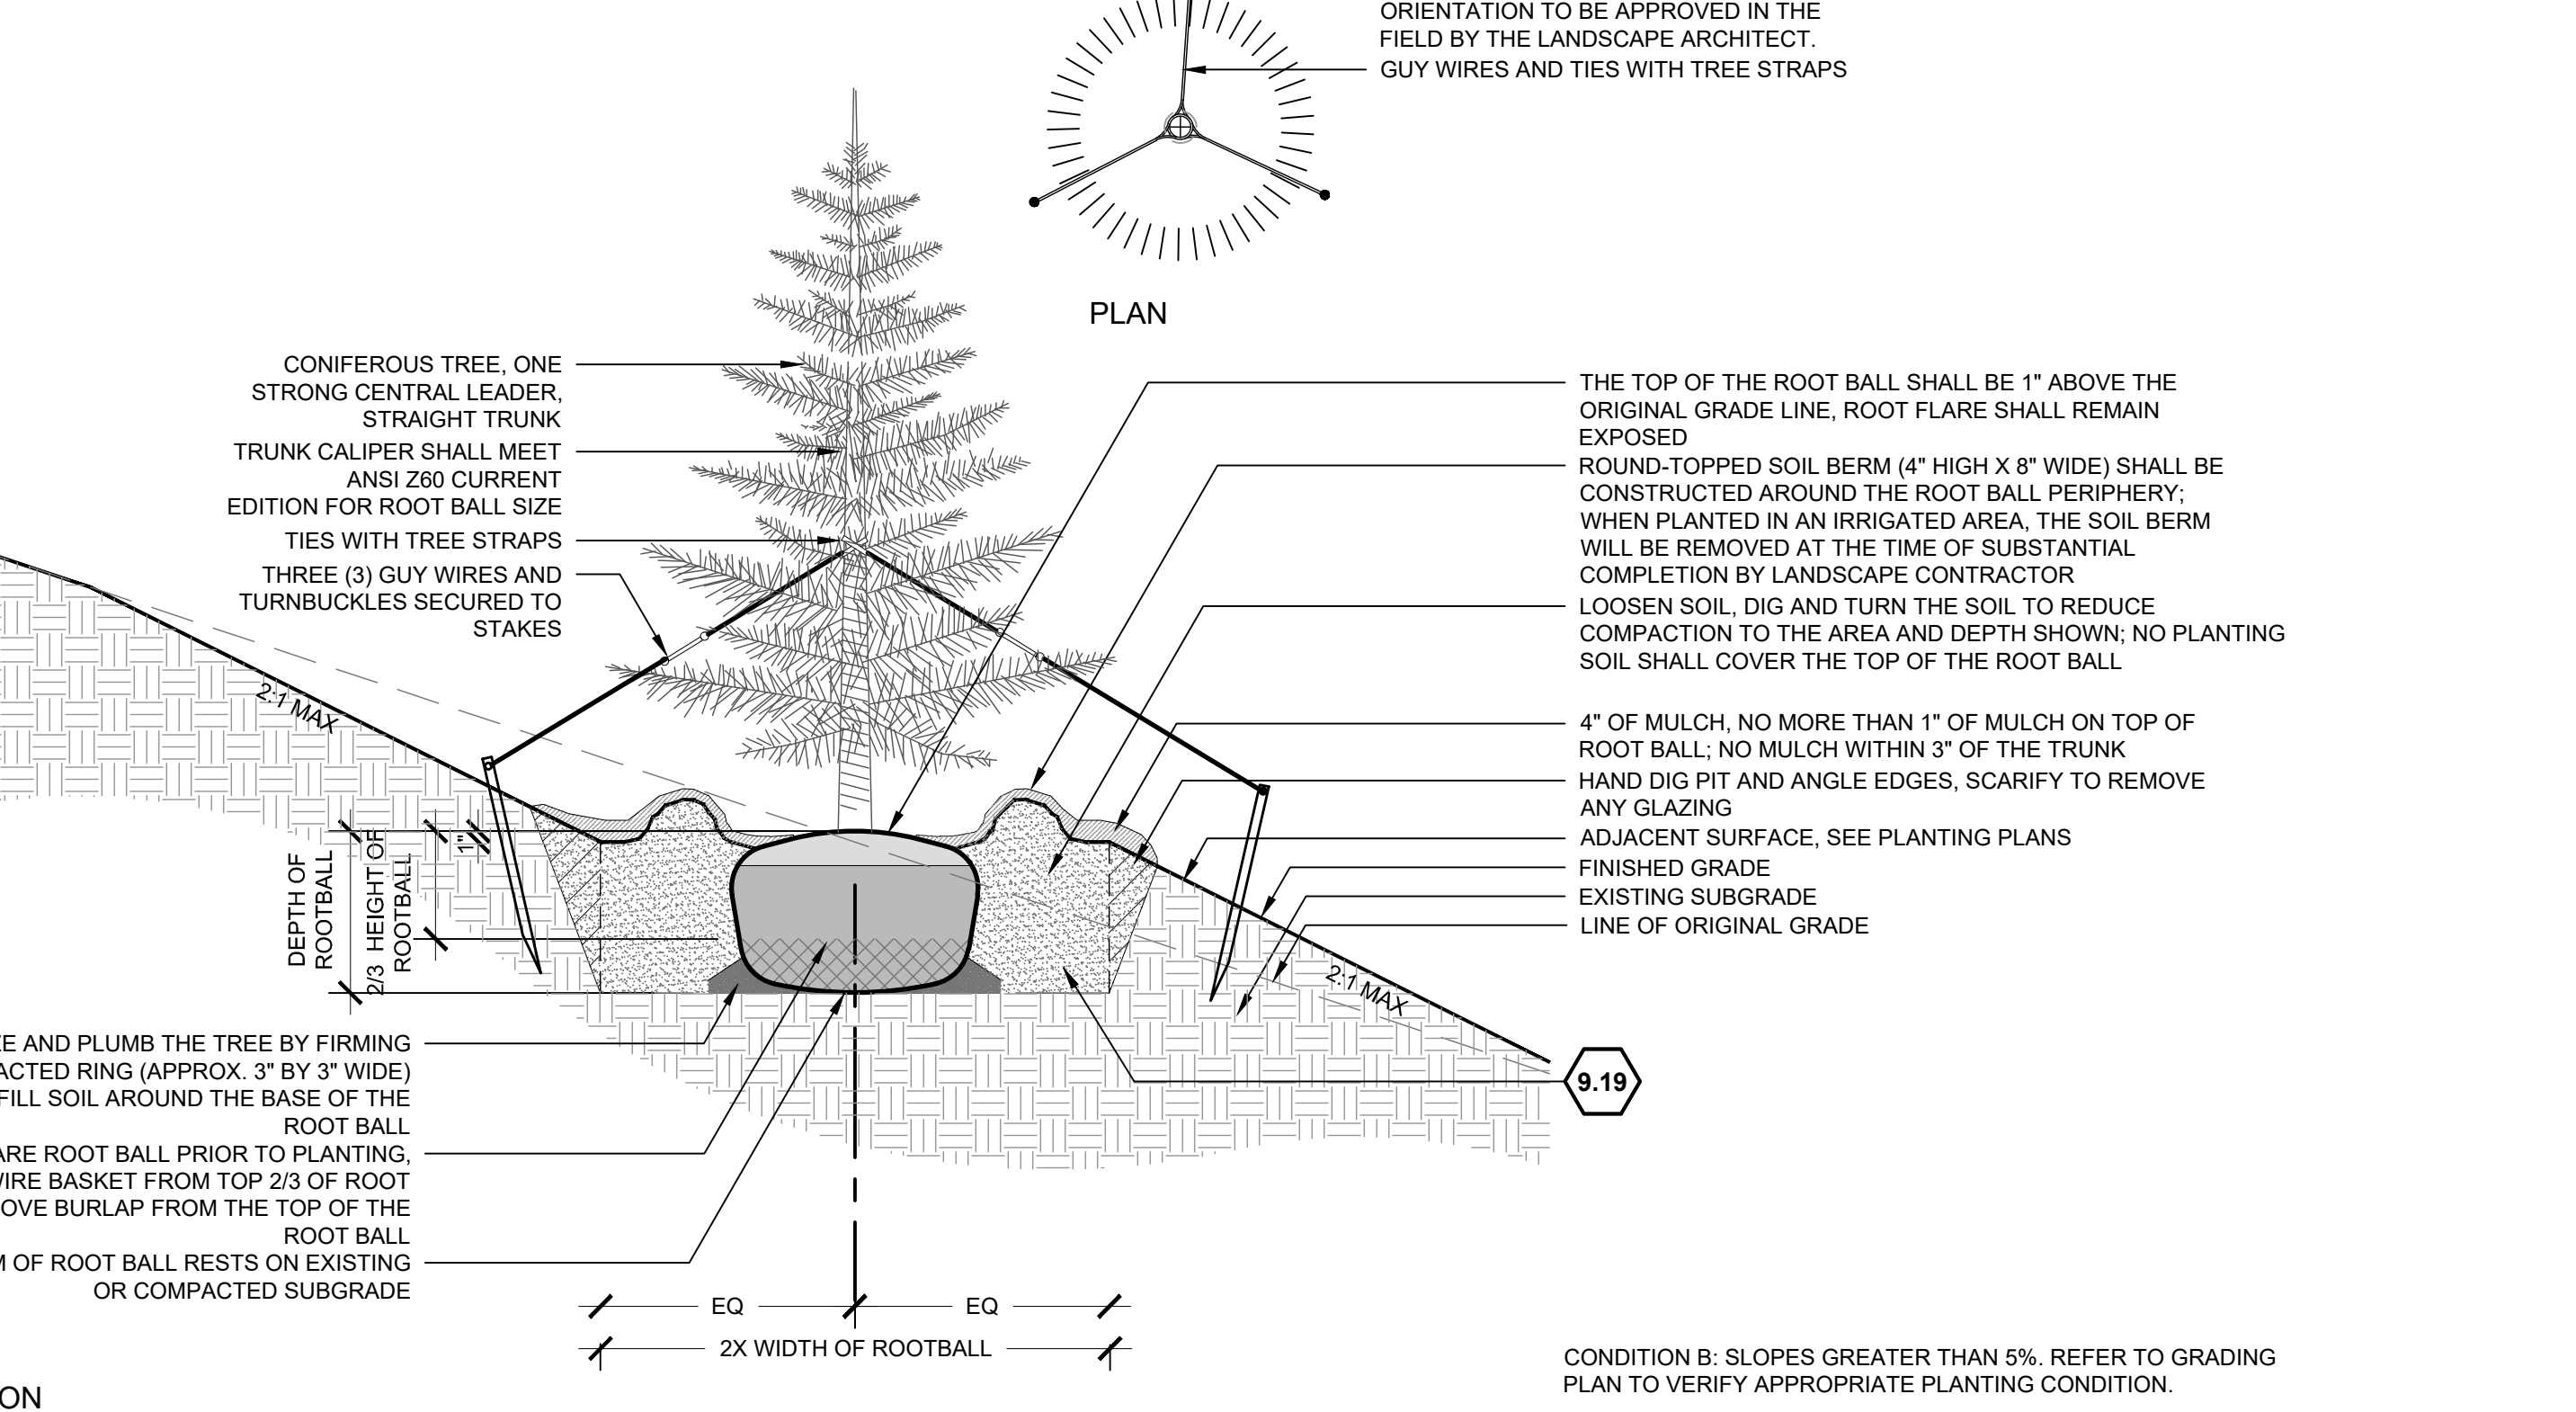


3 DECIDUOUS TREE PLANTING ON BOULDERS

3/4\" = 1'-0"

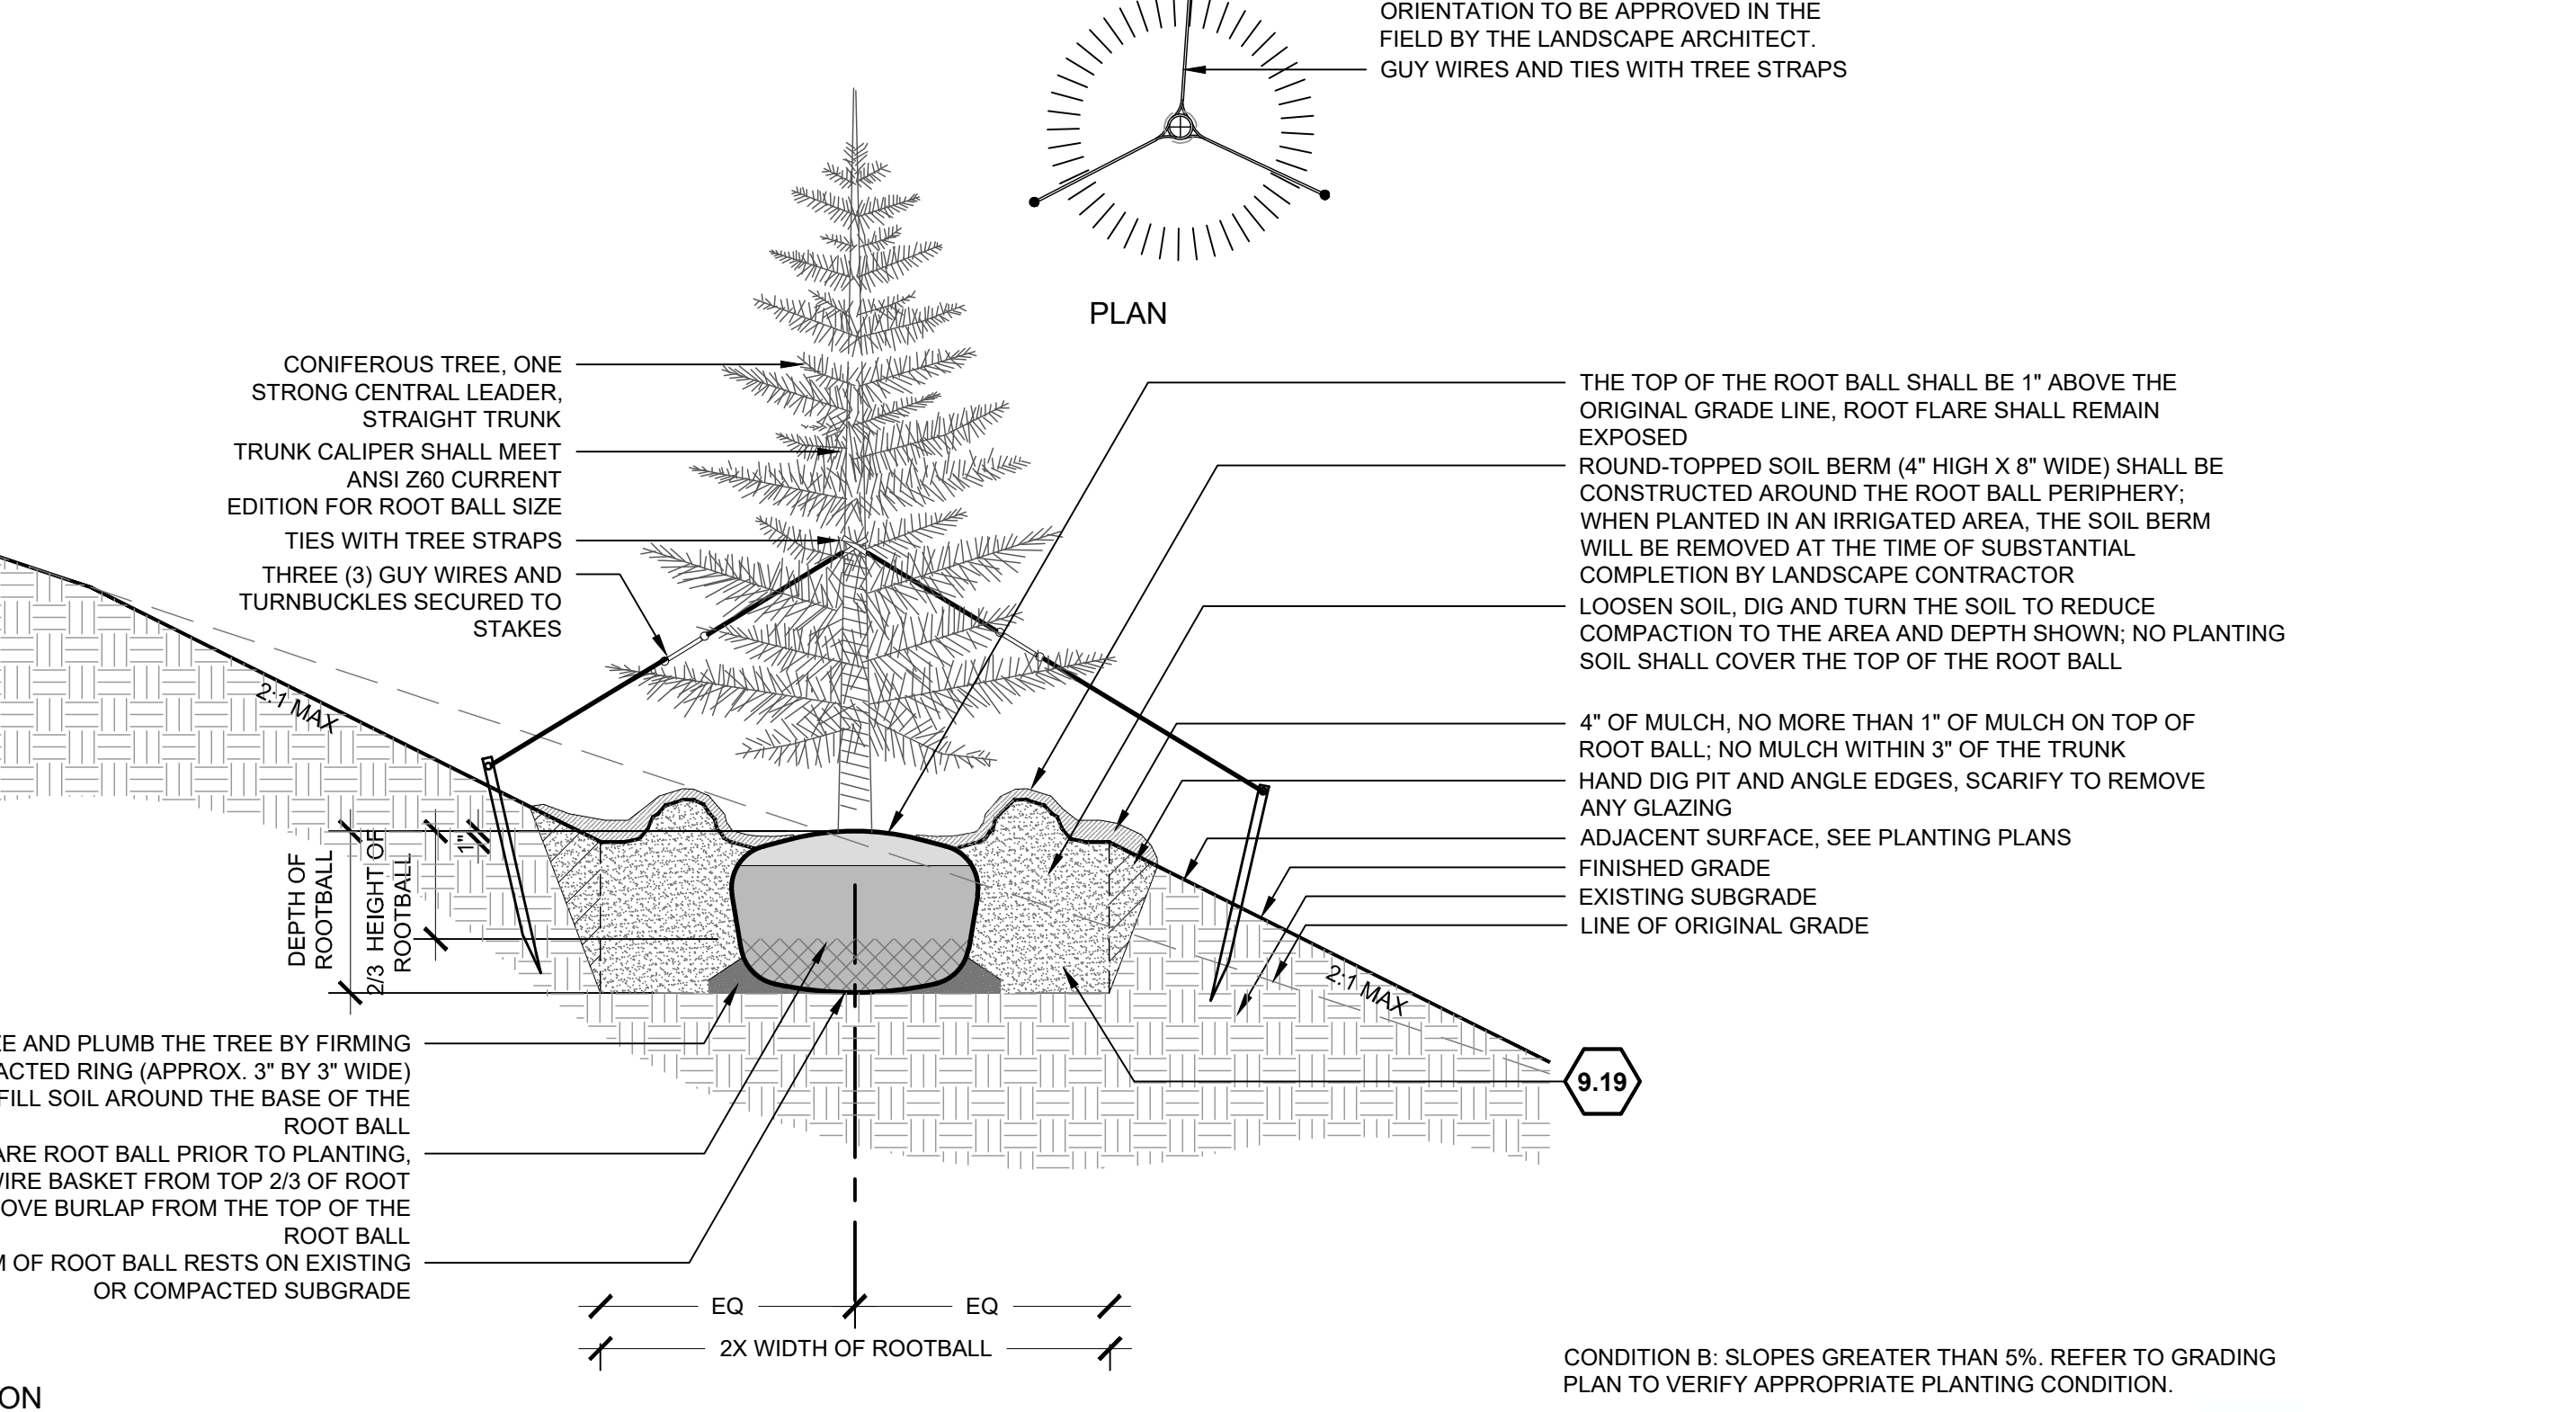


3 DECIDUOUS TREE PLANTING ON BOULDERS

3/4\" = 1'-0"

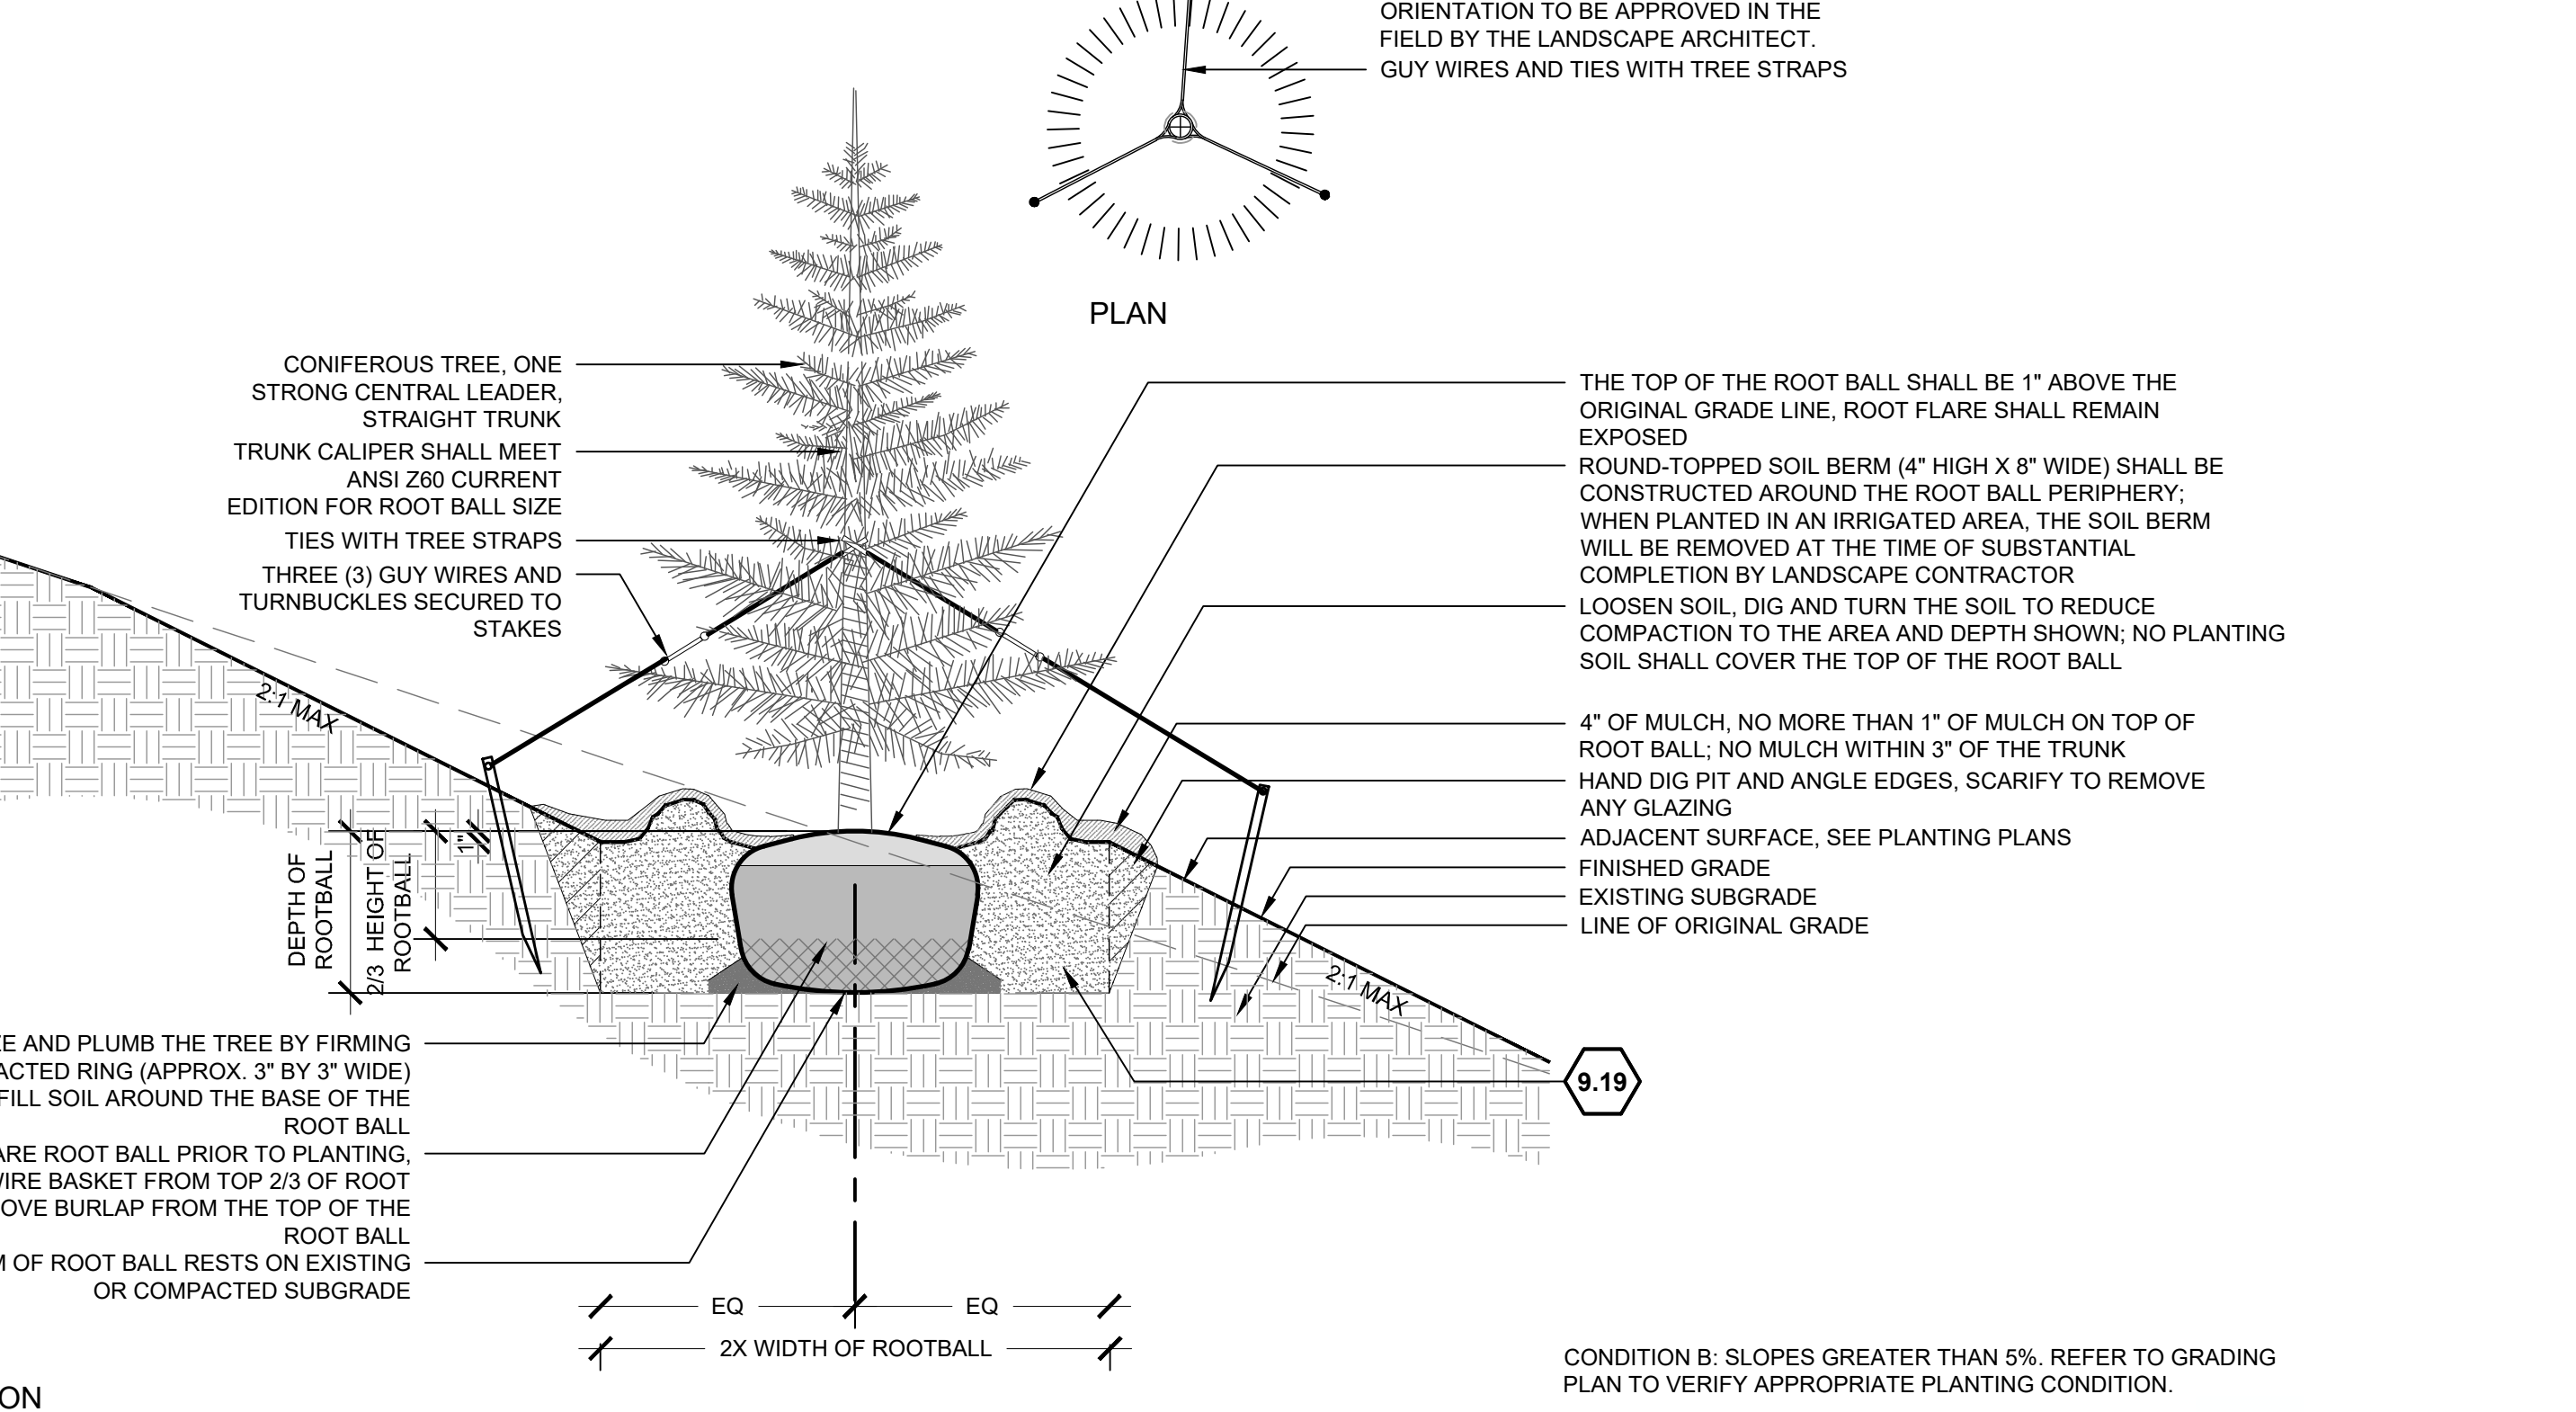


3 DECIDUOUS TREE PLANTING ON BOULDERS

3/4\" = 1'-0"

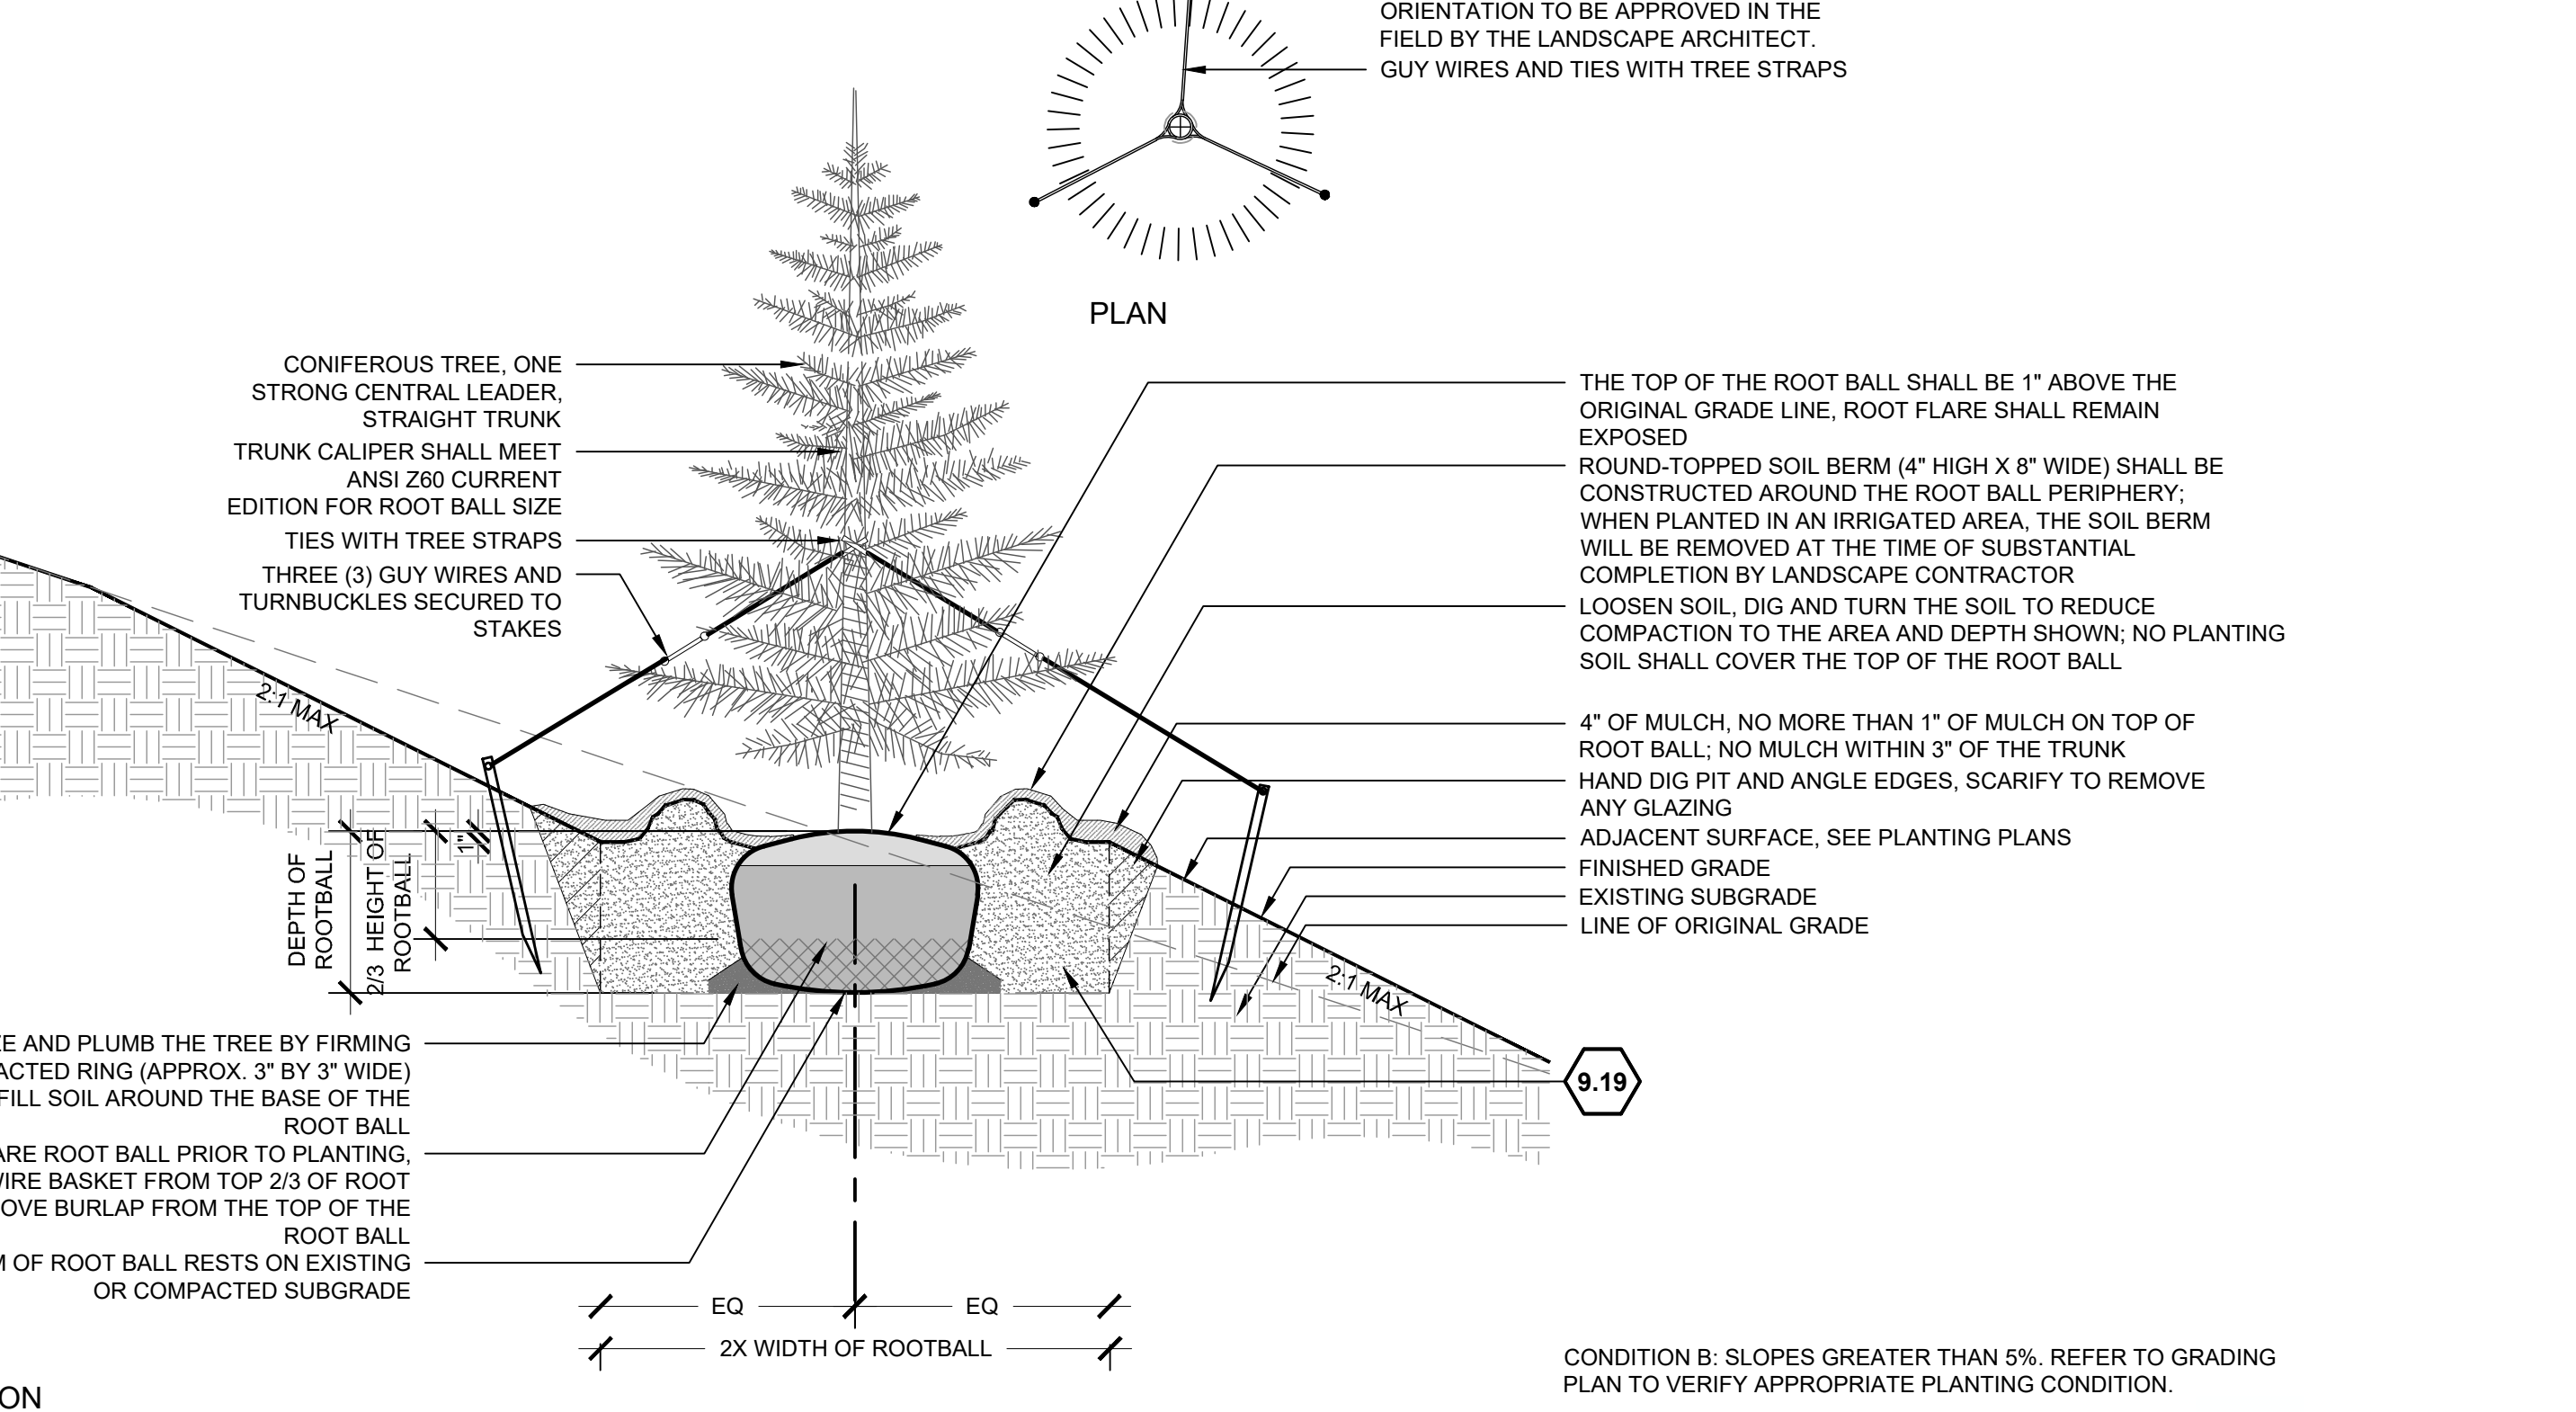


3 DECIDUOUS TREE PLANTING ON BOULDERS

3/4\" = 1'-0"

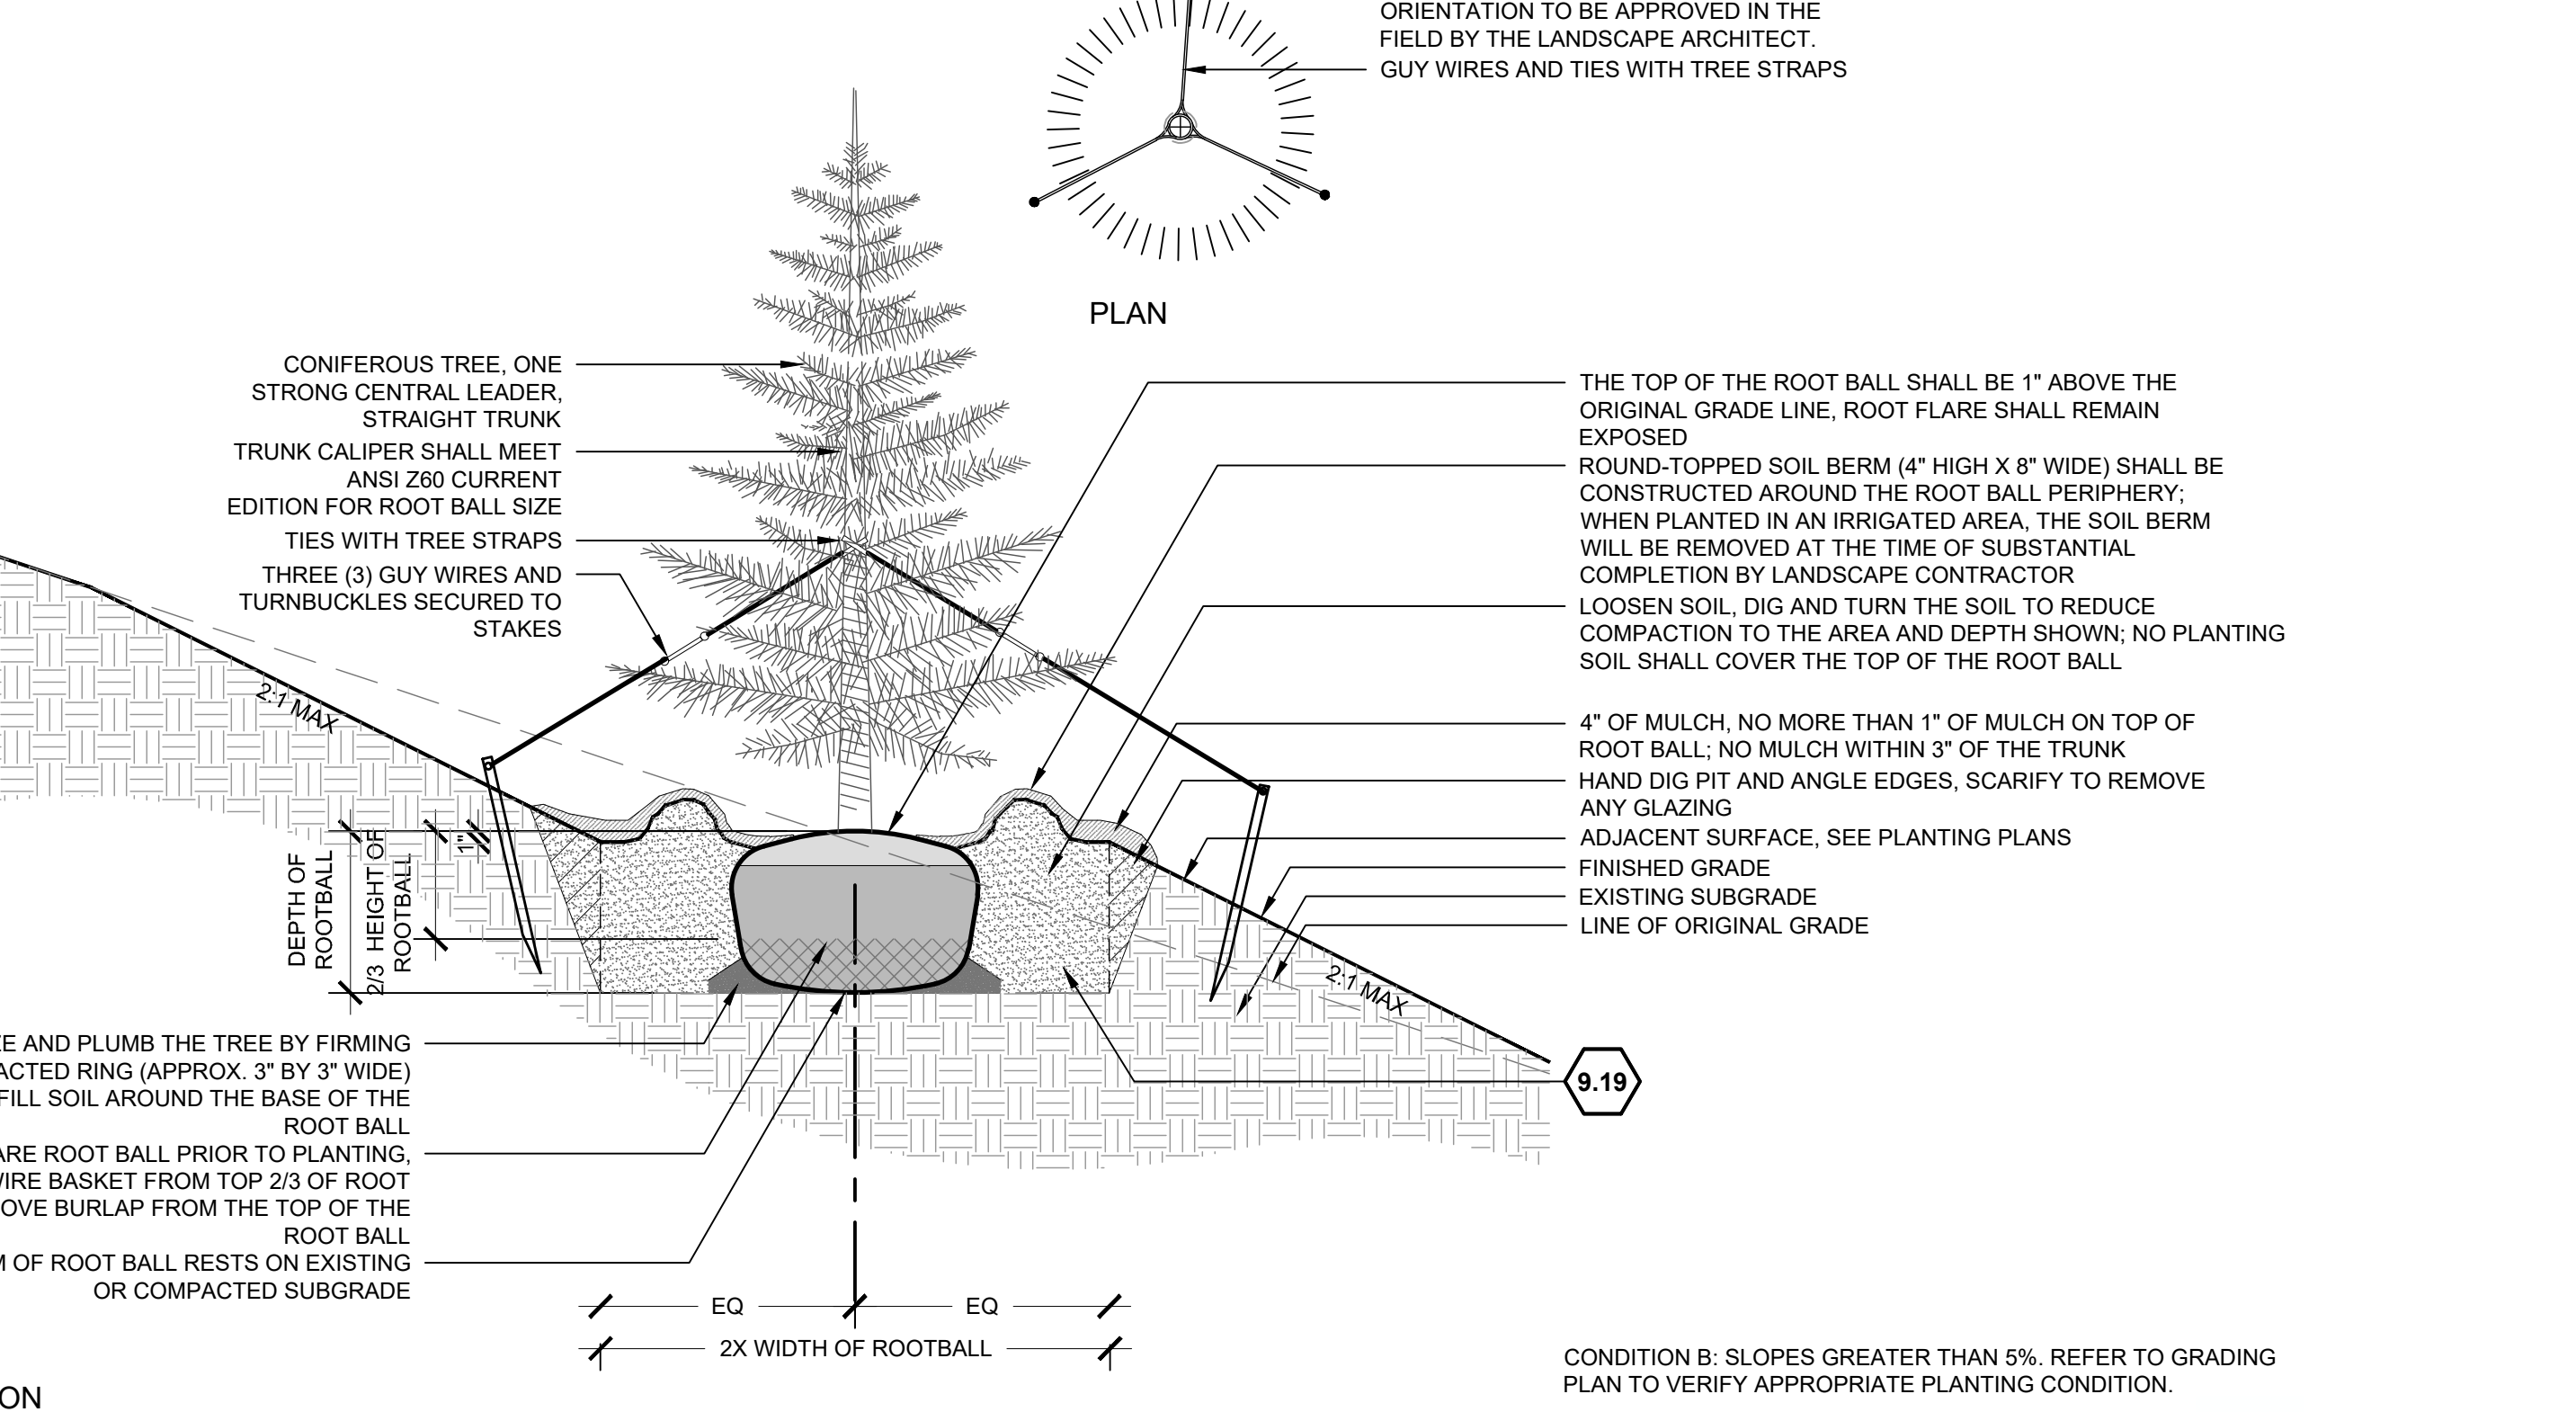


3 DECIDUOUS TREE PLANTING ON BOULDERS

3/4\" = 1'-0"

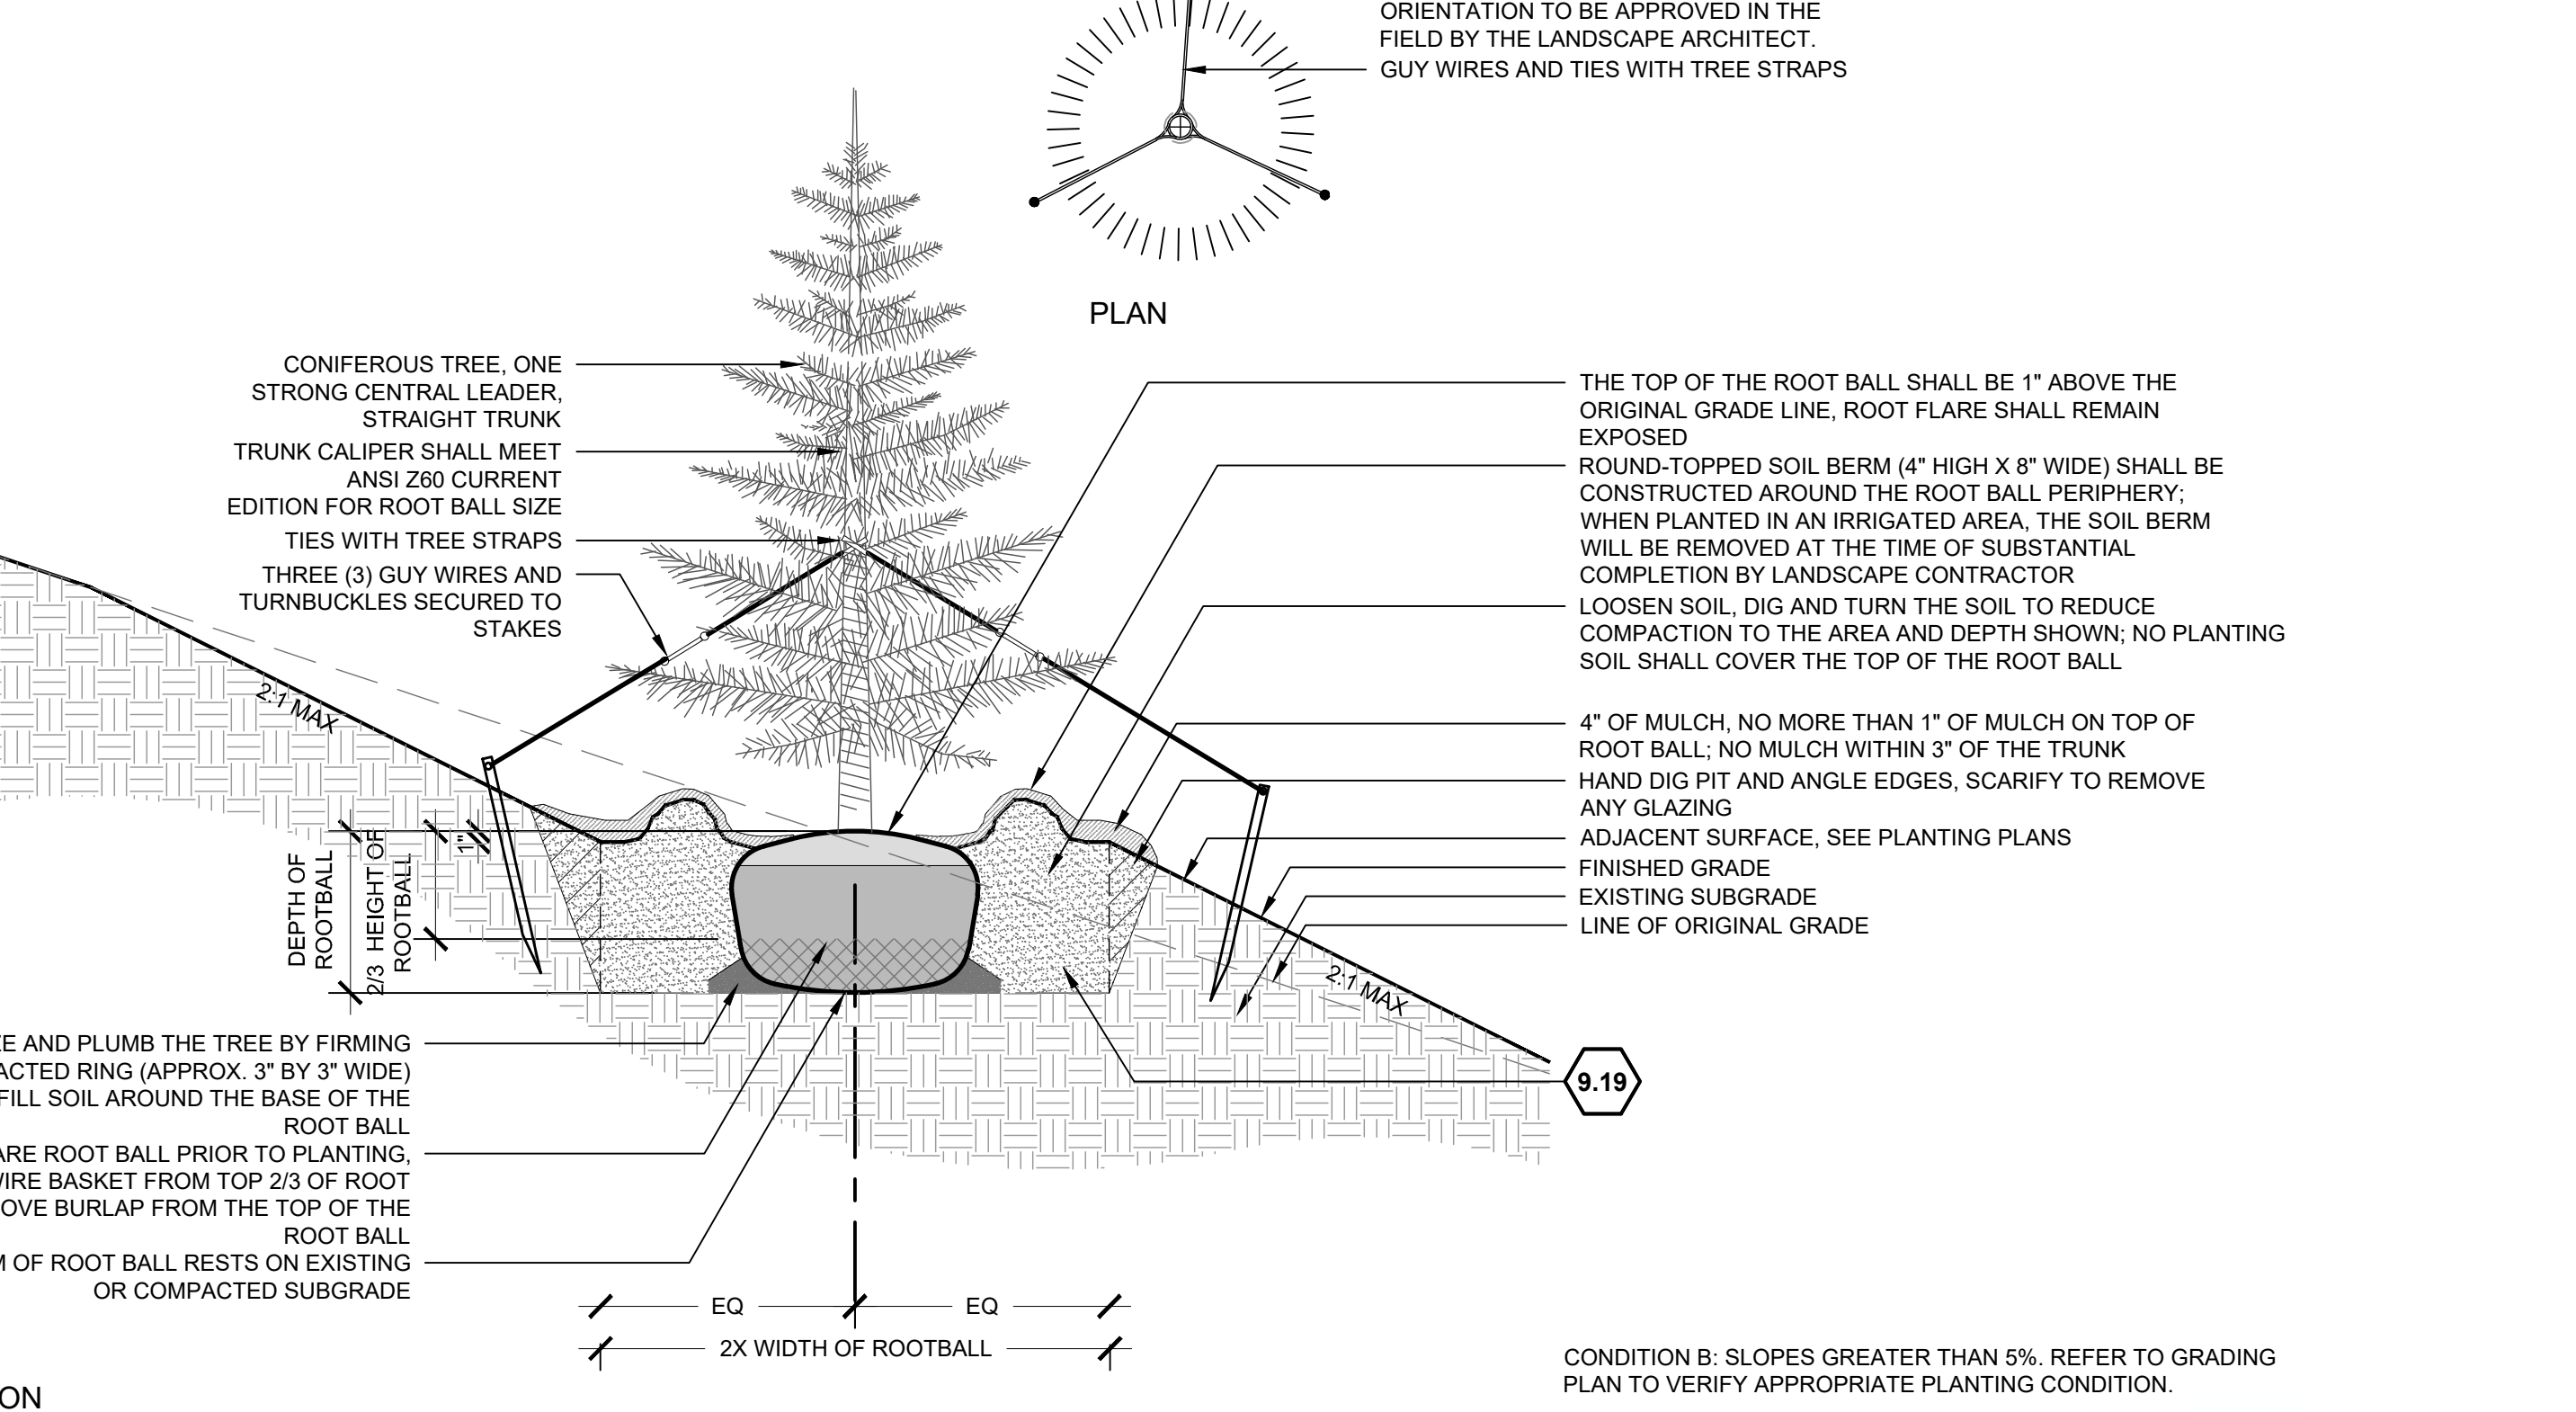


3 DECIDUOUS TREE PLANTING ON BOULDERS

3/4\" = 1'-0"

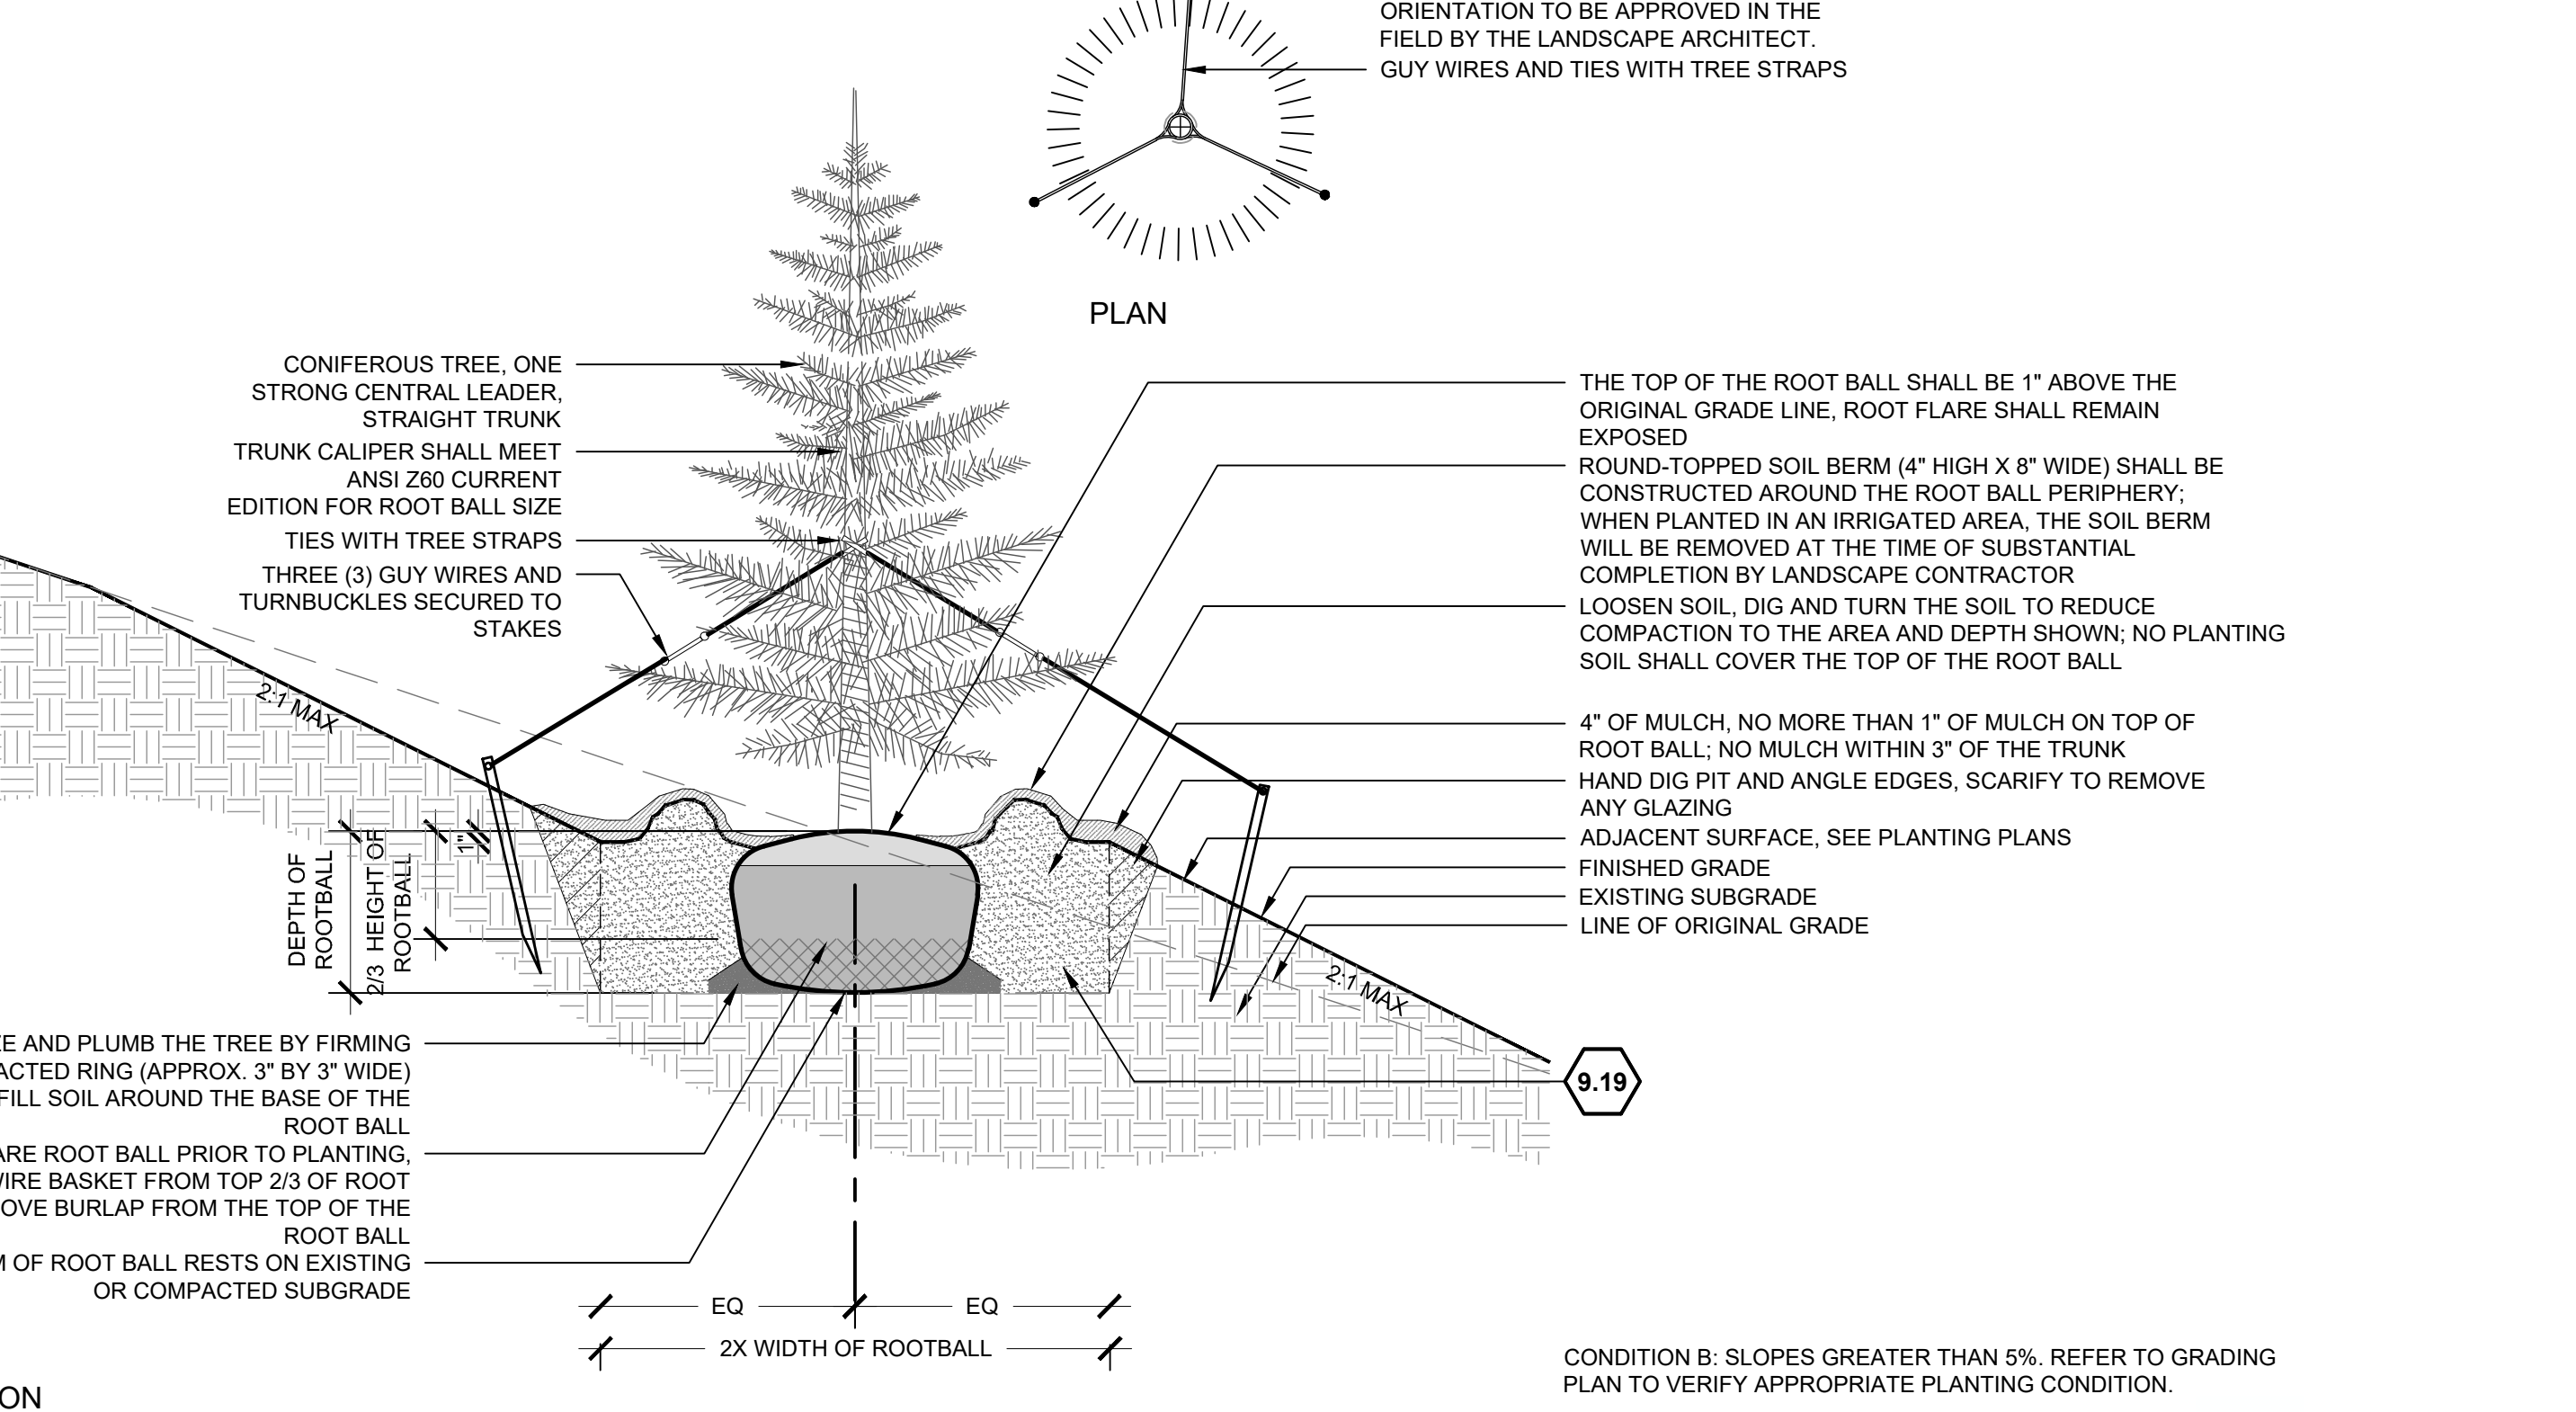


3 DECIDUOUS TREE PLANTING ON BOULDERS

3/4\" = 1'-0"

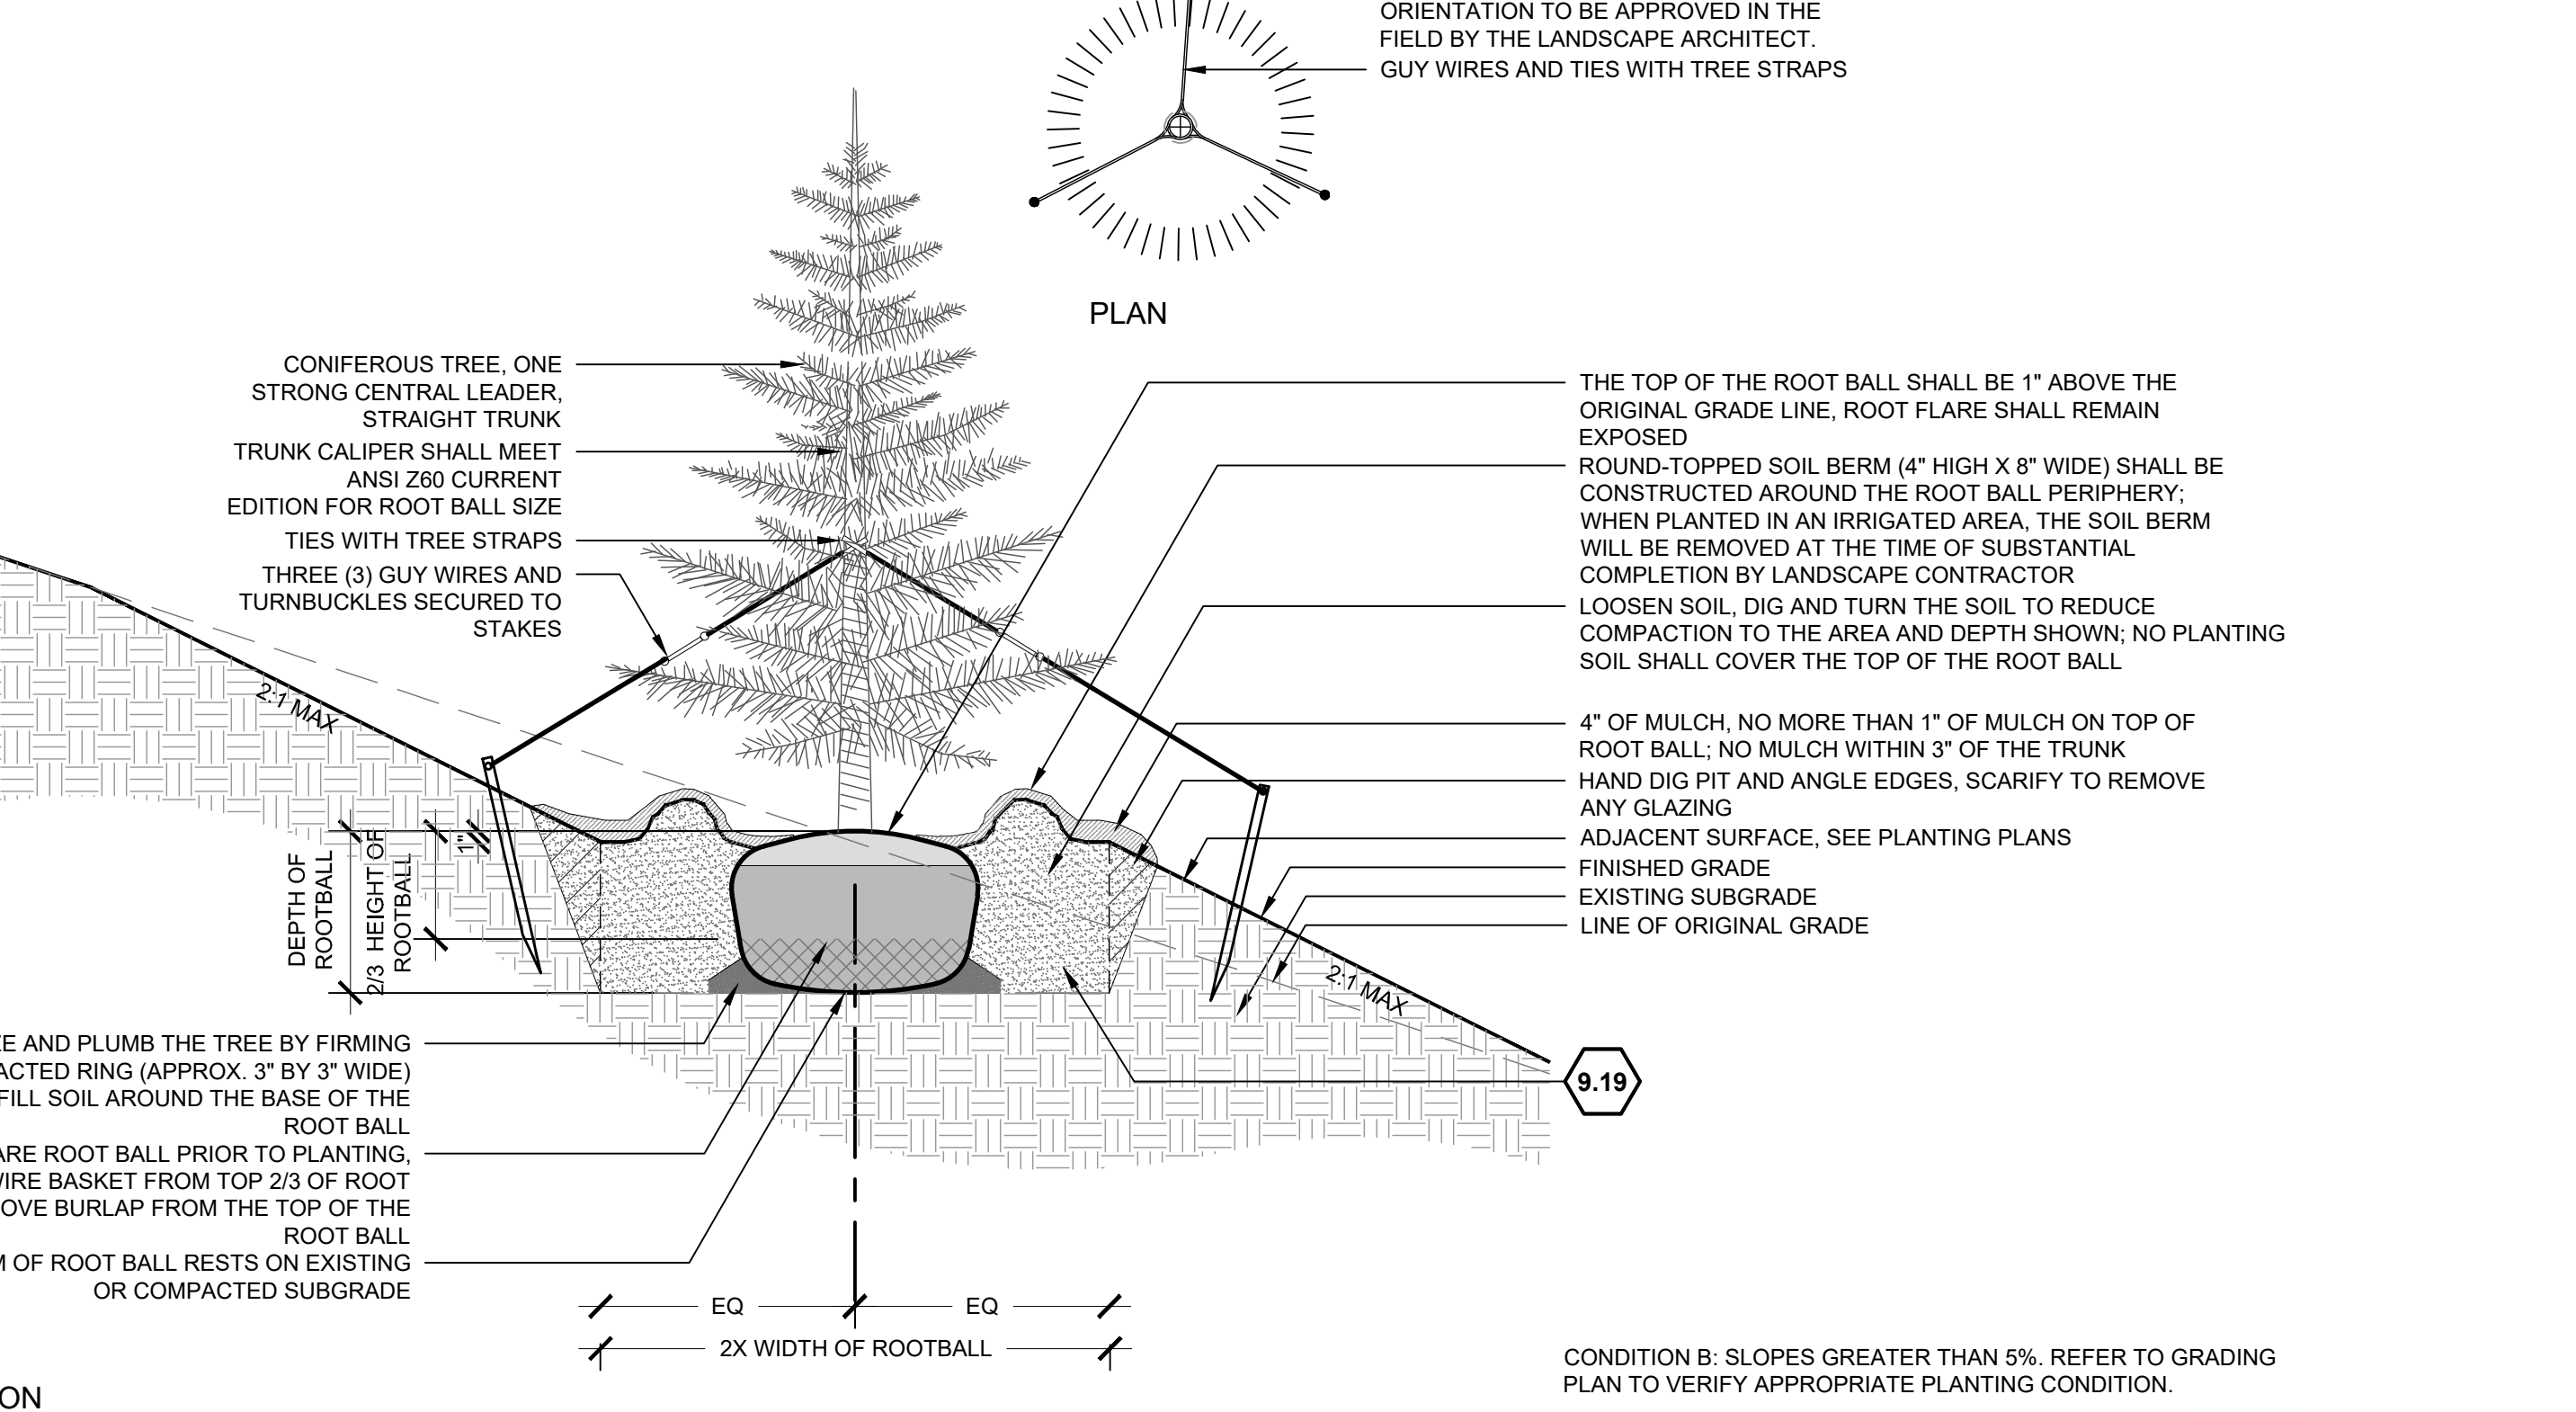


3 DECIDUOUS TREE PLANTING ON BOULDERS

3/4\" = 1'-0"

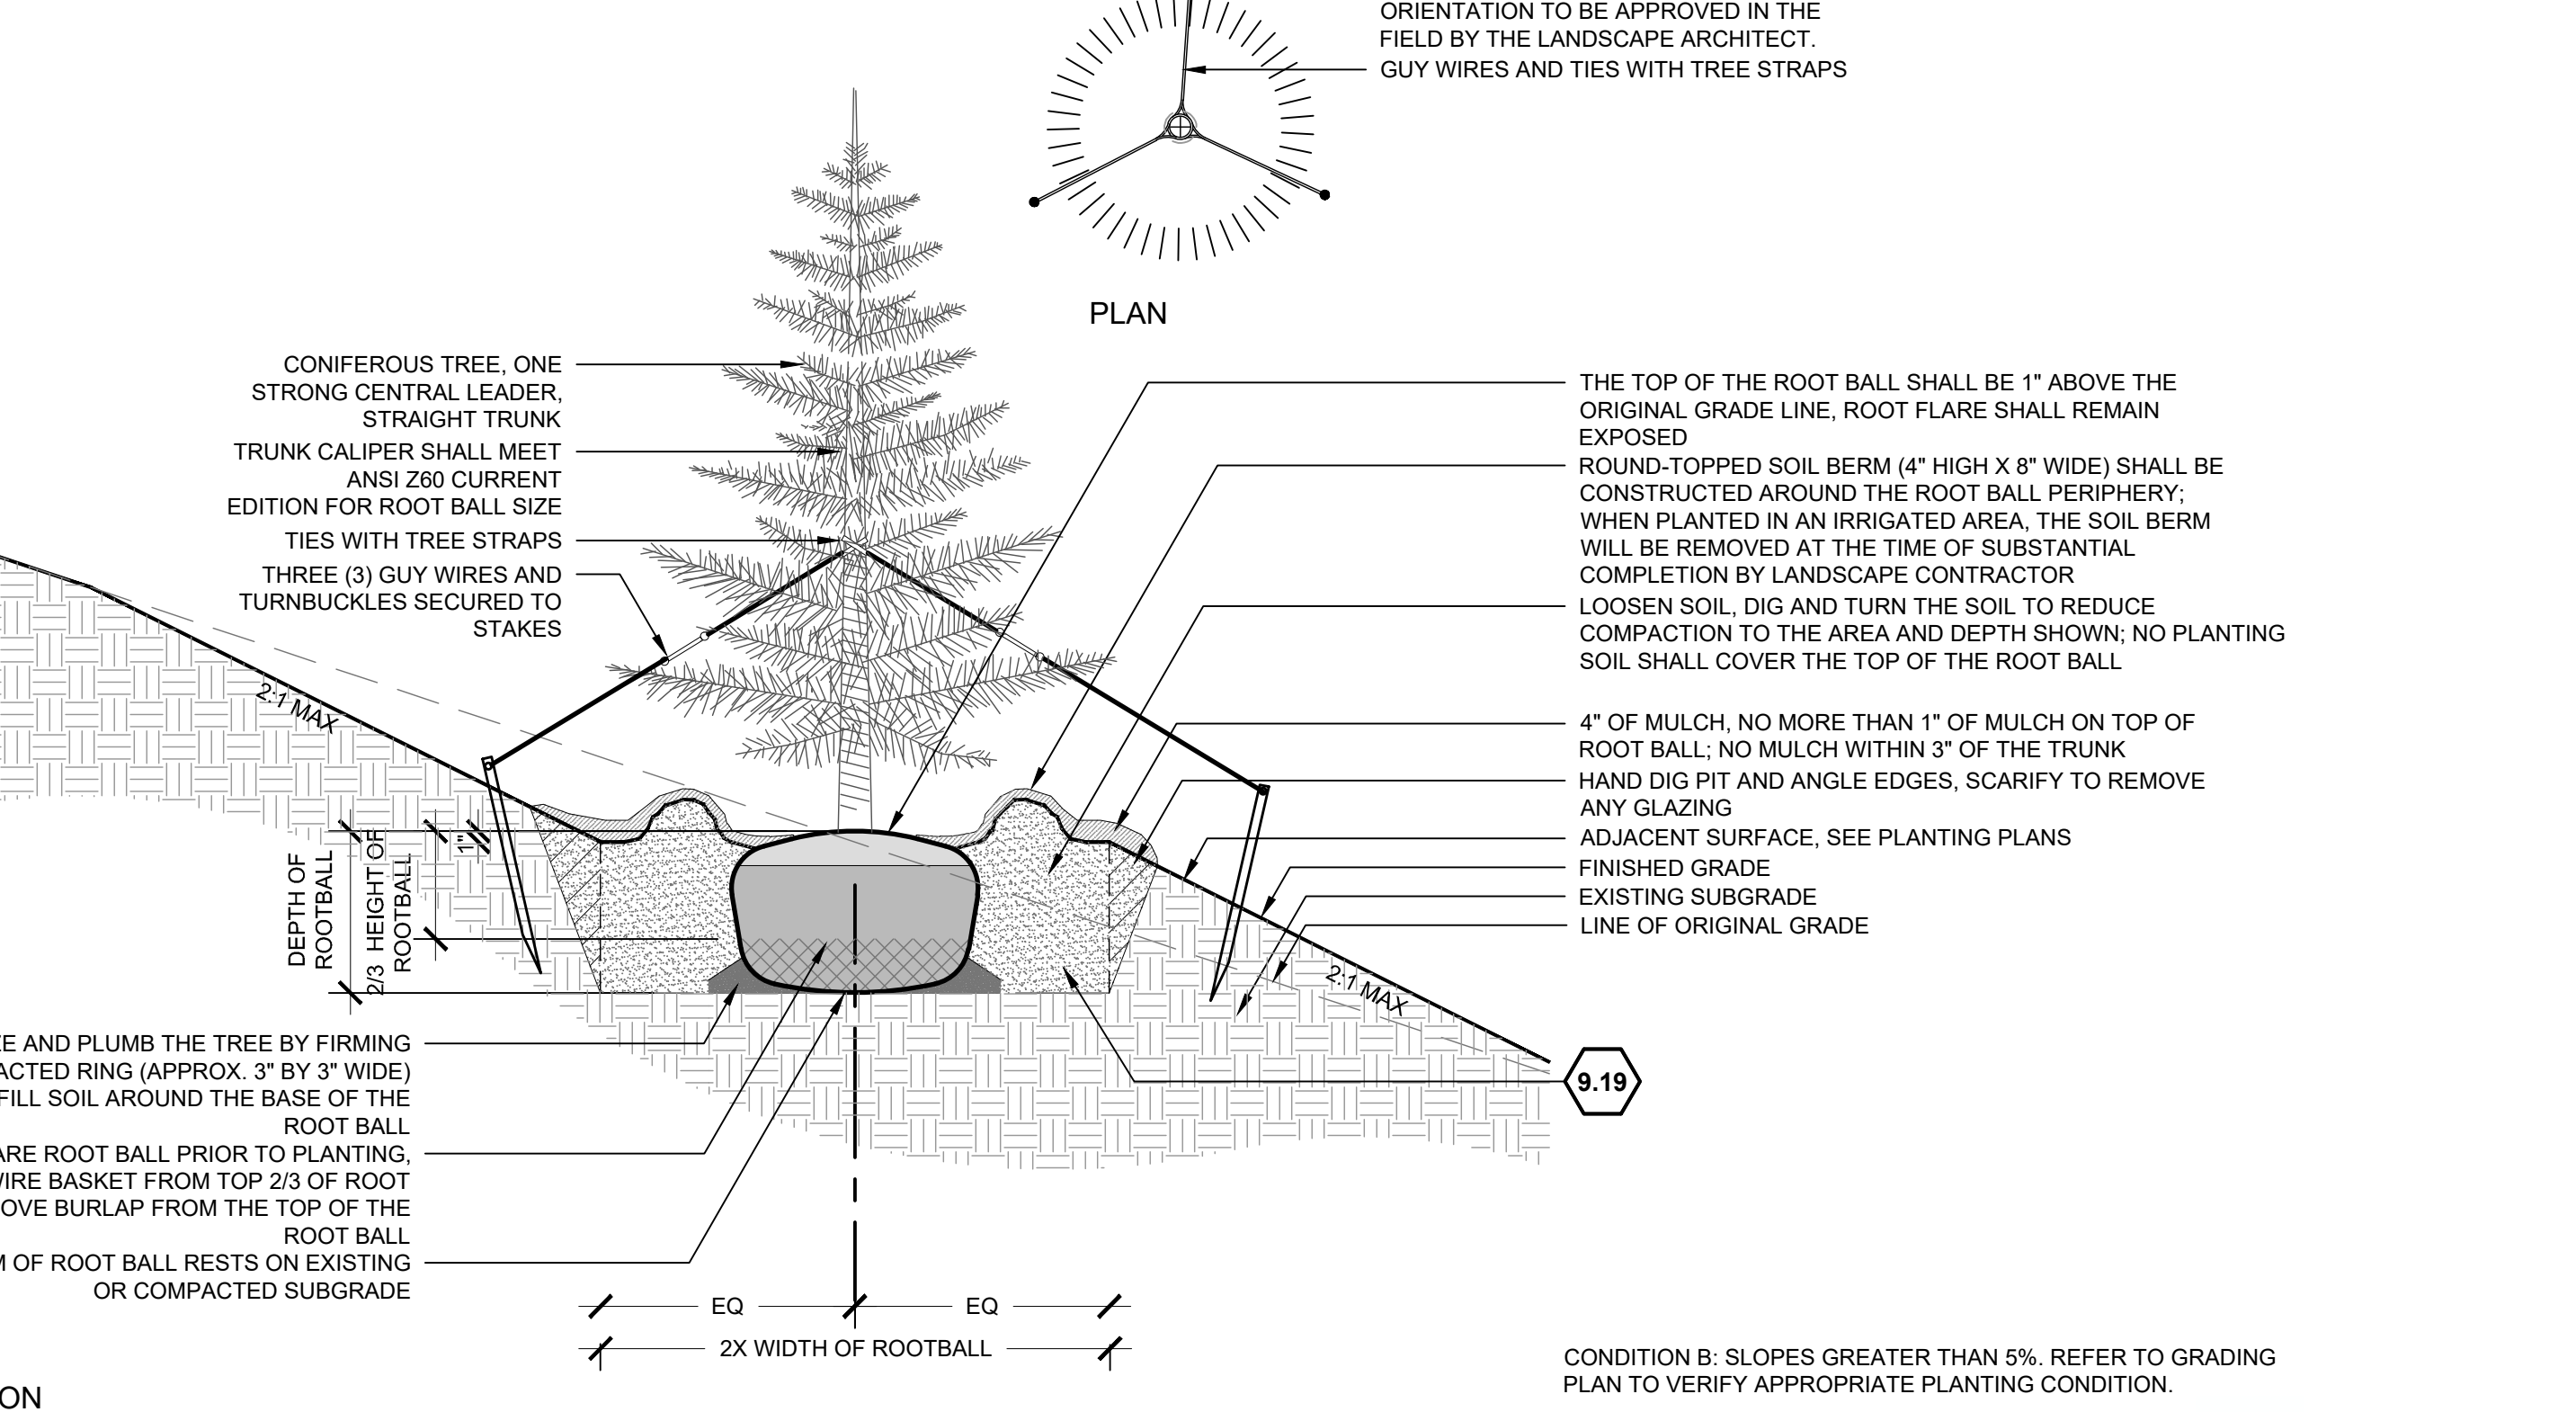


3 DECIDUOUS TREE PLANTING ON BOULDERS

3/4\" = 1'-0"

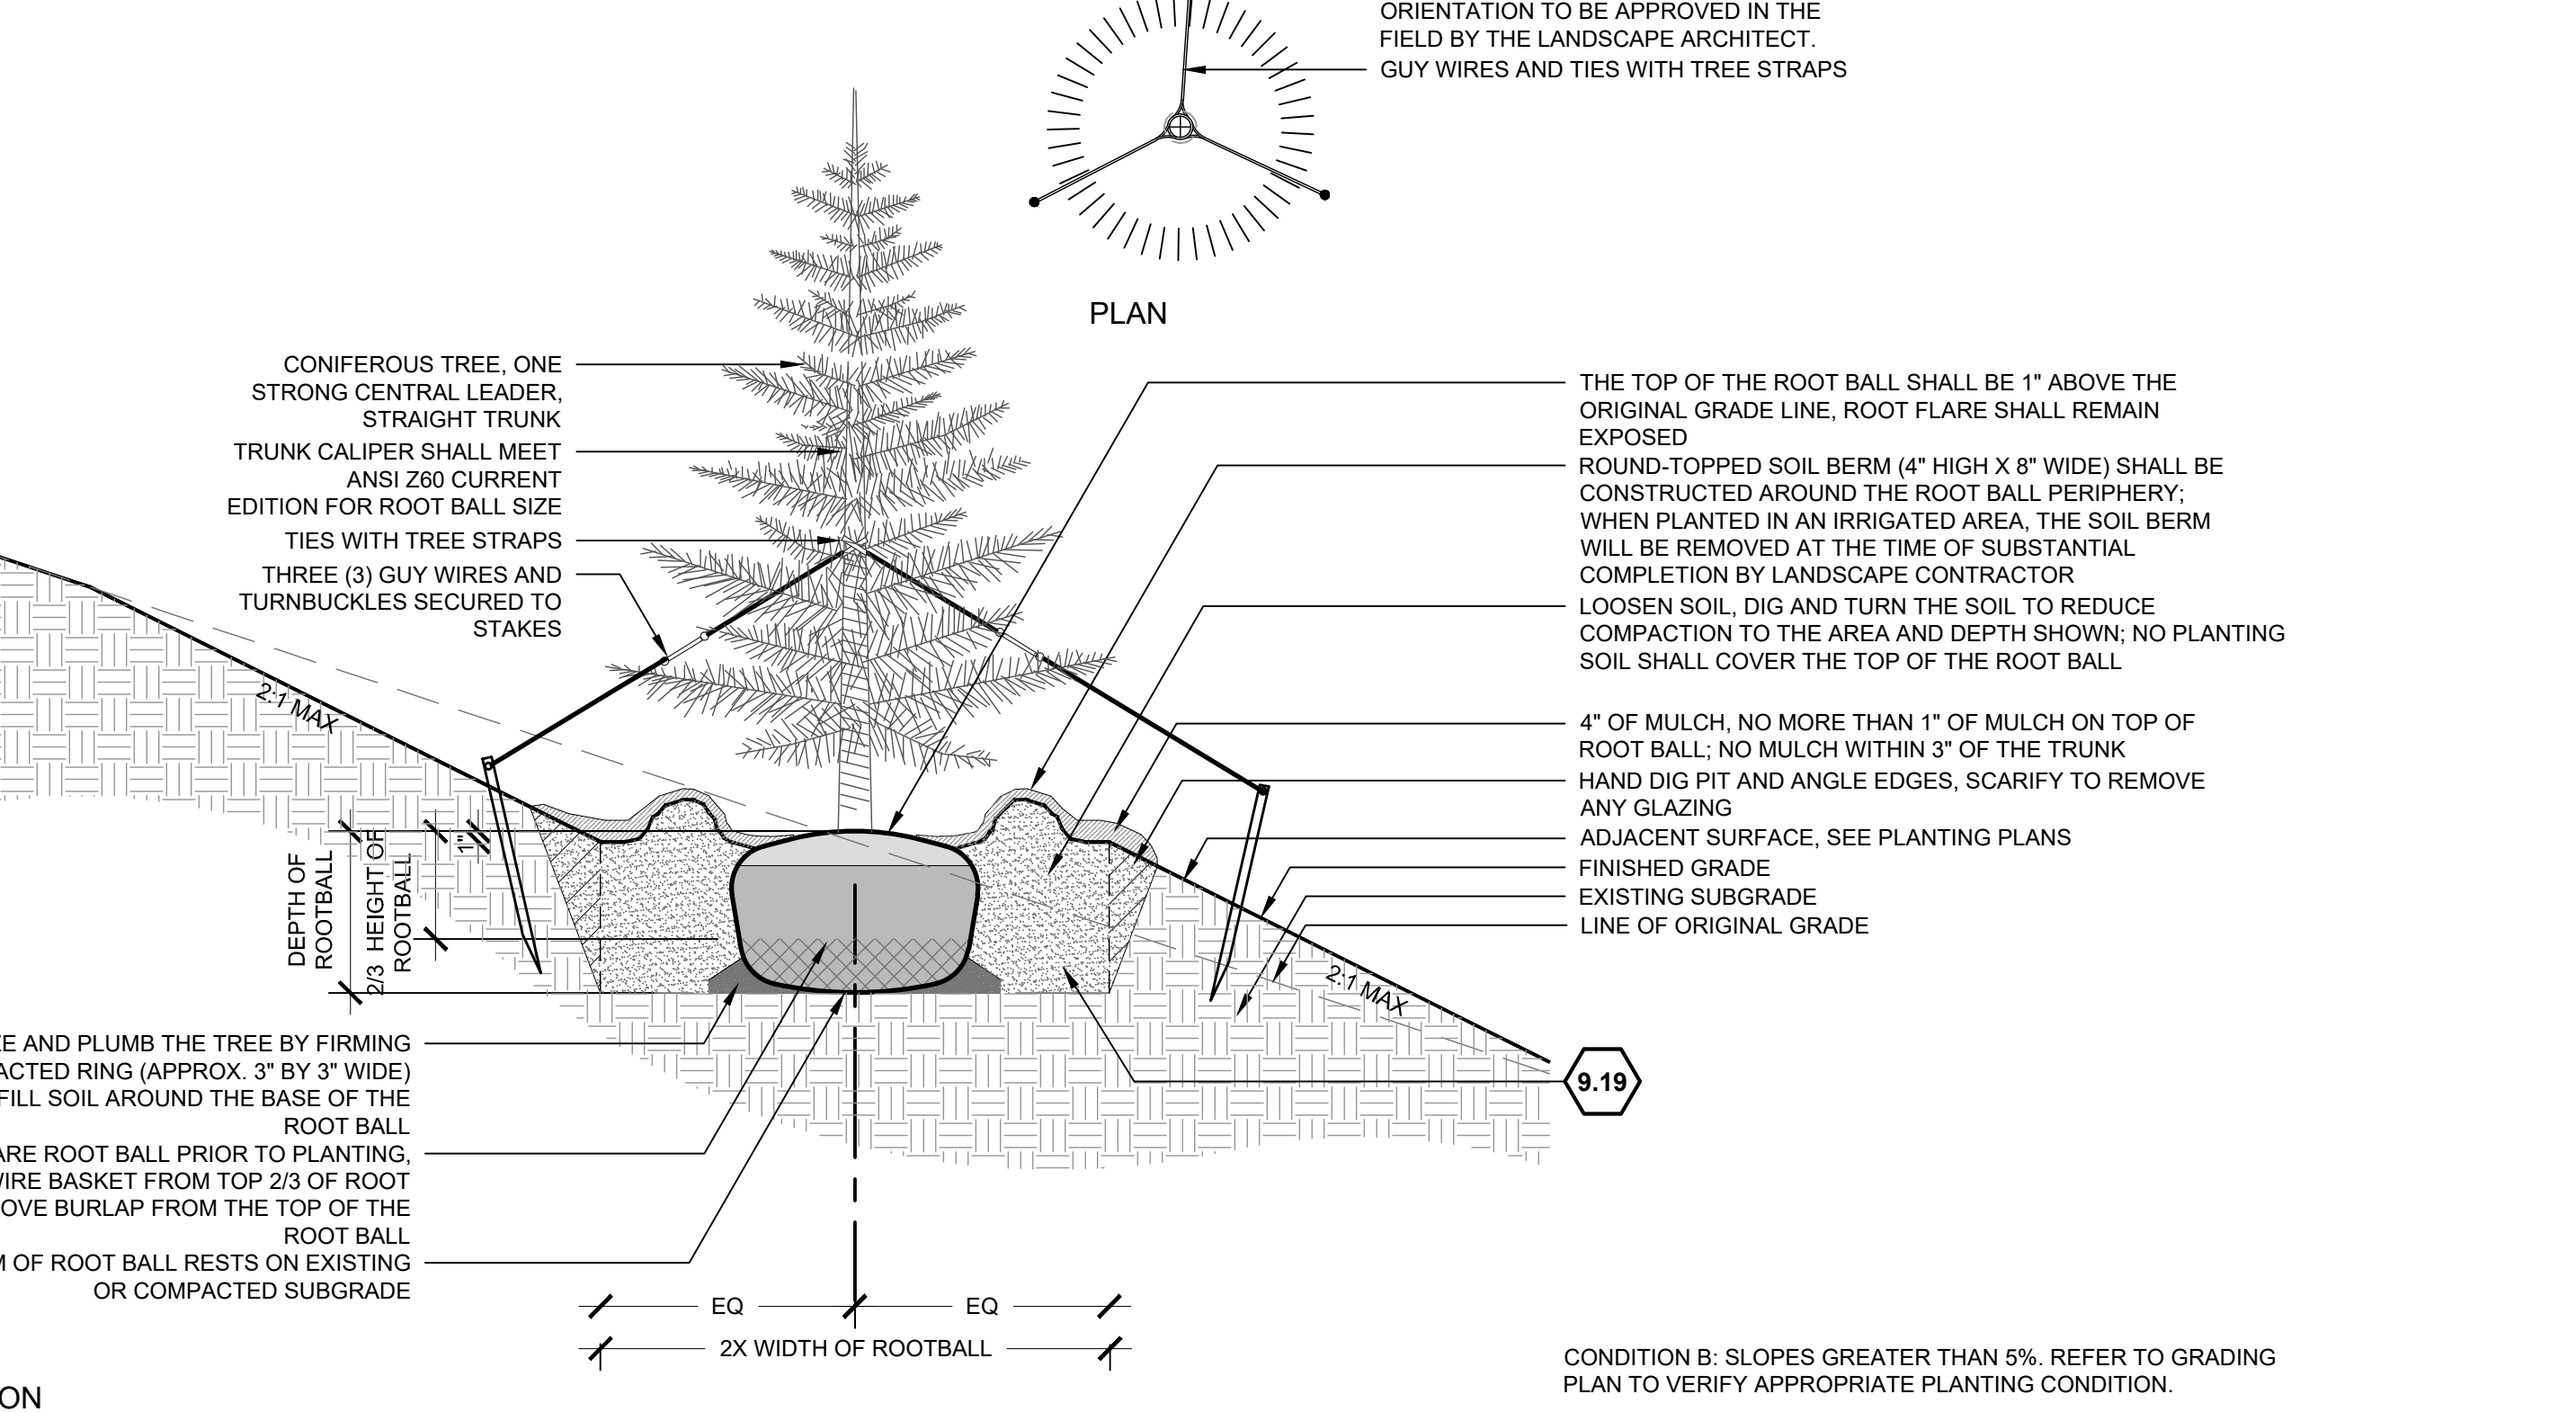


3 DECIDUOUS TREE PLANTING ON BOULDERS

3/4\" = 1'-0"

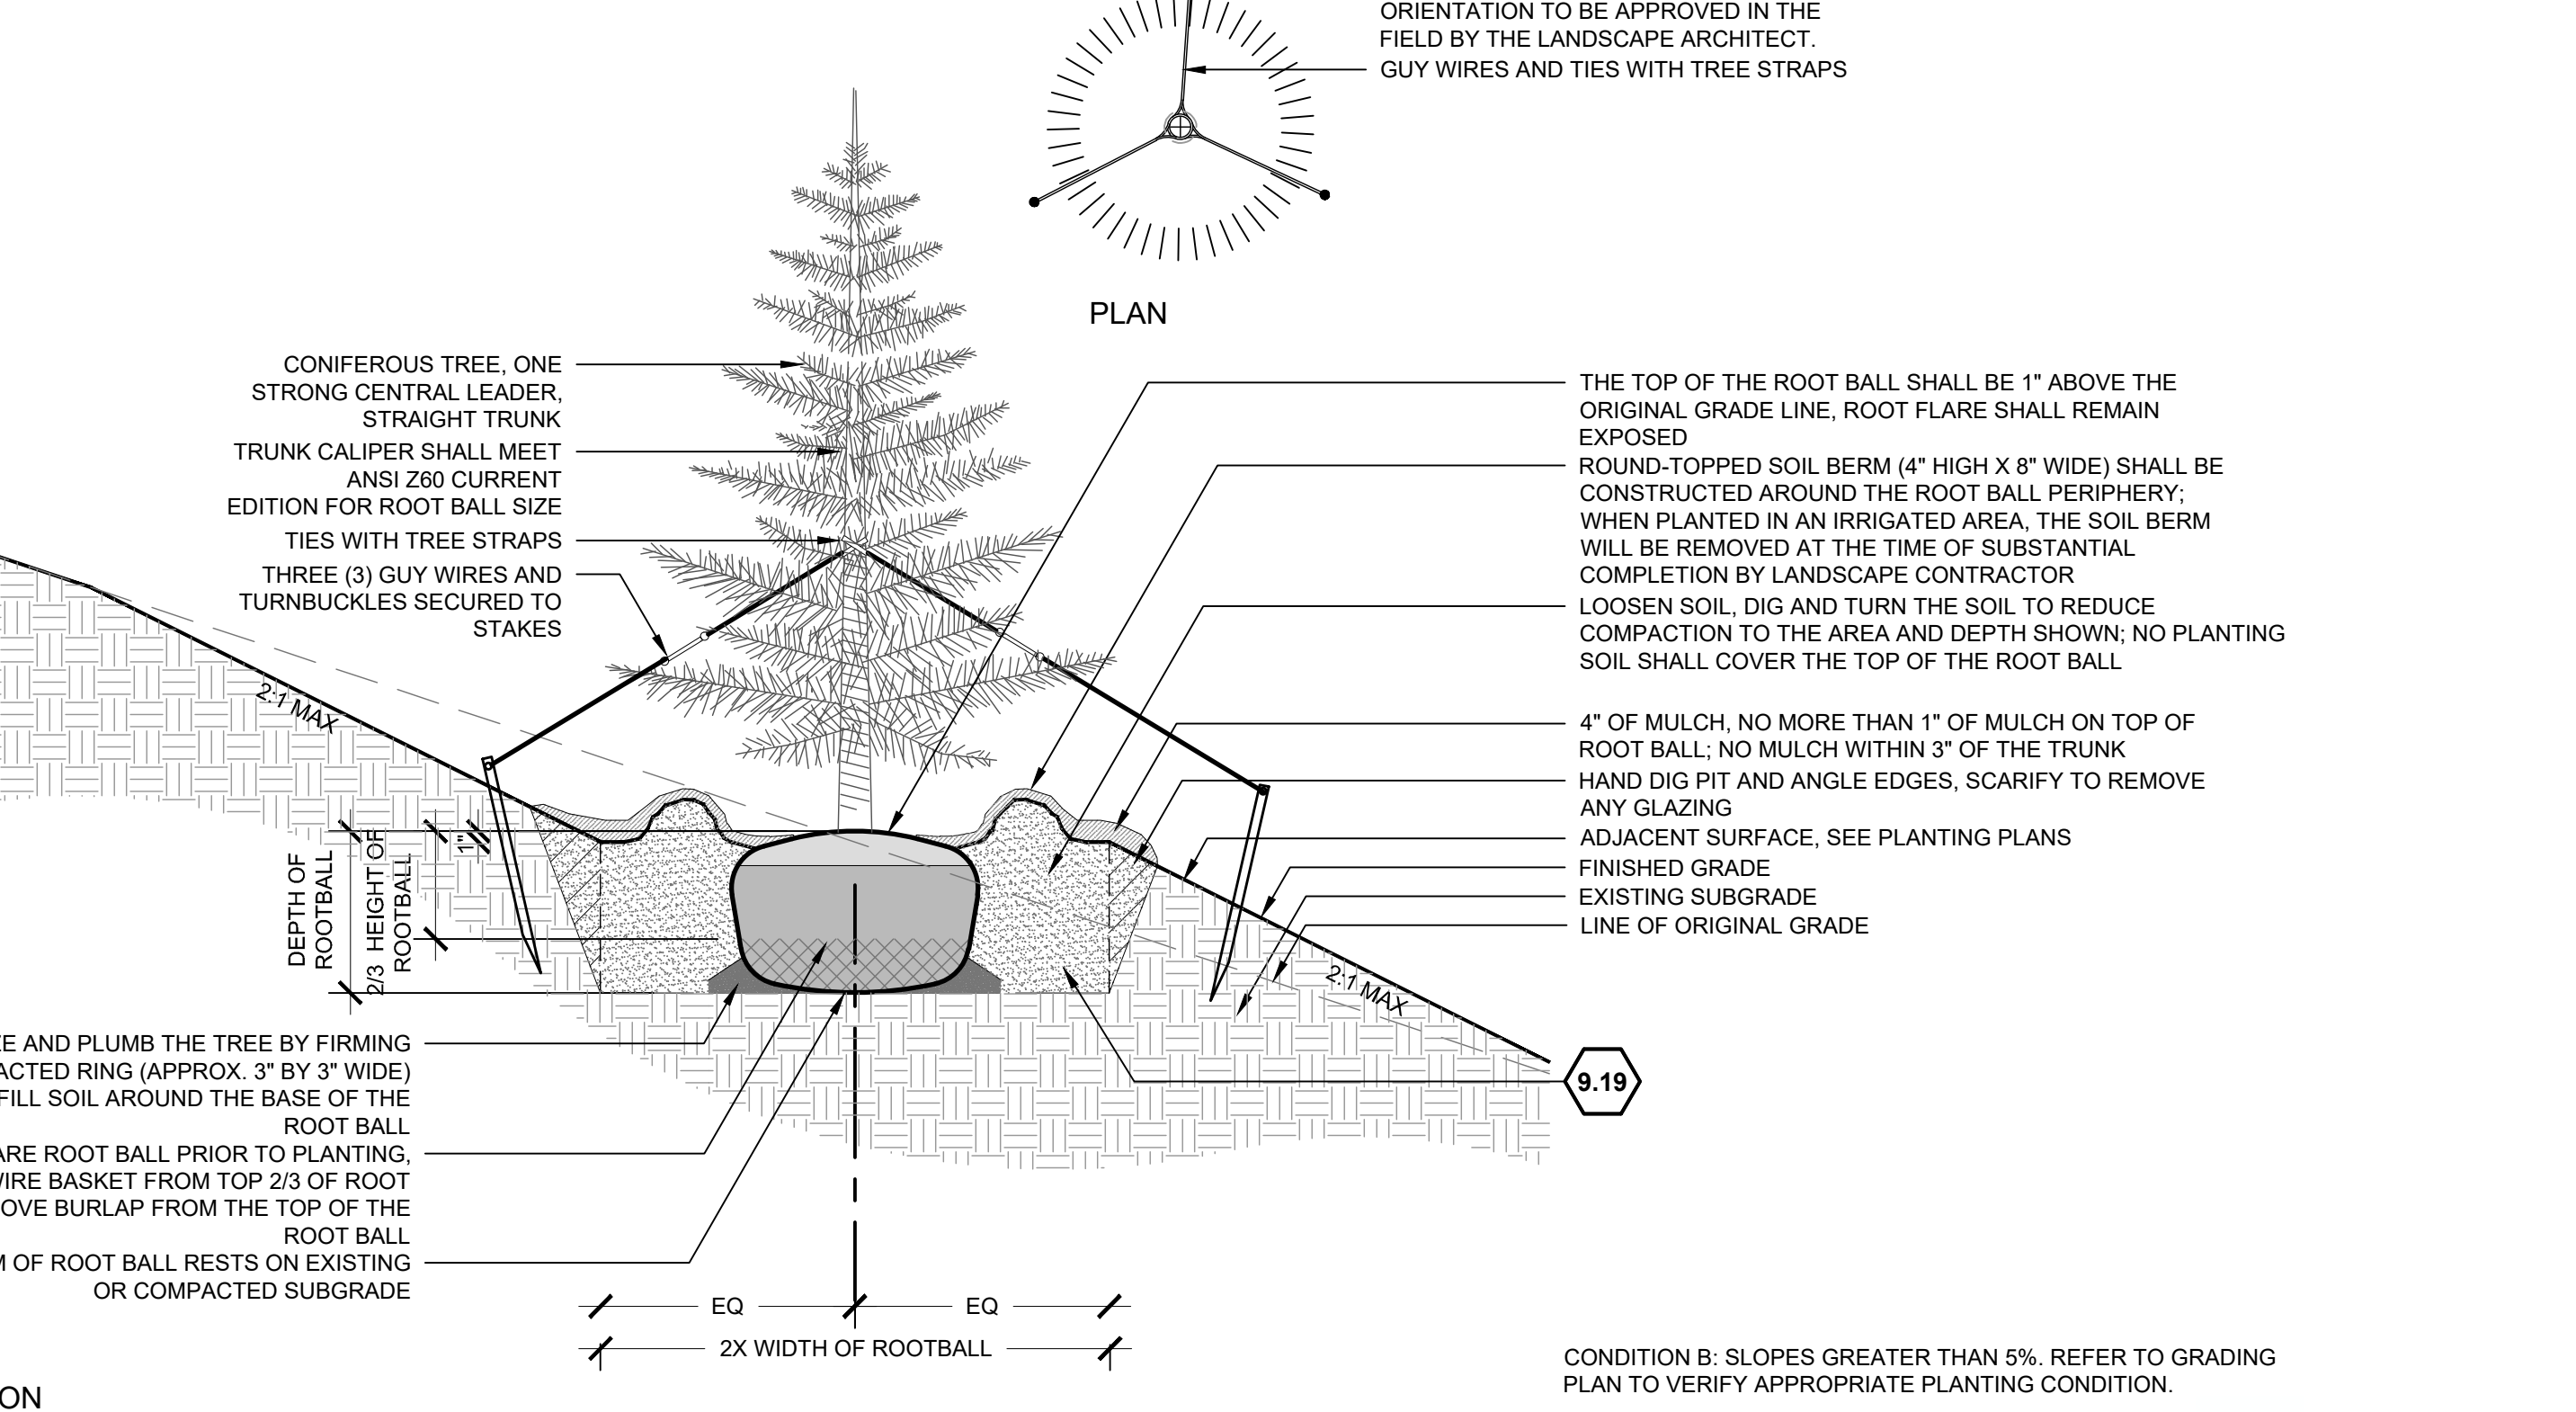


3 DECIDUOUS TREE PLANTING ON BOULDERS

3/4\" = 1'-0"

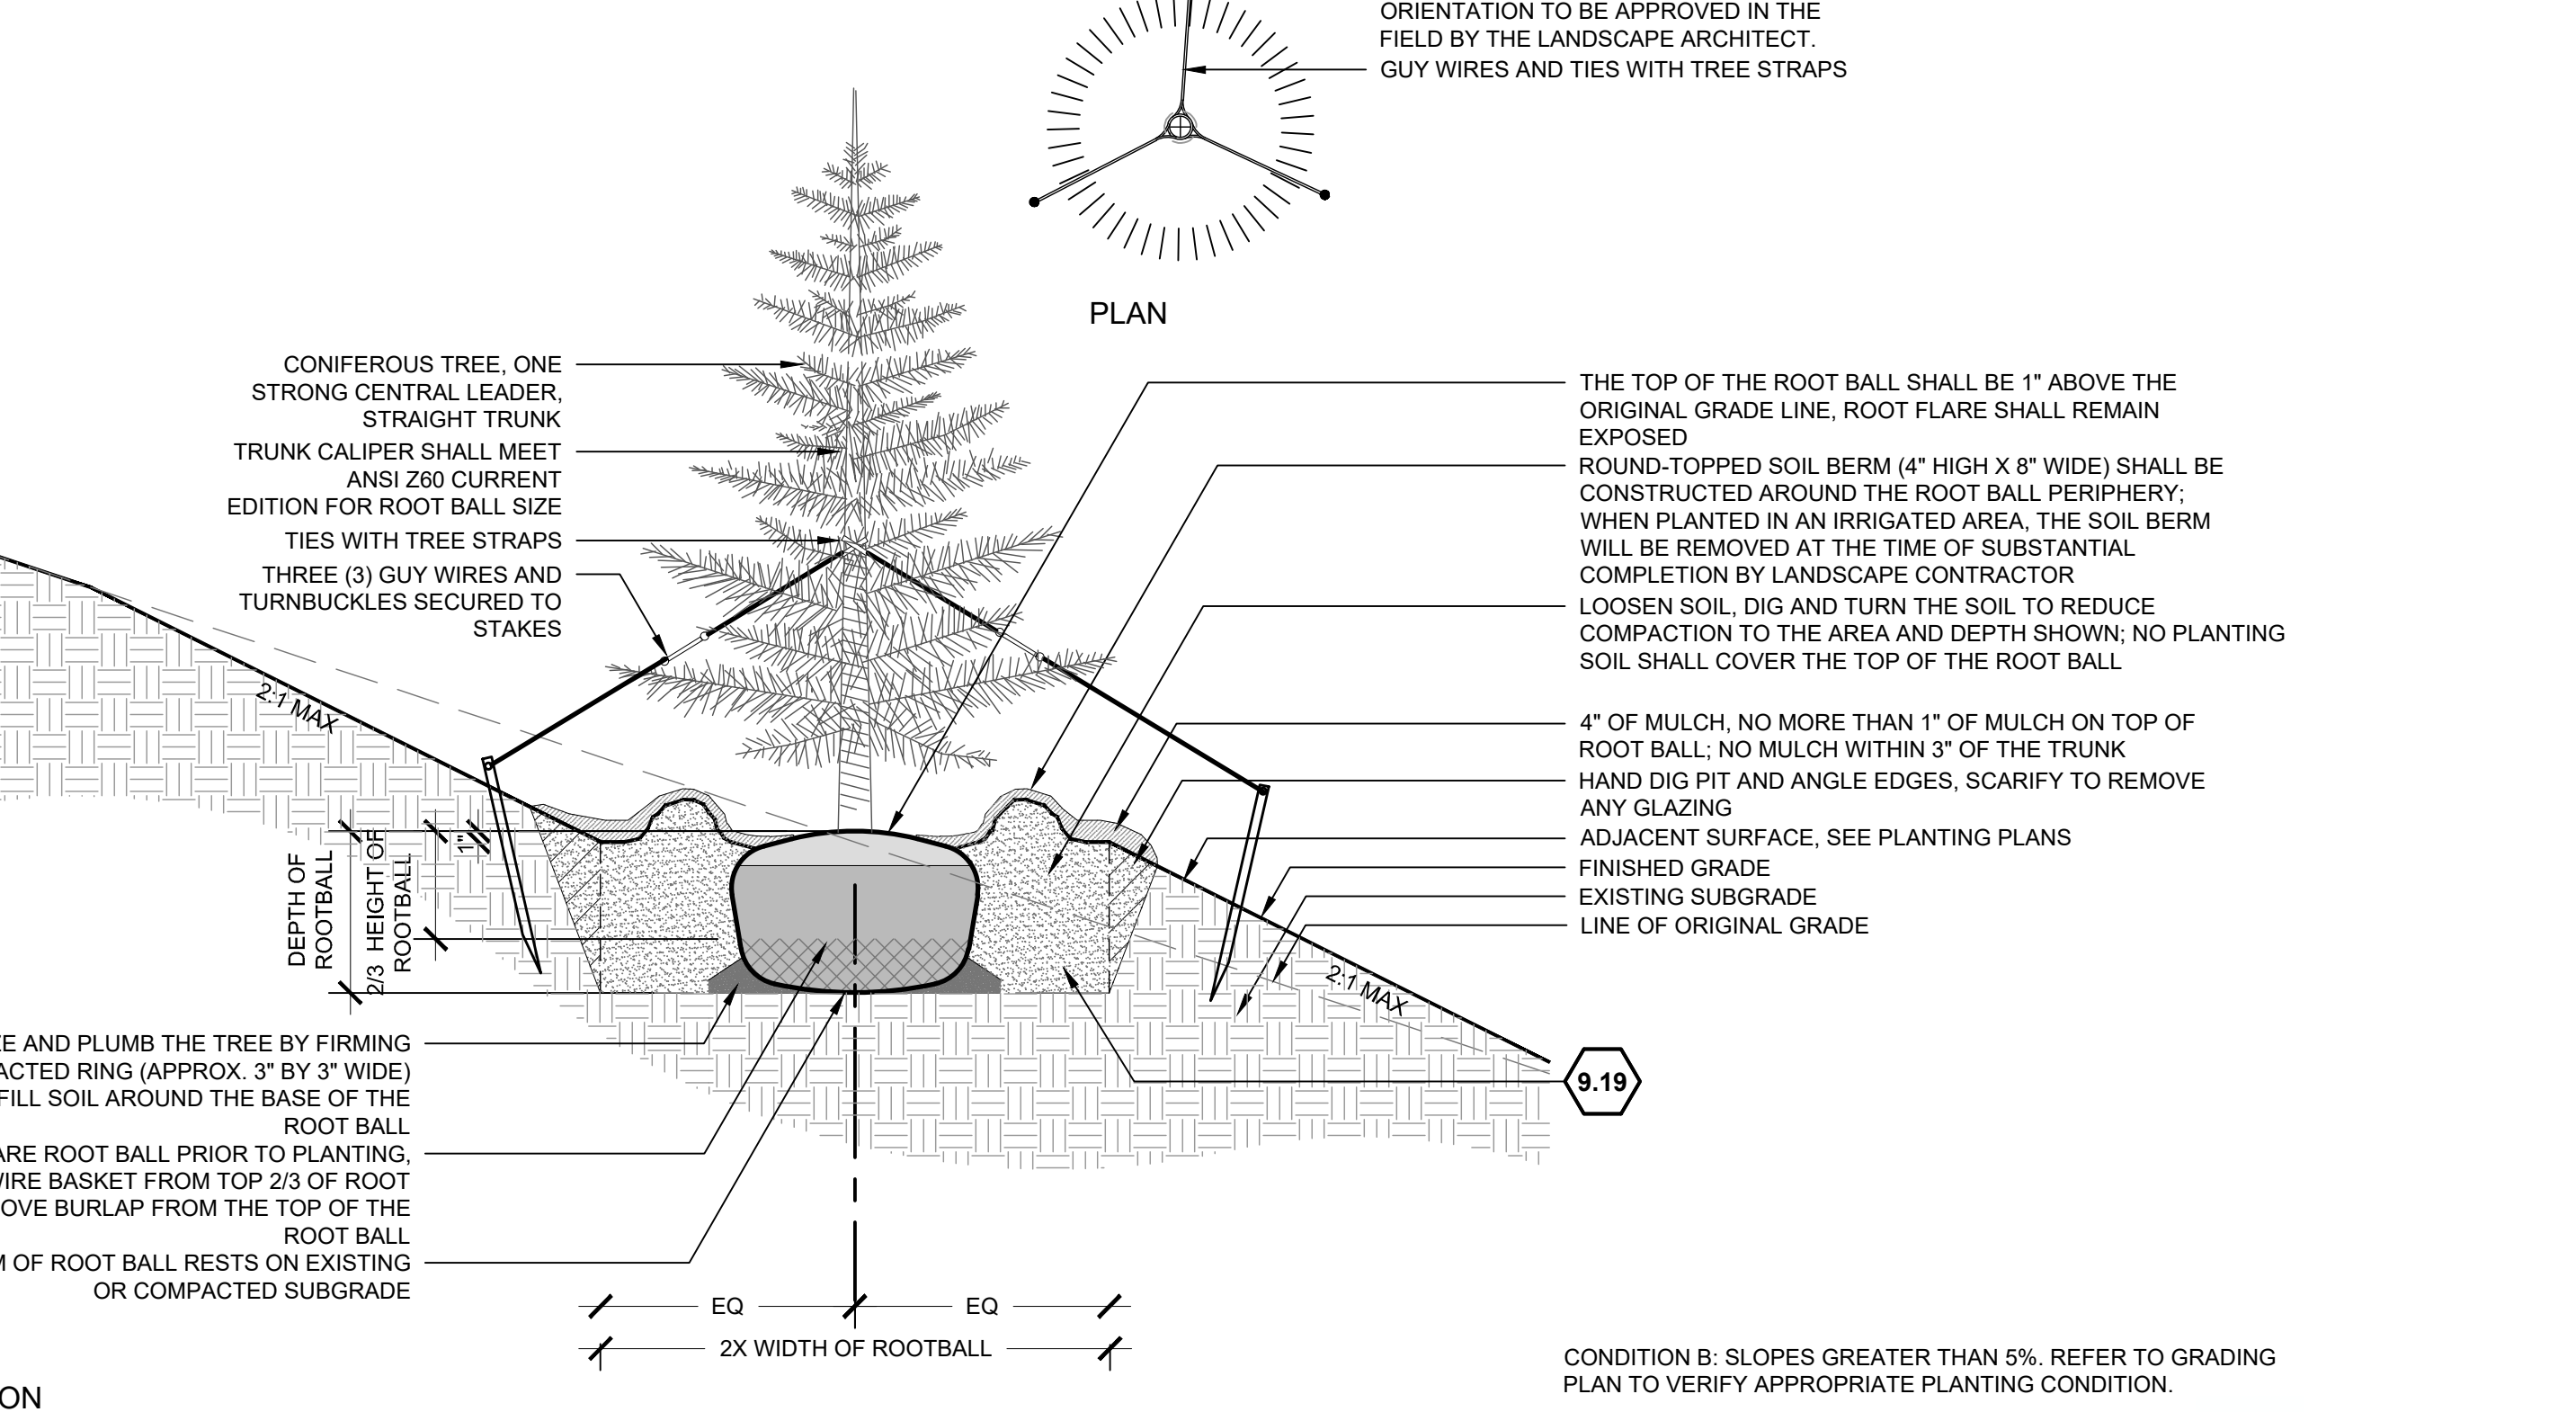


3 DECIDUOUS TREE PLANTING ON BOULDERS

3/4\" = 1'-0"

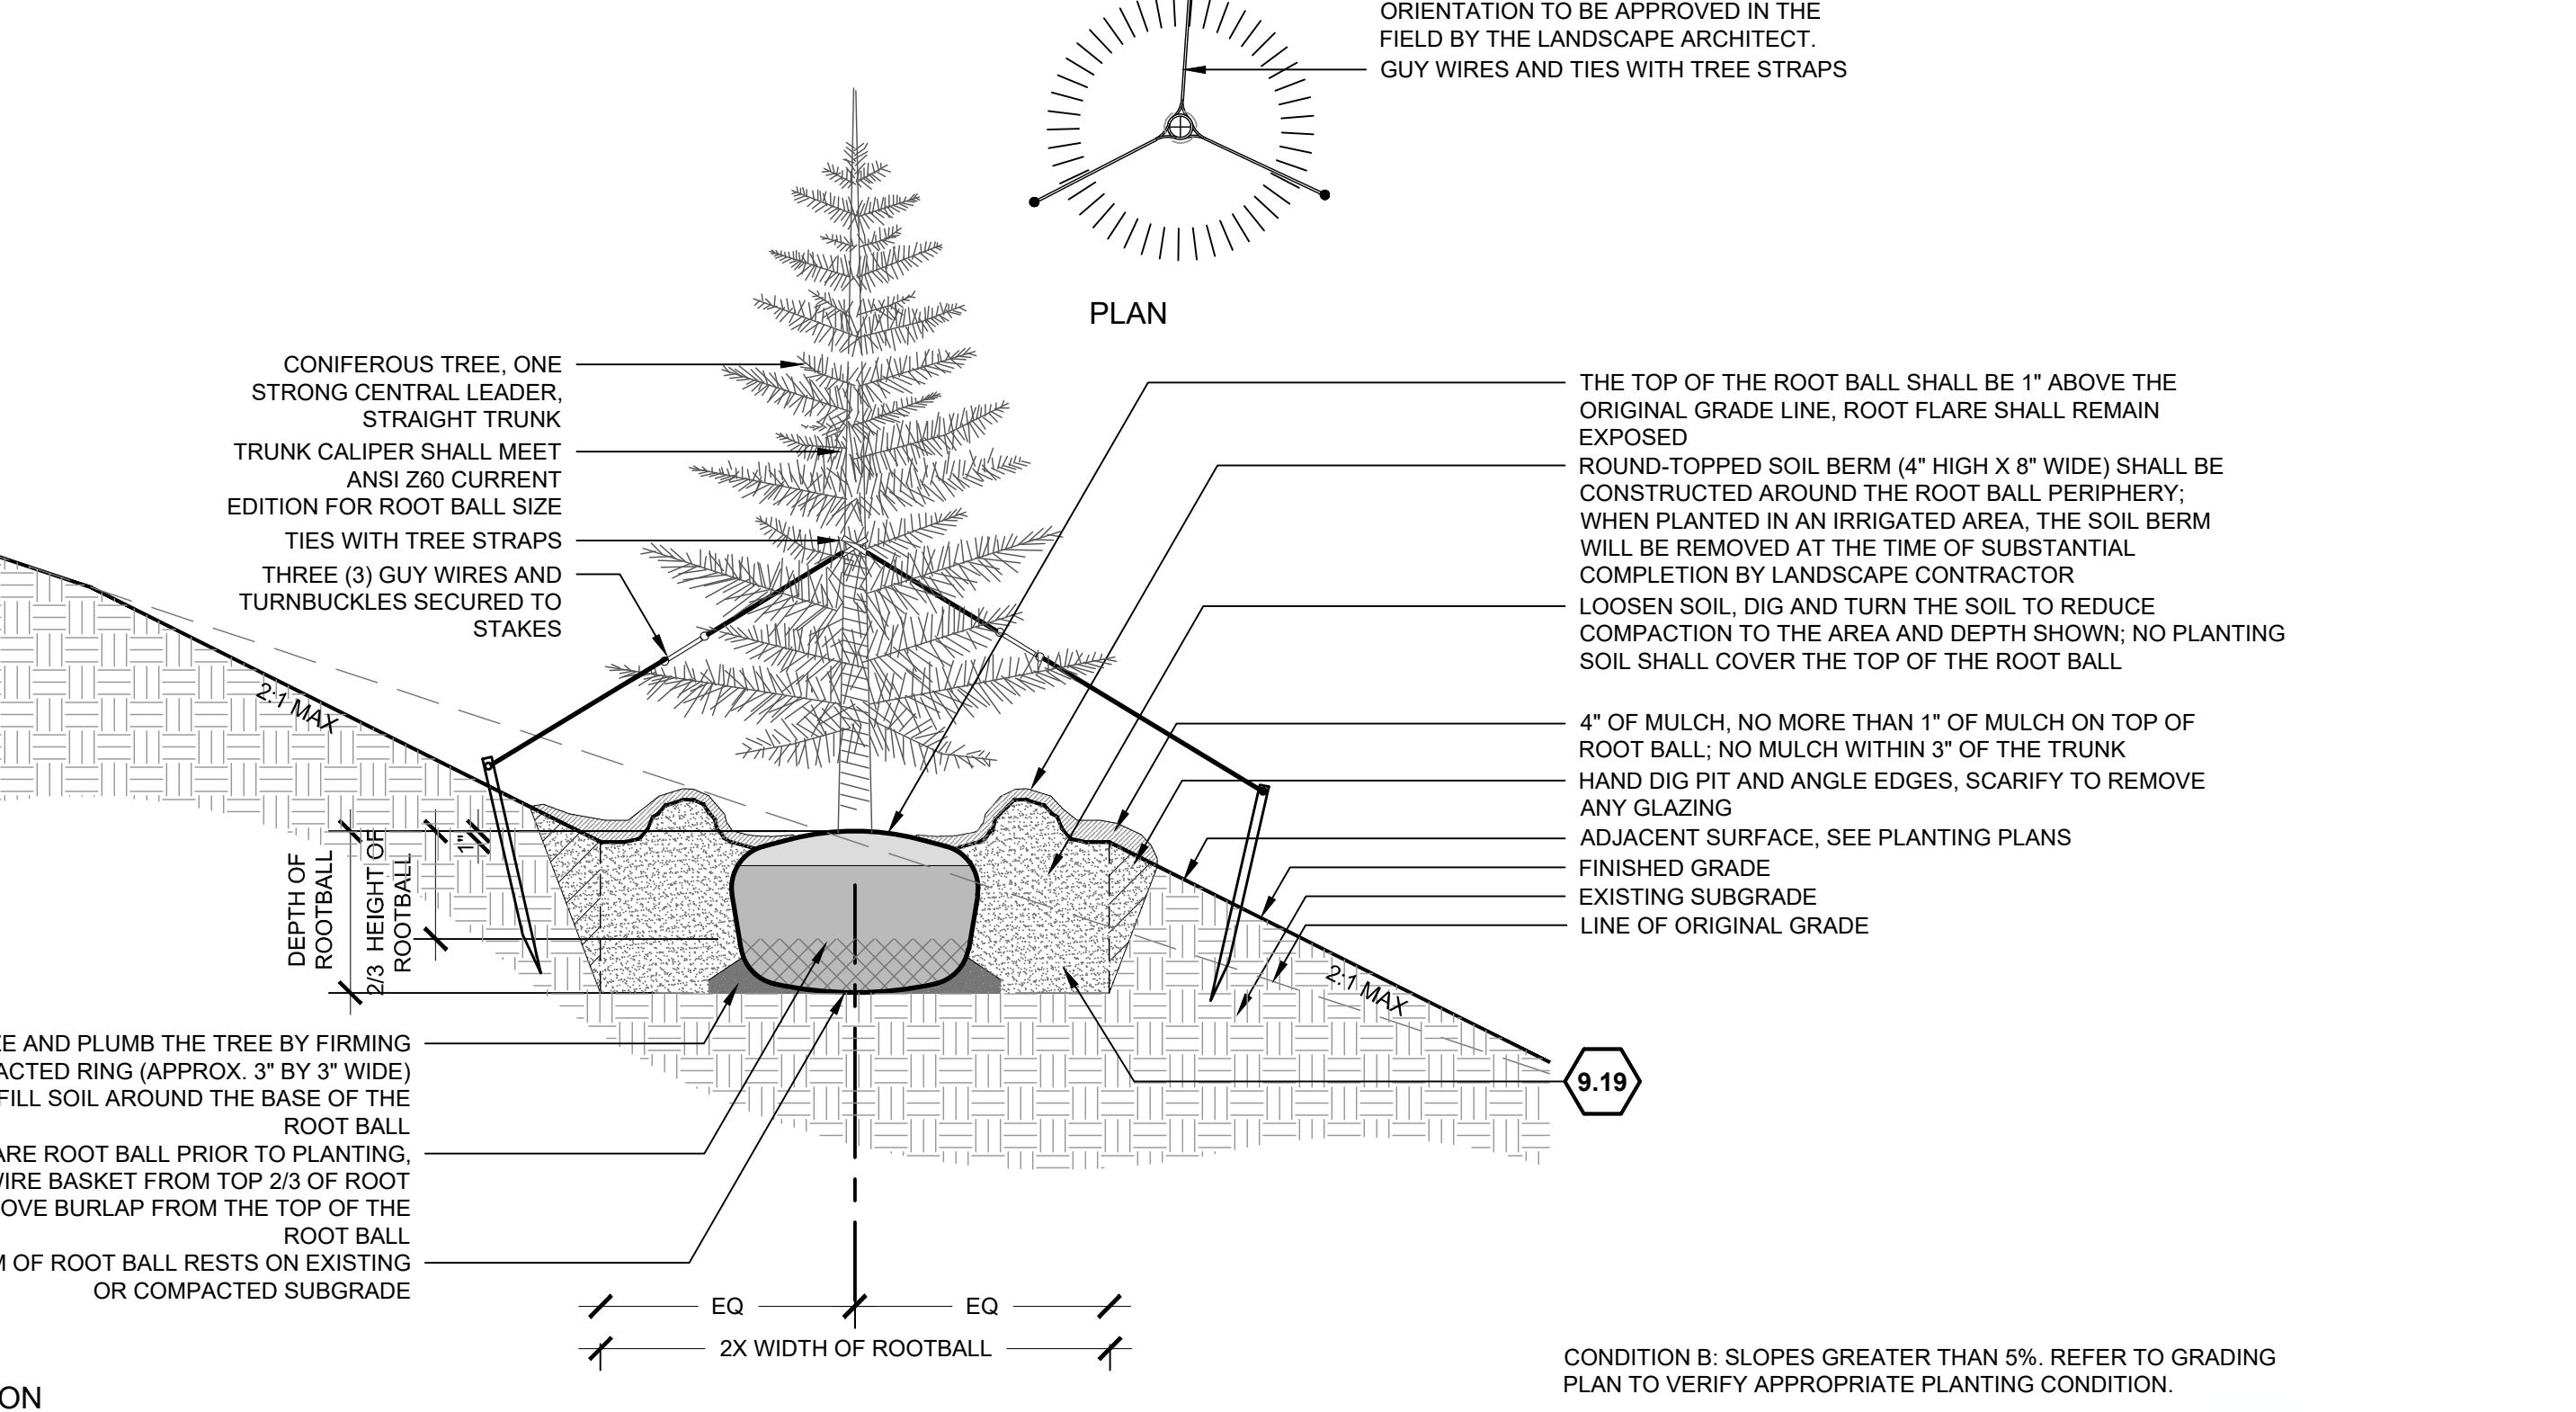


3 DECIDUOUS TREE PLANTING ON BOULDERS

3/4\" = 1'-0"

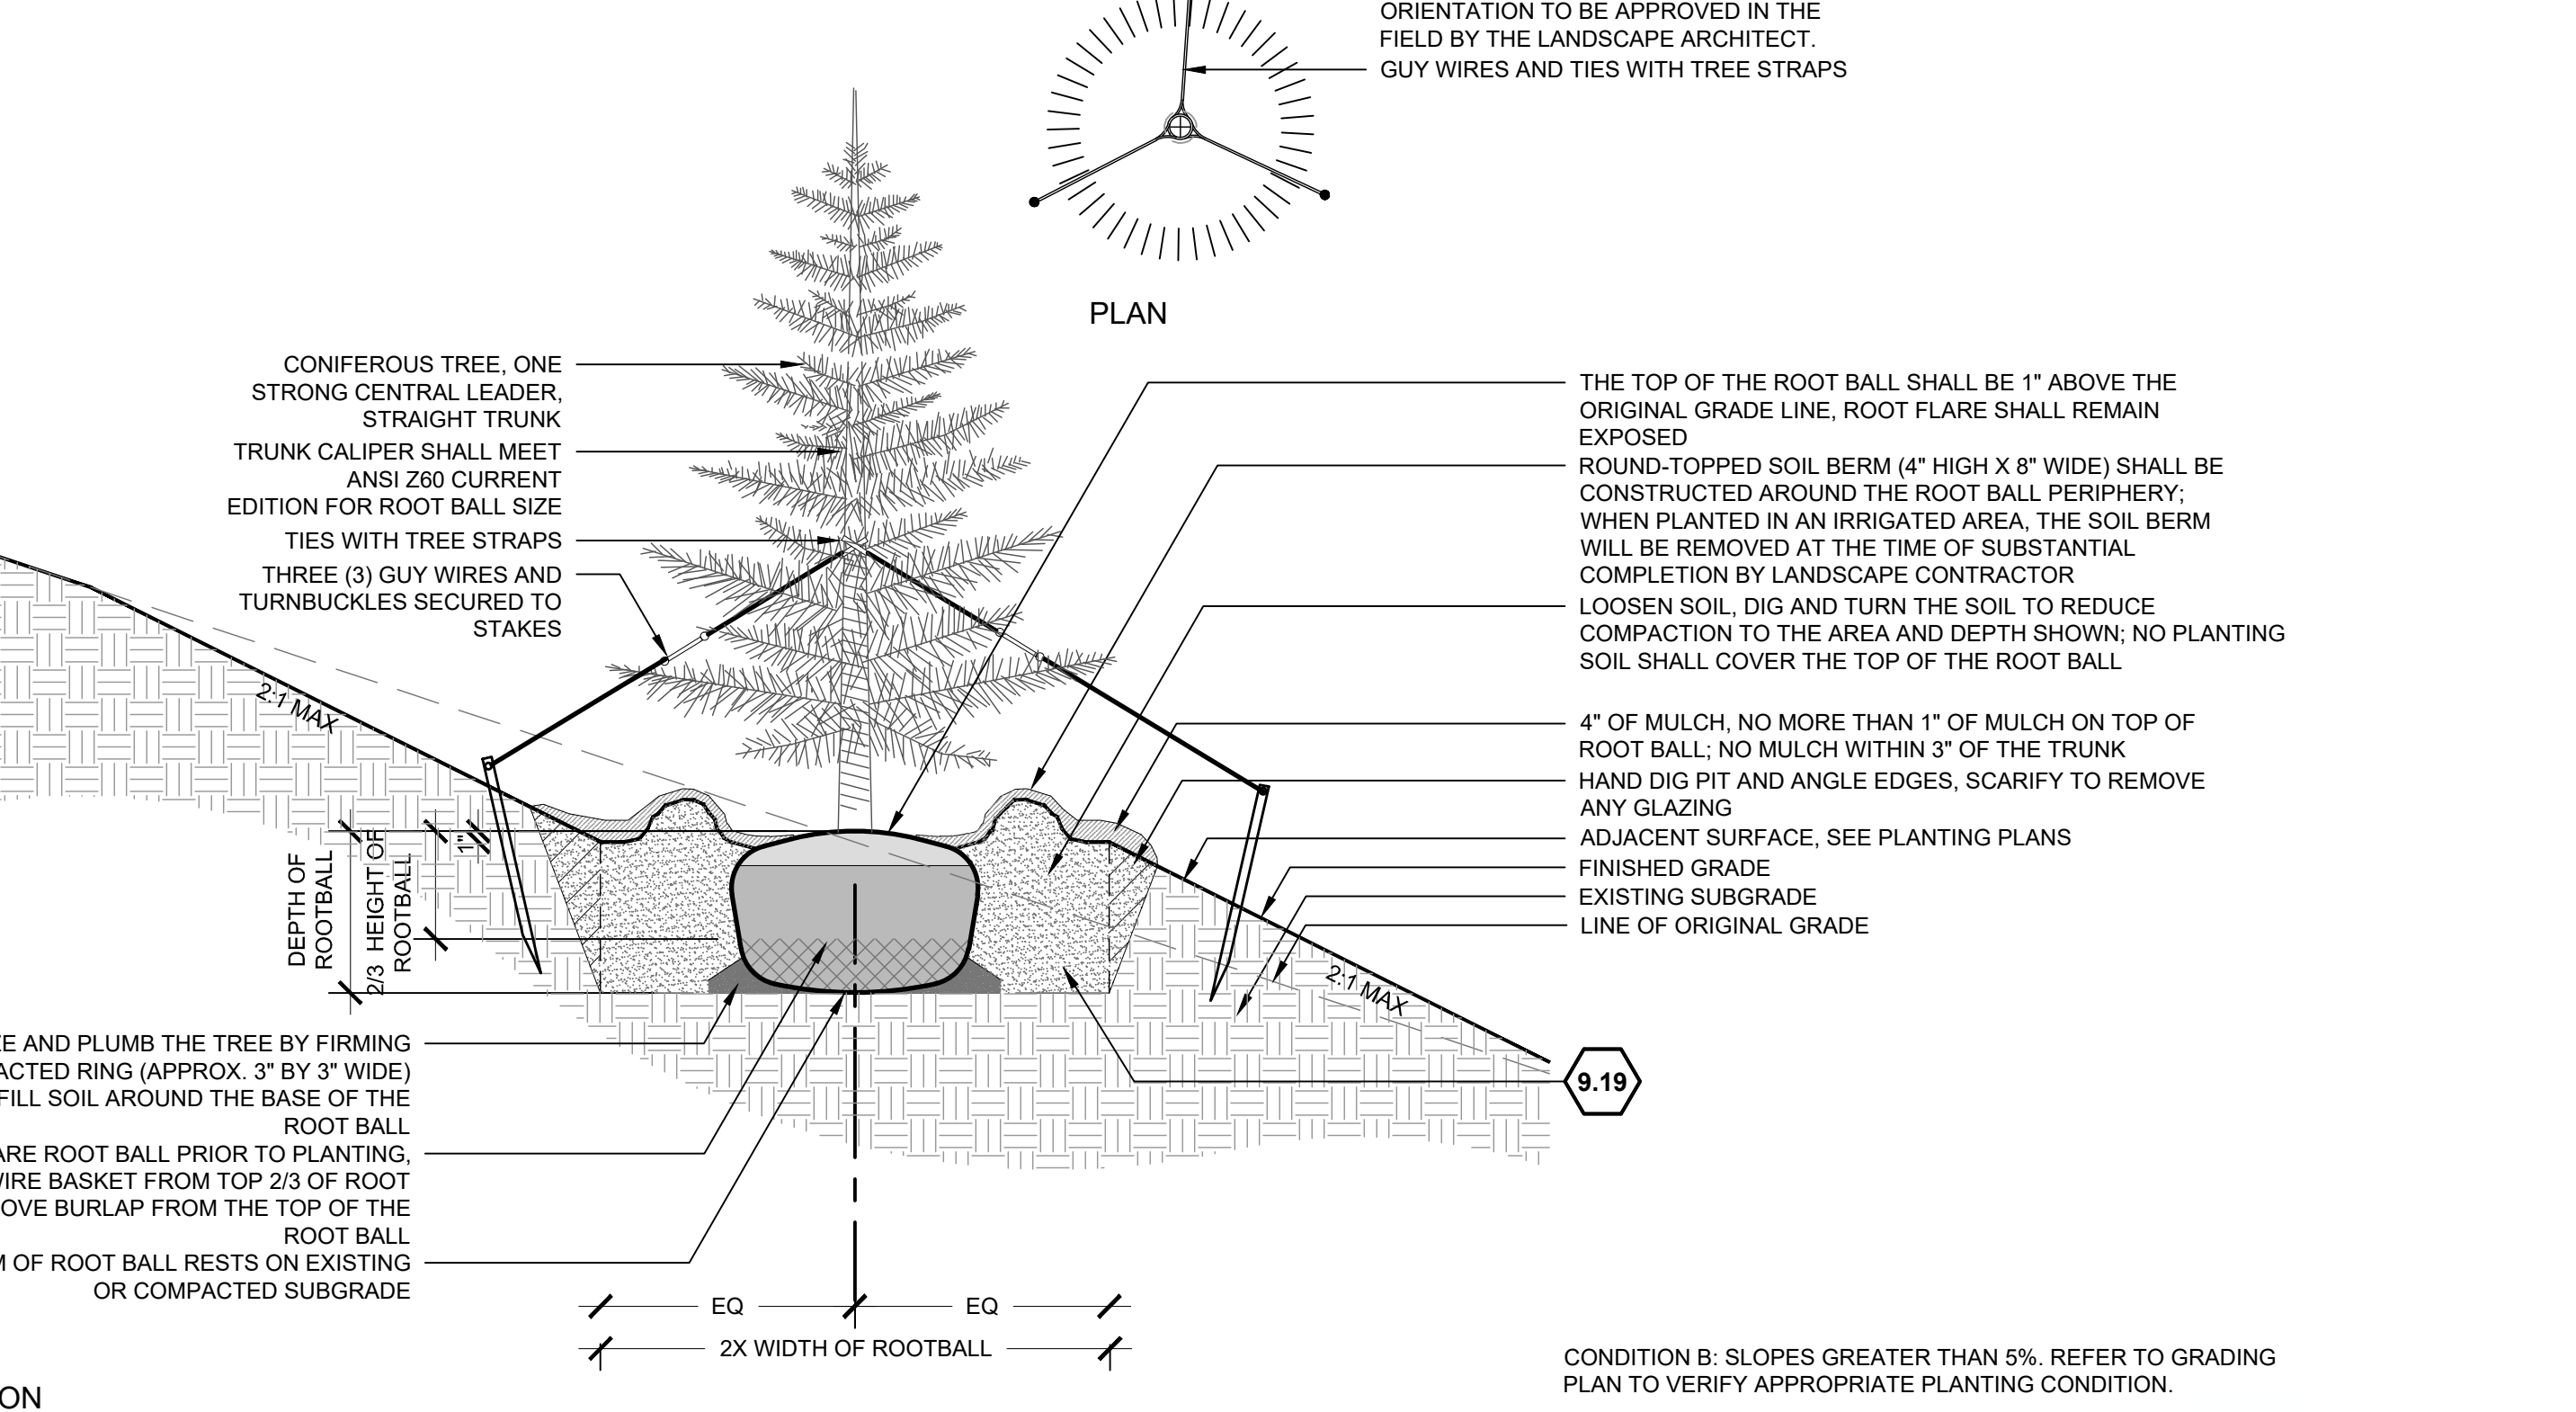


3 DECIDUOUS TREE PLANTING ON BOULDERS

3/4\" = 1'-0"

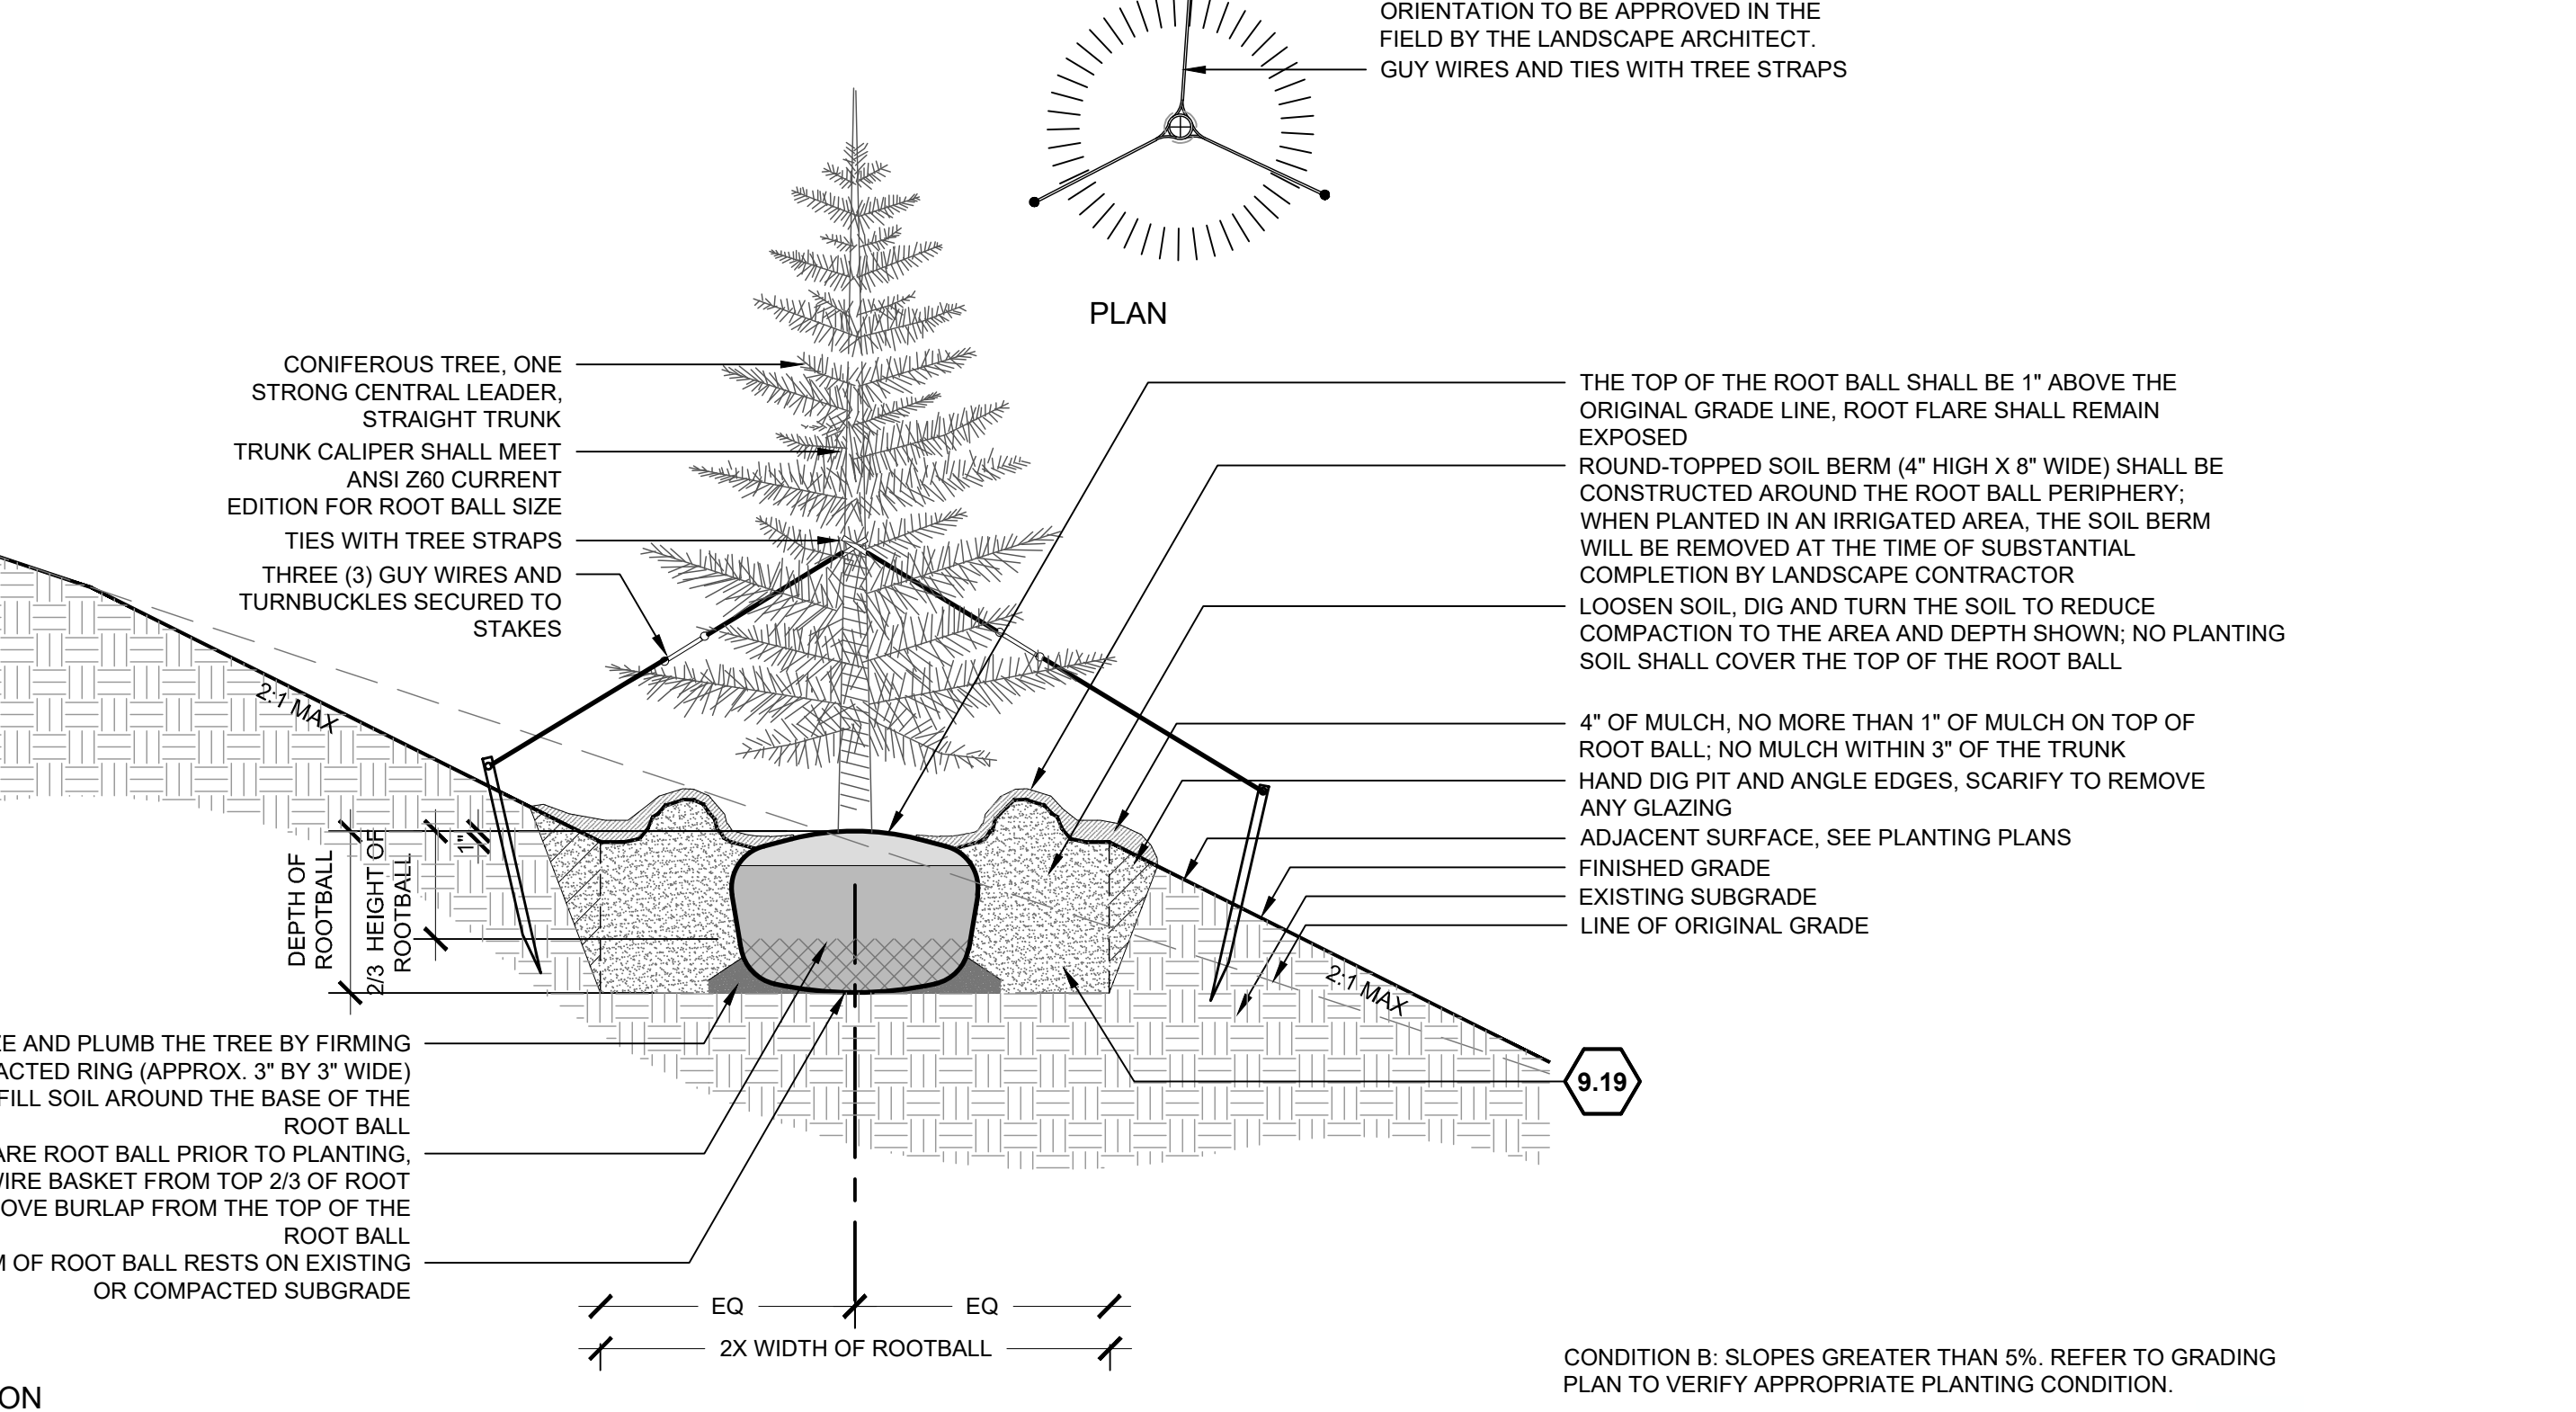


3 DECIDUOUS TREE PLANTING ON BOULDERS

3/4\" = 1'-0"

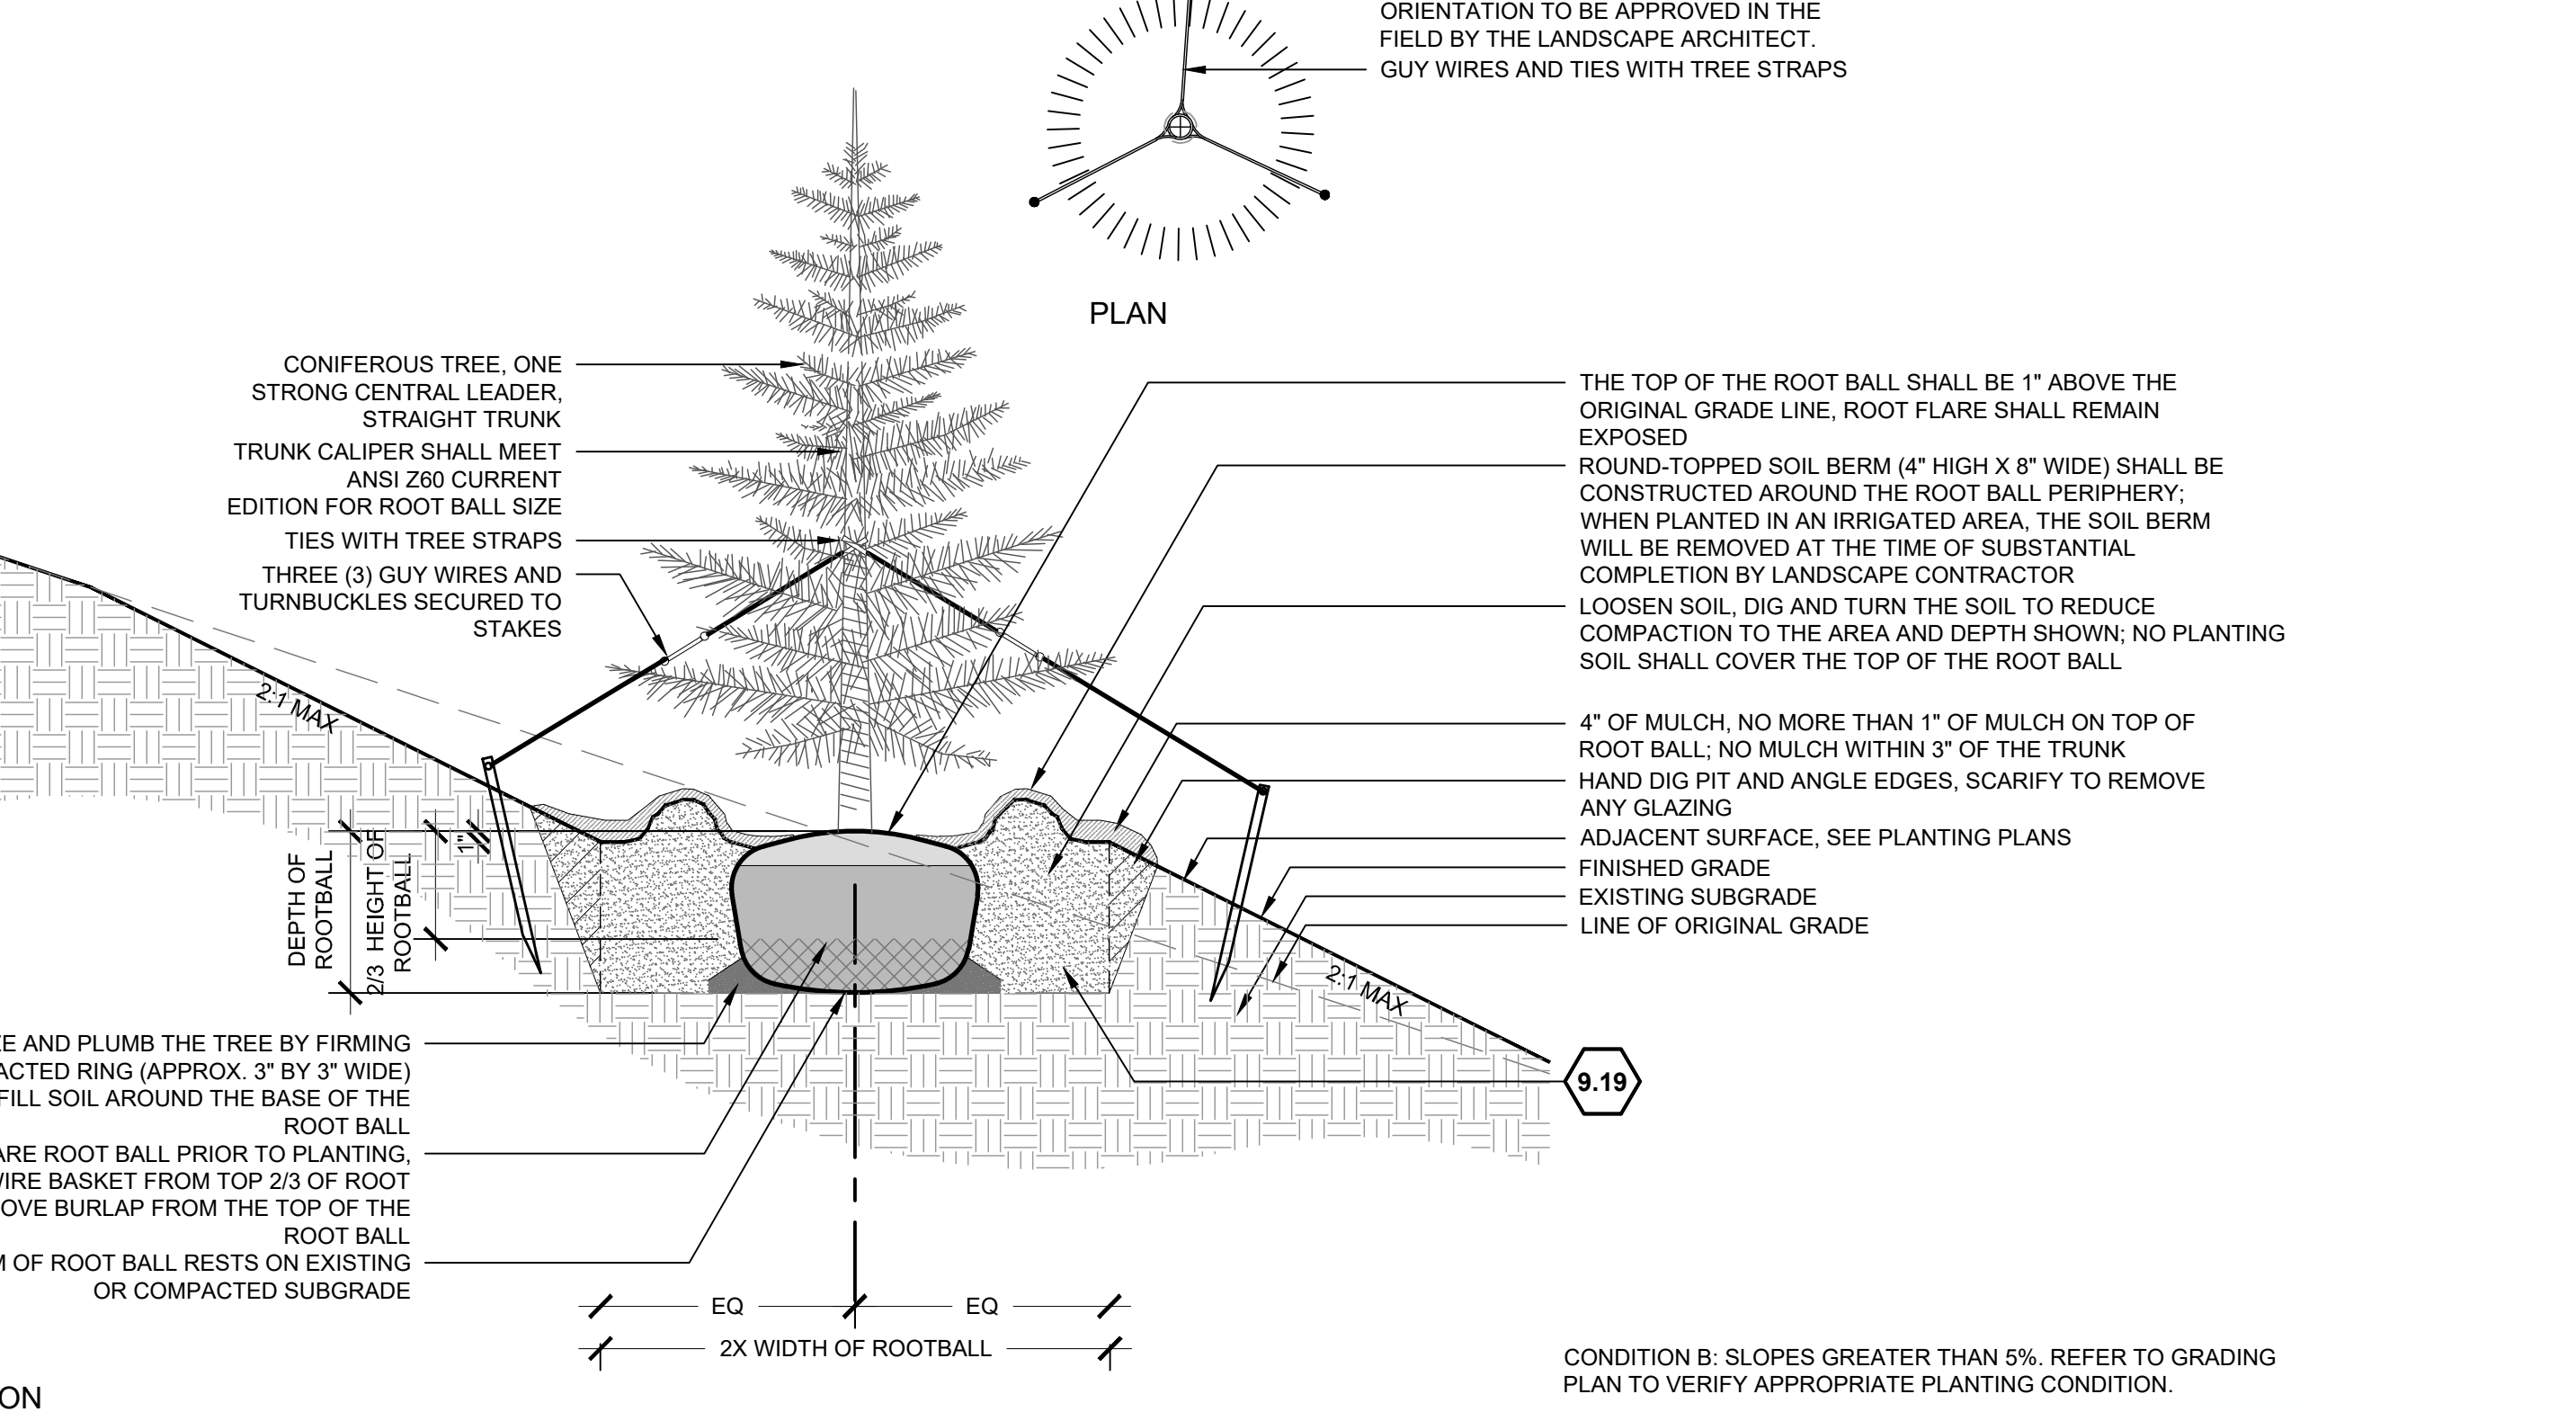


3 DECIDUOUS TREE PLANTING ON BOULDERS

3/4\" = 1'-0"

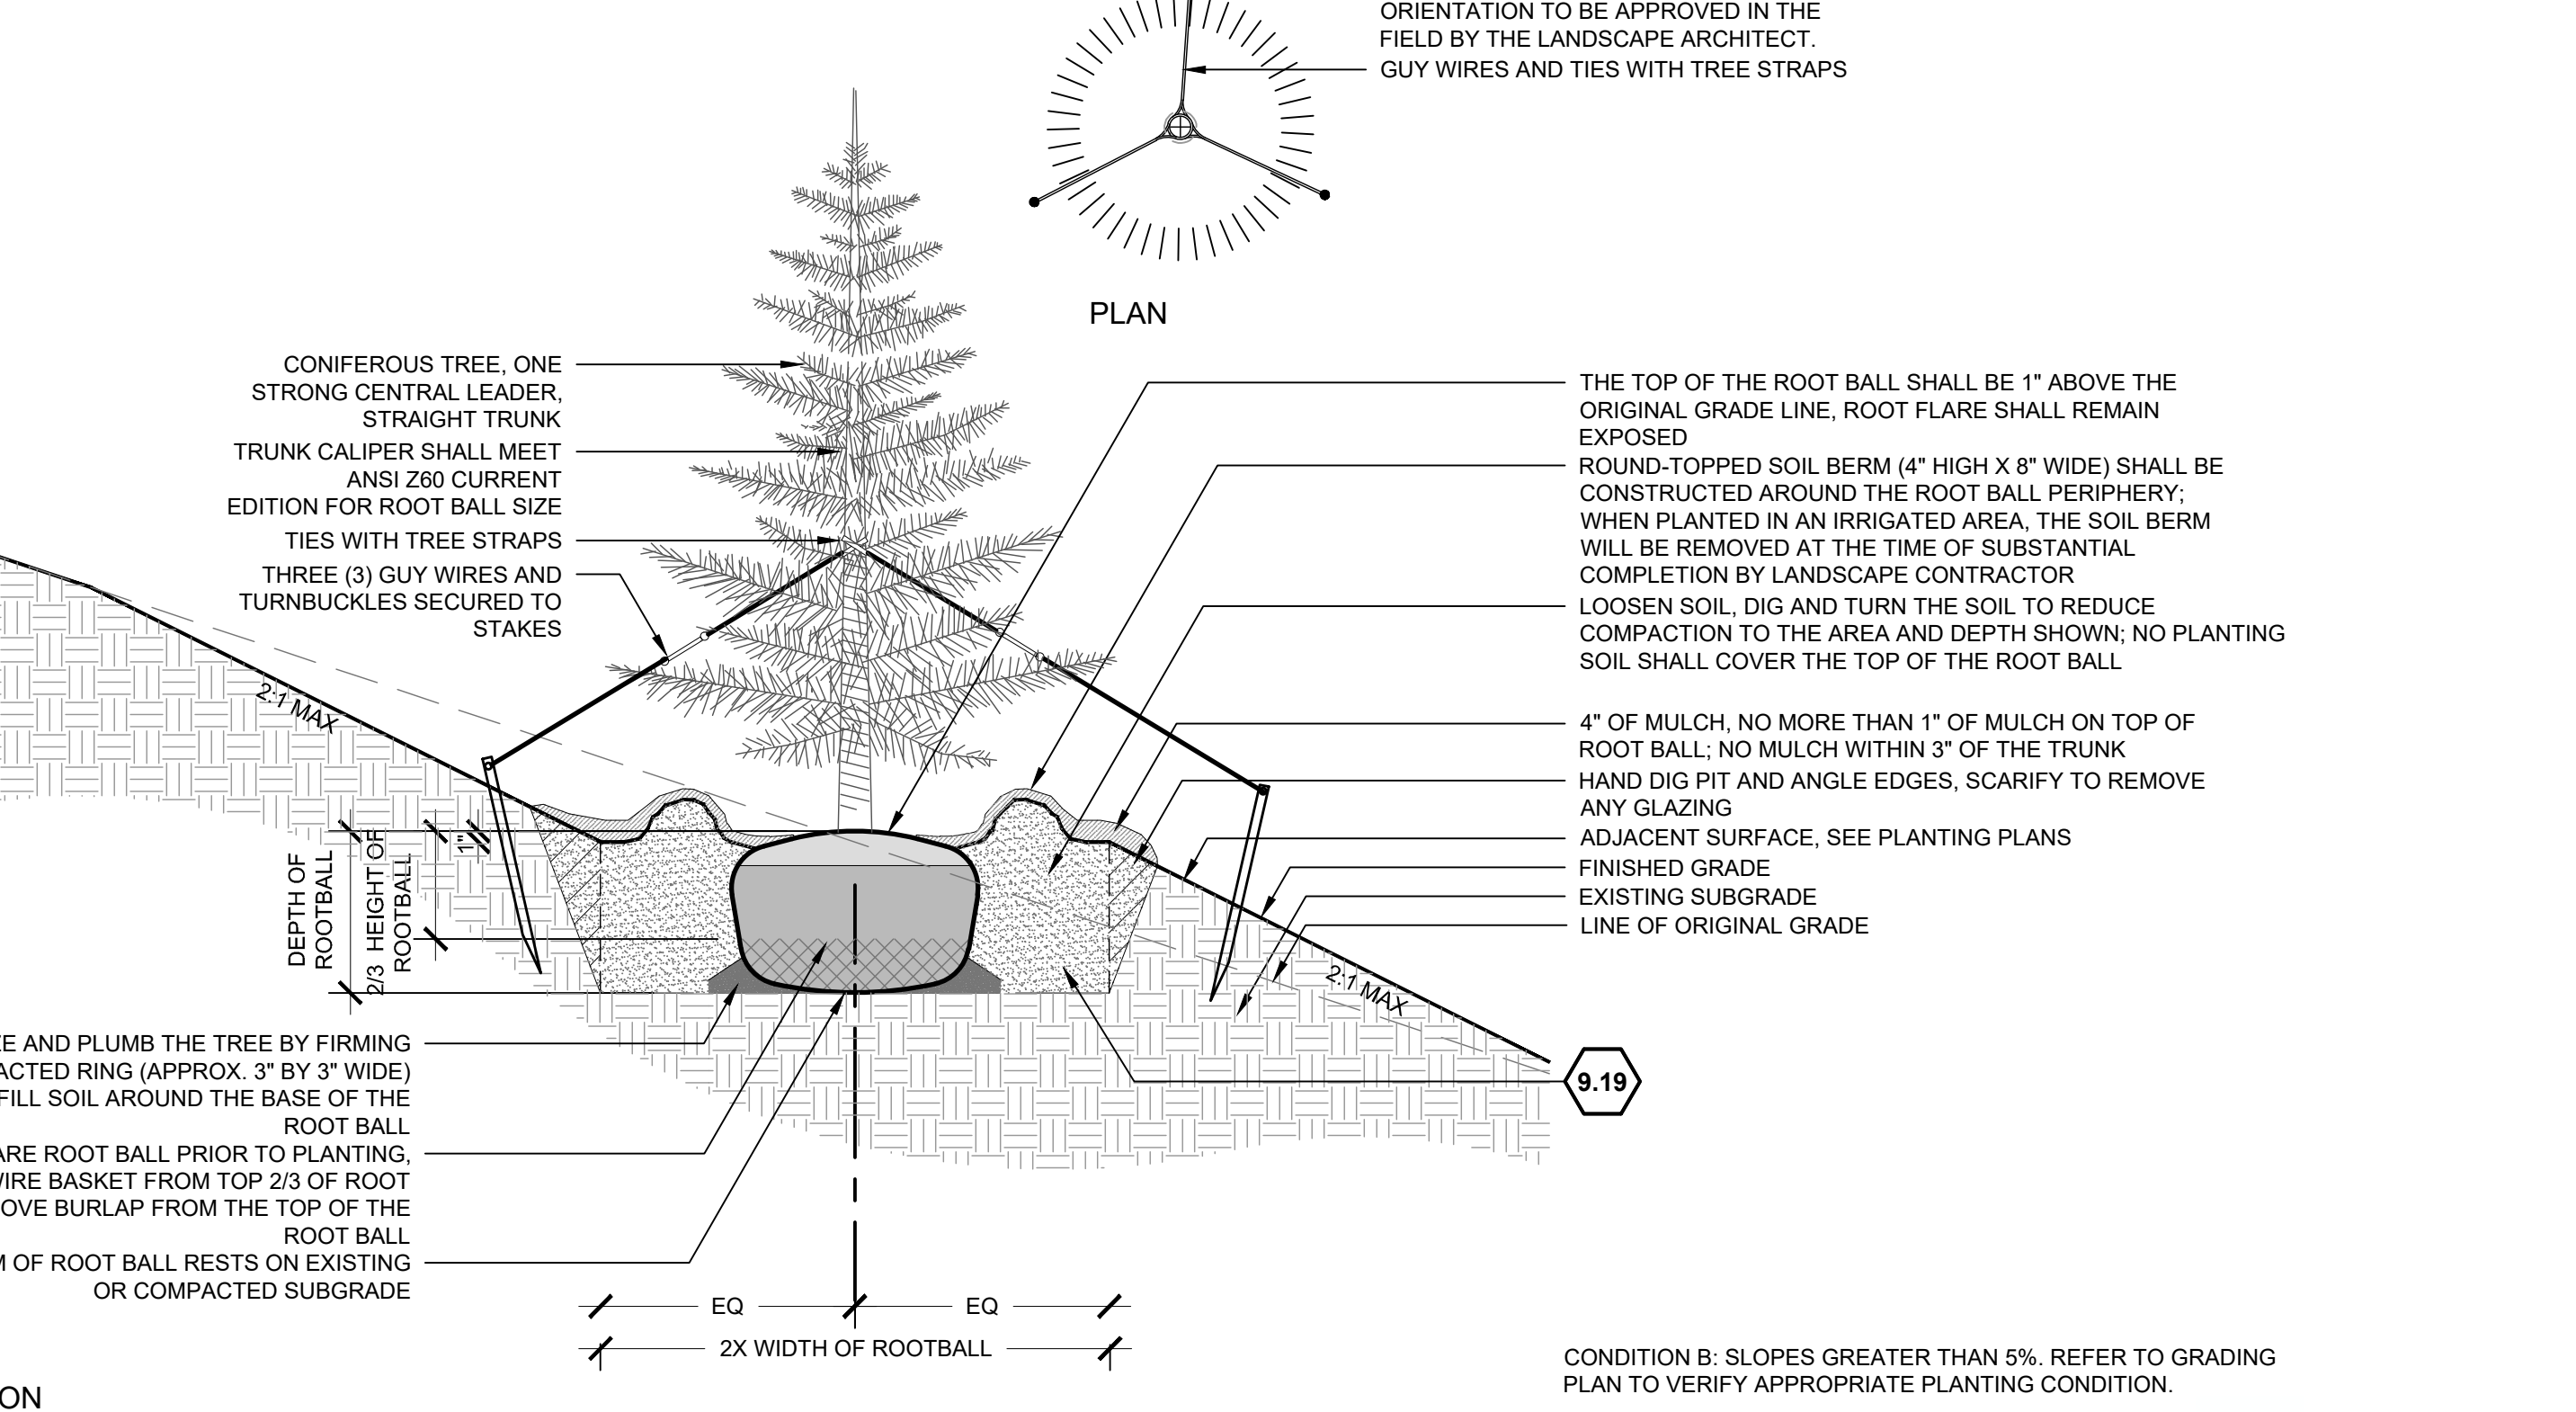


3 DECIDUOUS TREE PLANTING ON BOULDERS

3/4\" = 1'-0"

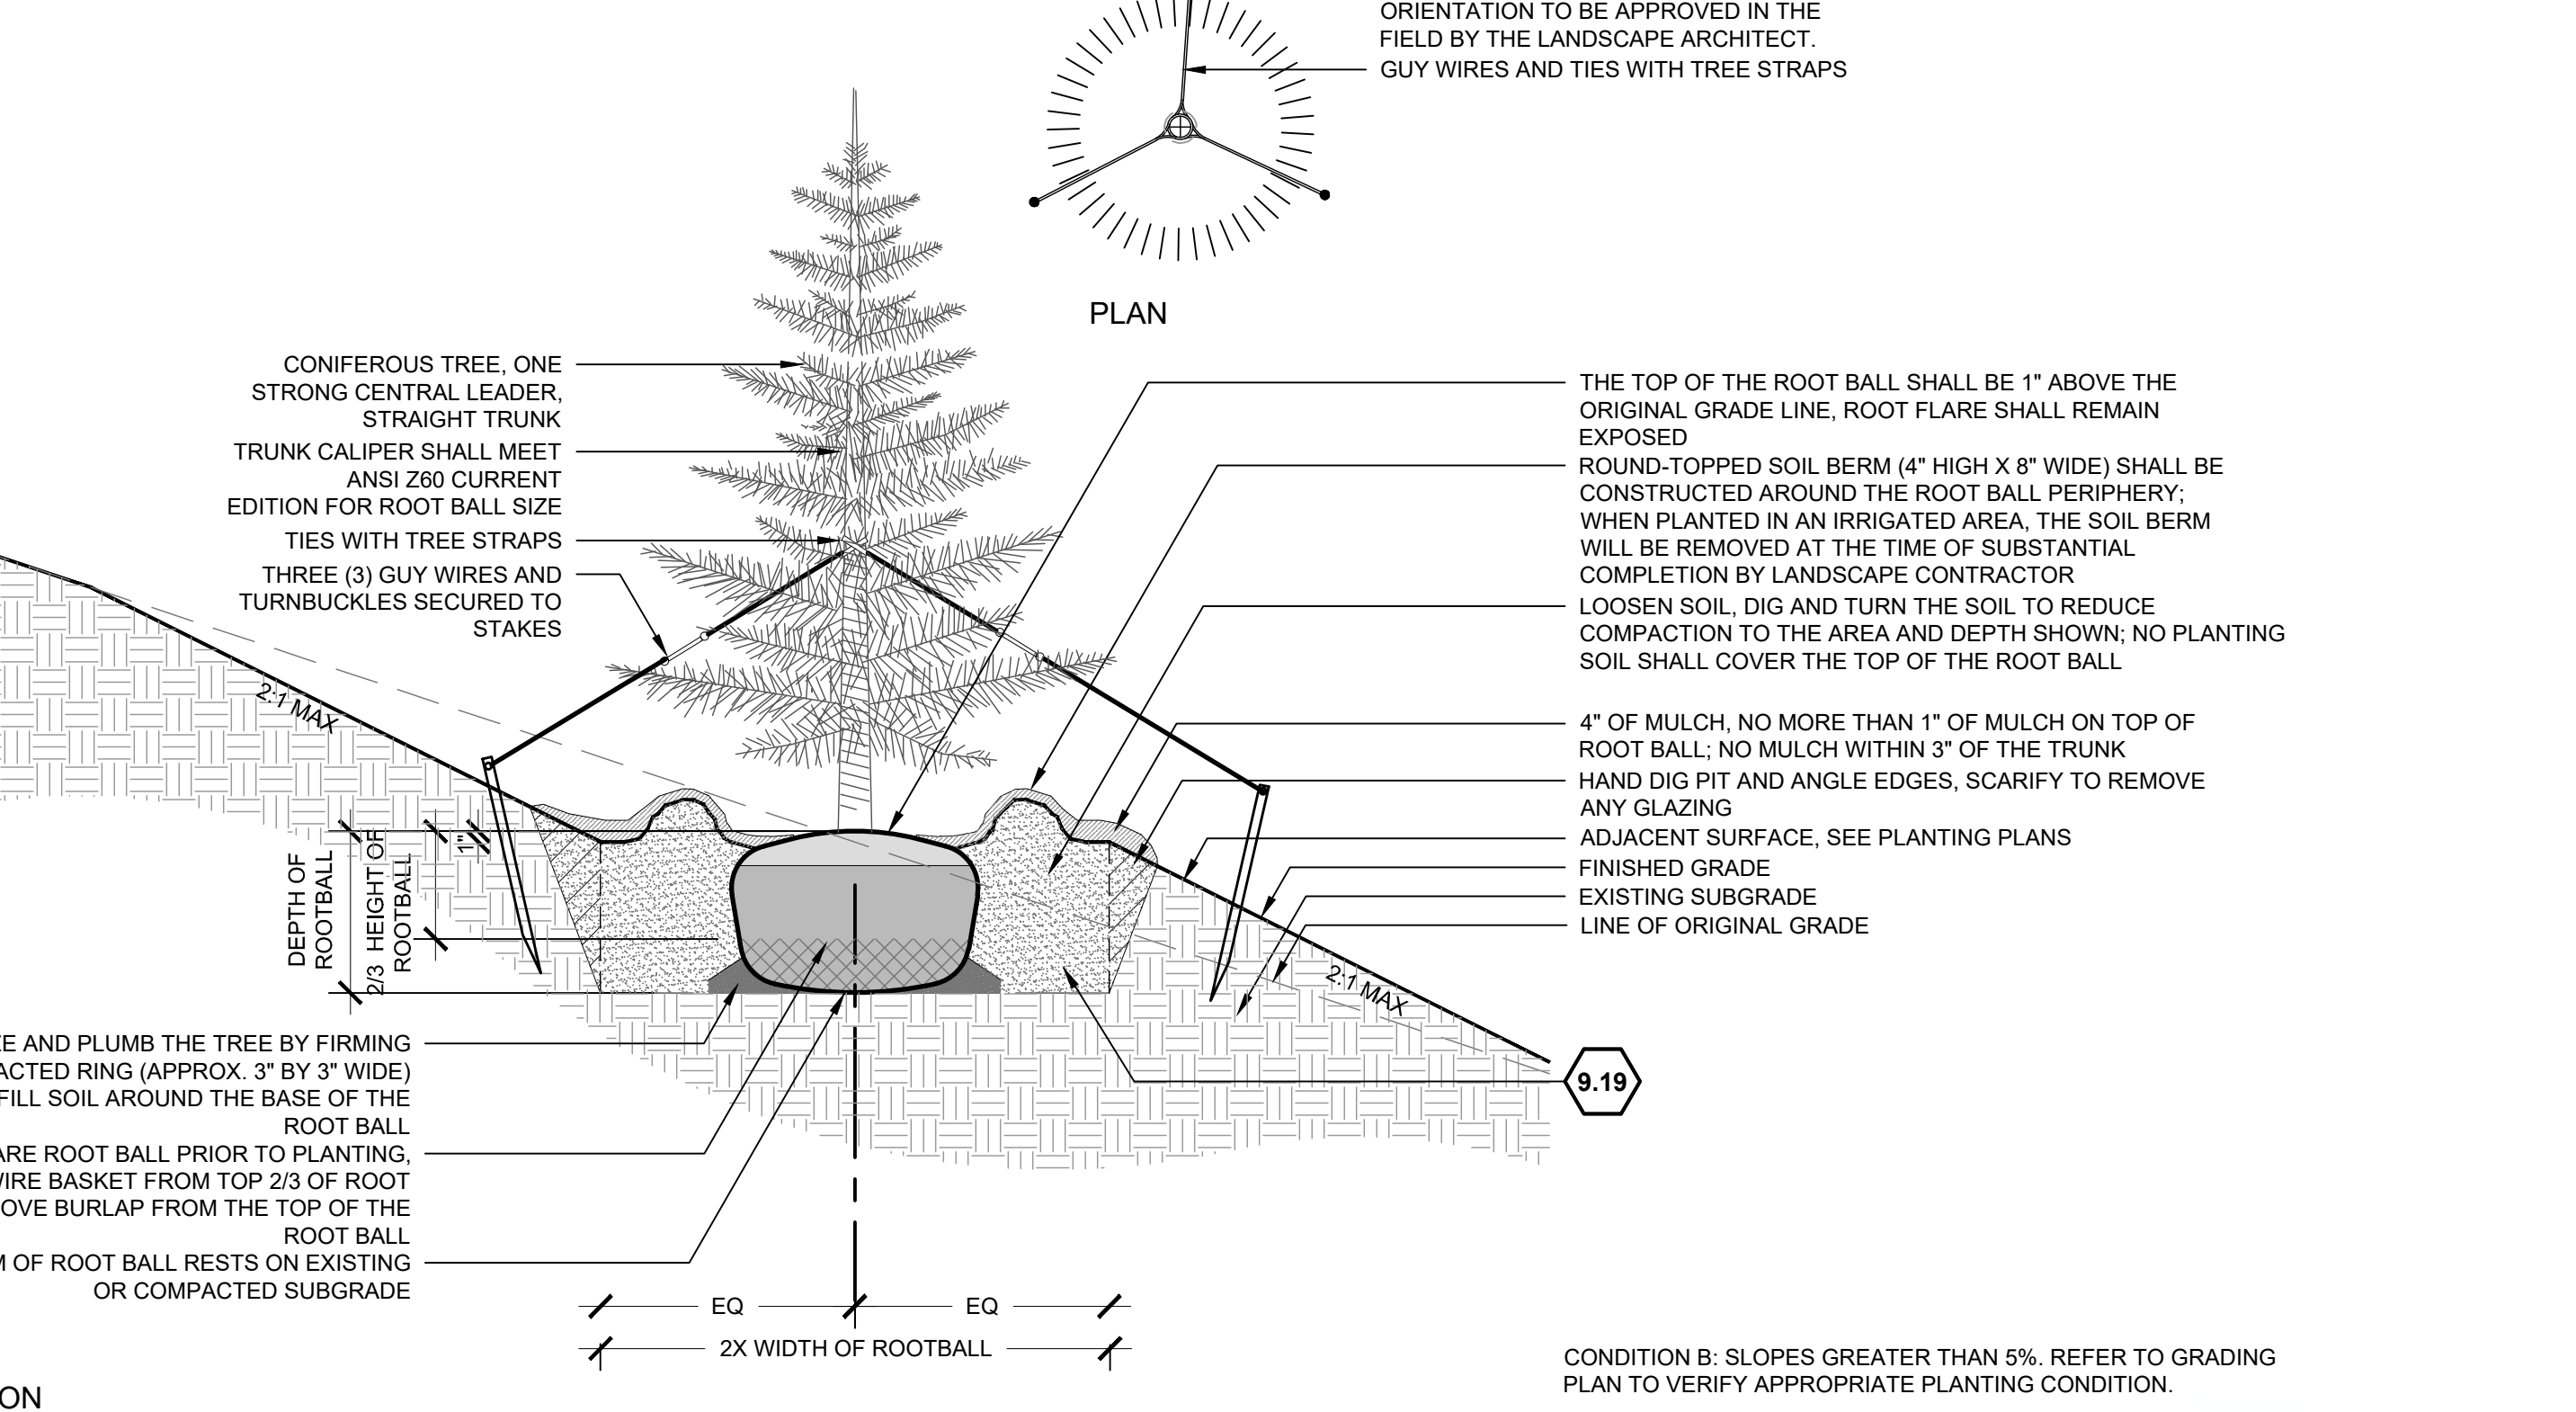


3 DECIDUOUS TREE PLANTING ON BOULDERS

3/4\" = 1'-0"

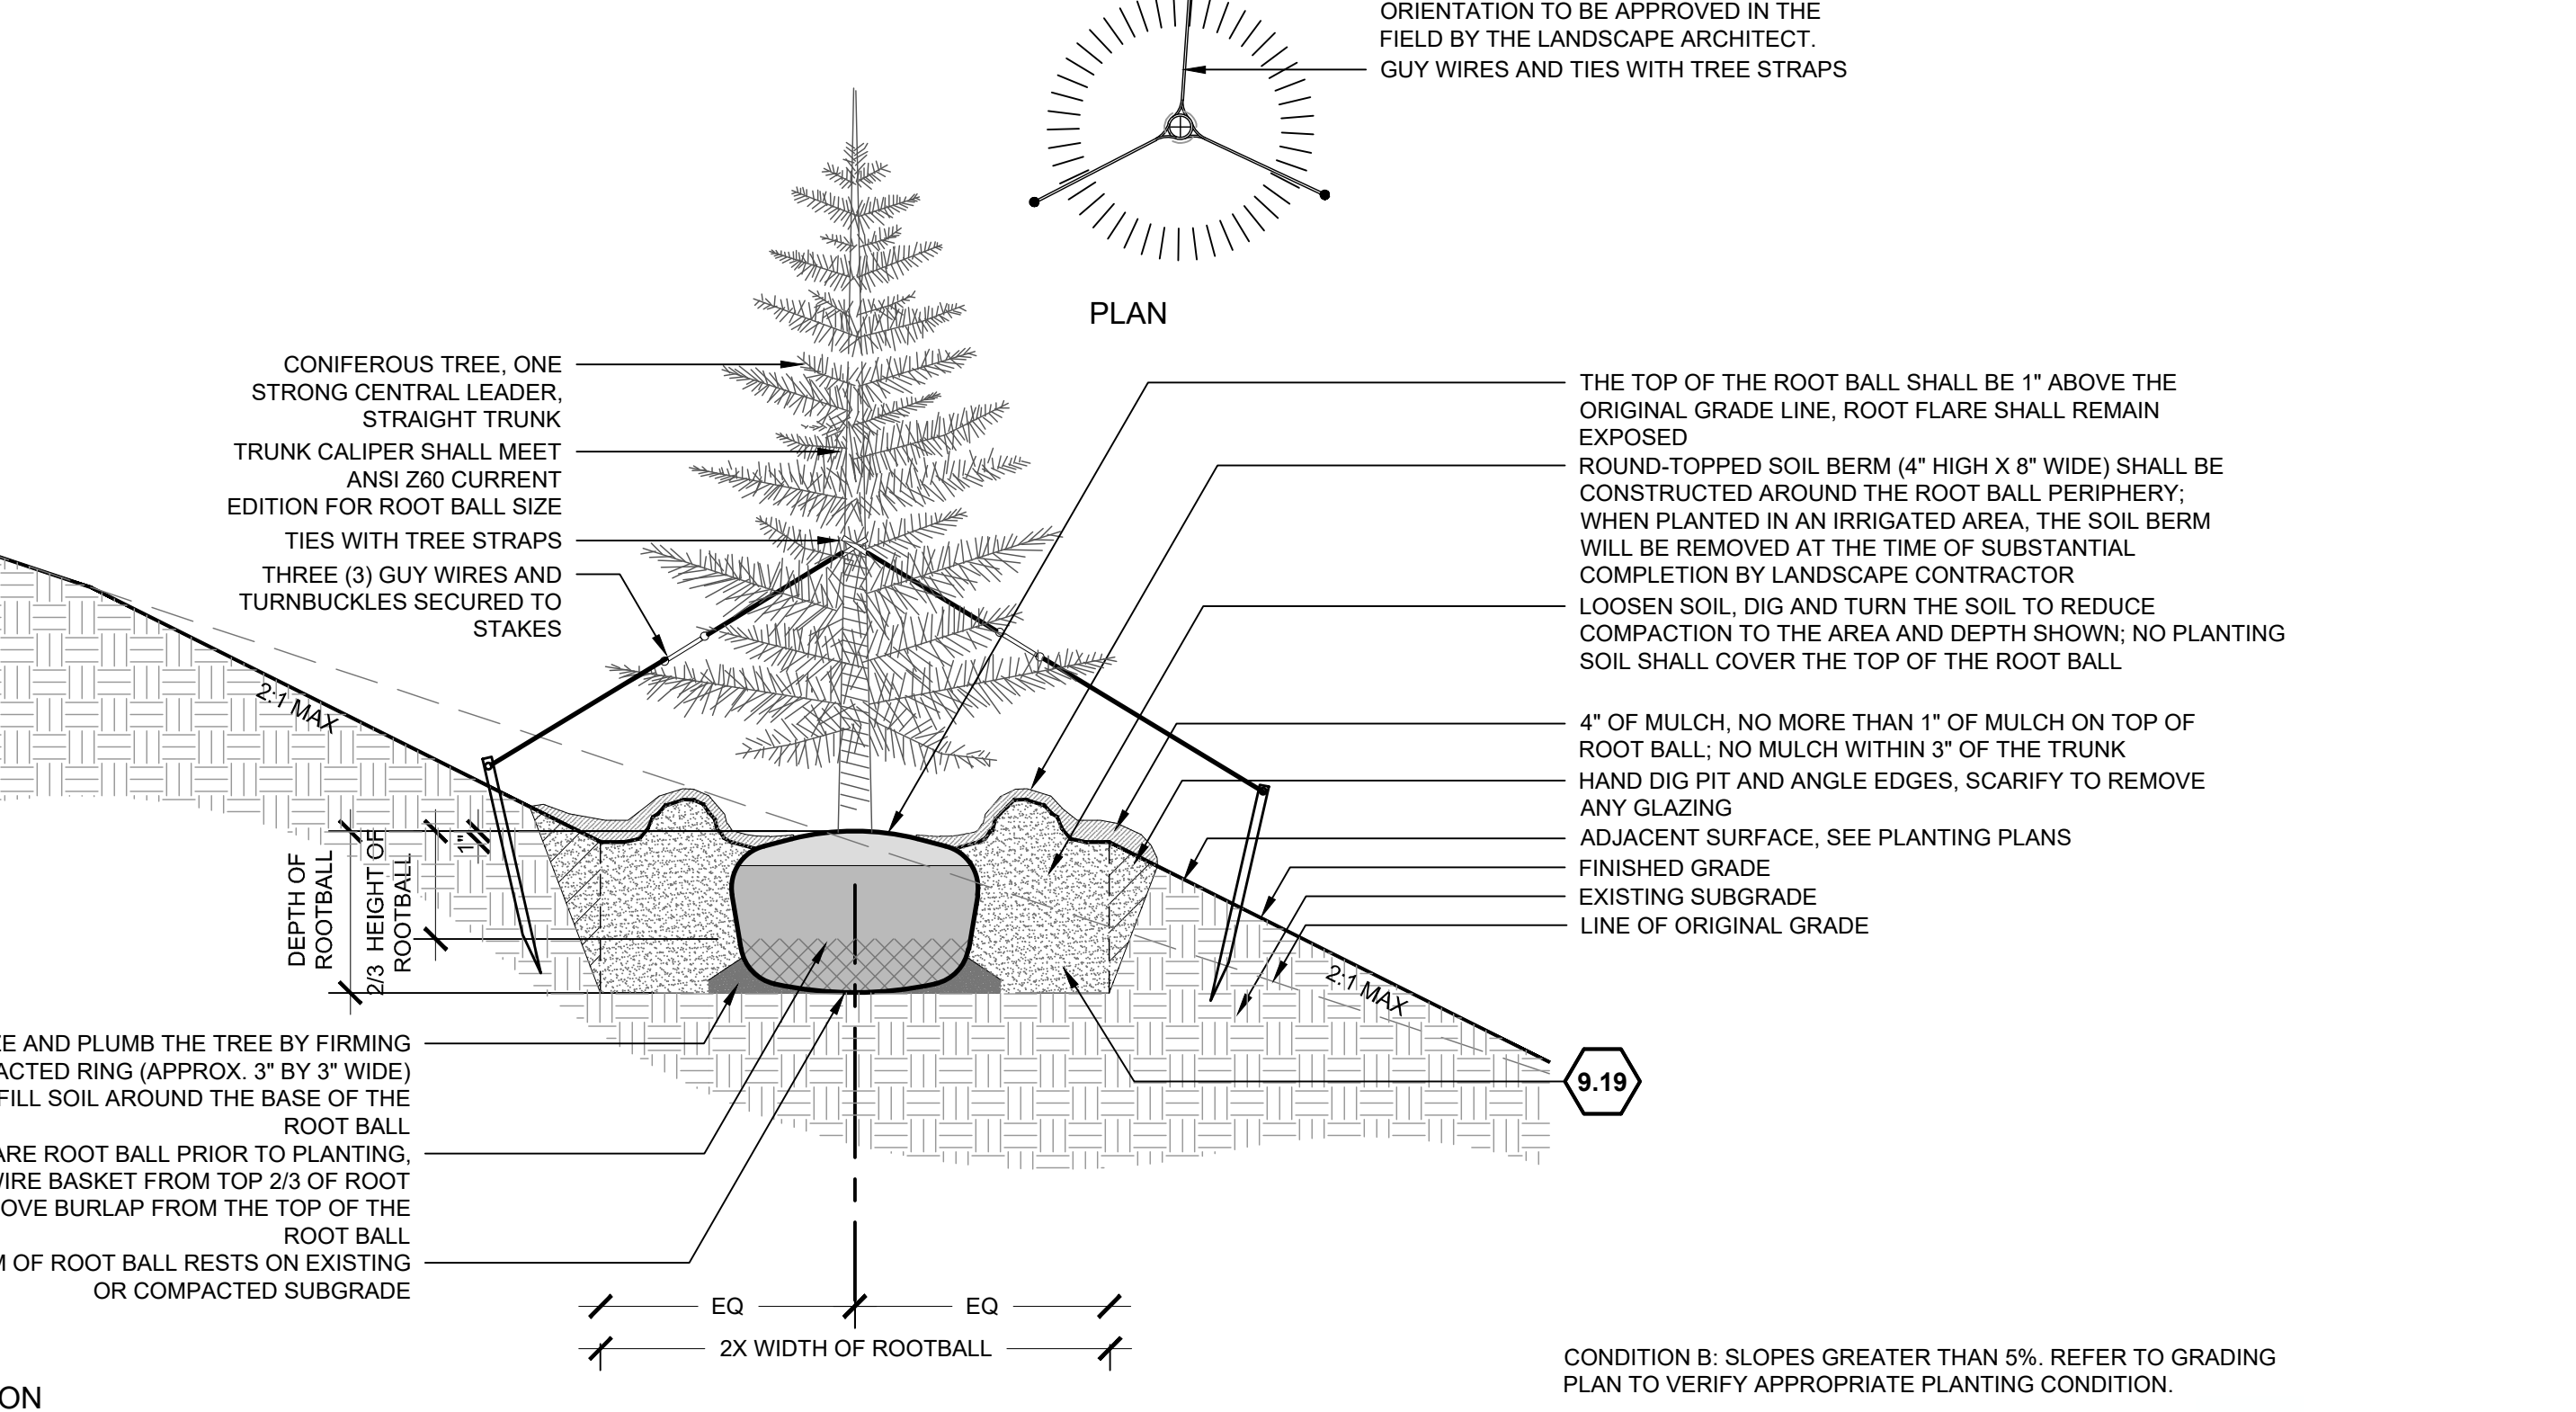


3 DECIDUOUS TREE PLANTING ON BOULDERS

3/4\" = 1'-0"

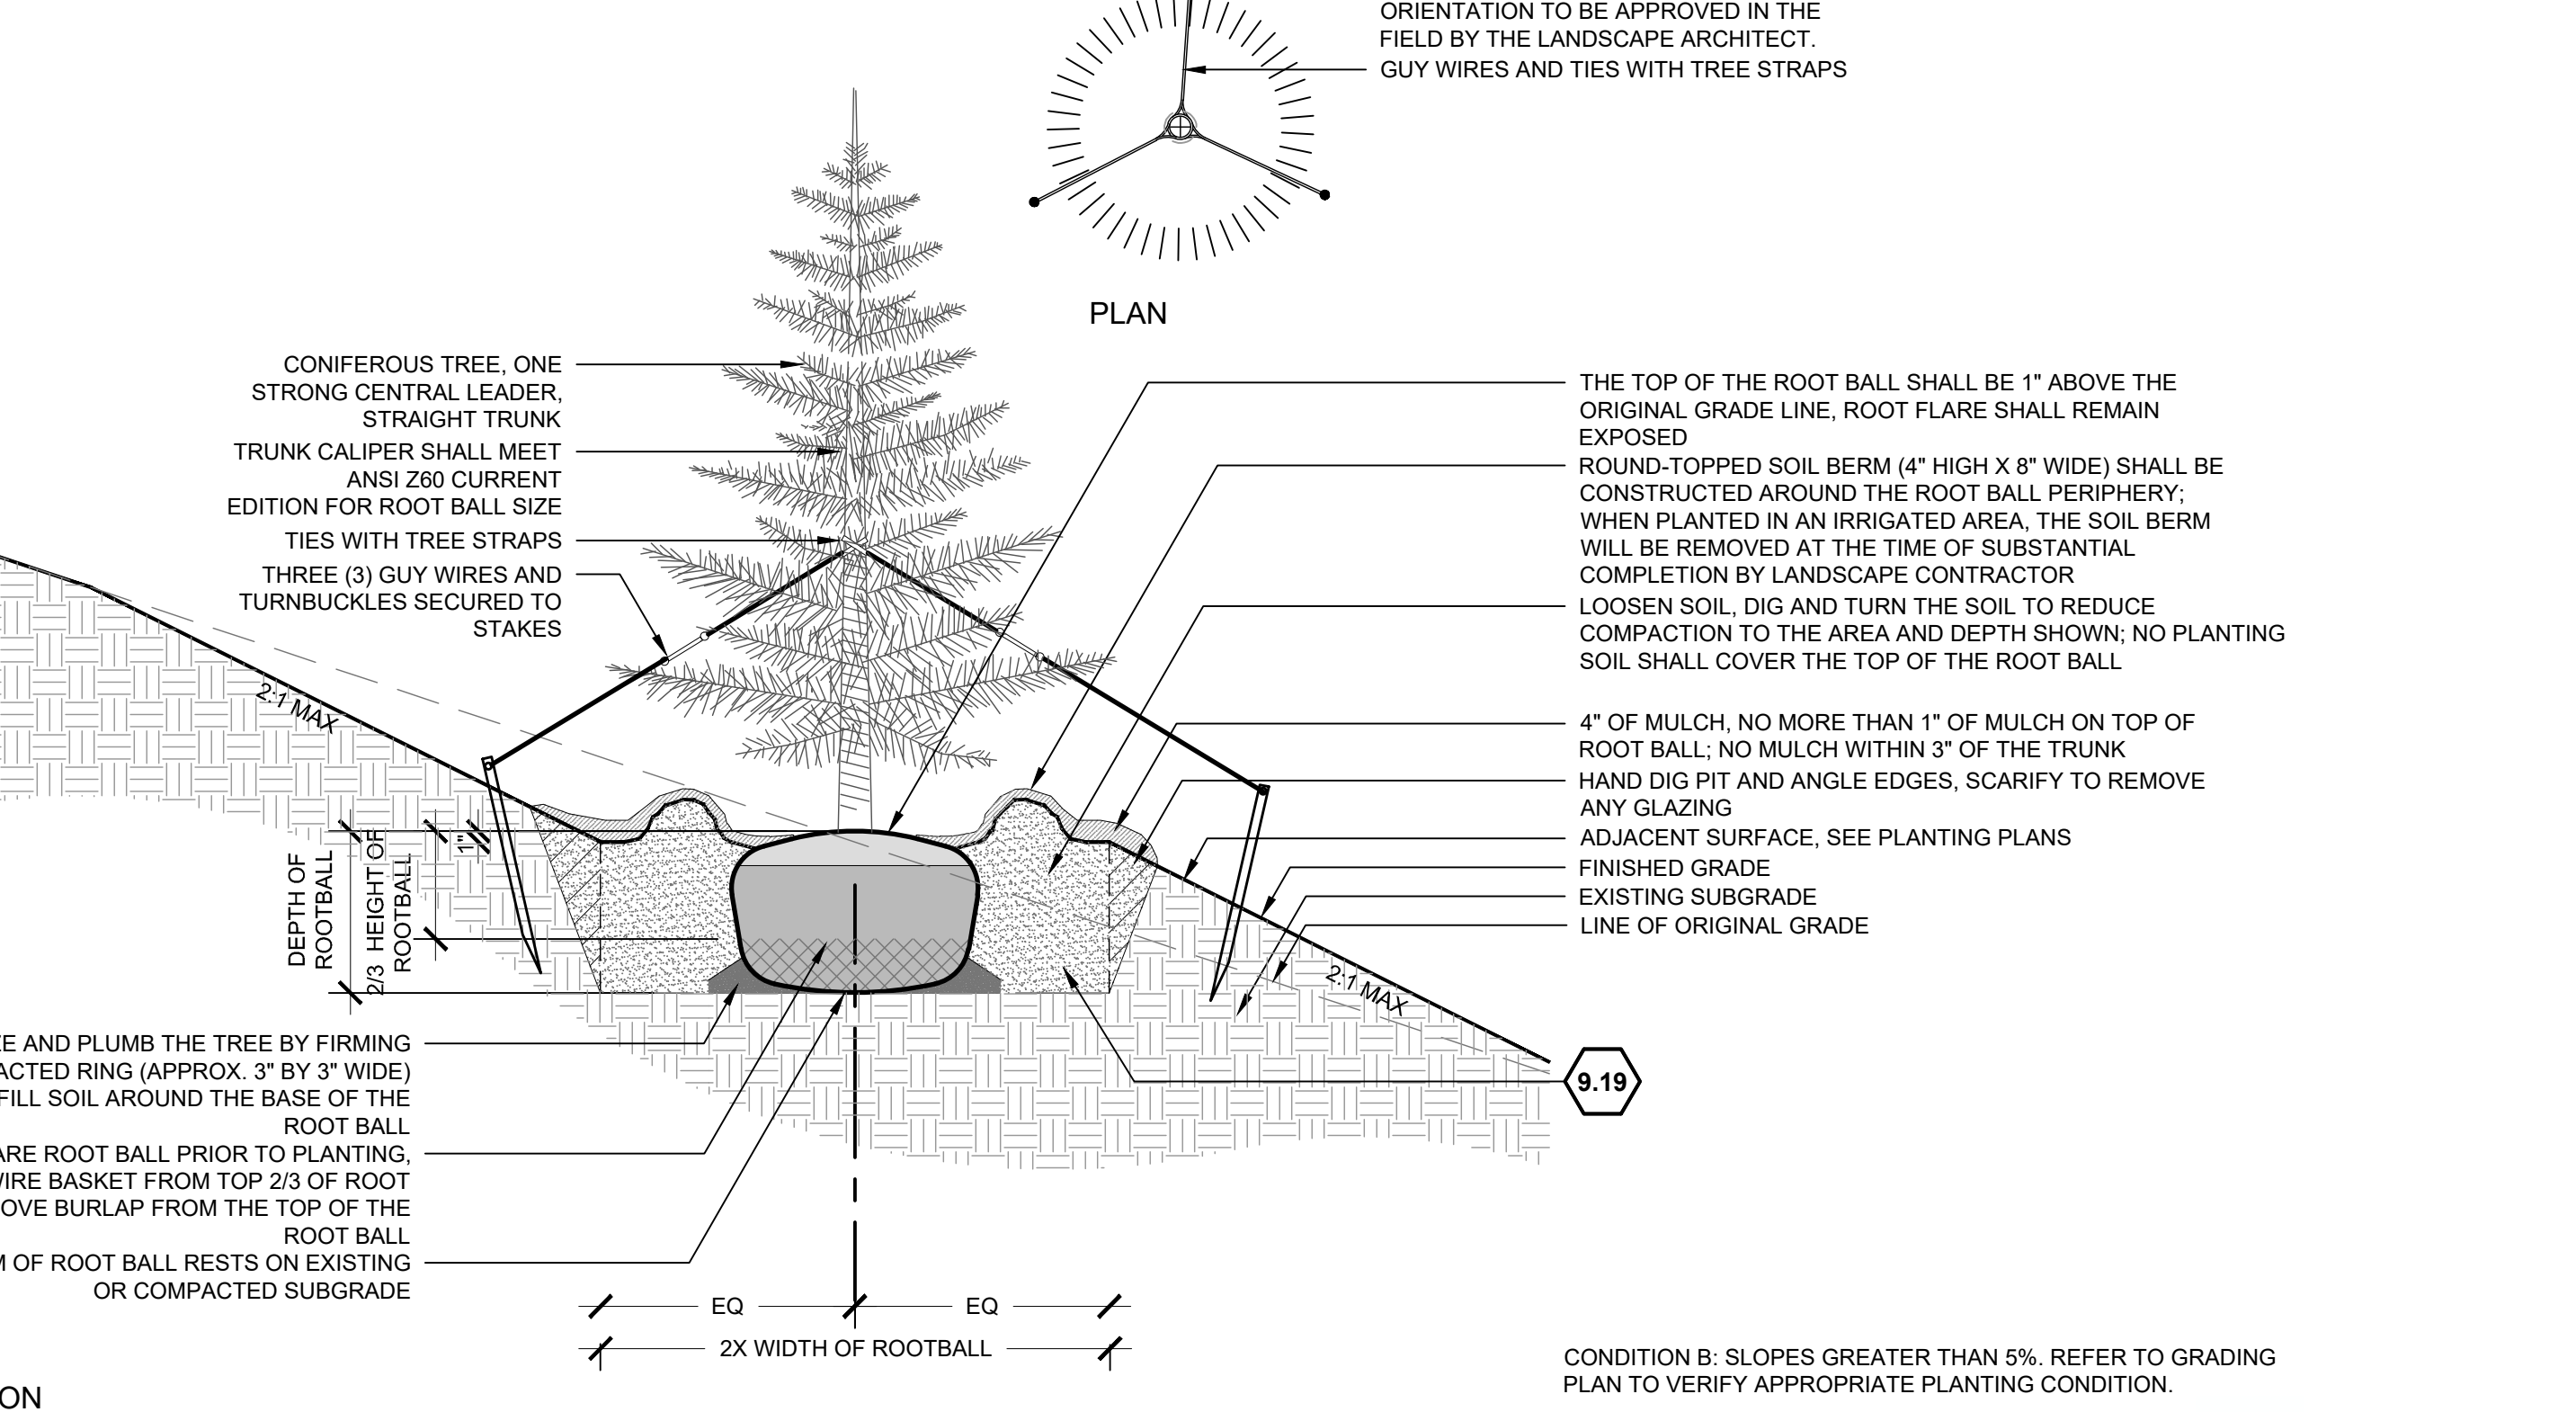


3 DECIDUOUS TREE PLANTING ON BOULDERS

3/4\" = 1'-0"

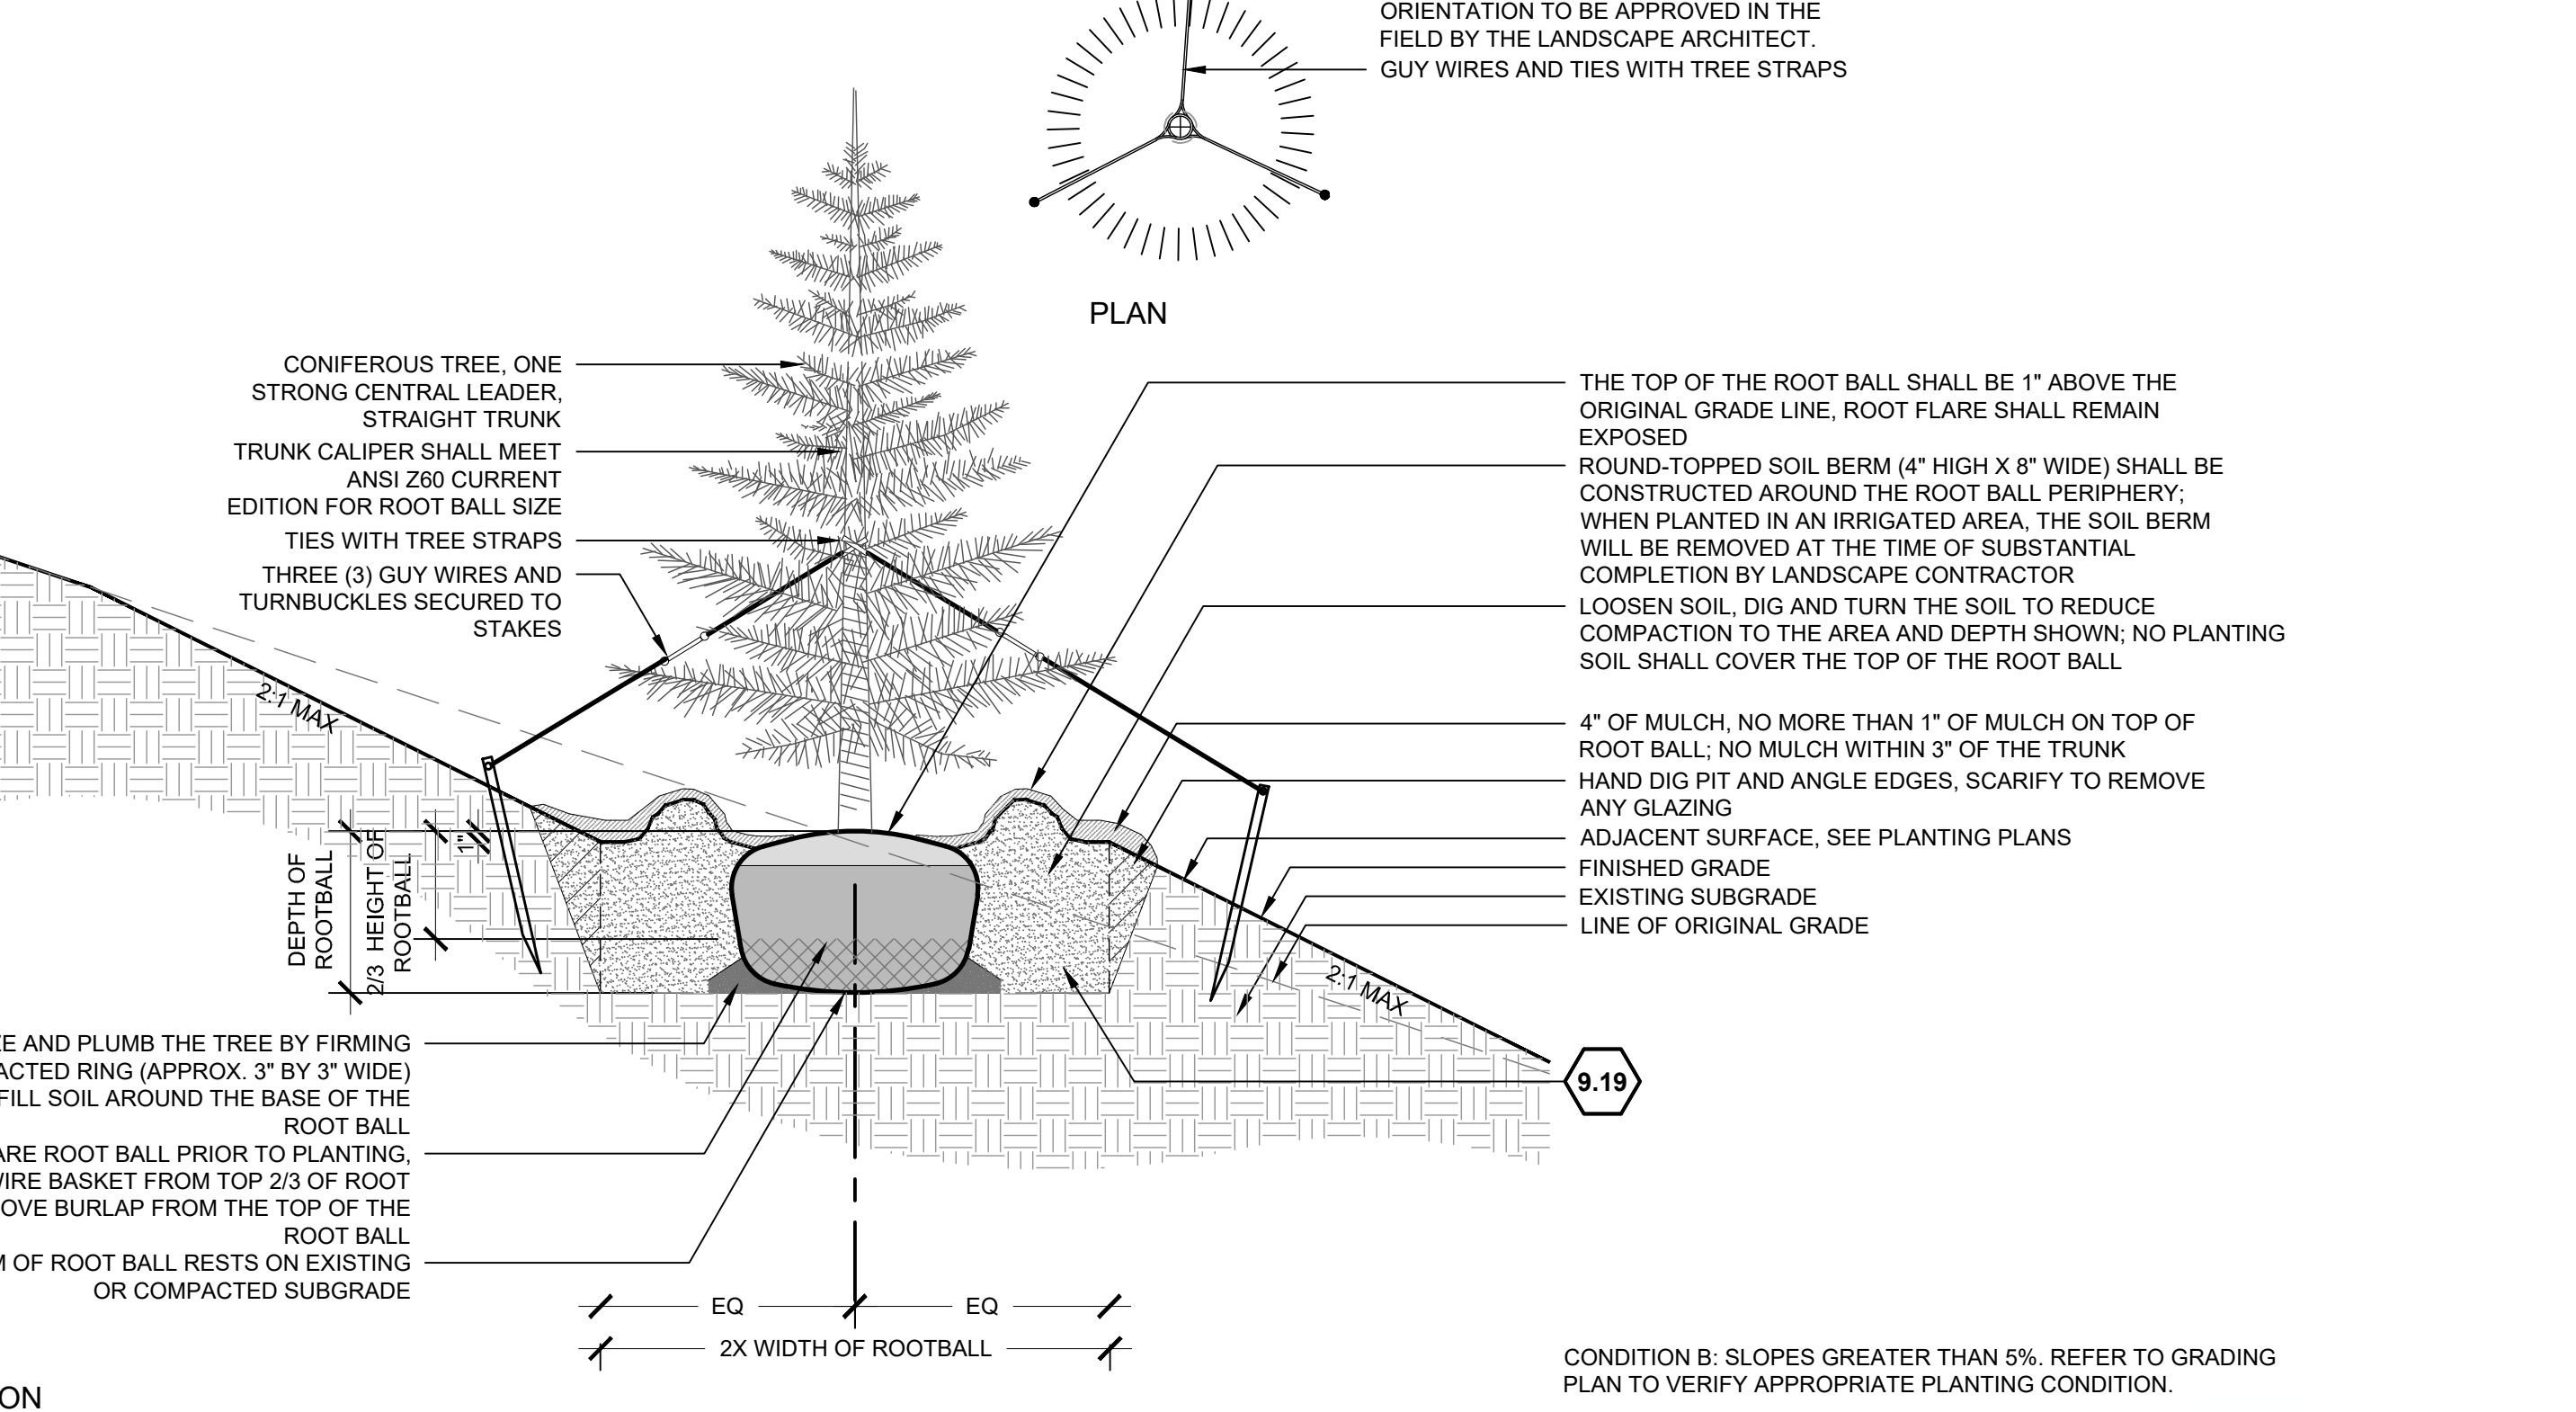


3 DECIDUOUS TREE PLANTING ON BOULDERS

3/4\" = 1'-0"

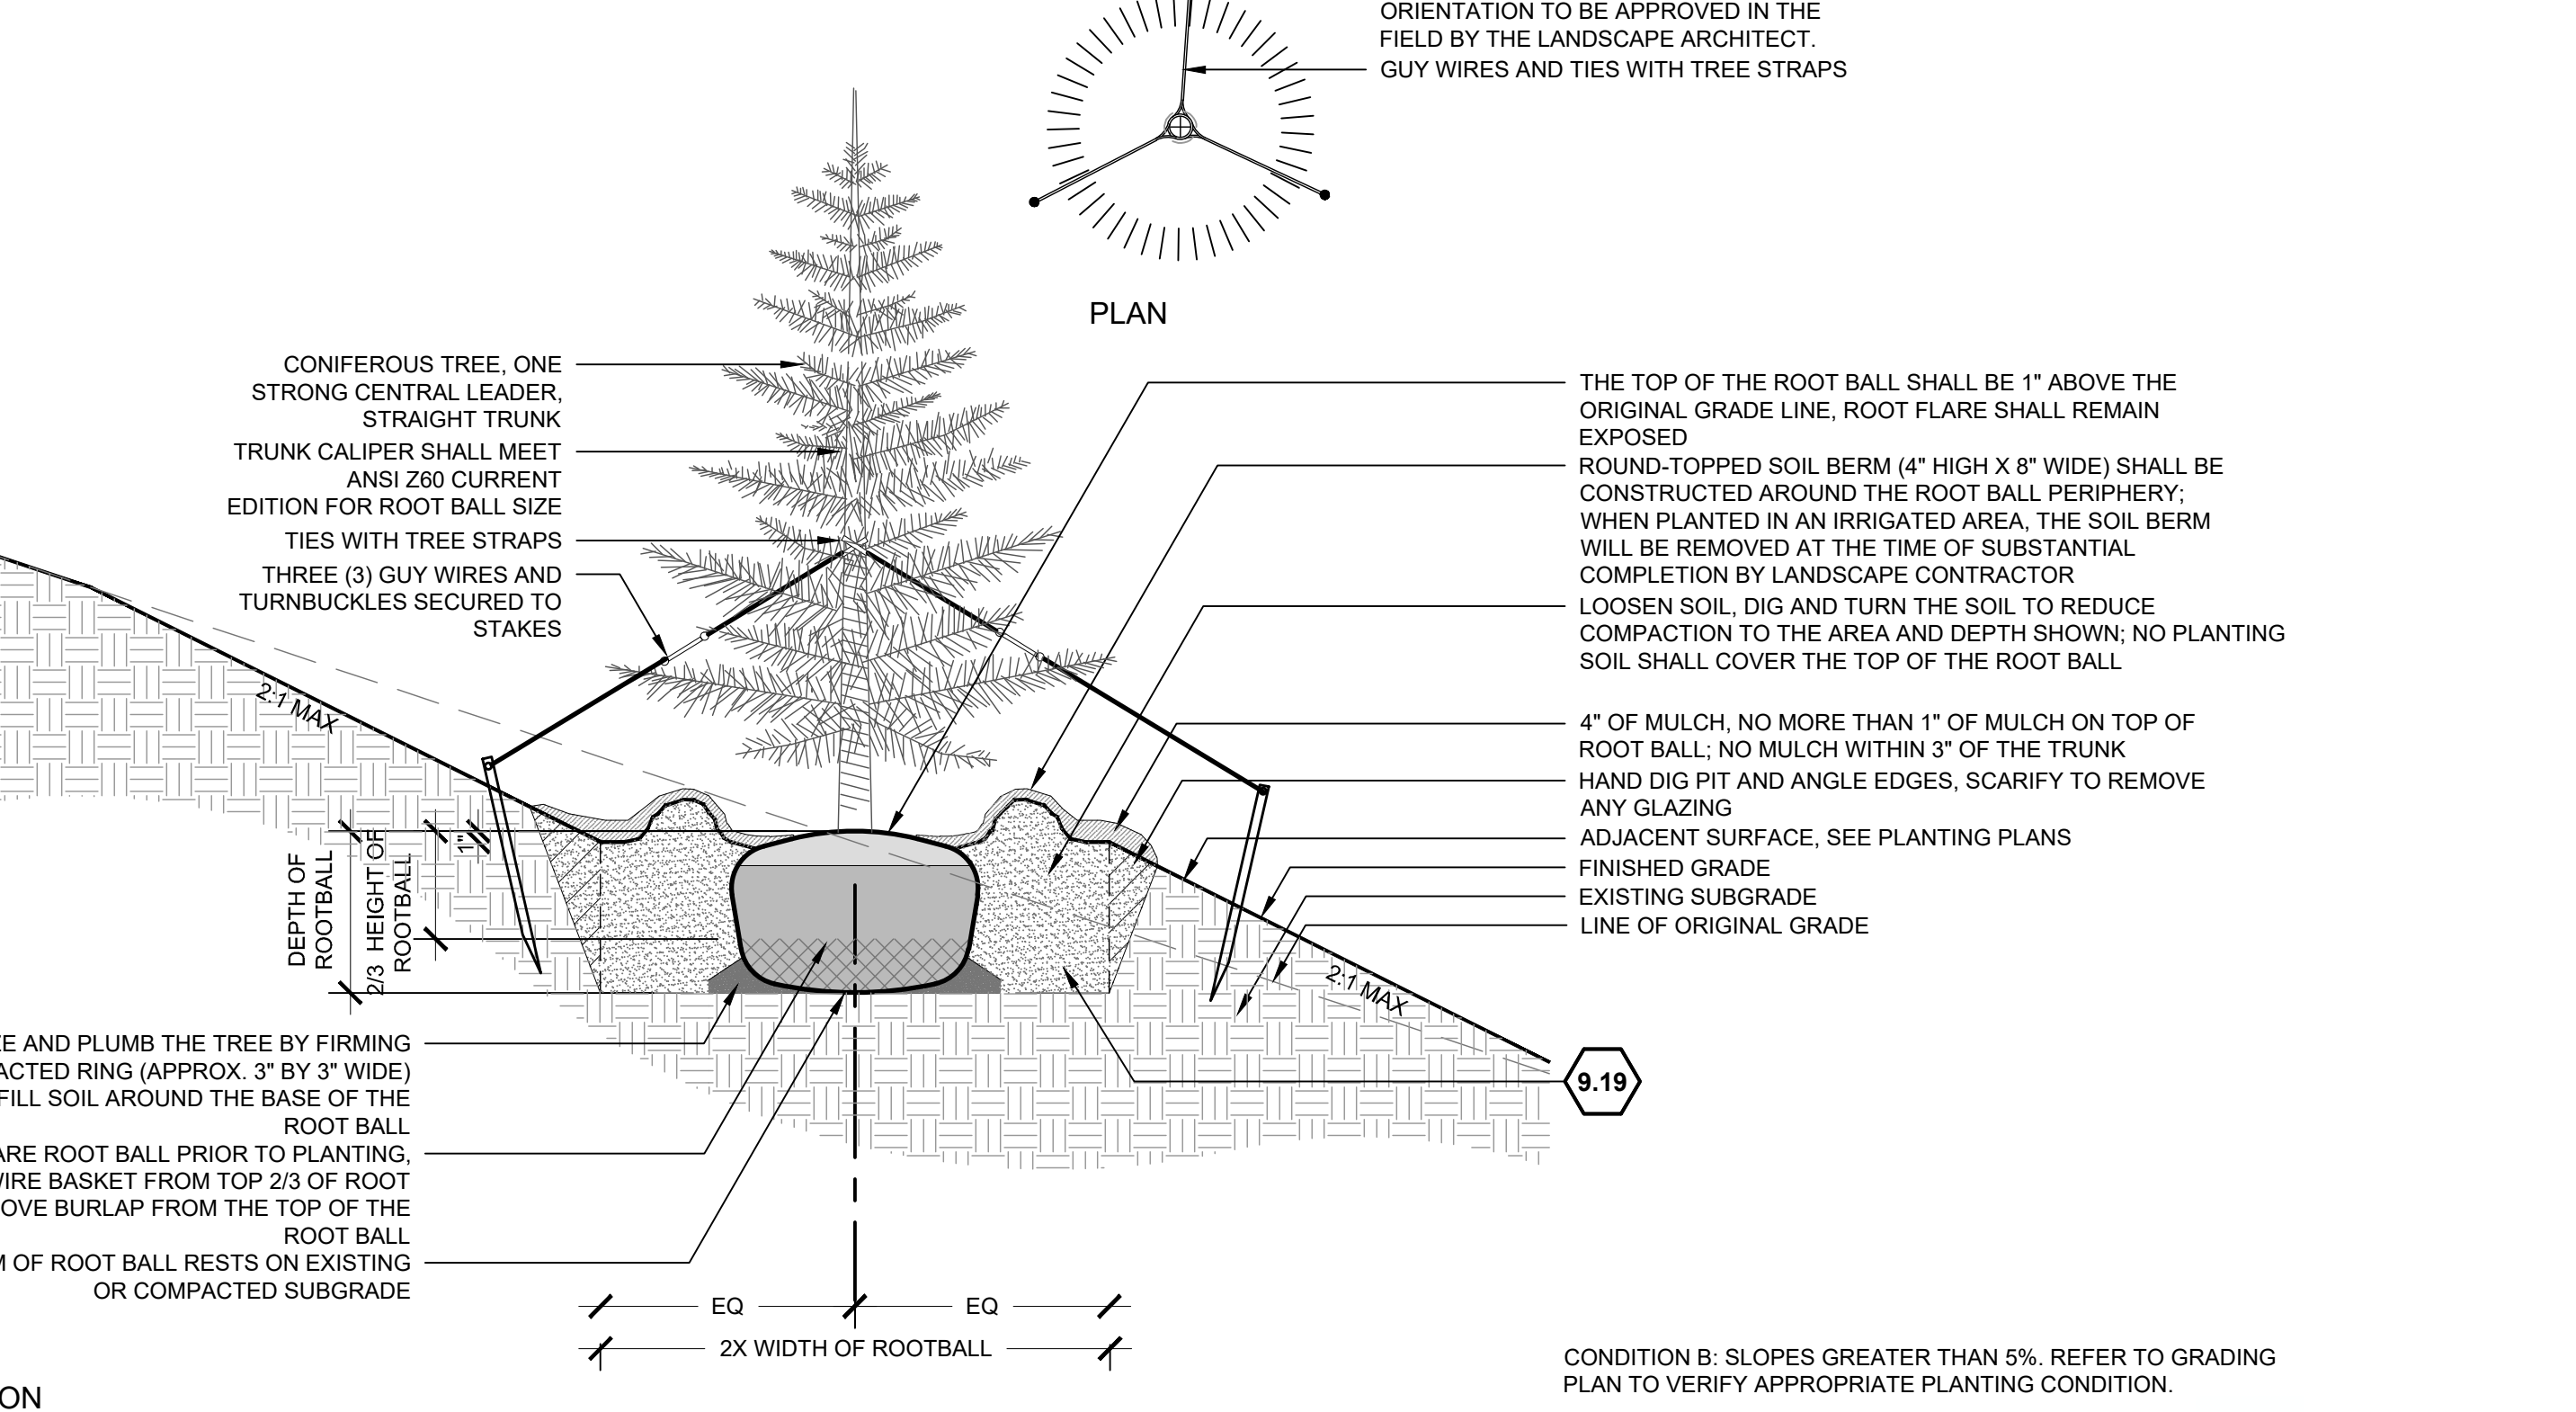


3 DECIDUOUS TREE PLANTING ON BOULDERS

3/4\" = 1'-0"

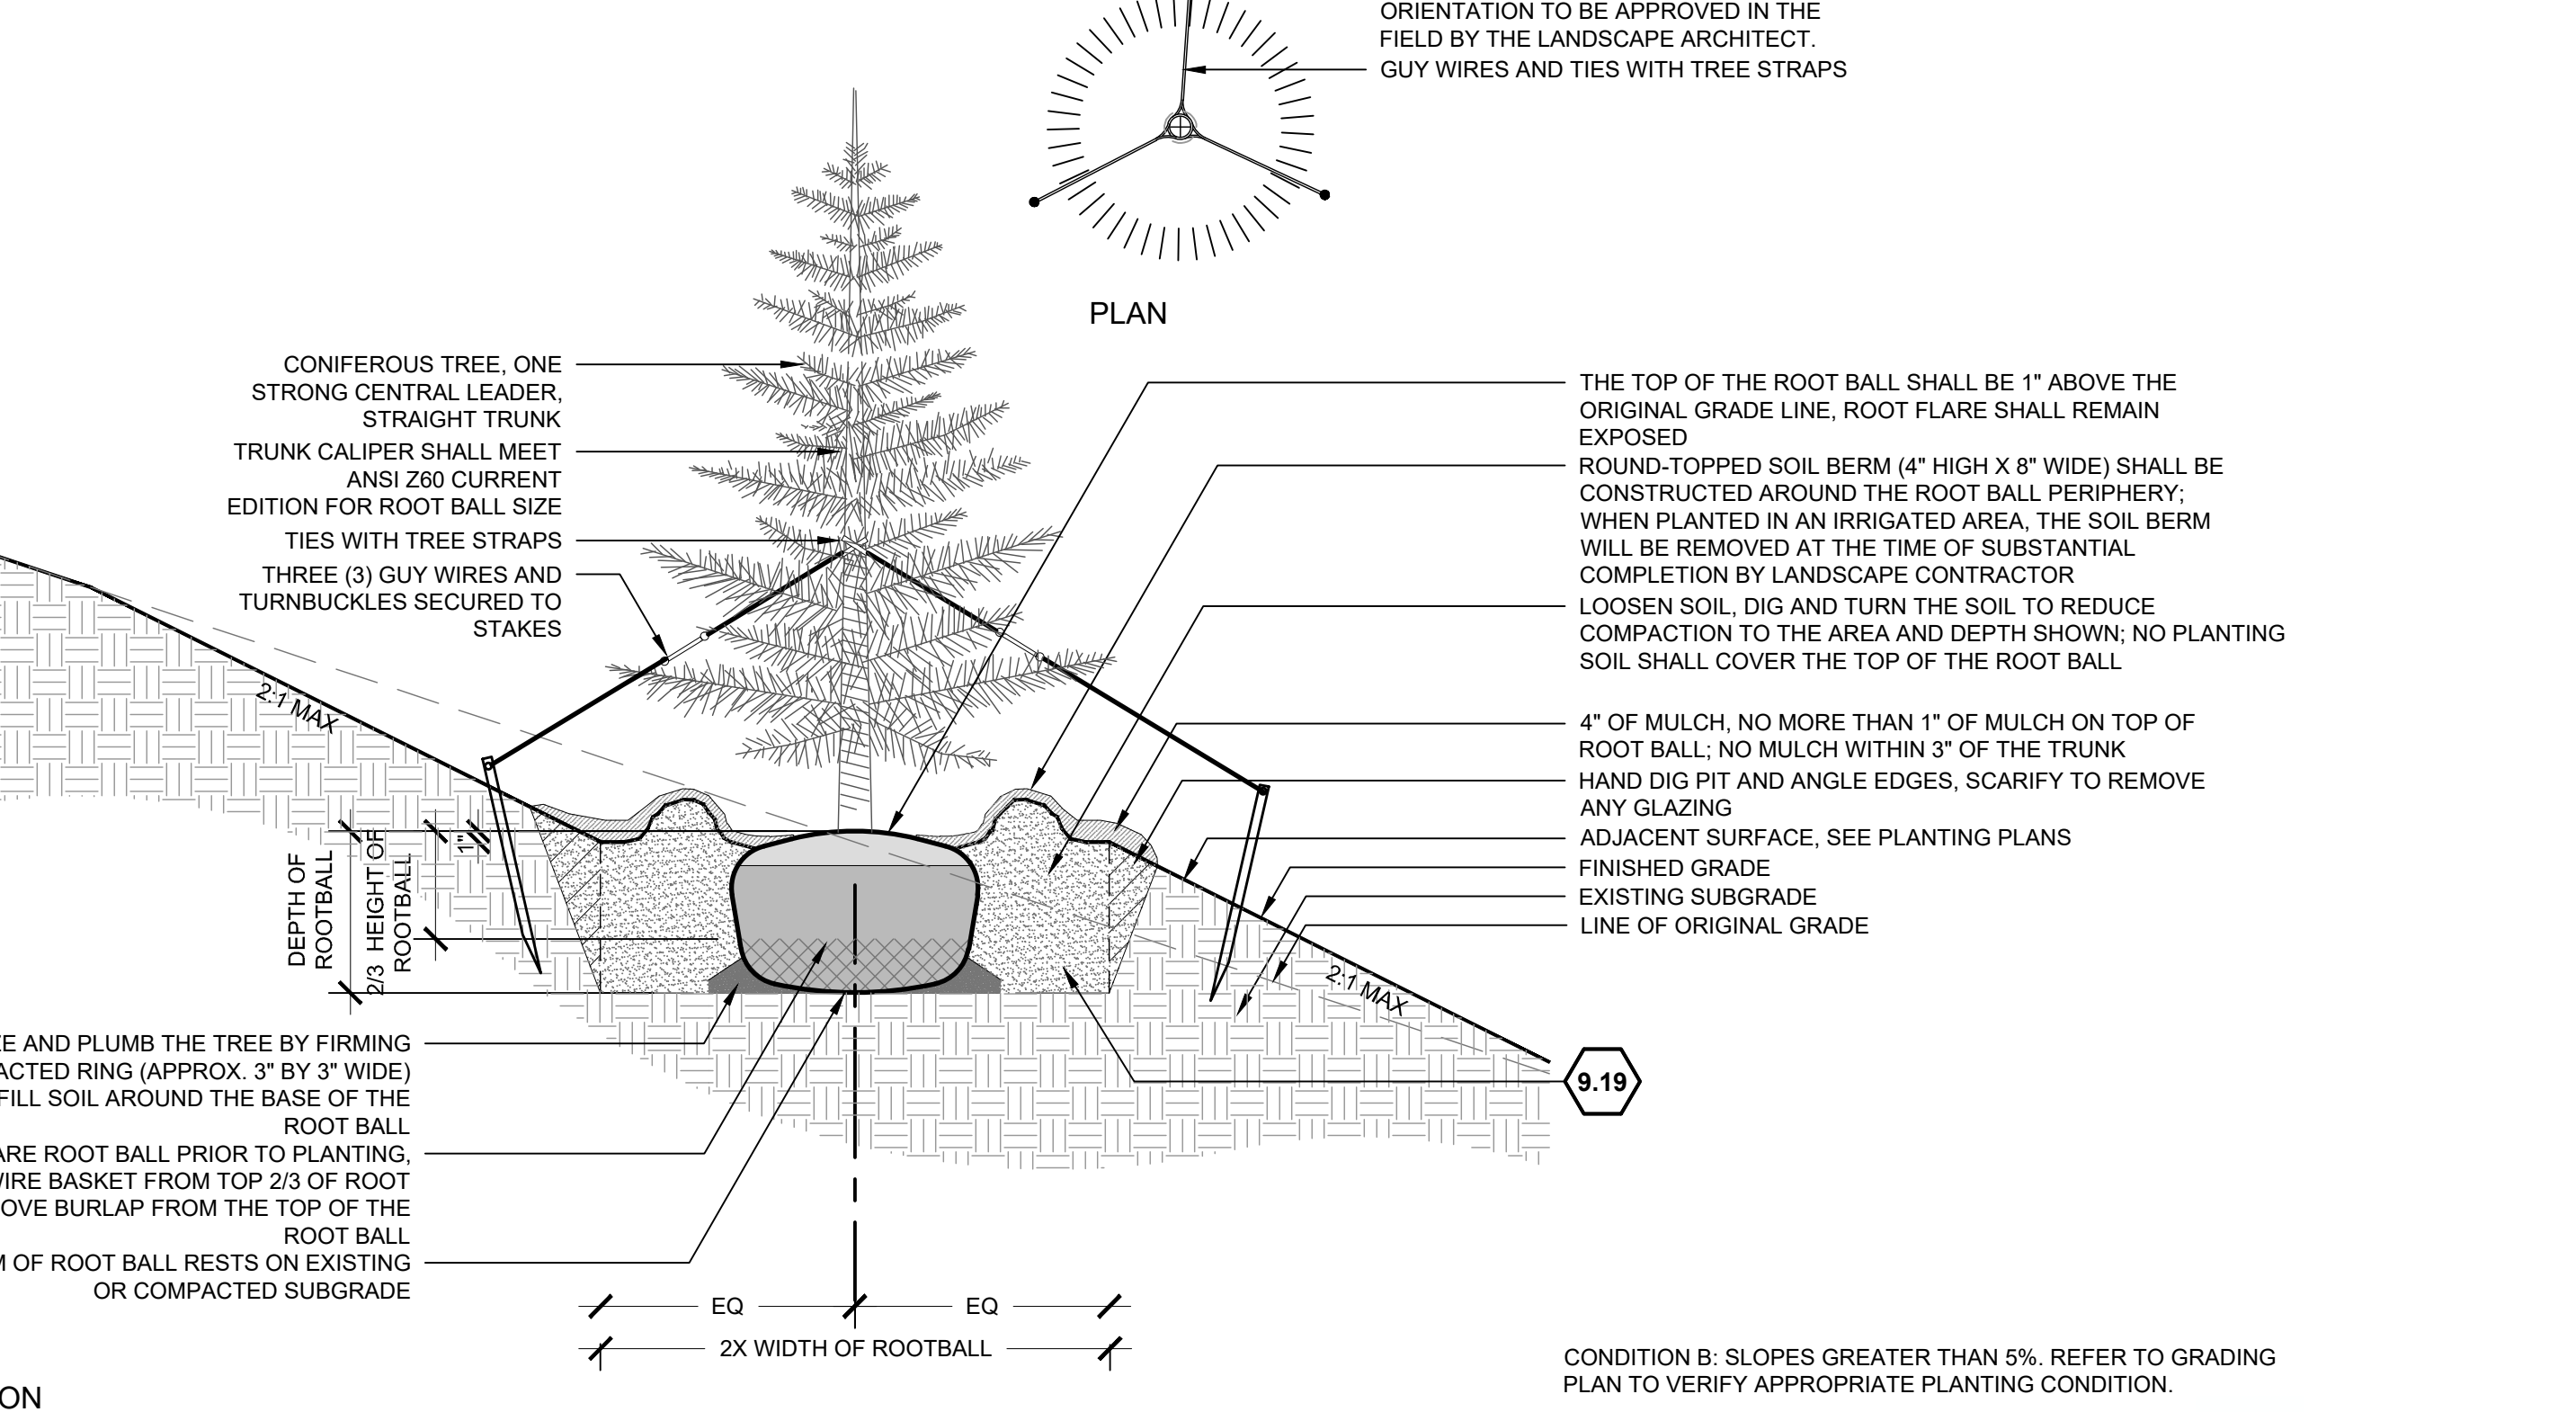


3 DECIDUOUS TREE PLANTING ON BOULDERS

3/4\" = 1'-0"

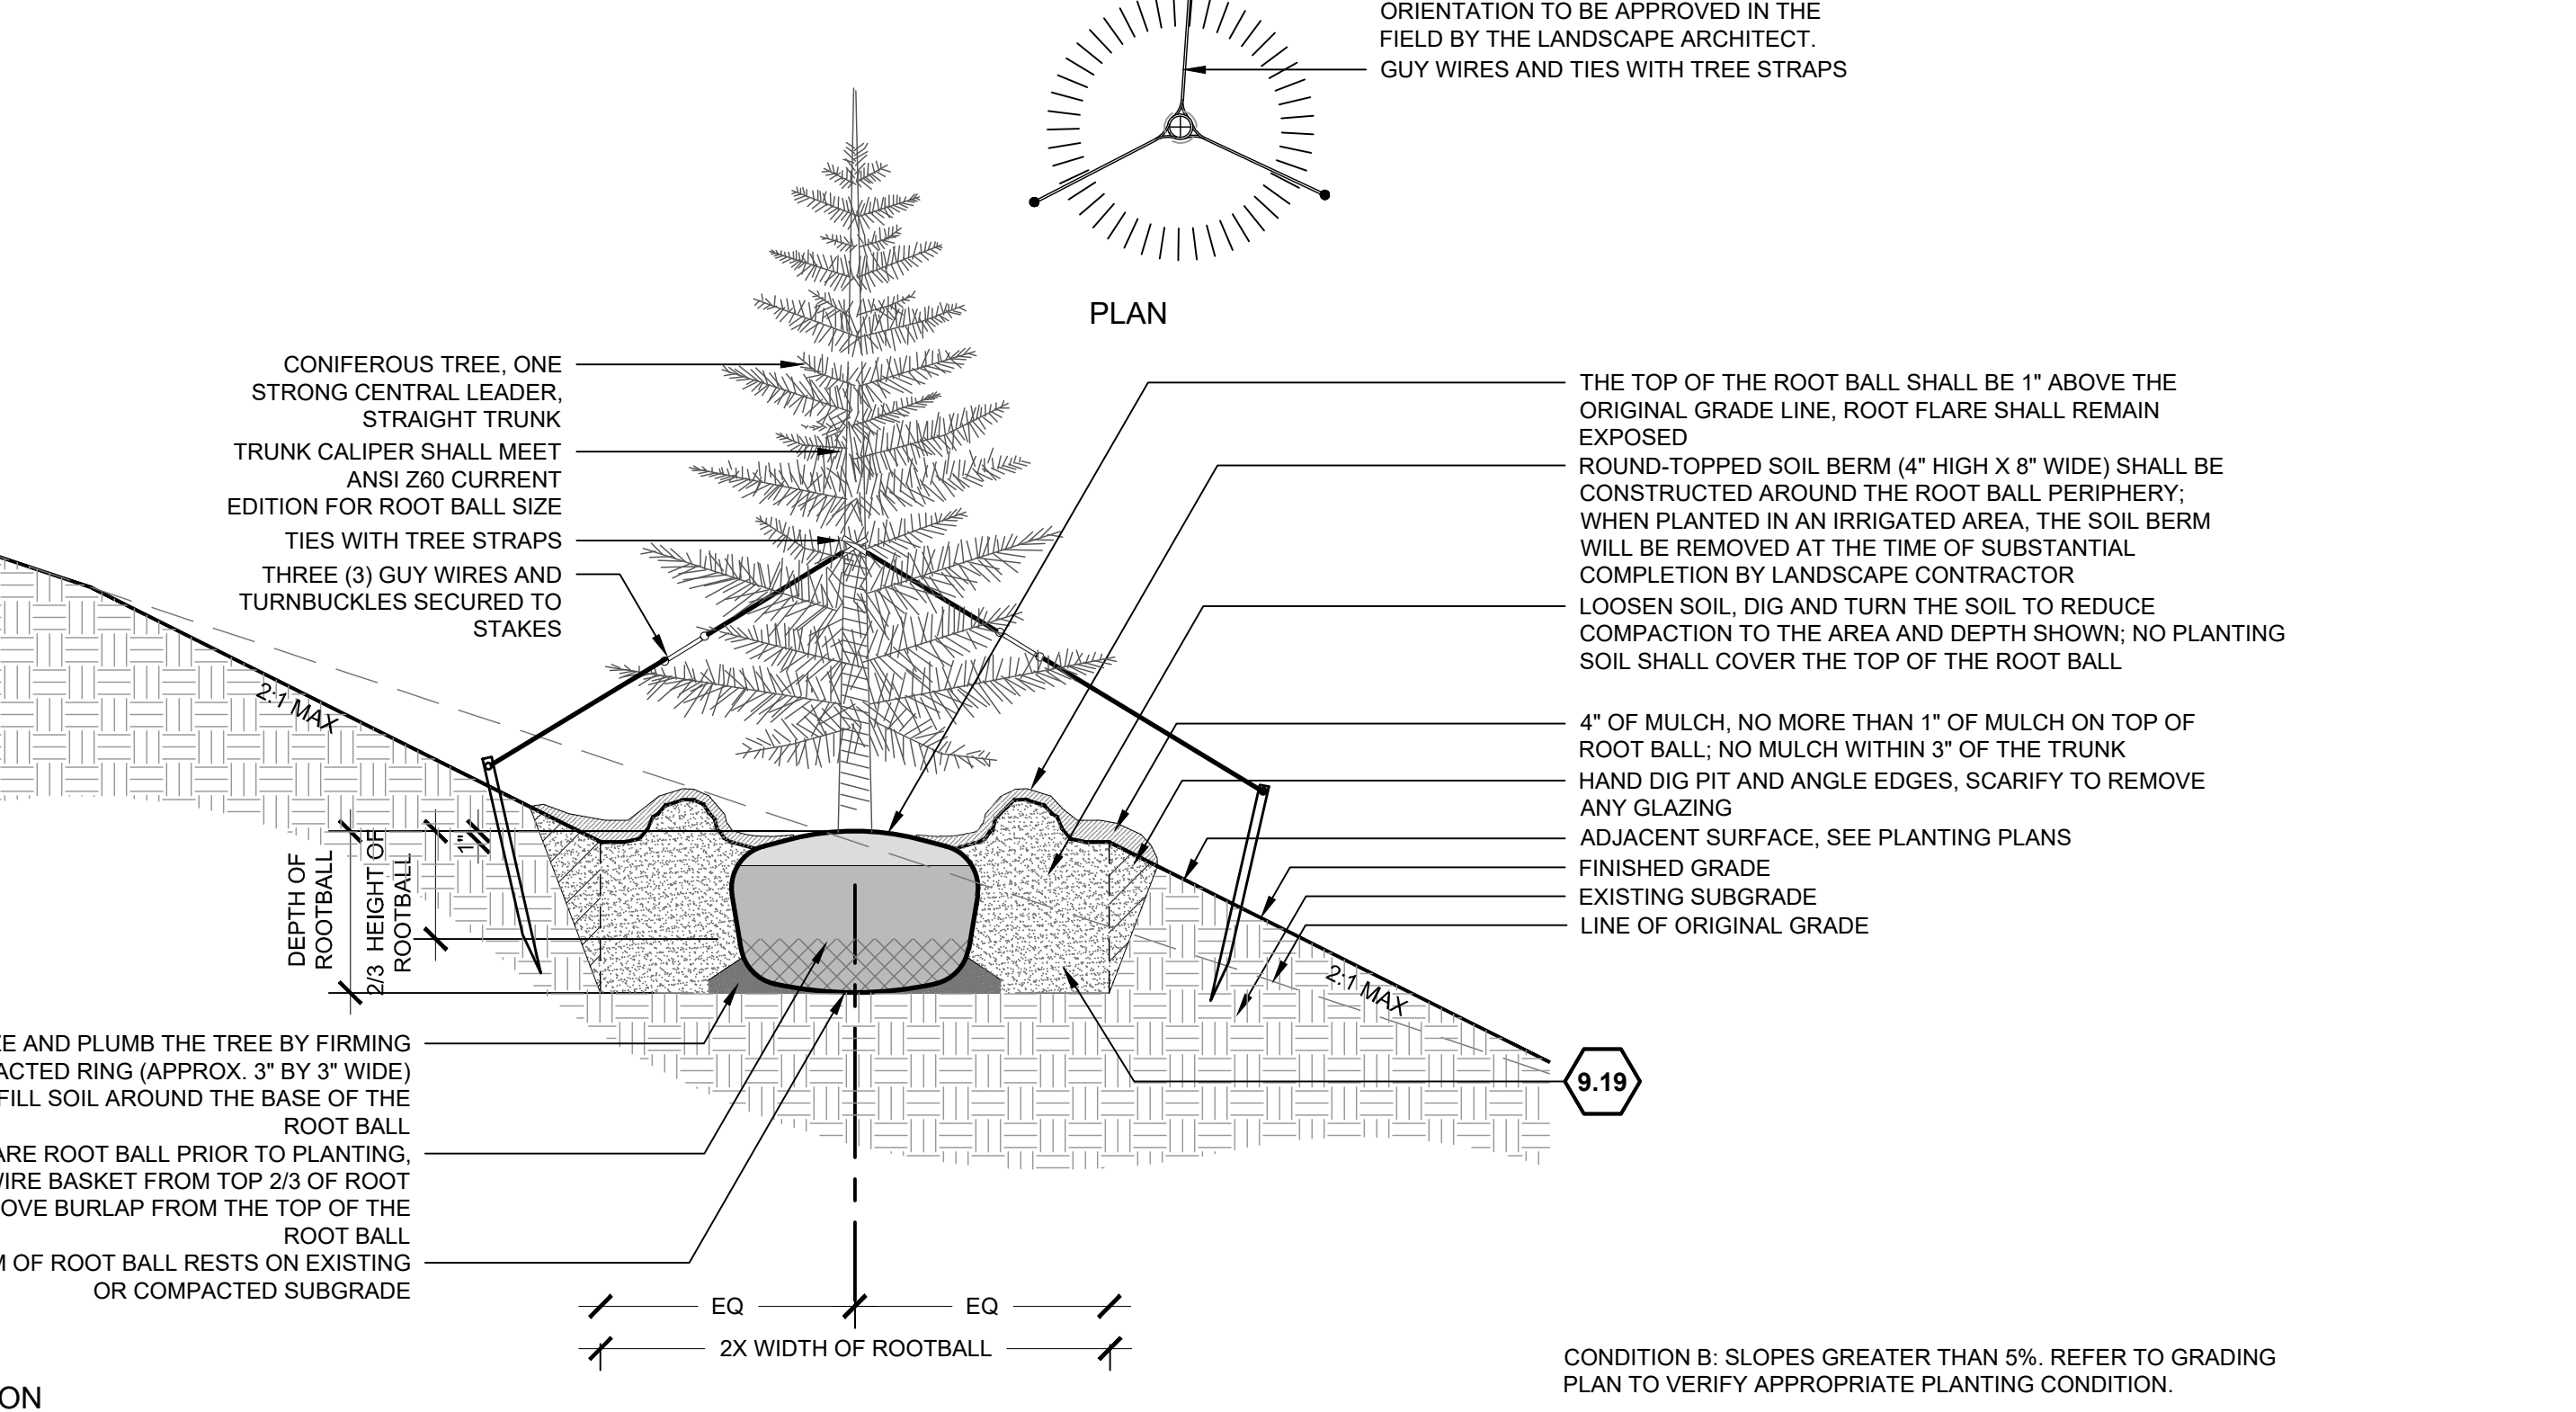


3 DECIDUOUS TREE PLANTING ON BOULDERS

3/4\" = 1'-0"

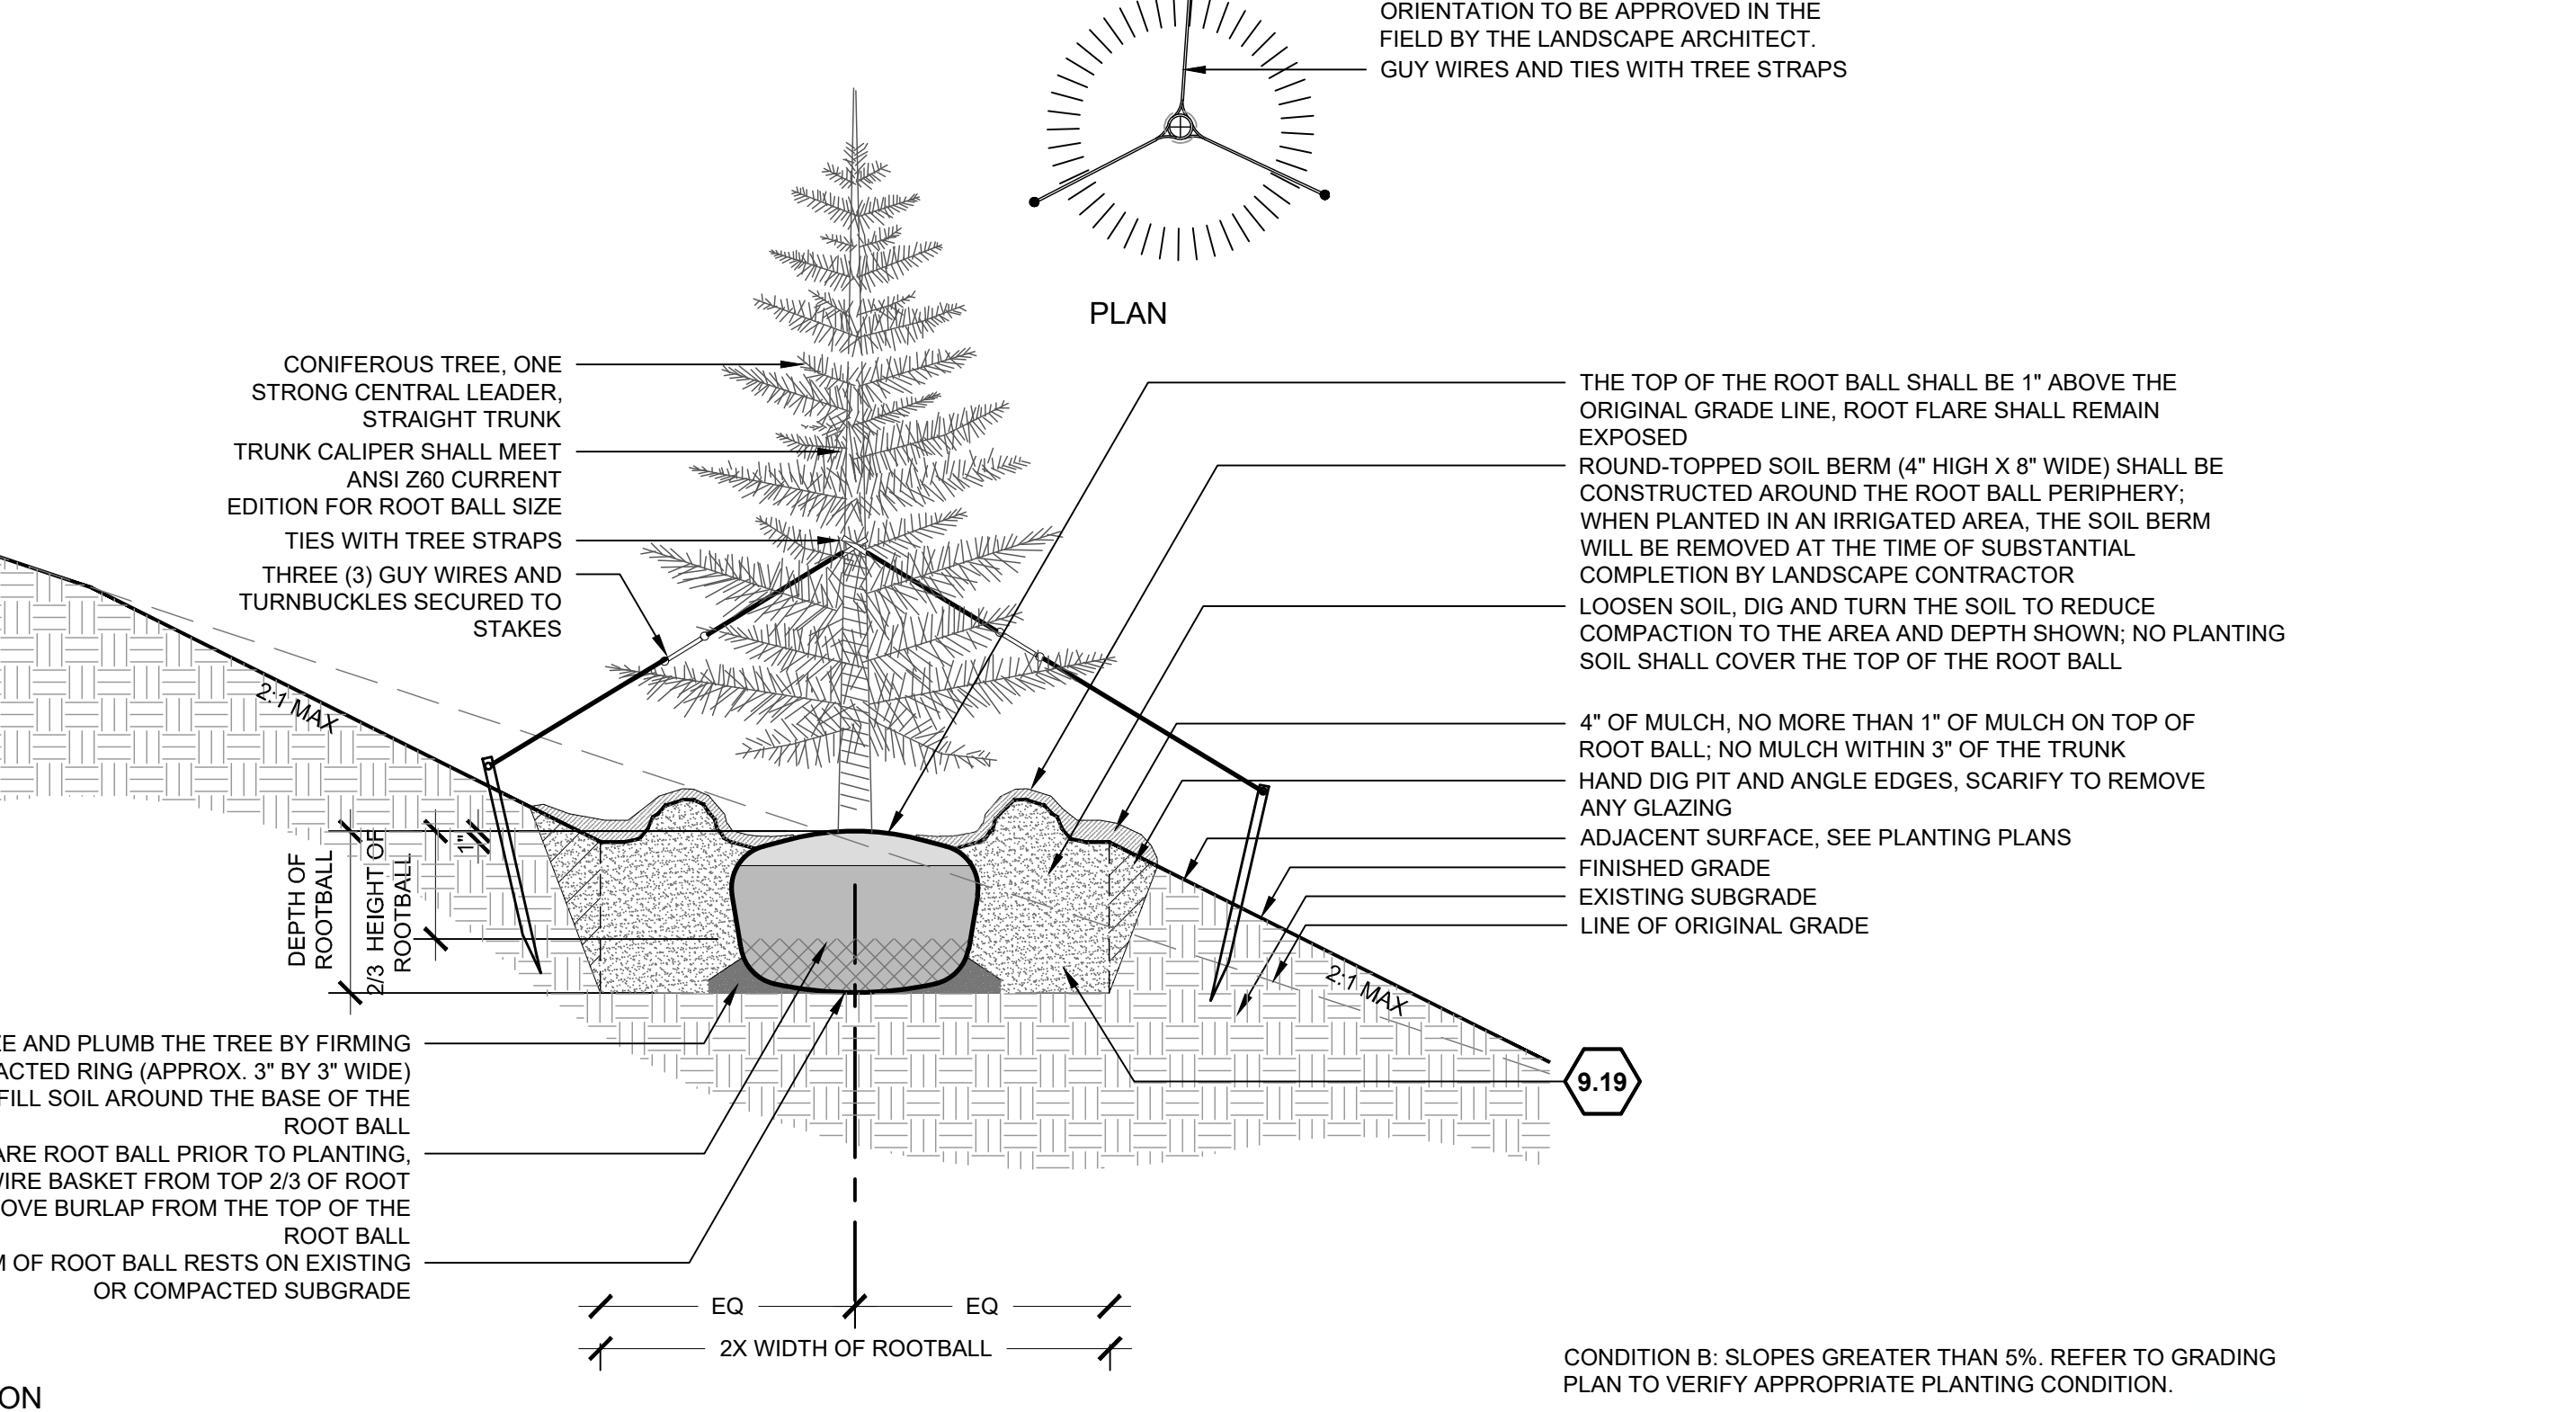


3 DECIDUOUS TREE PLANTING ON BOULDERS

3/4\" = 1'-0"

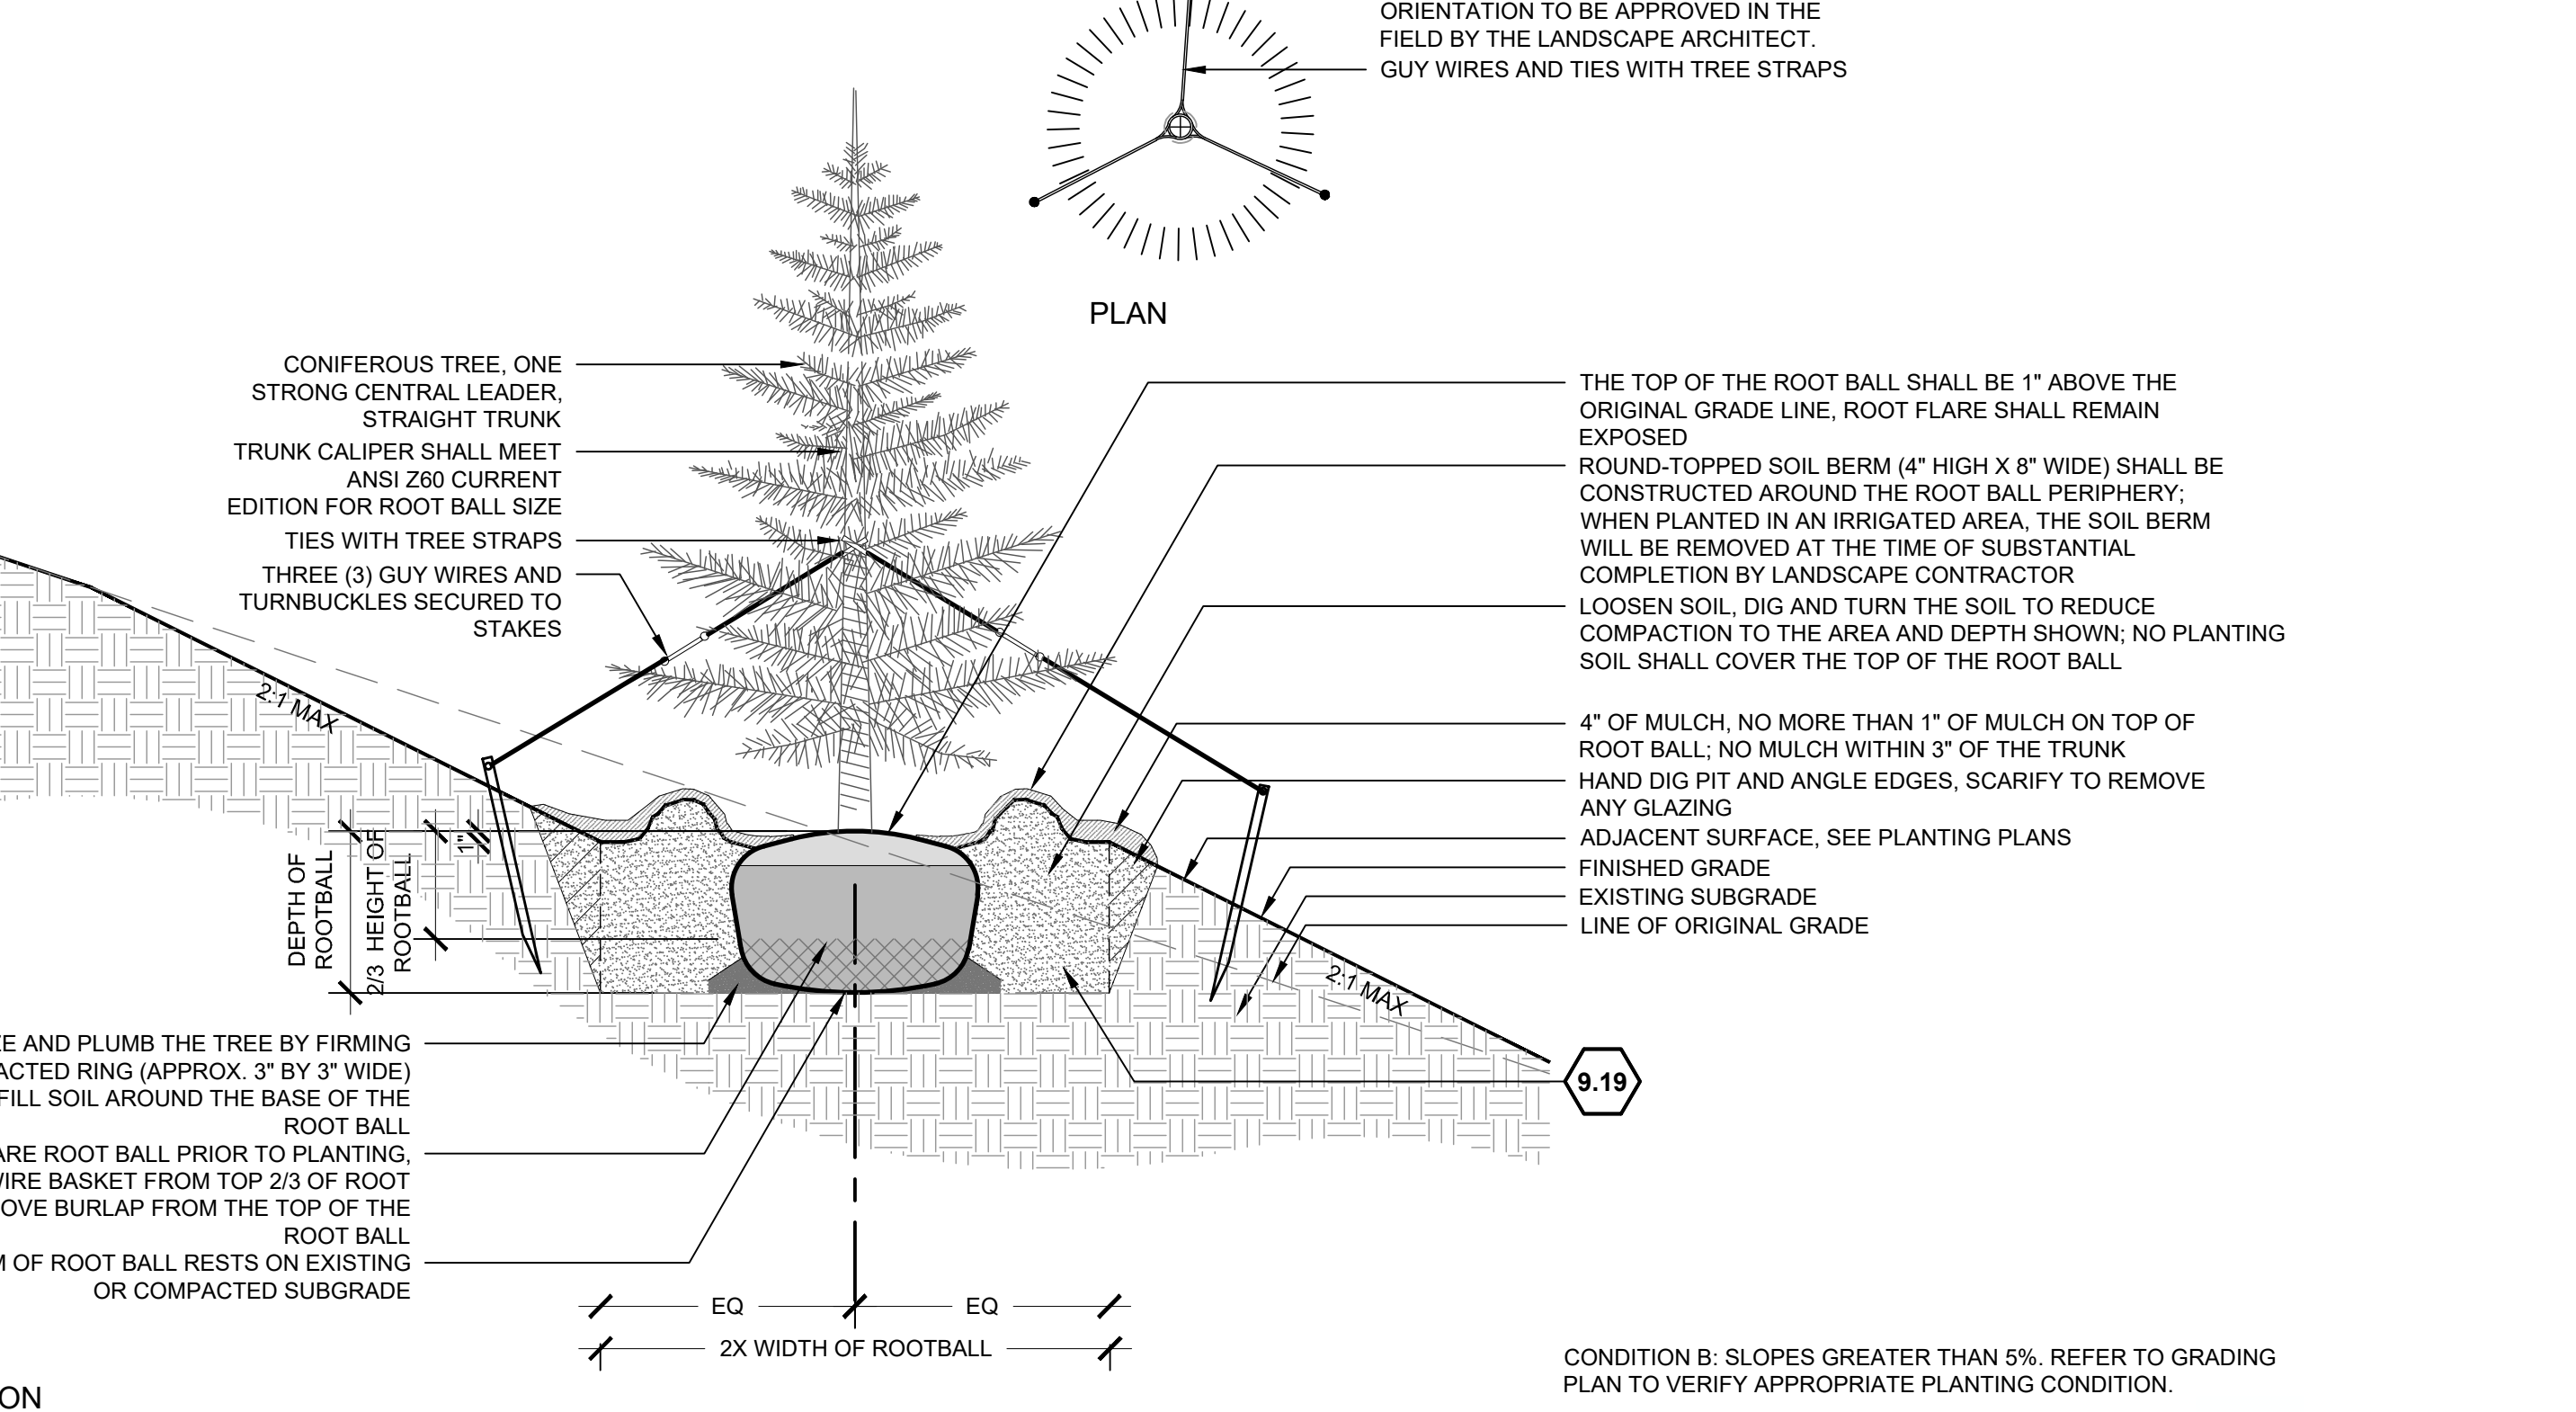


3 DECIDUOUS TREE PLANTING ON BOULDERS

3/4\" = 1'-0"

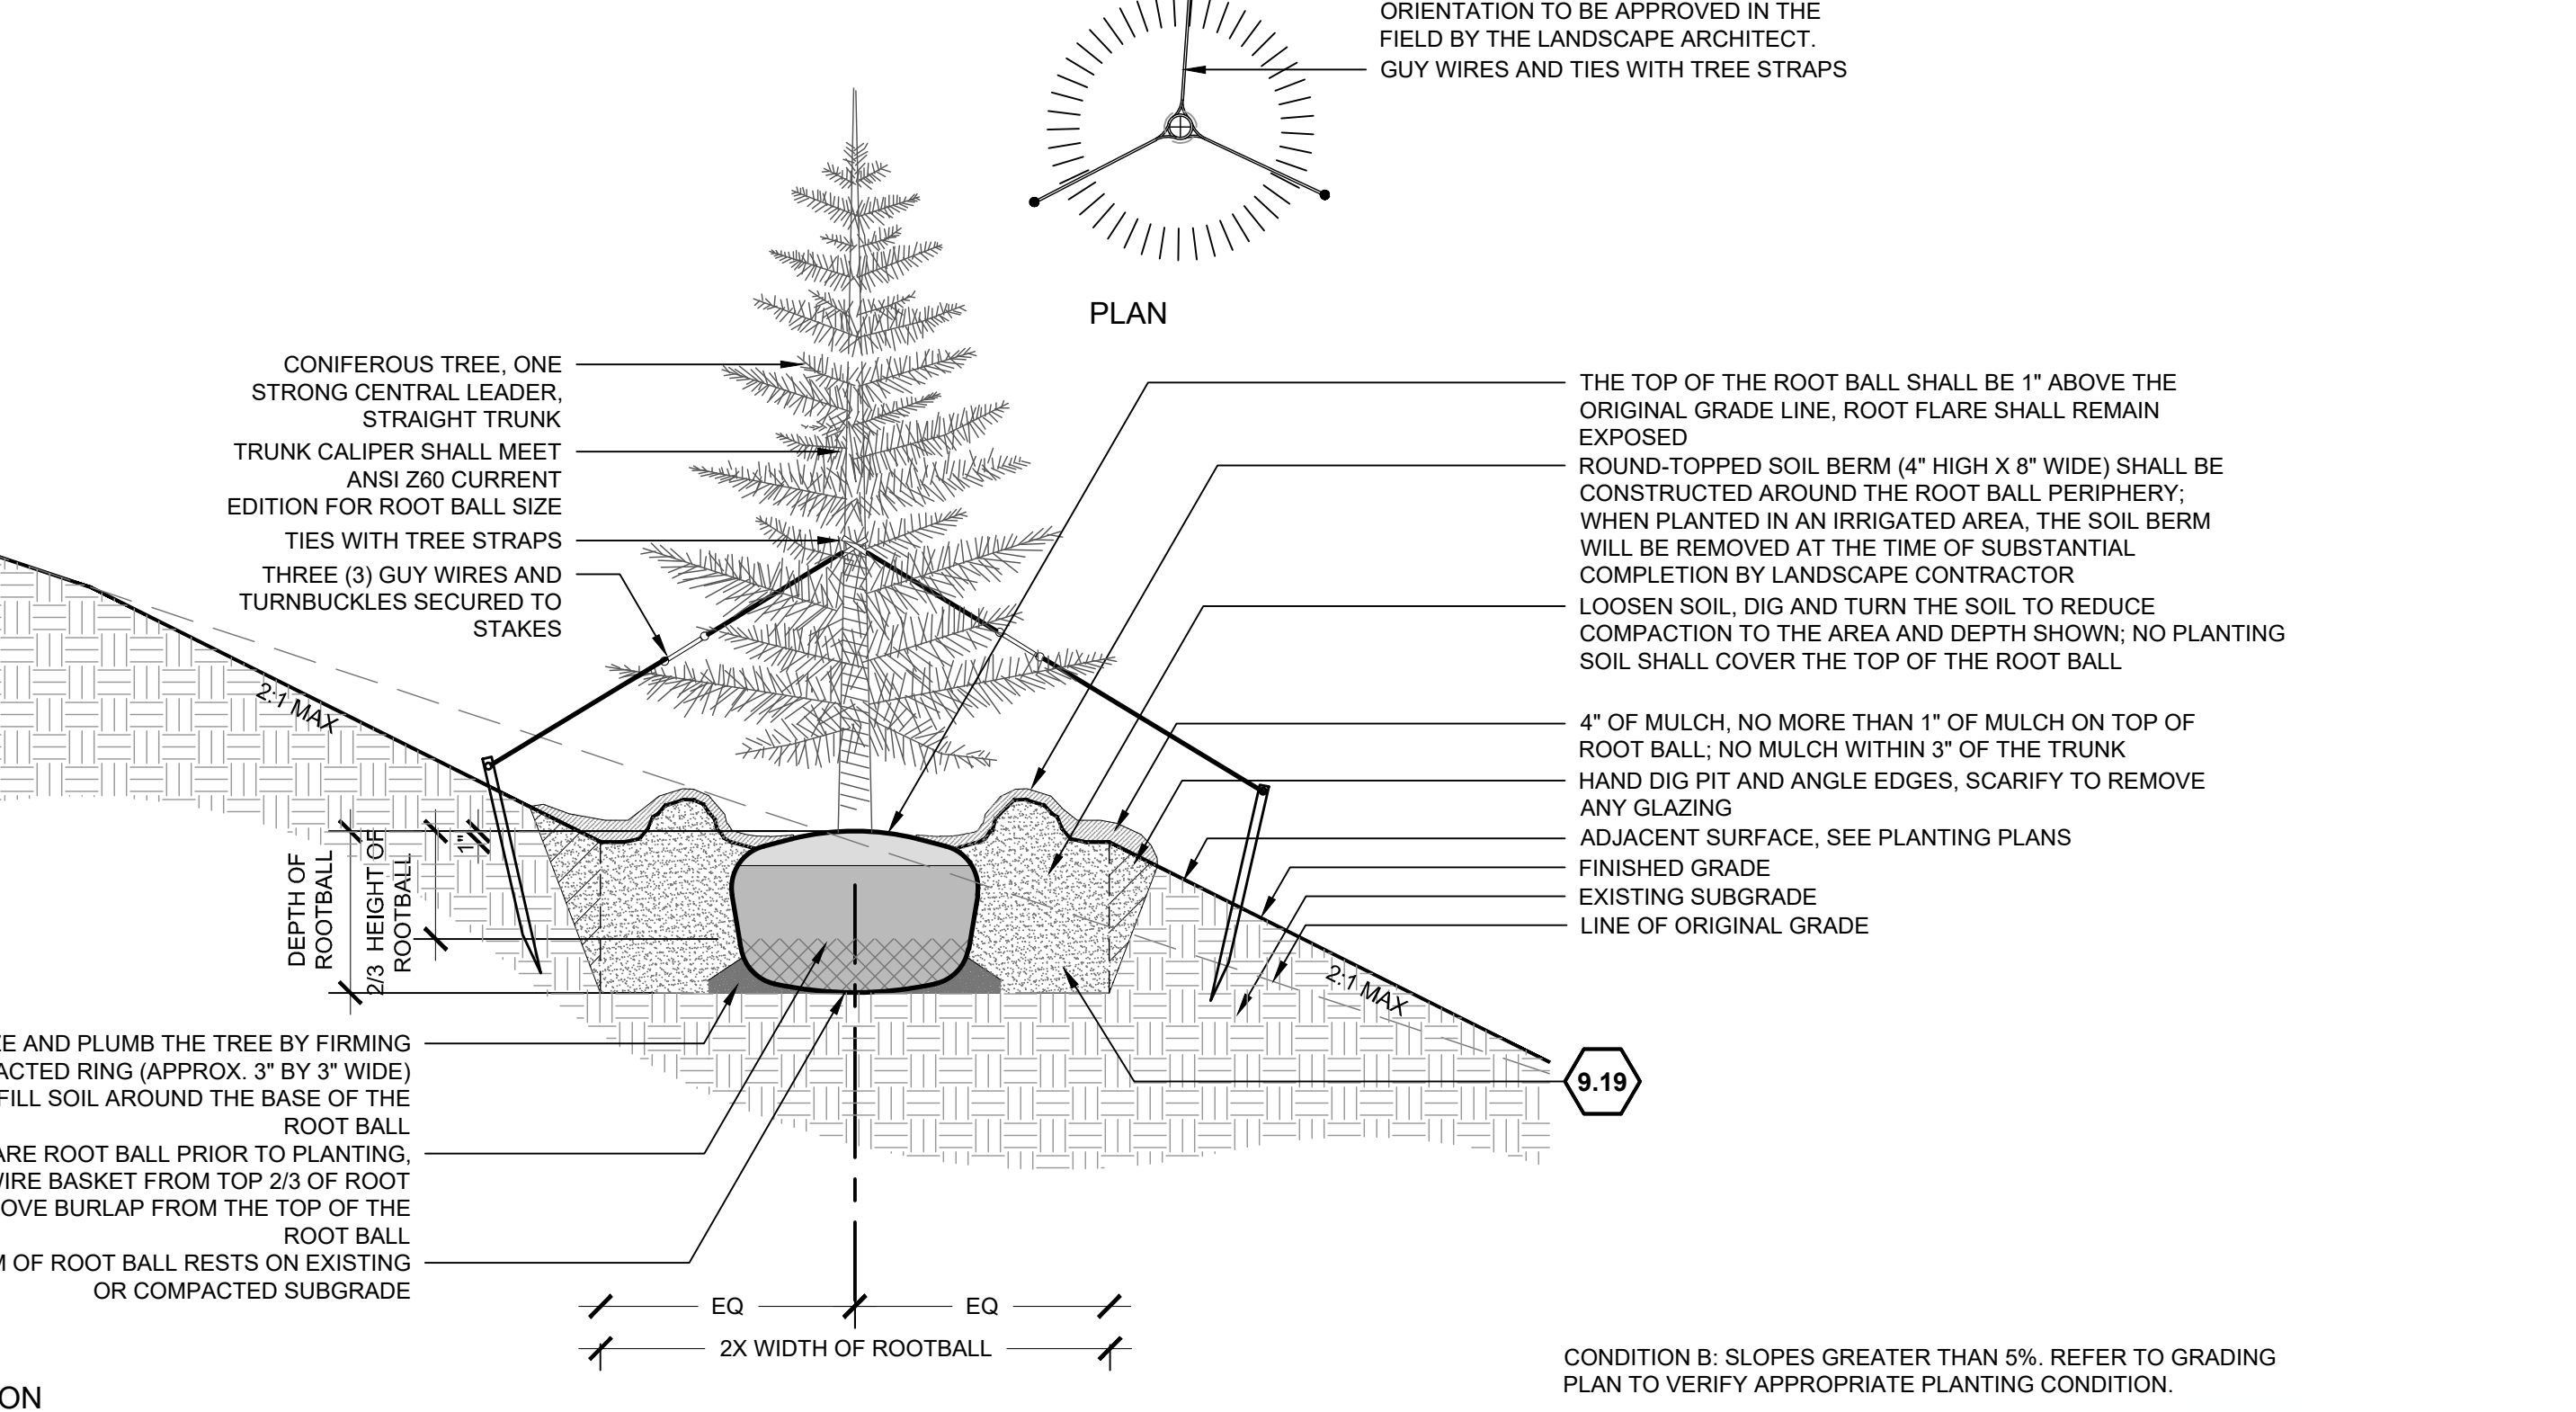


3 DECIDUOUS TREE PLANTING ON BOULDERS

3/4\" = 1'-0"

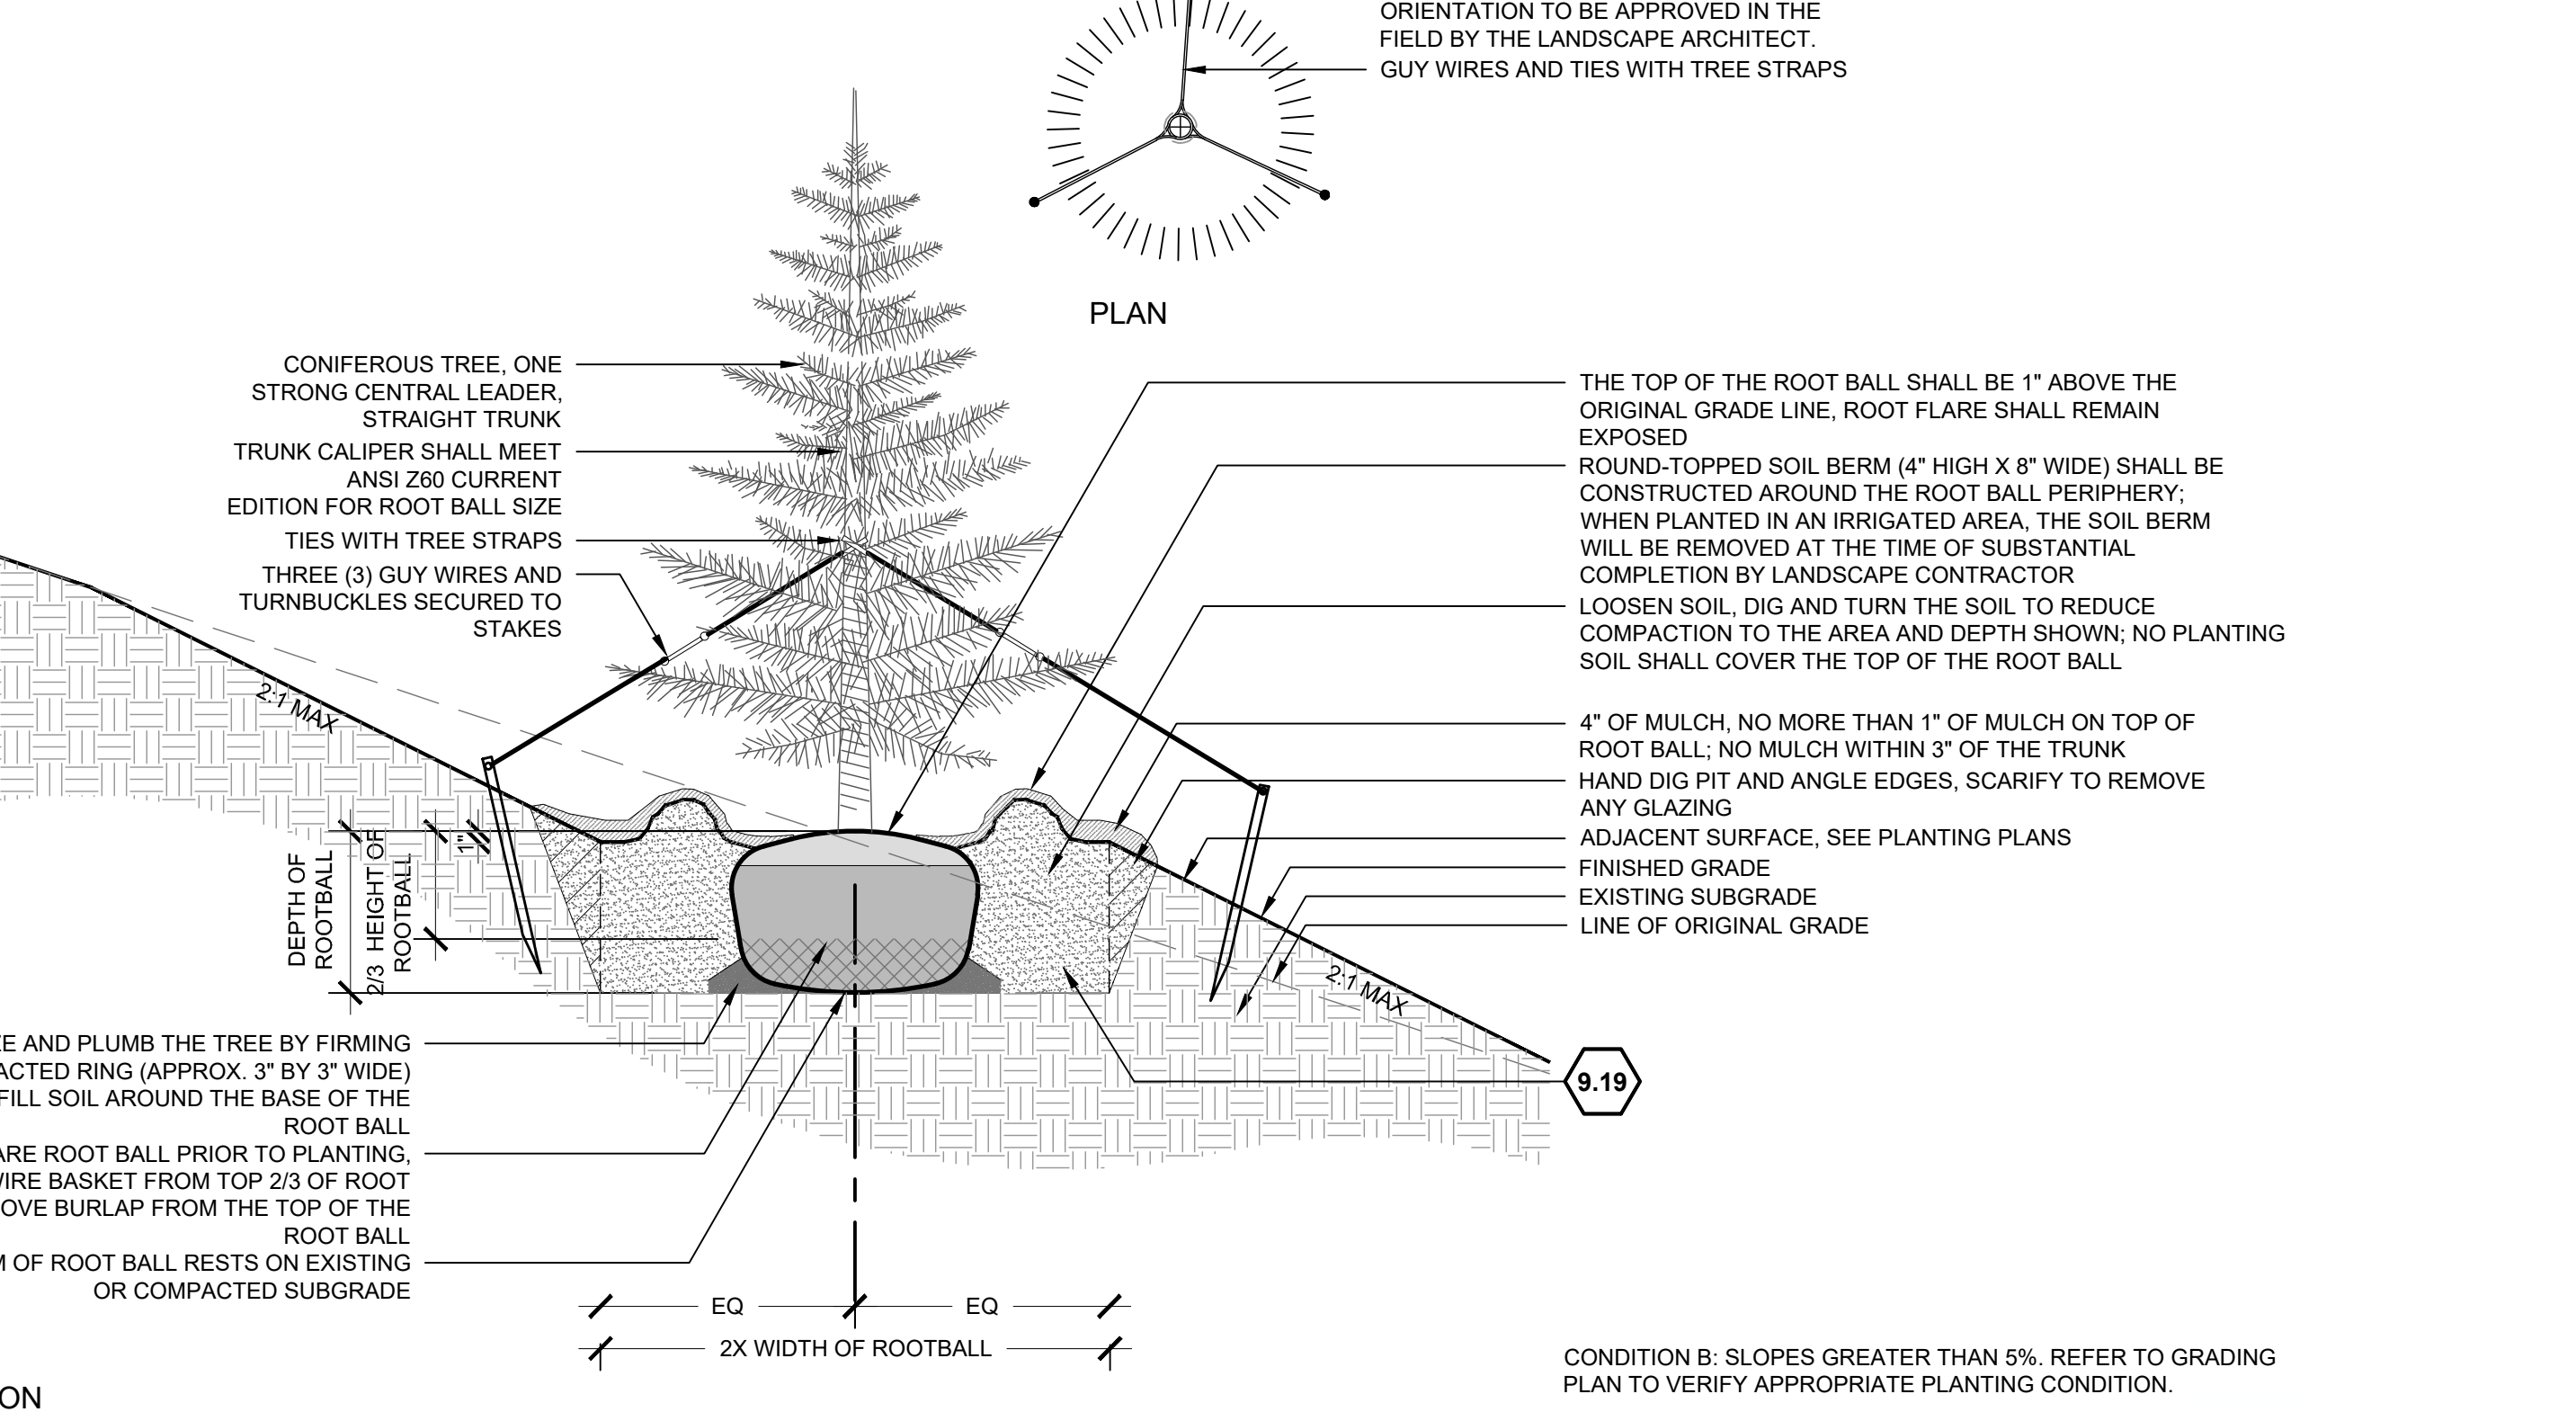


3 DECIDUOUS TREE PLANTING ON BOULDERS

3/4\" = 1'-0"

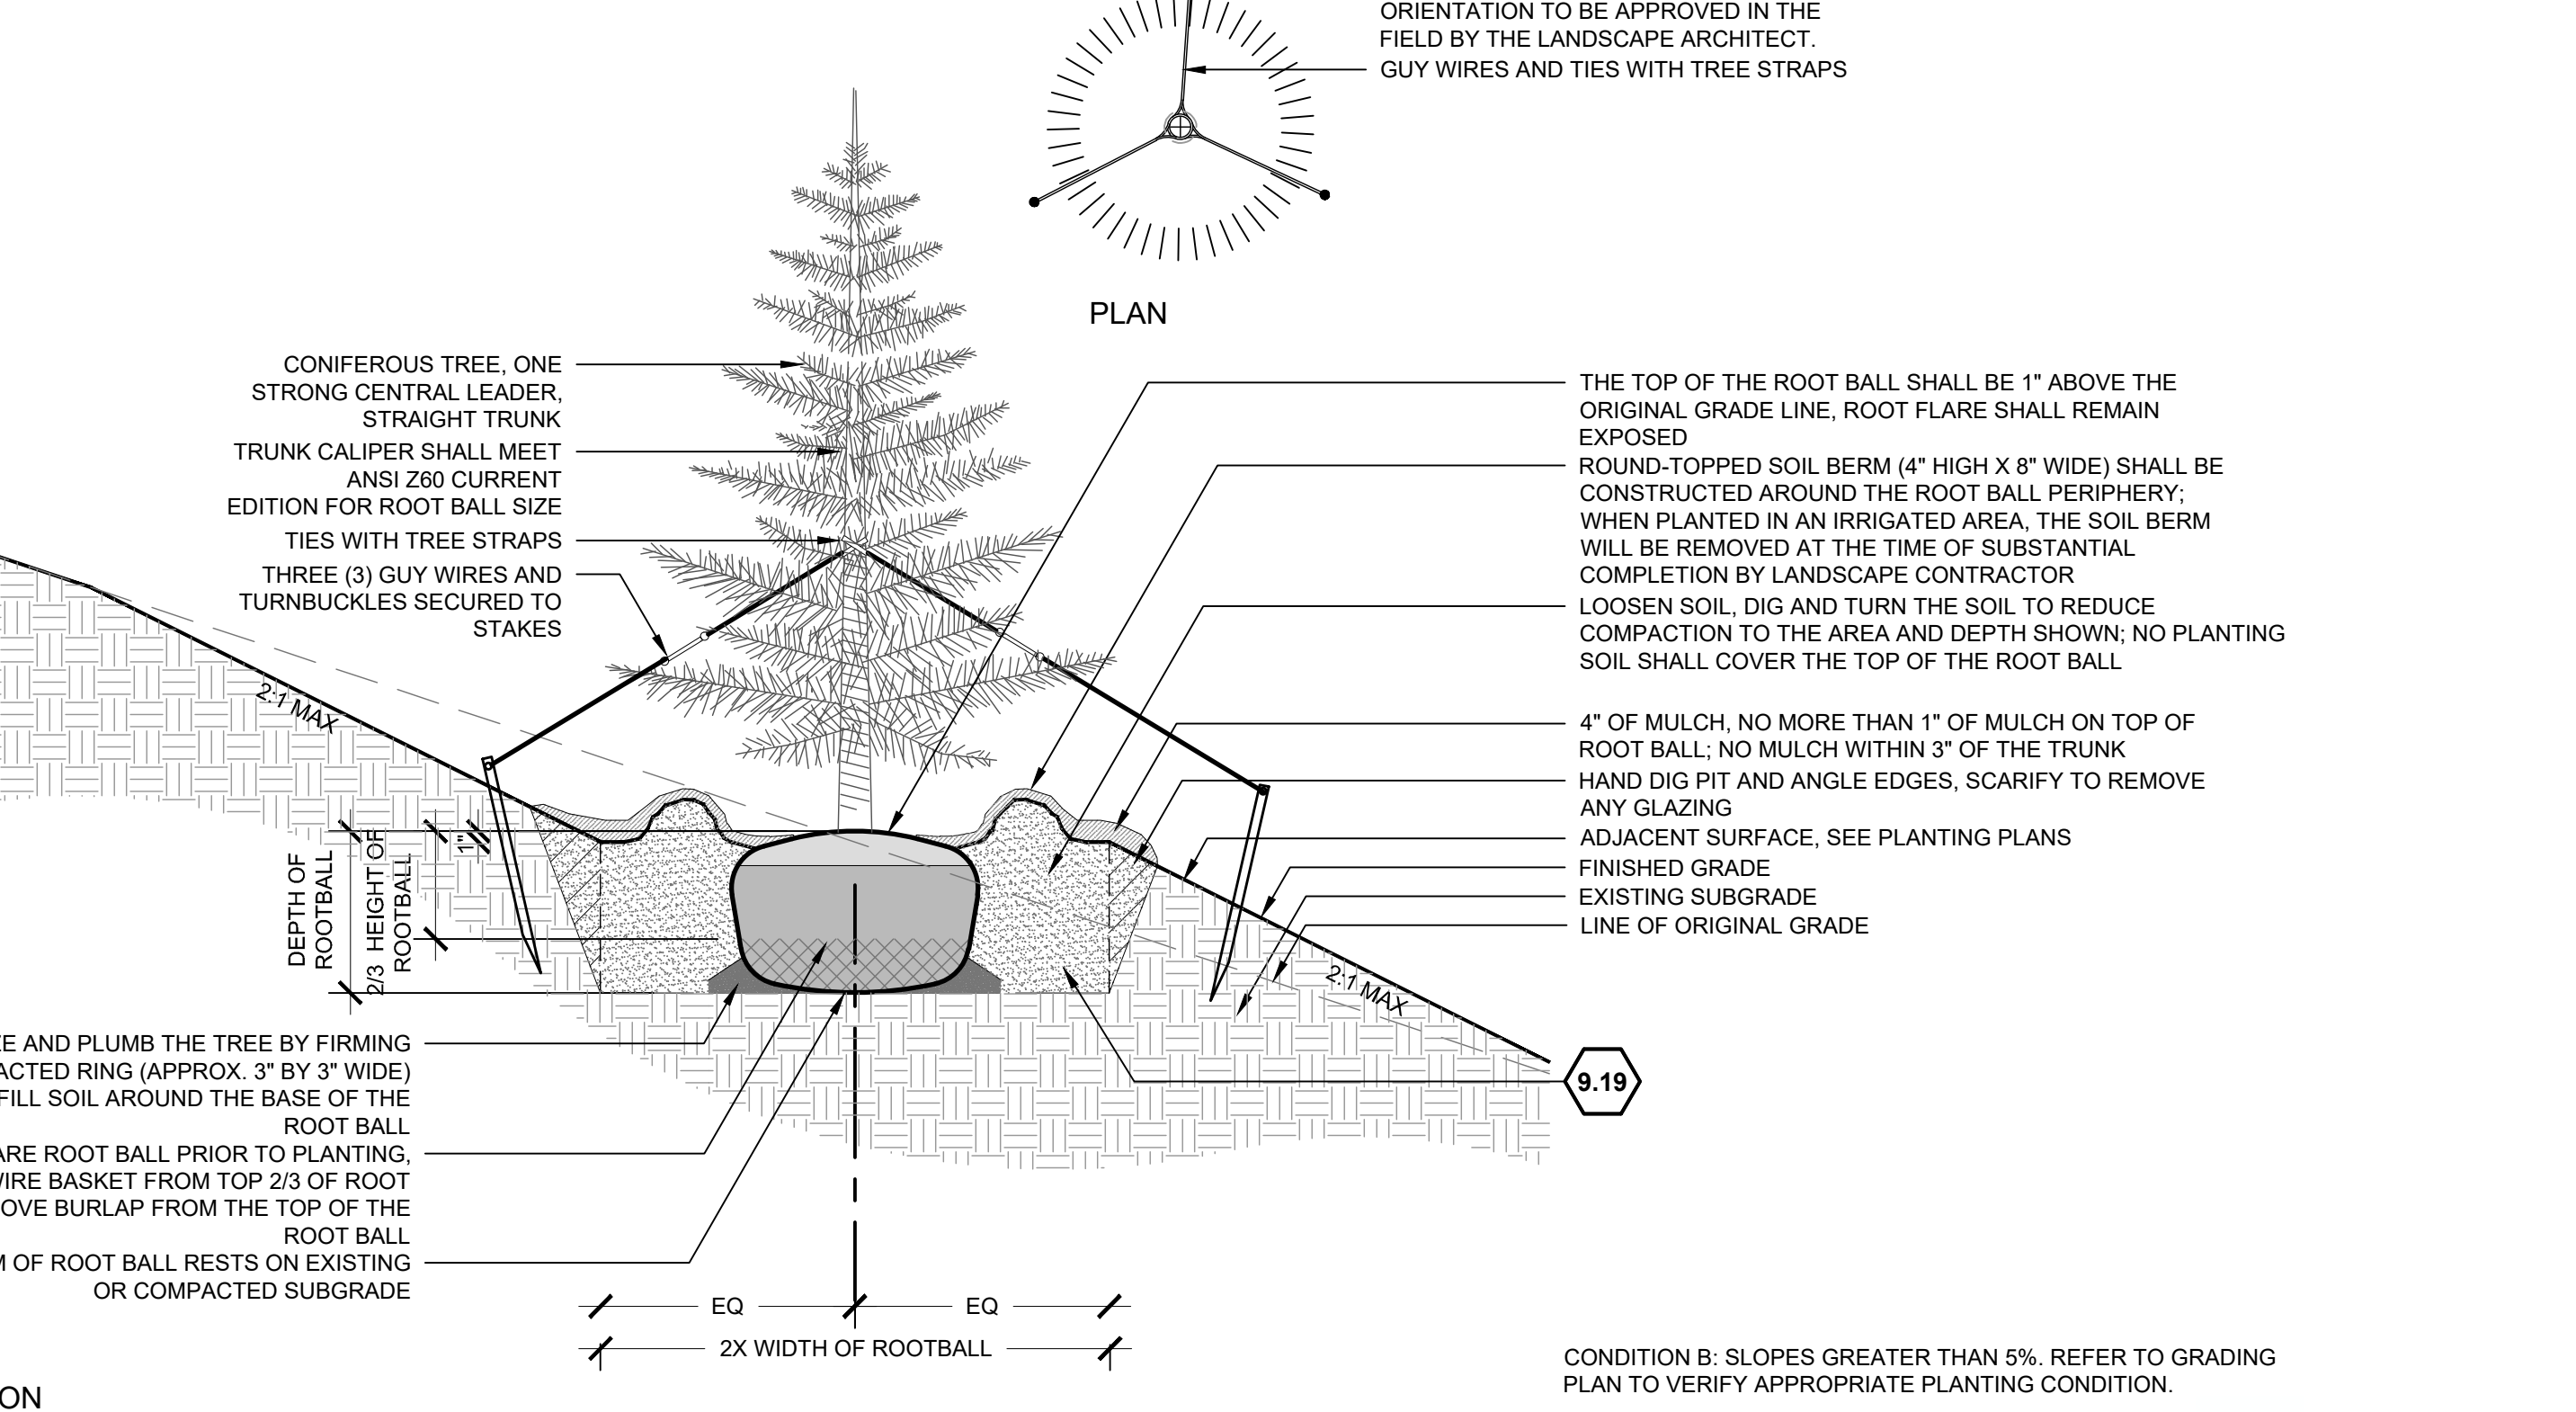


3 DECIDUOUS TREE PLANTING ON BOULDERS

3/4\" = 1'-0"

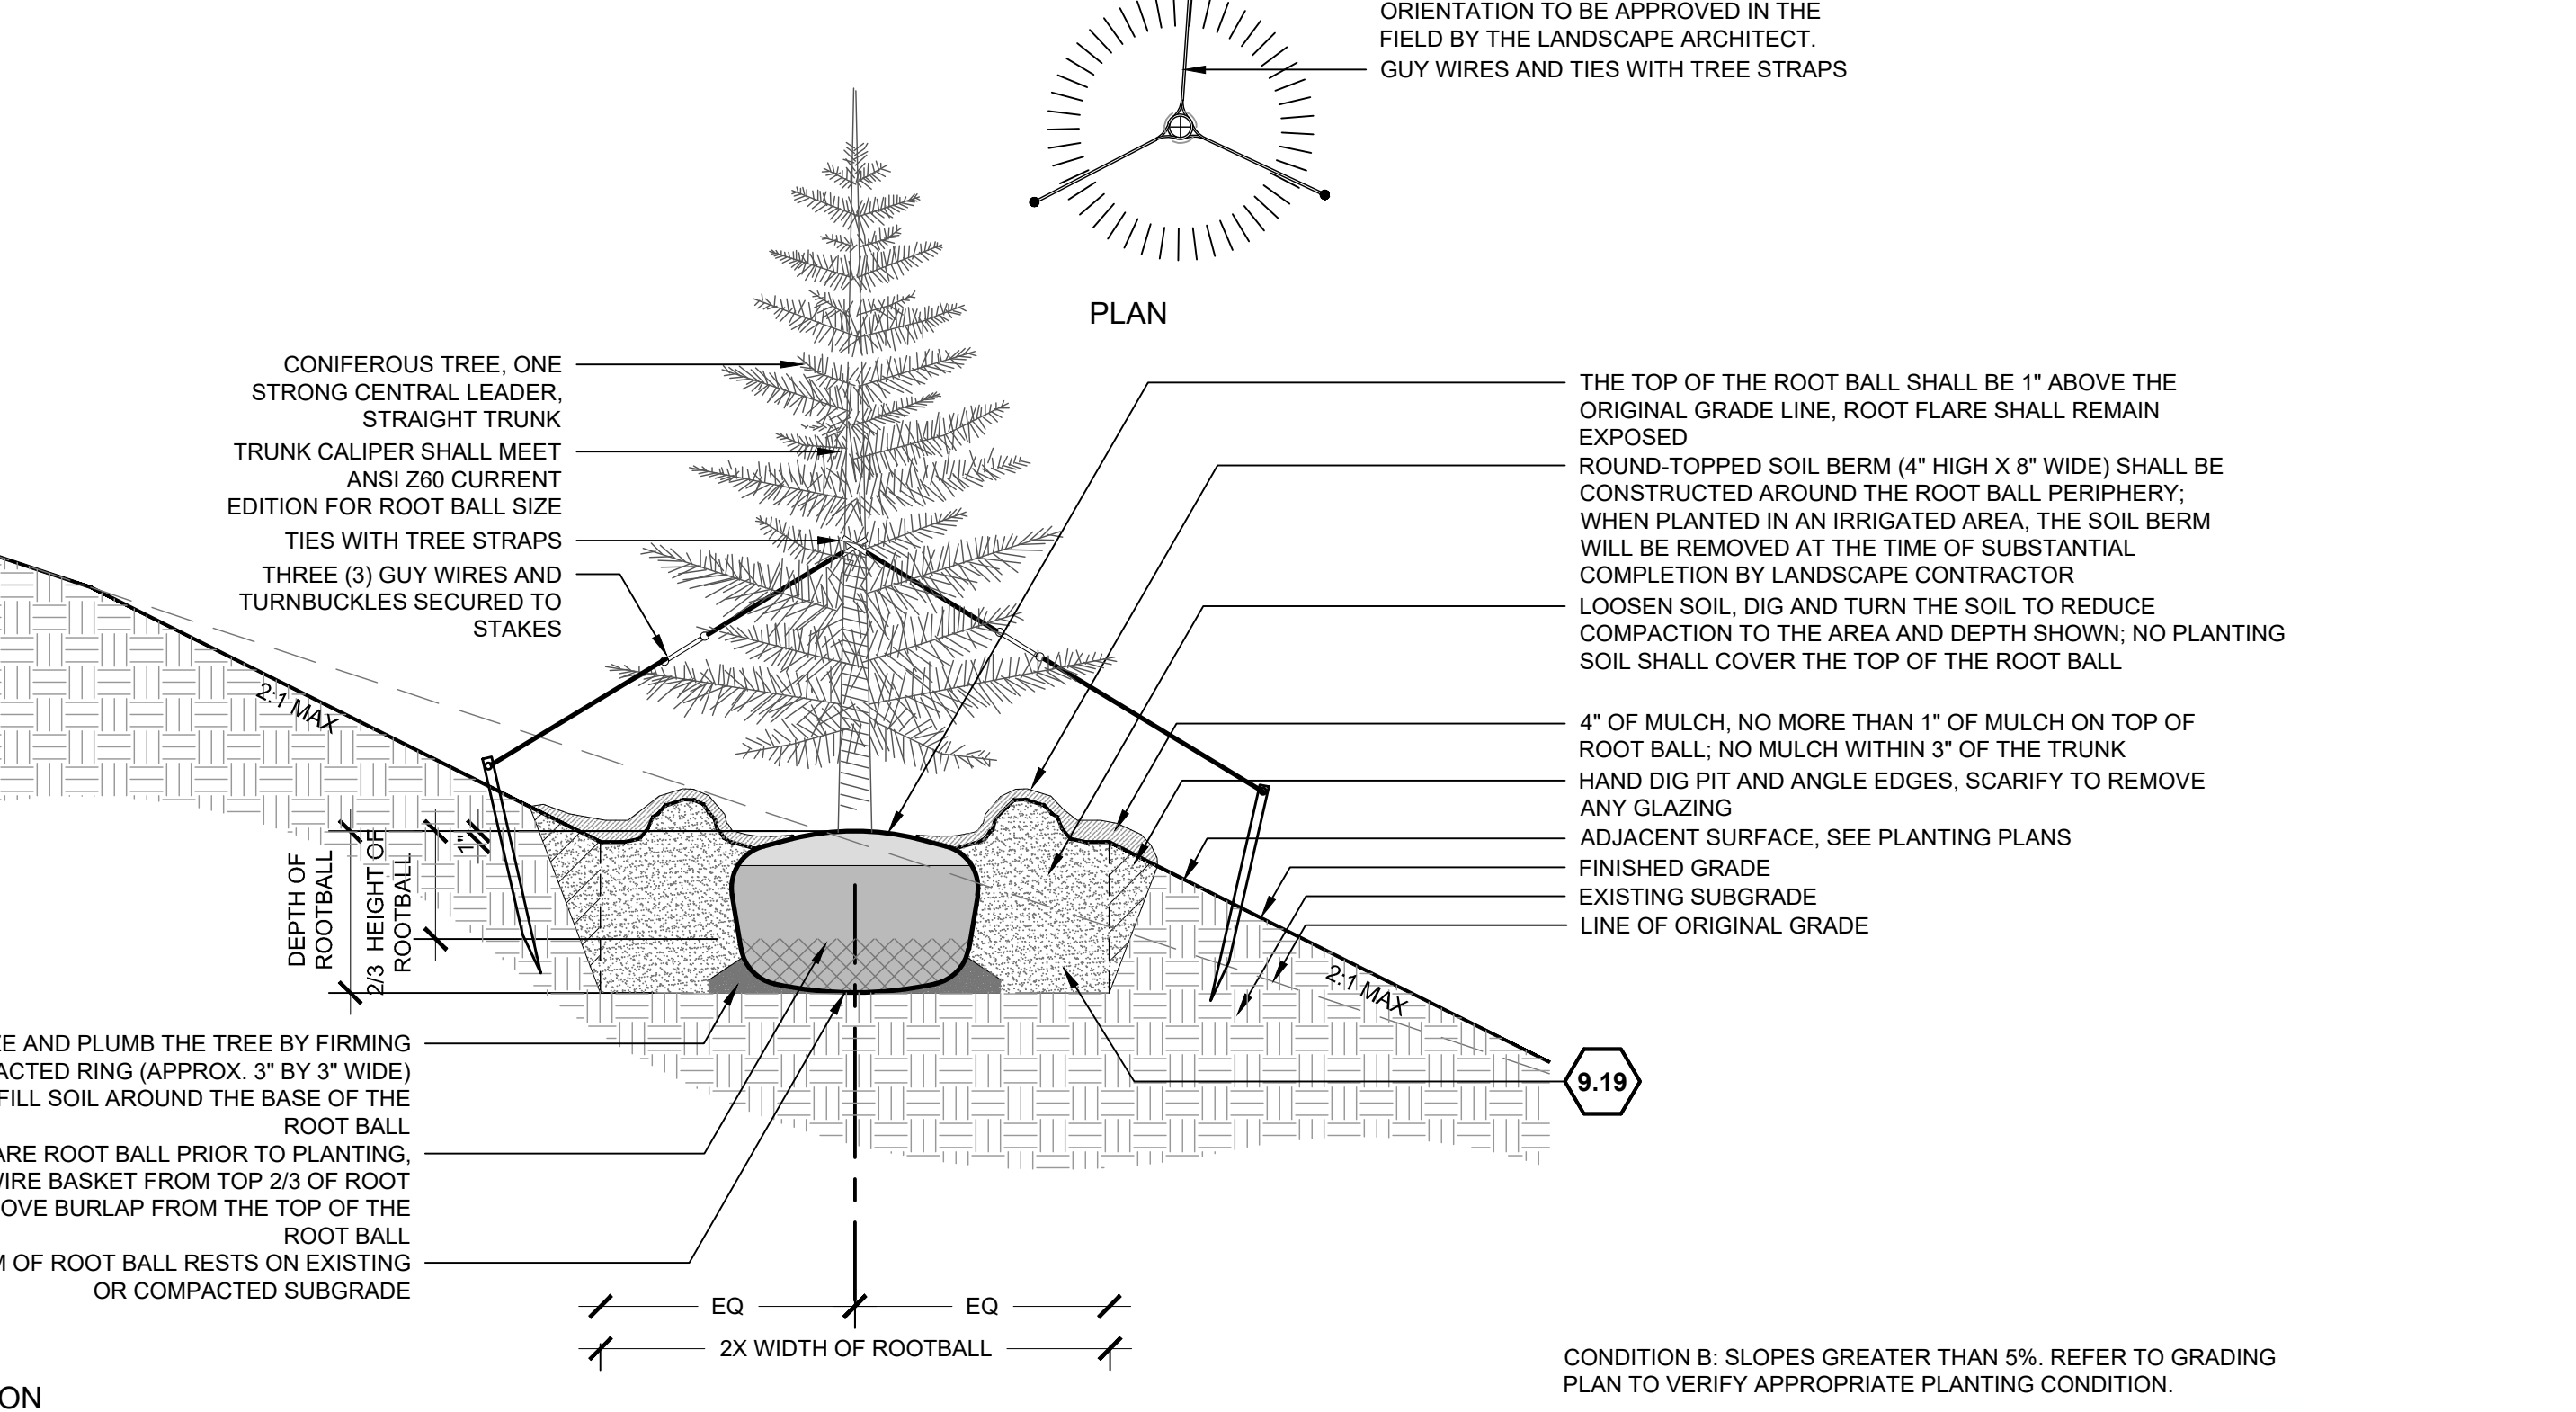


3 DECIDUOUS TREE PLANTING ON BOULDERS

3/4\" = 1'-0"

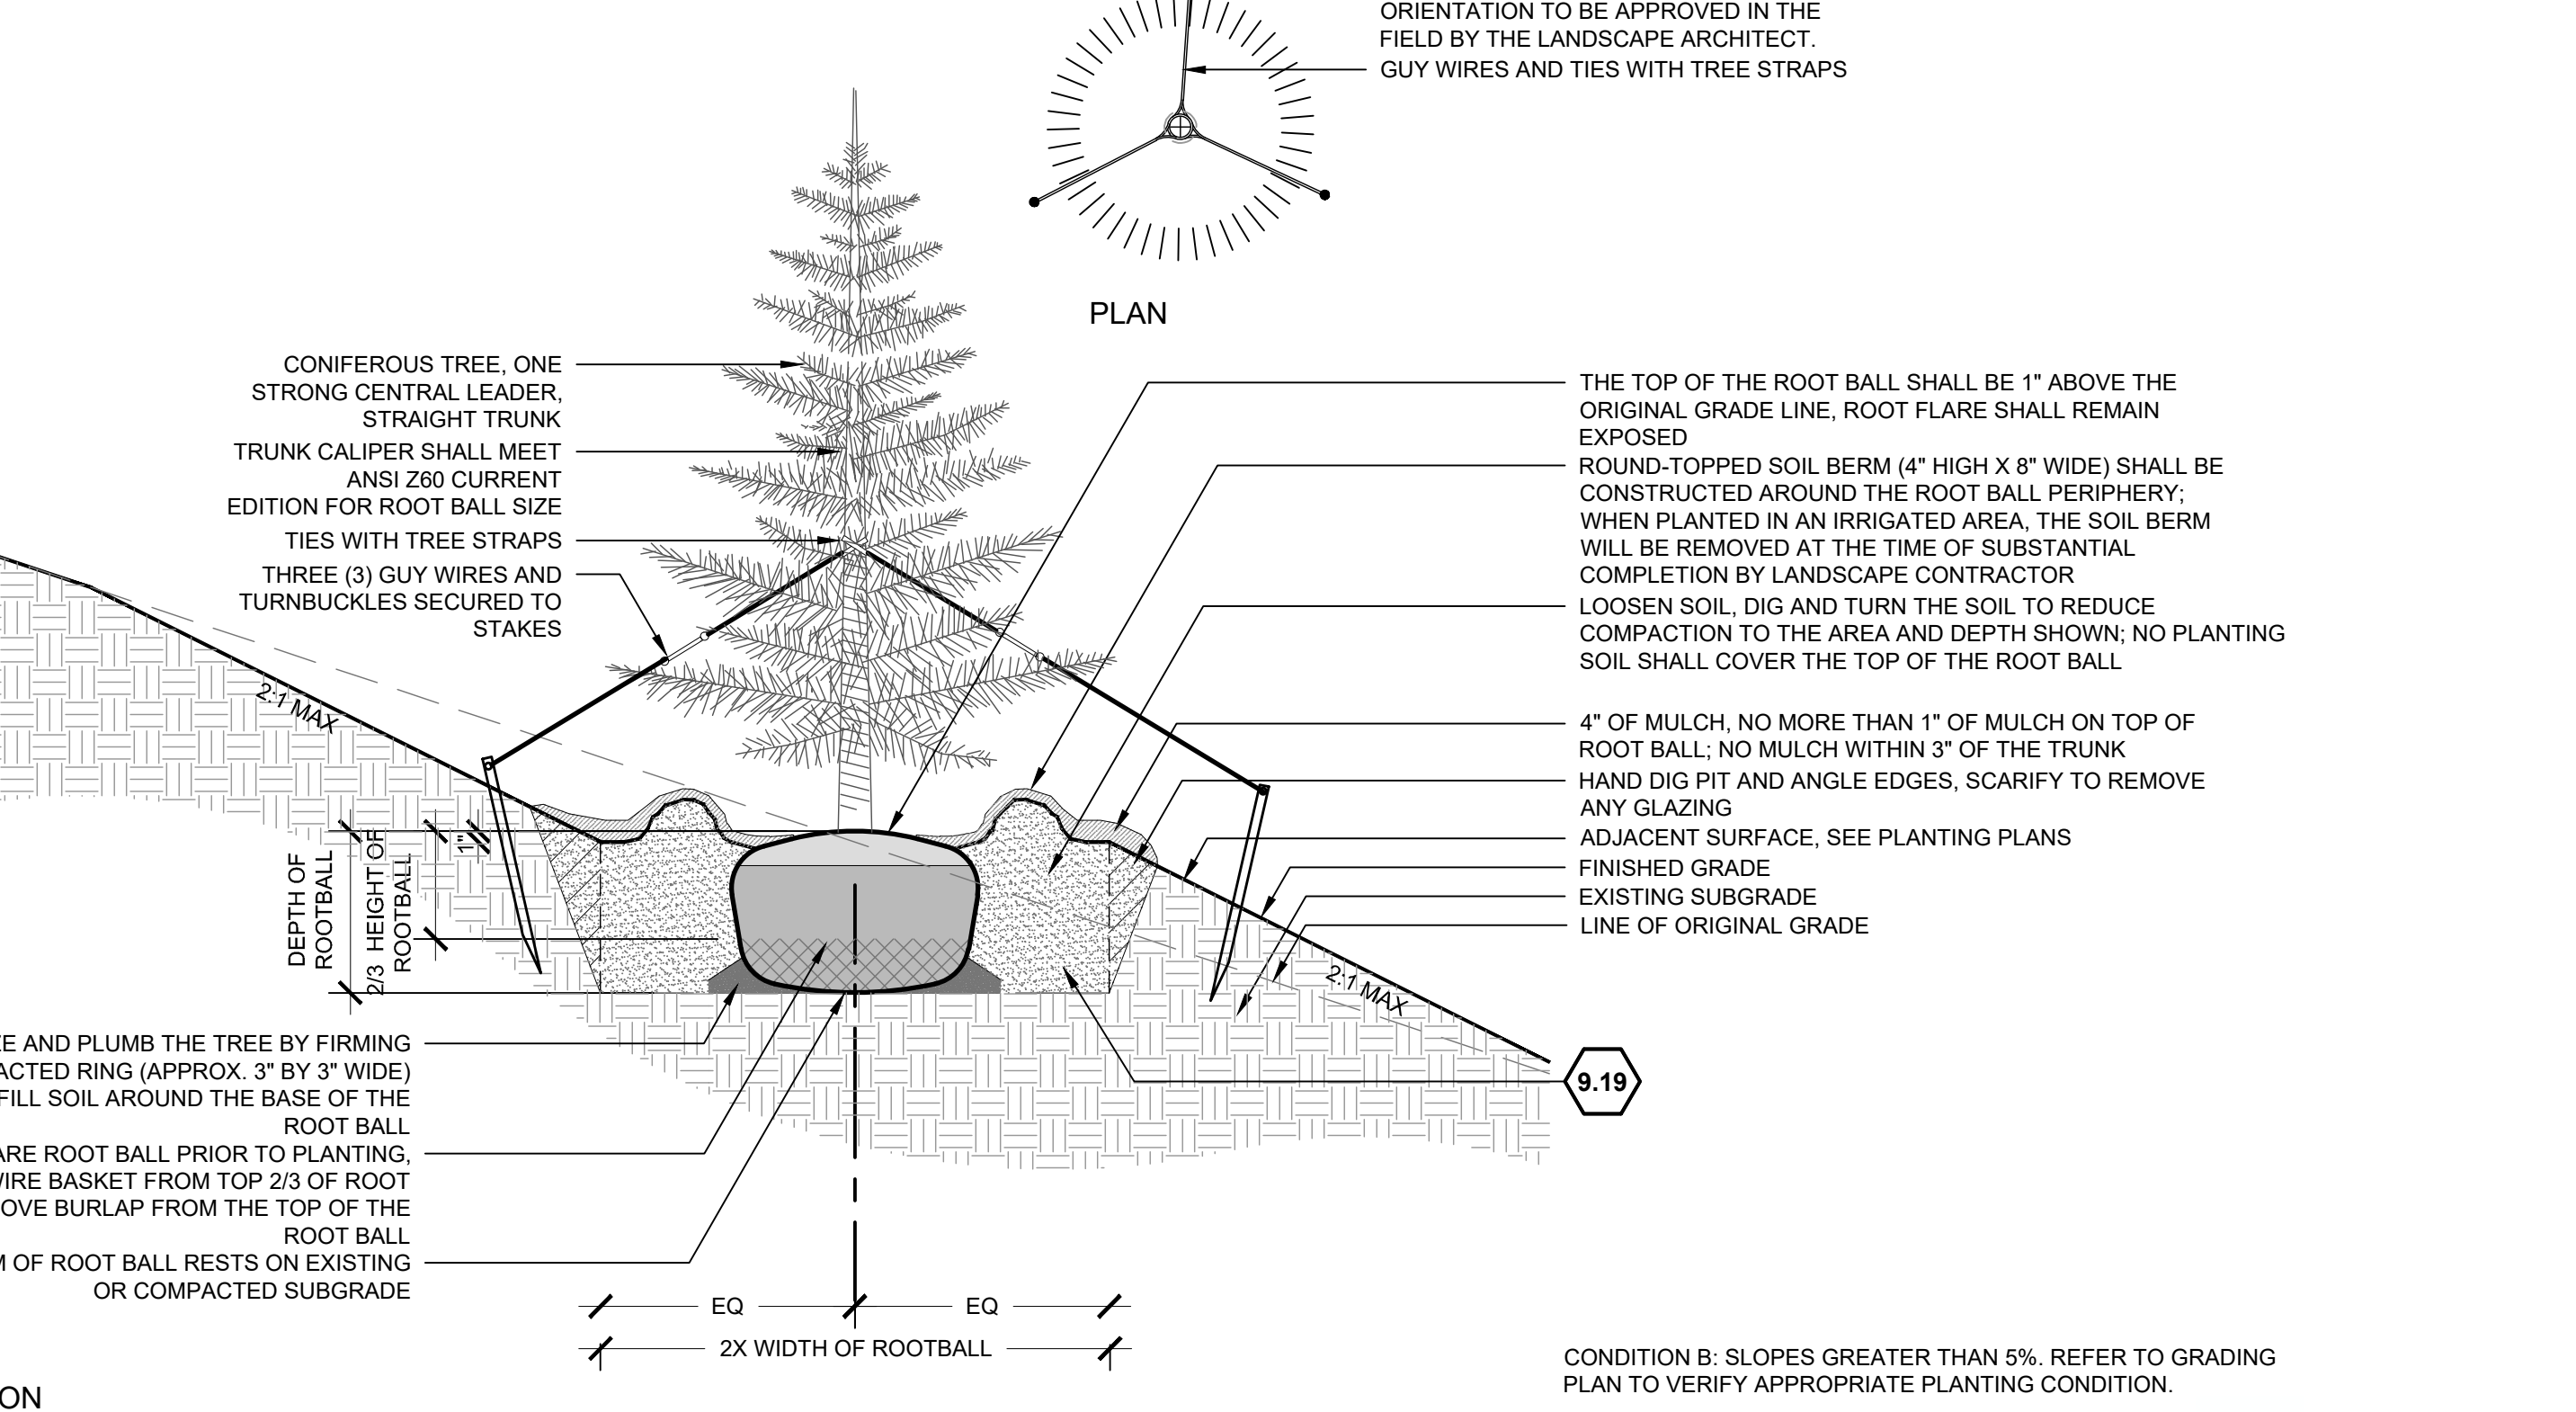


3 DECIDUOUS TREE PLANTING ON BOULDERS

3/4\" = 1'-0"

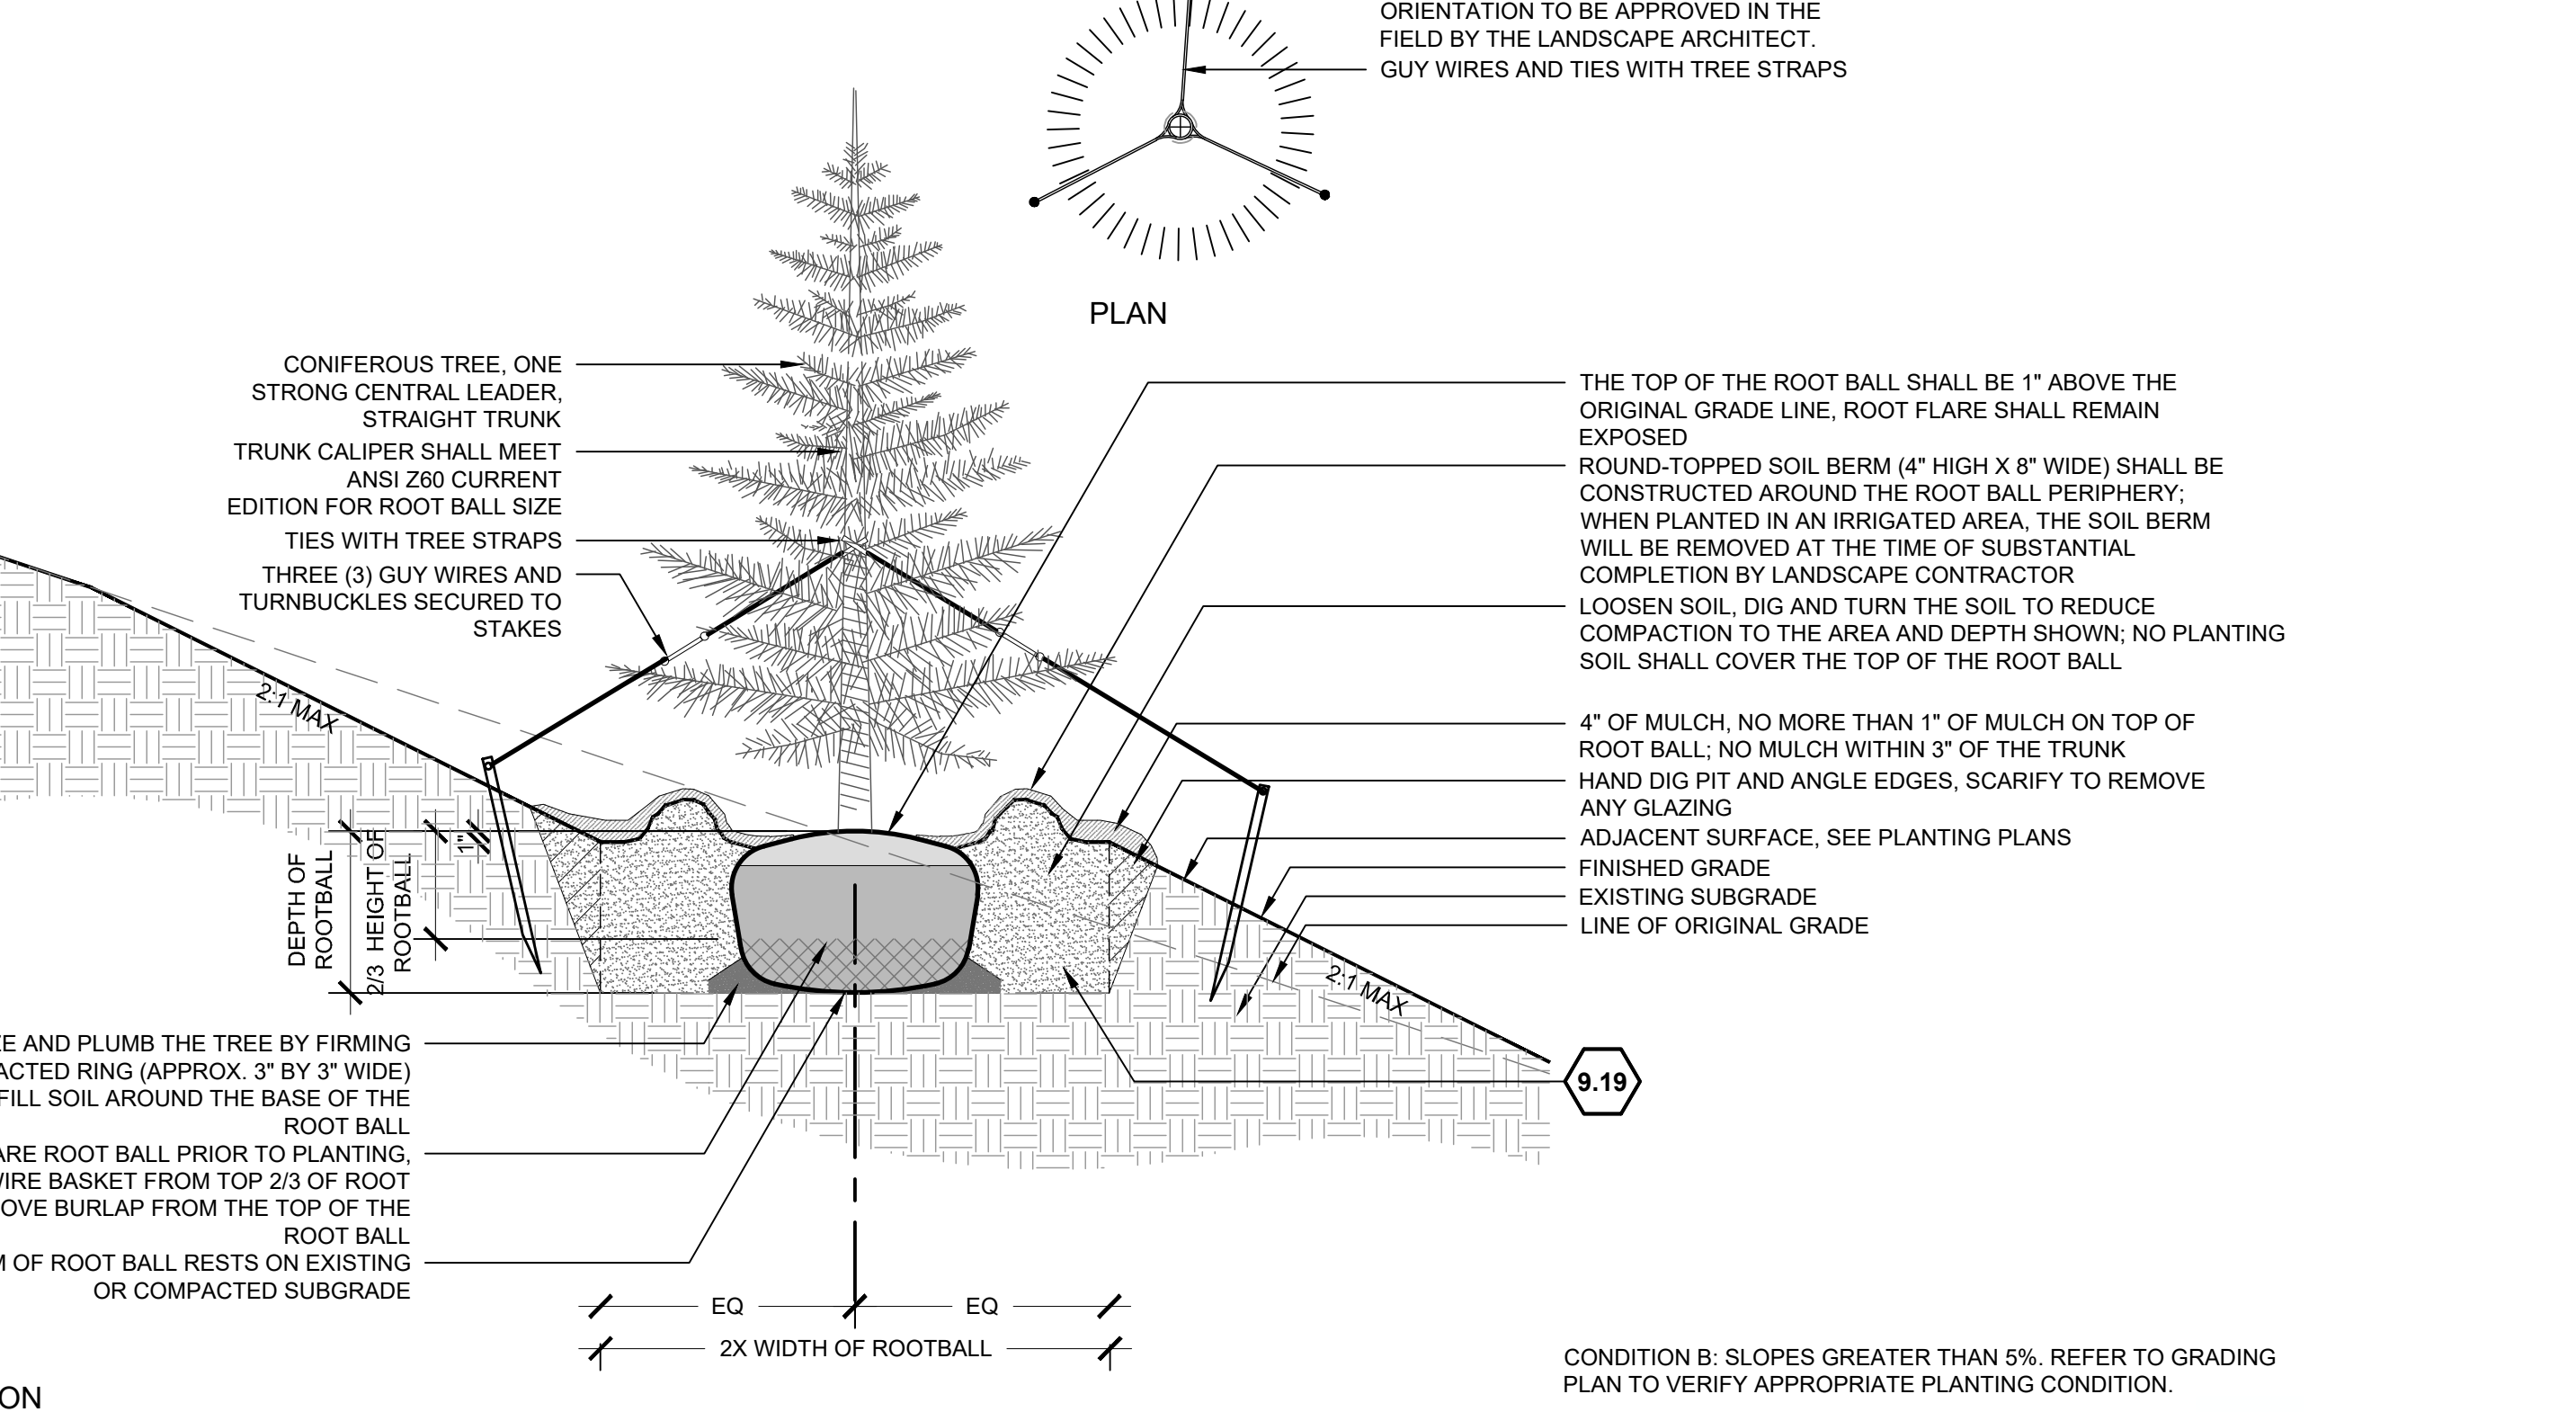


3 DECIDUOUS TREE PLANTING ON BOULDERS

3/4\" = 1'-0"

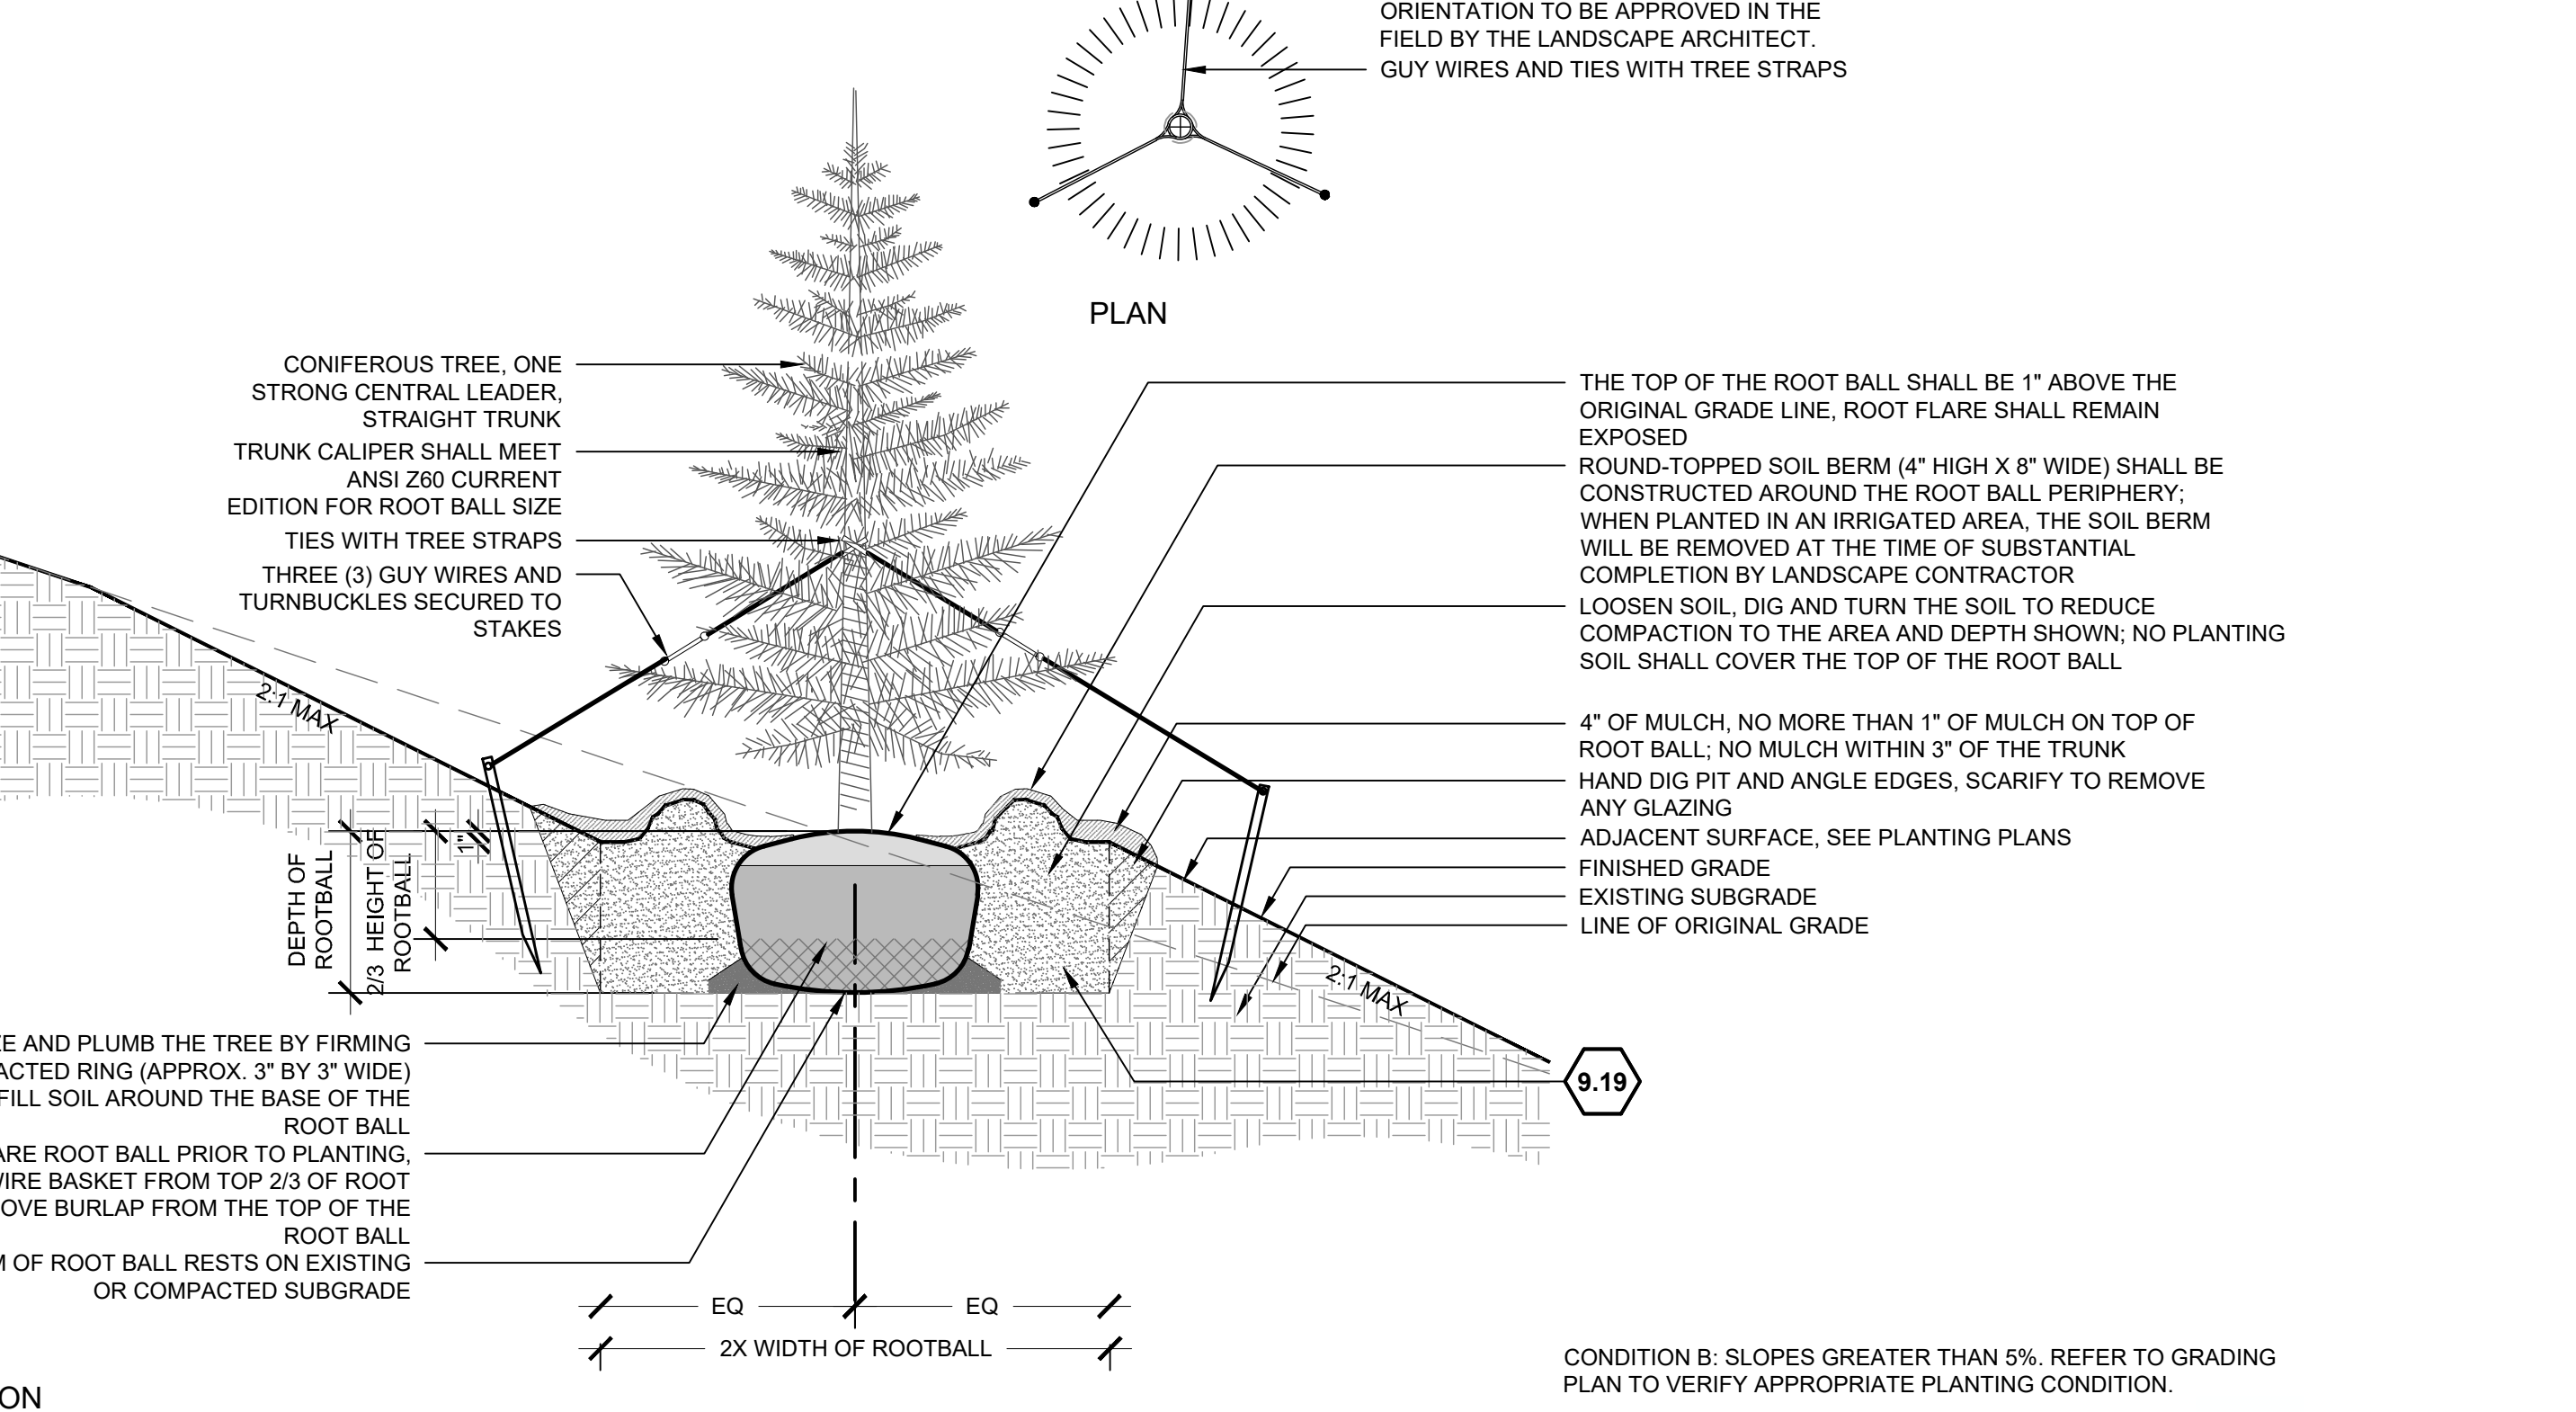


3 DECIDUOUS TREE PLANTING ON BOULDERS

3/4\" = 1'-0"

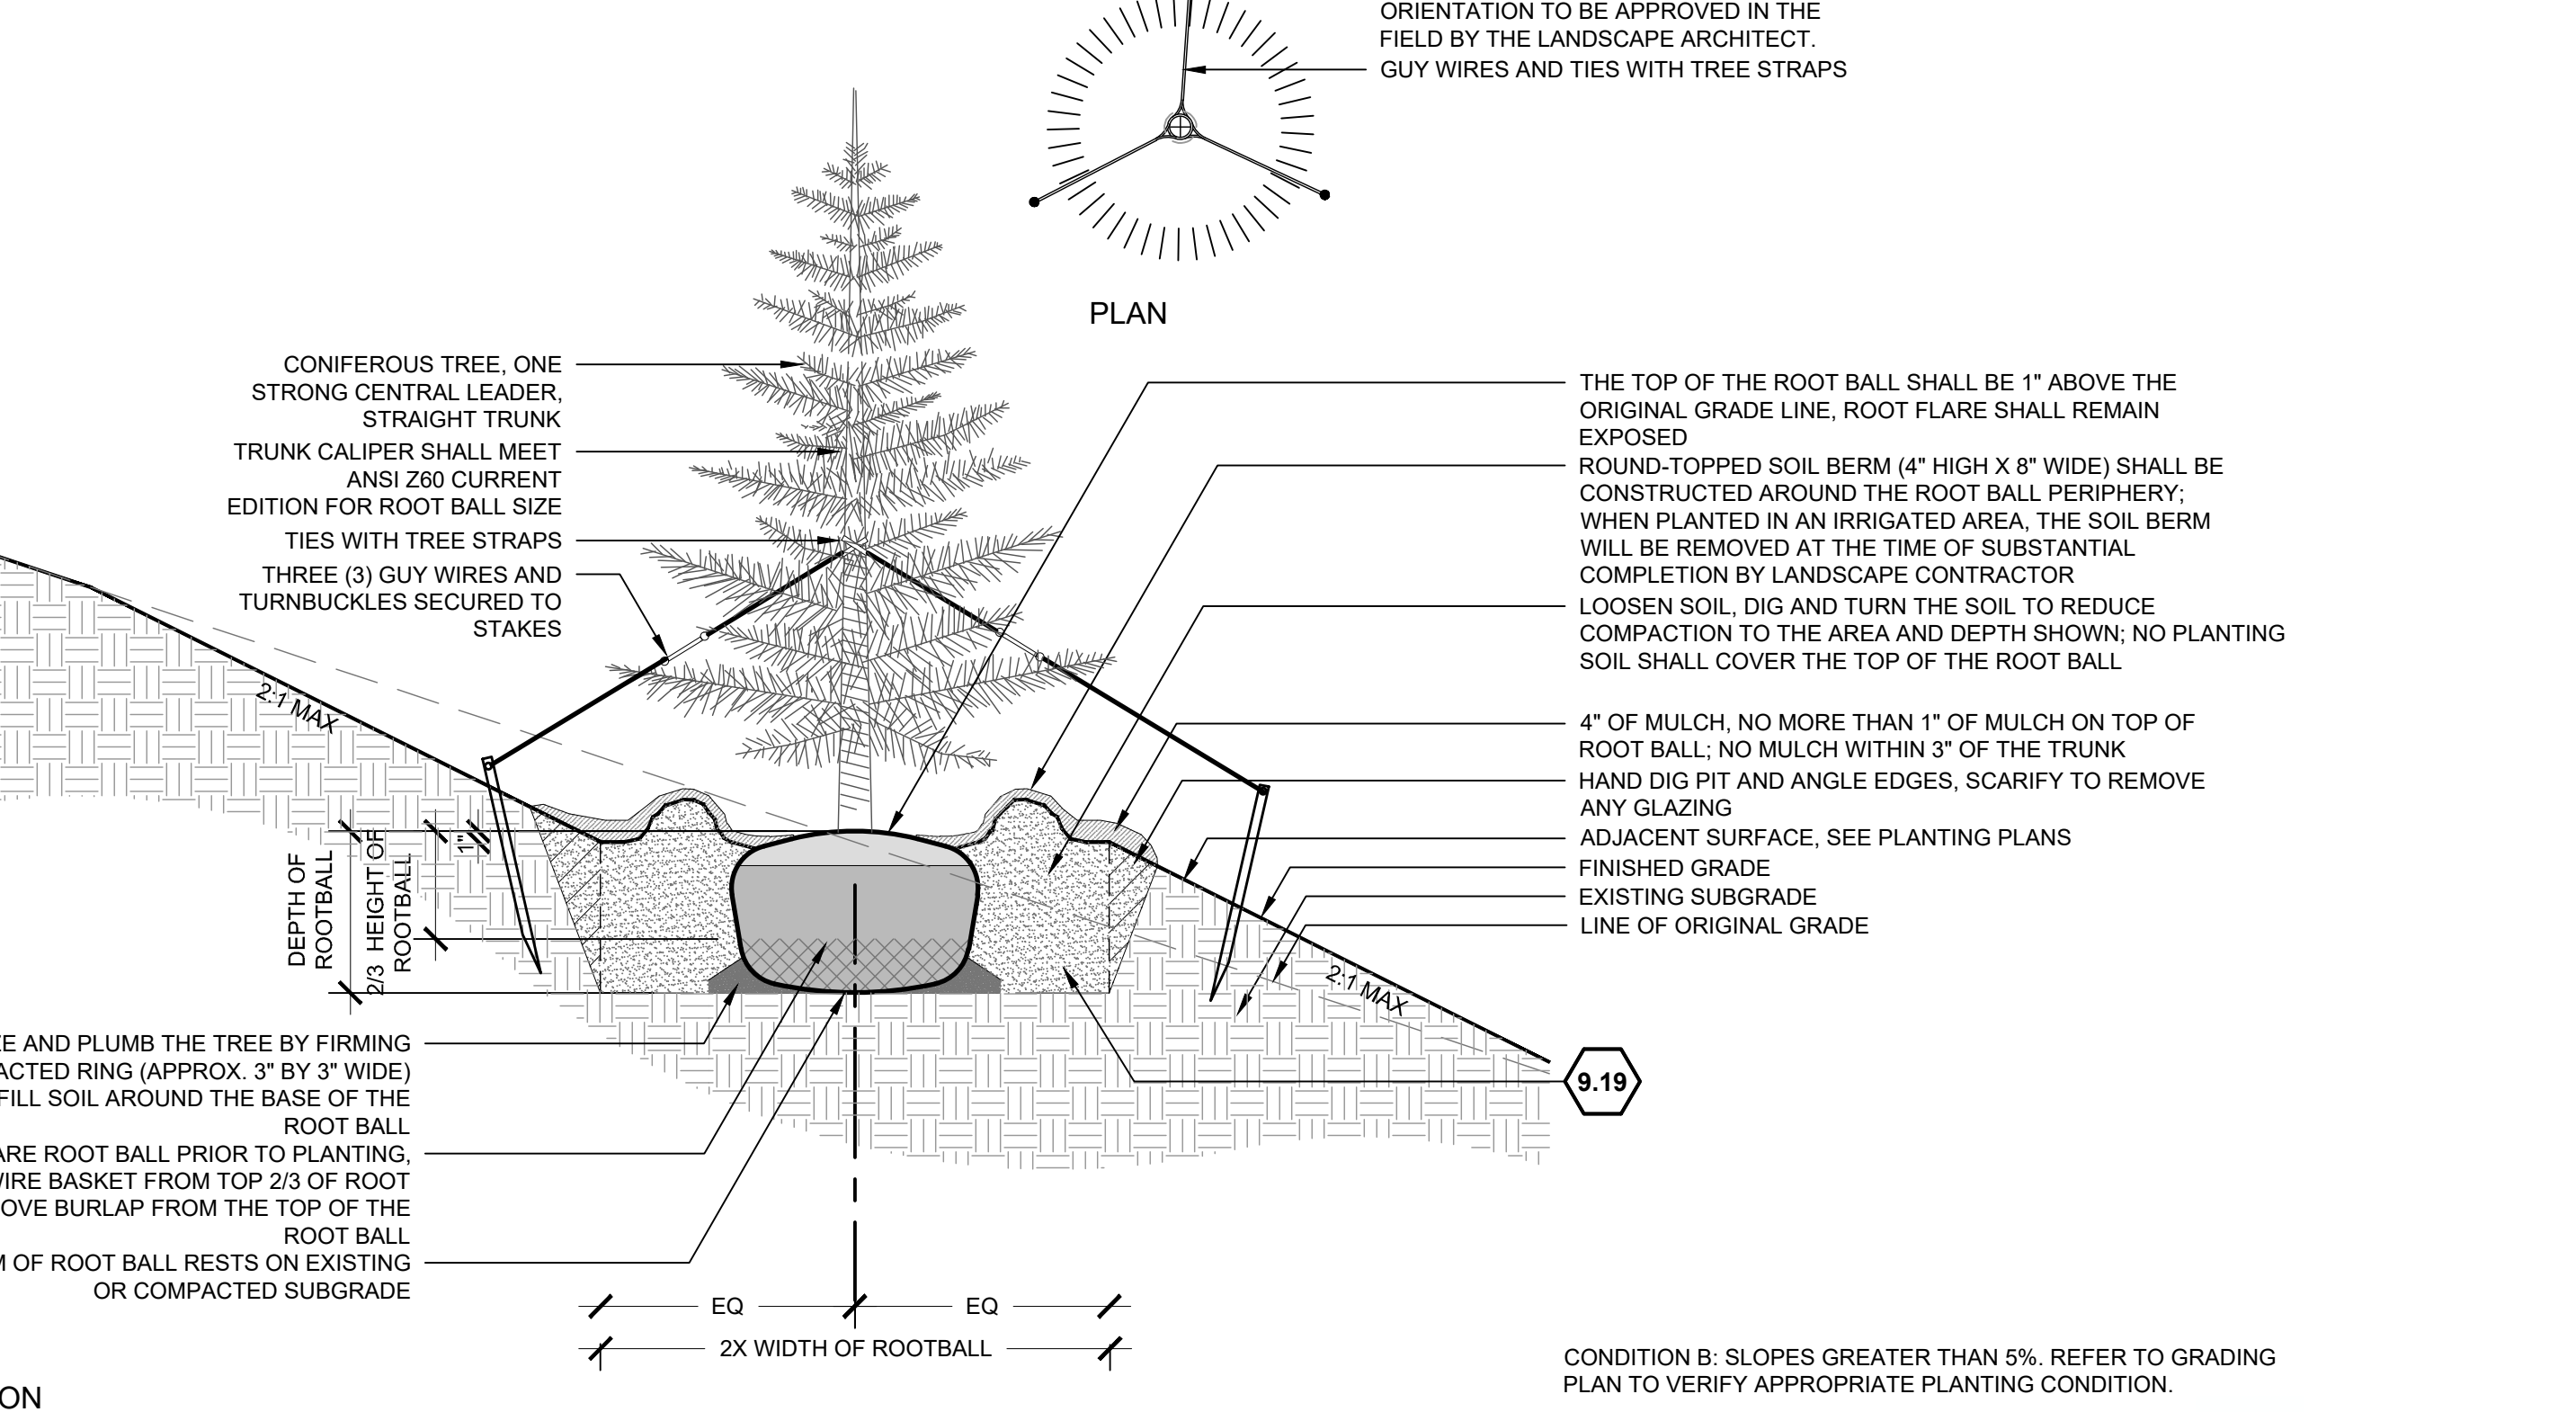


3 DECIDUOUS TREE PLANTING ON BOULDERS

3/4\" = 1'-0"

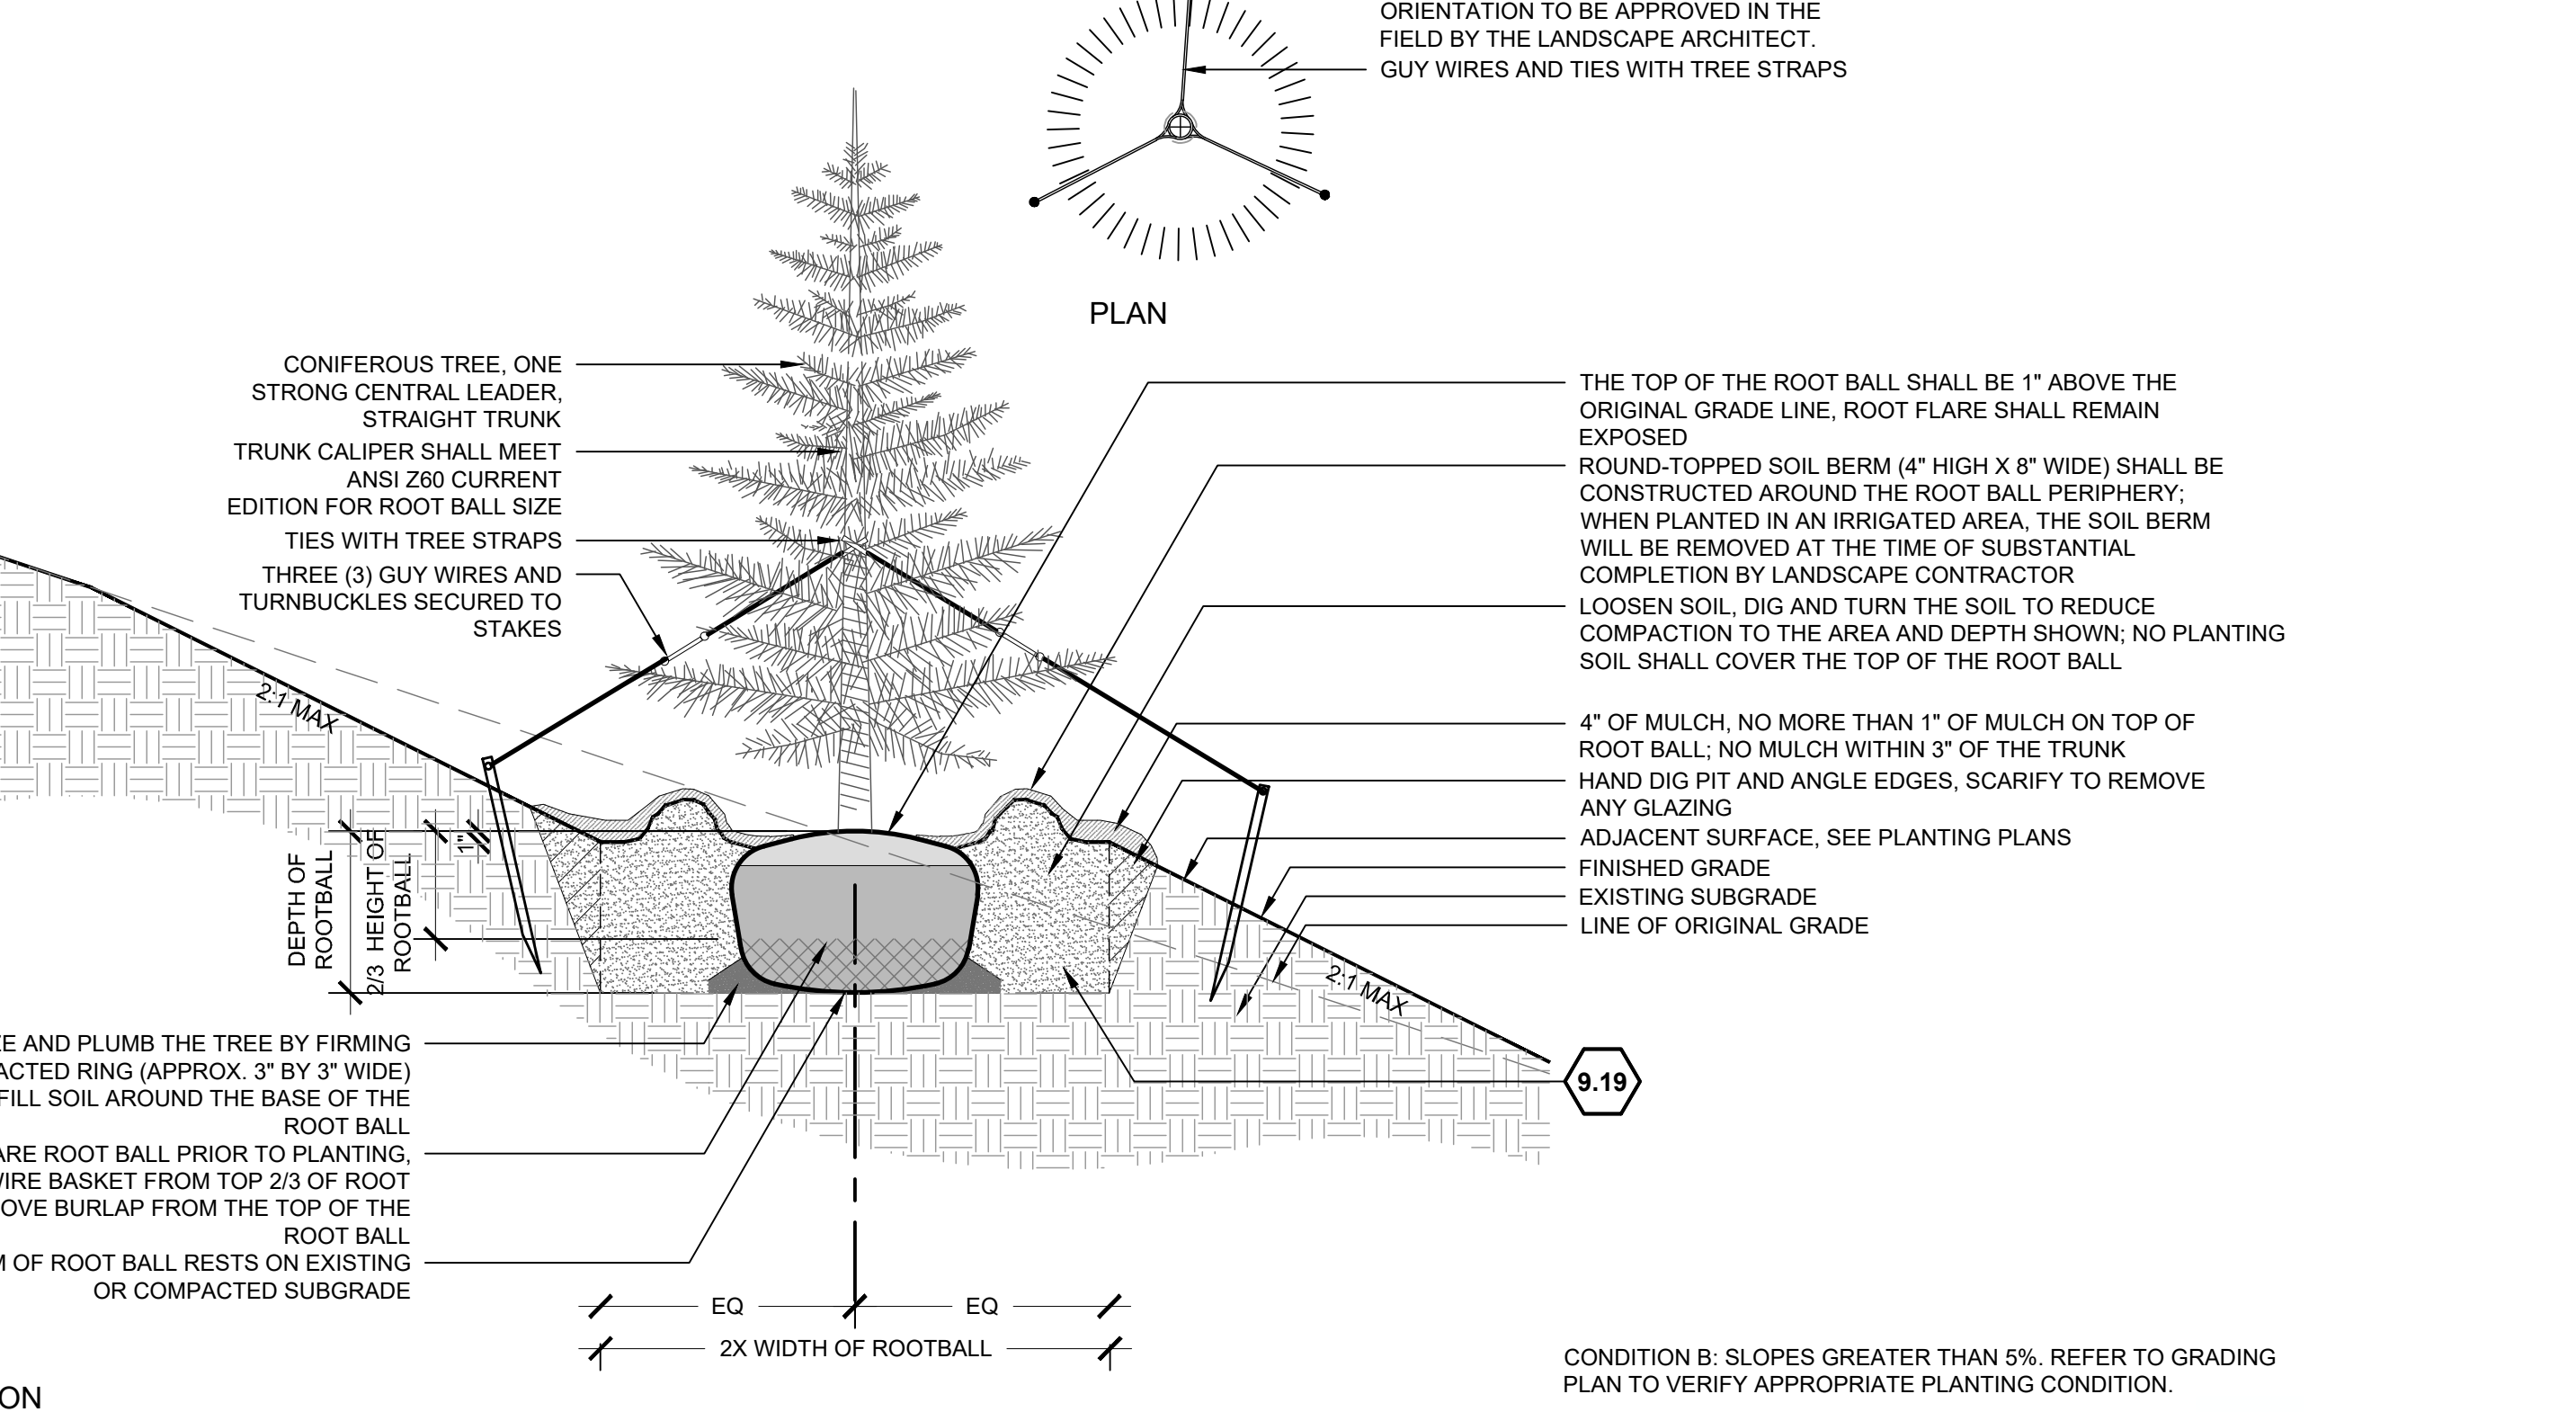


3 DECIDUOUS TREE PLANTING ON BOULDERS

3/4\" = 1'-0"

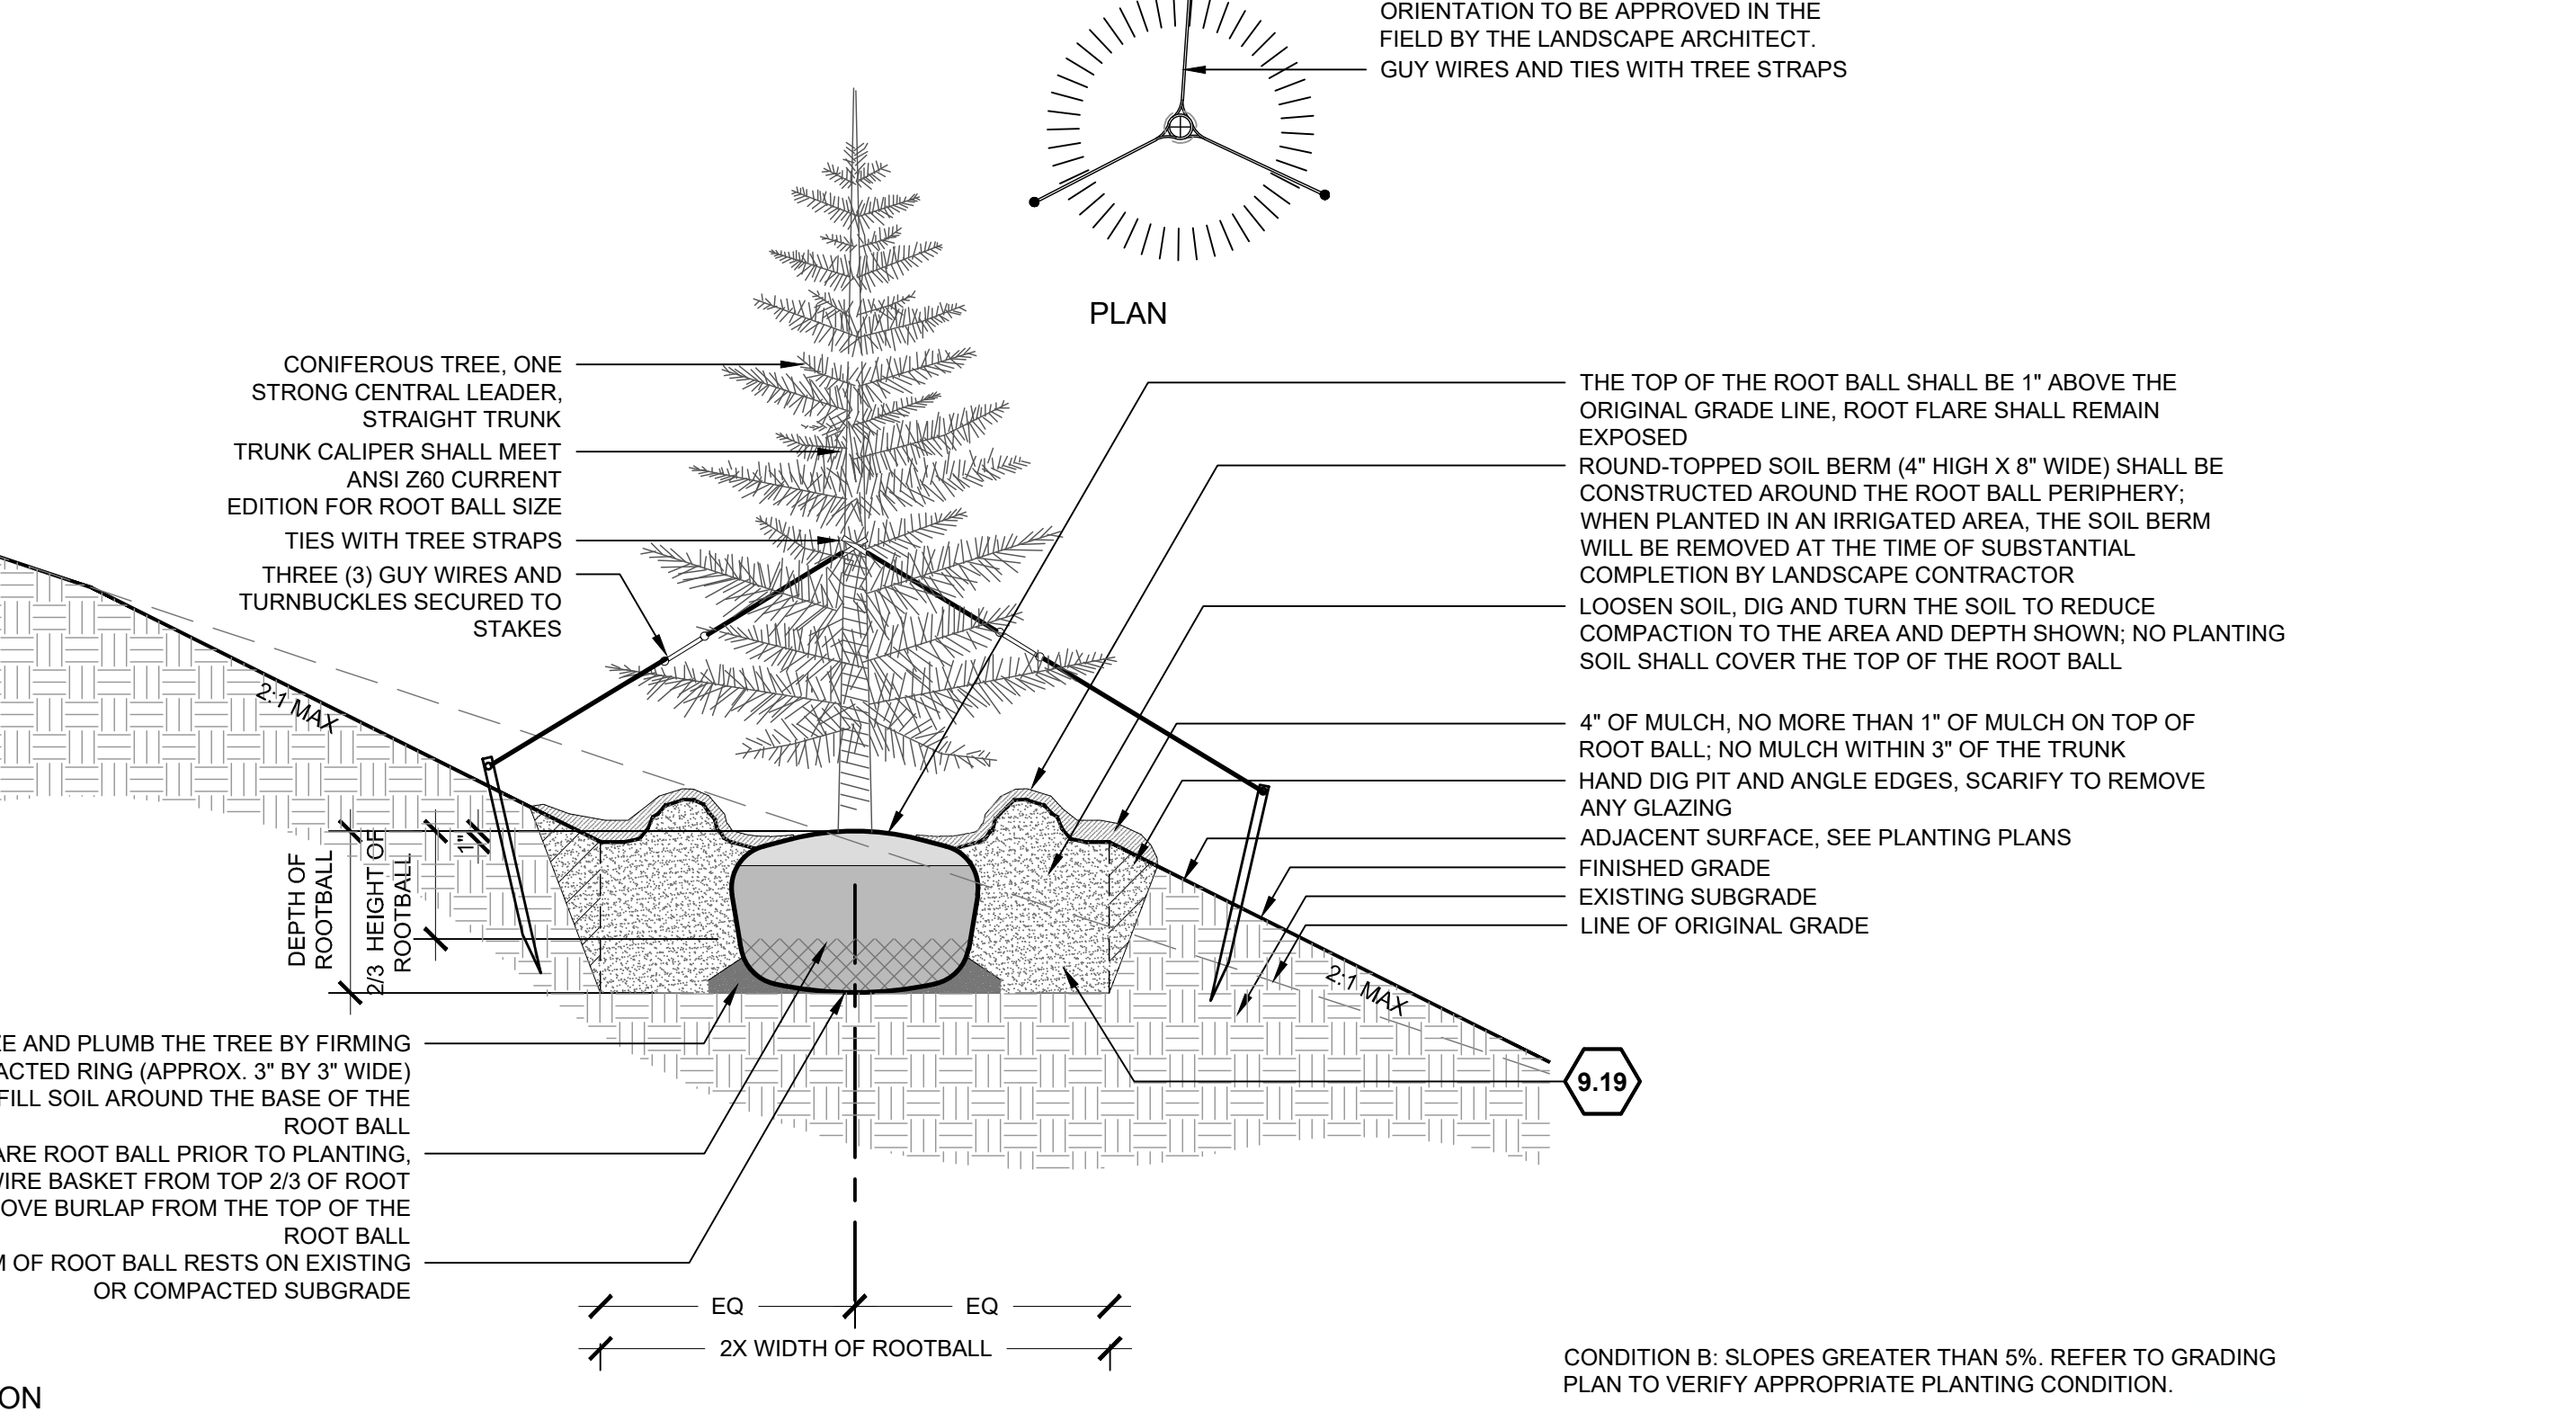


3 DECIDUOUS TREE PLANTING ON BOULDERS

3/4\" = 1'-0"

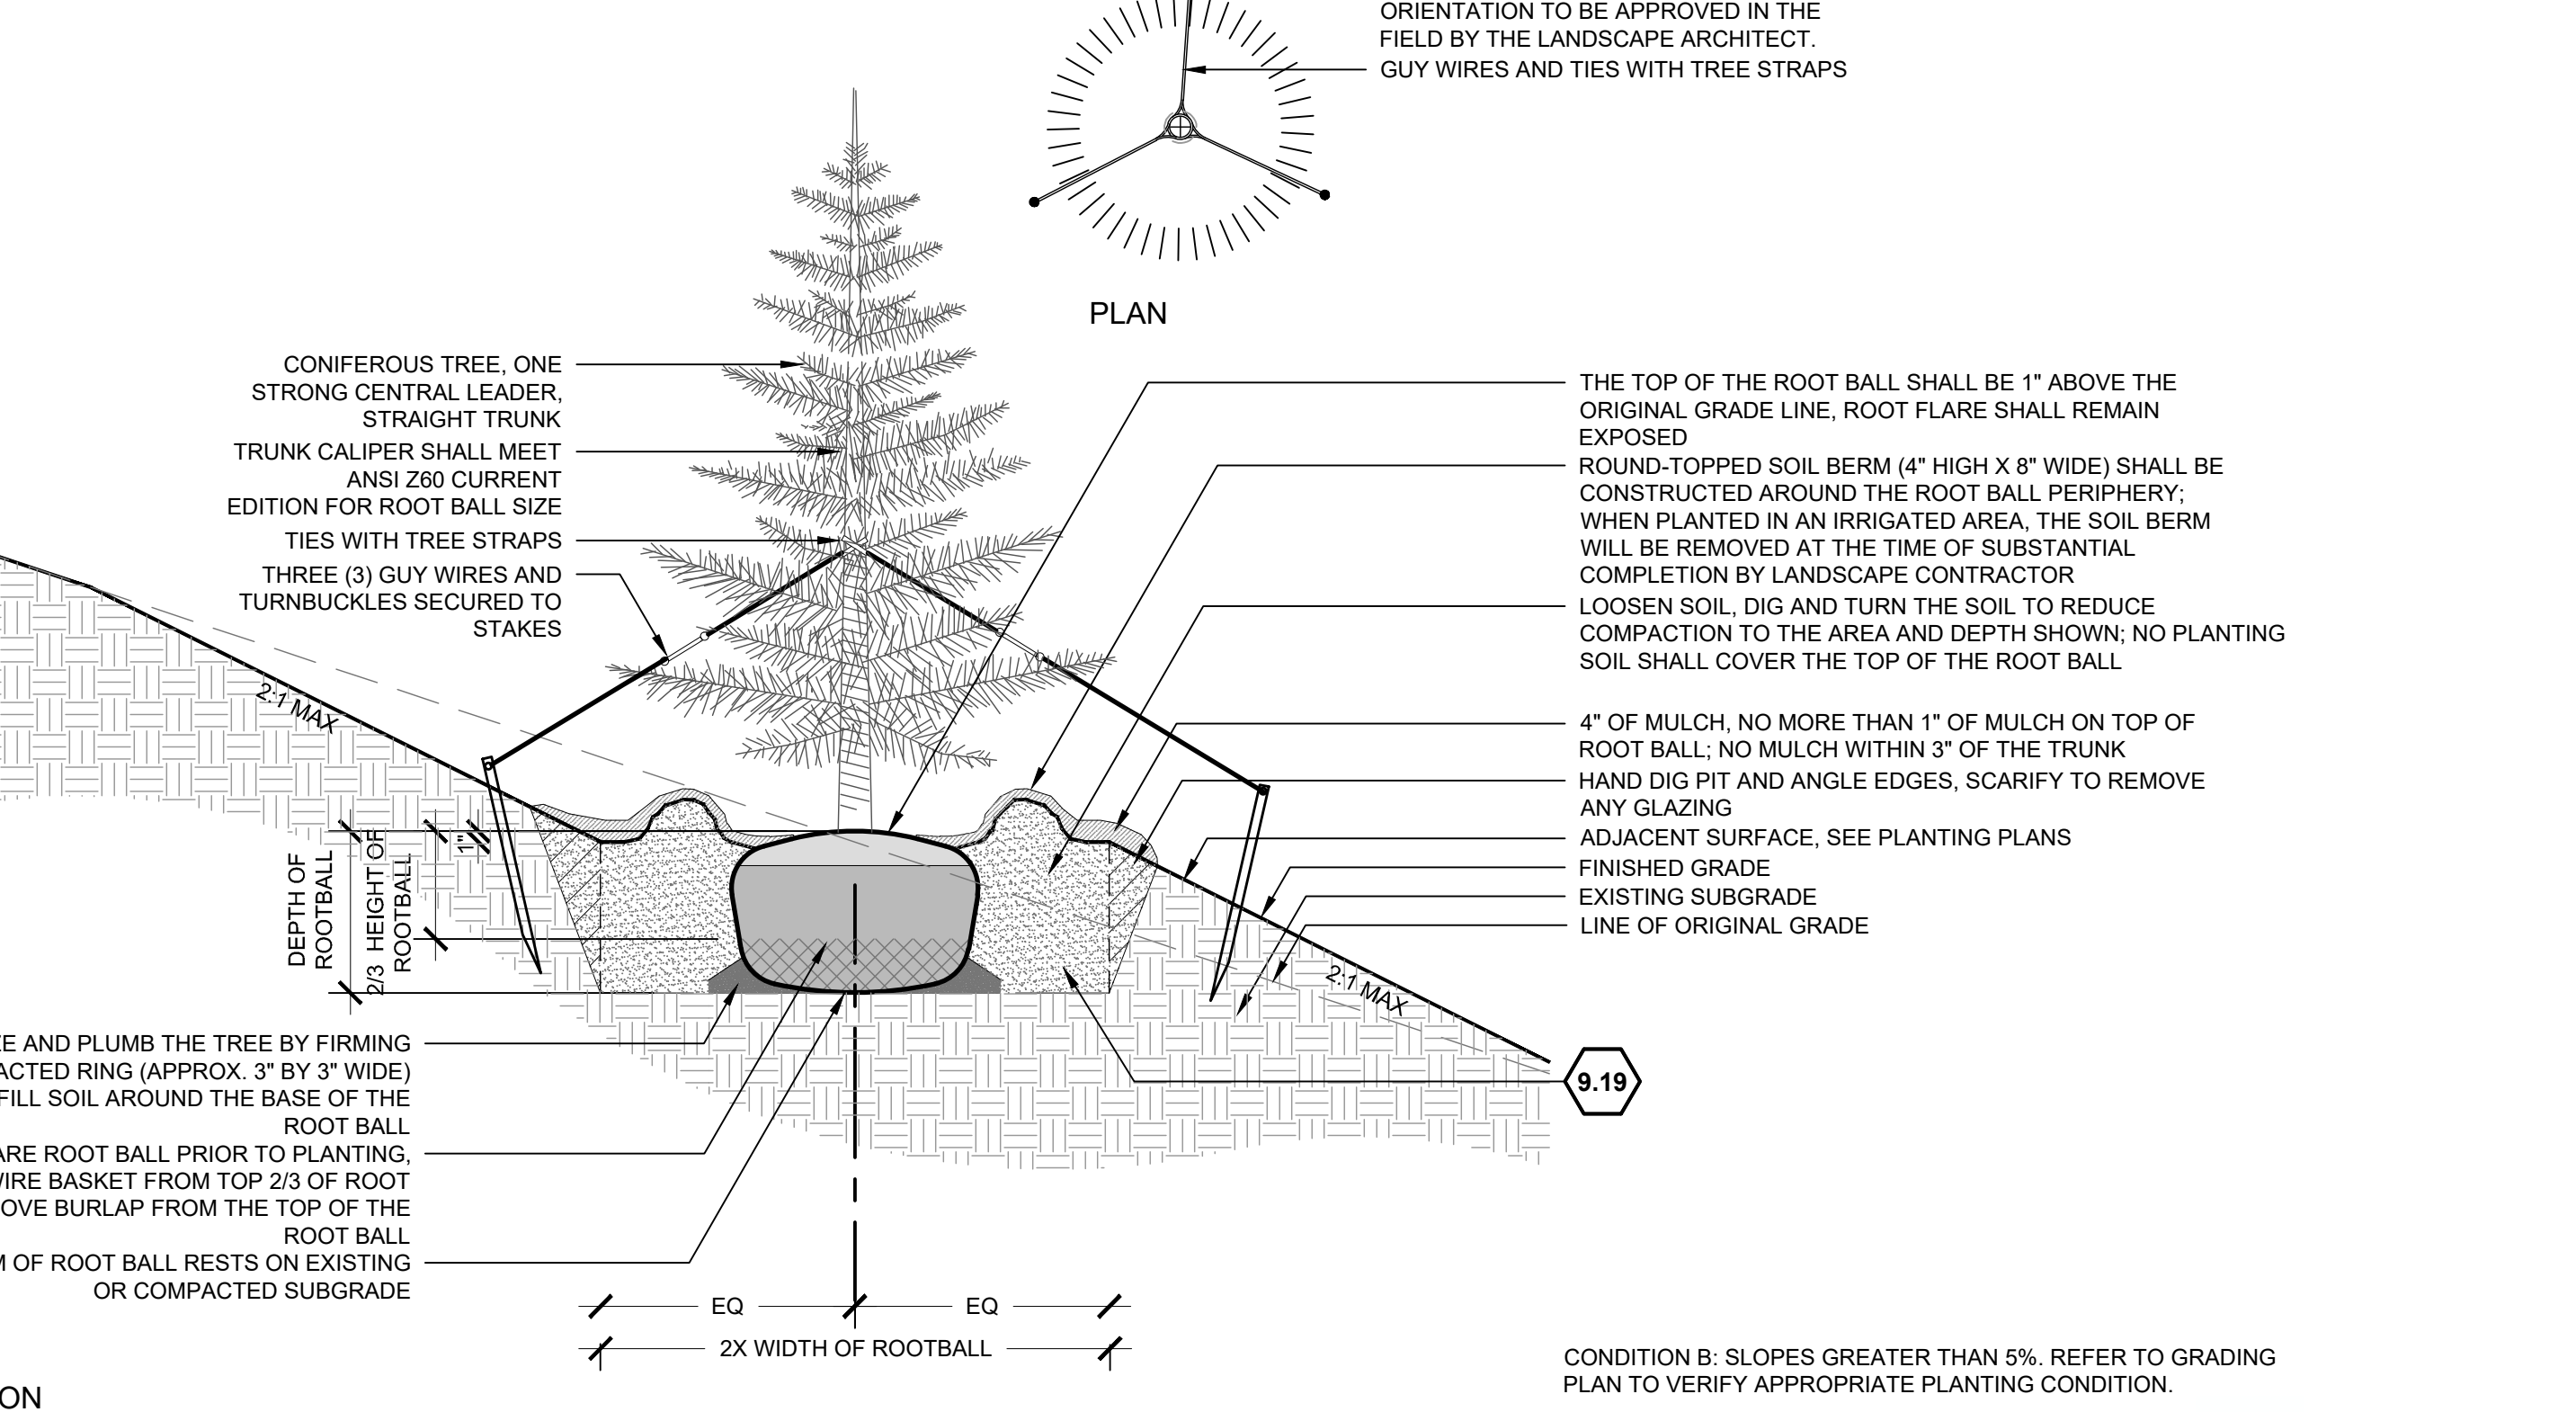


3 DECIDUOUS TREE PLANTING ON BOULDERS

3/4\" = 1'-0"

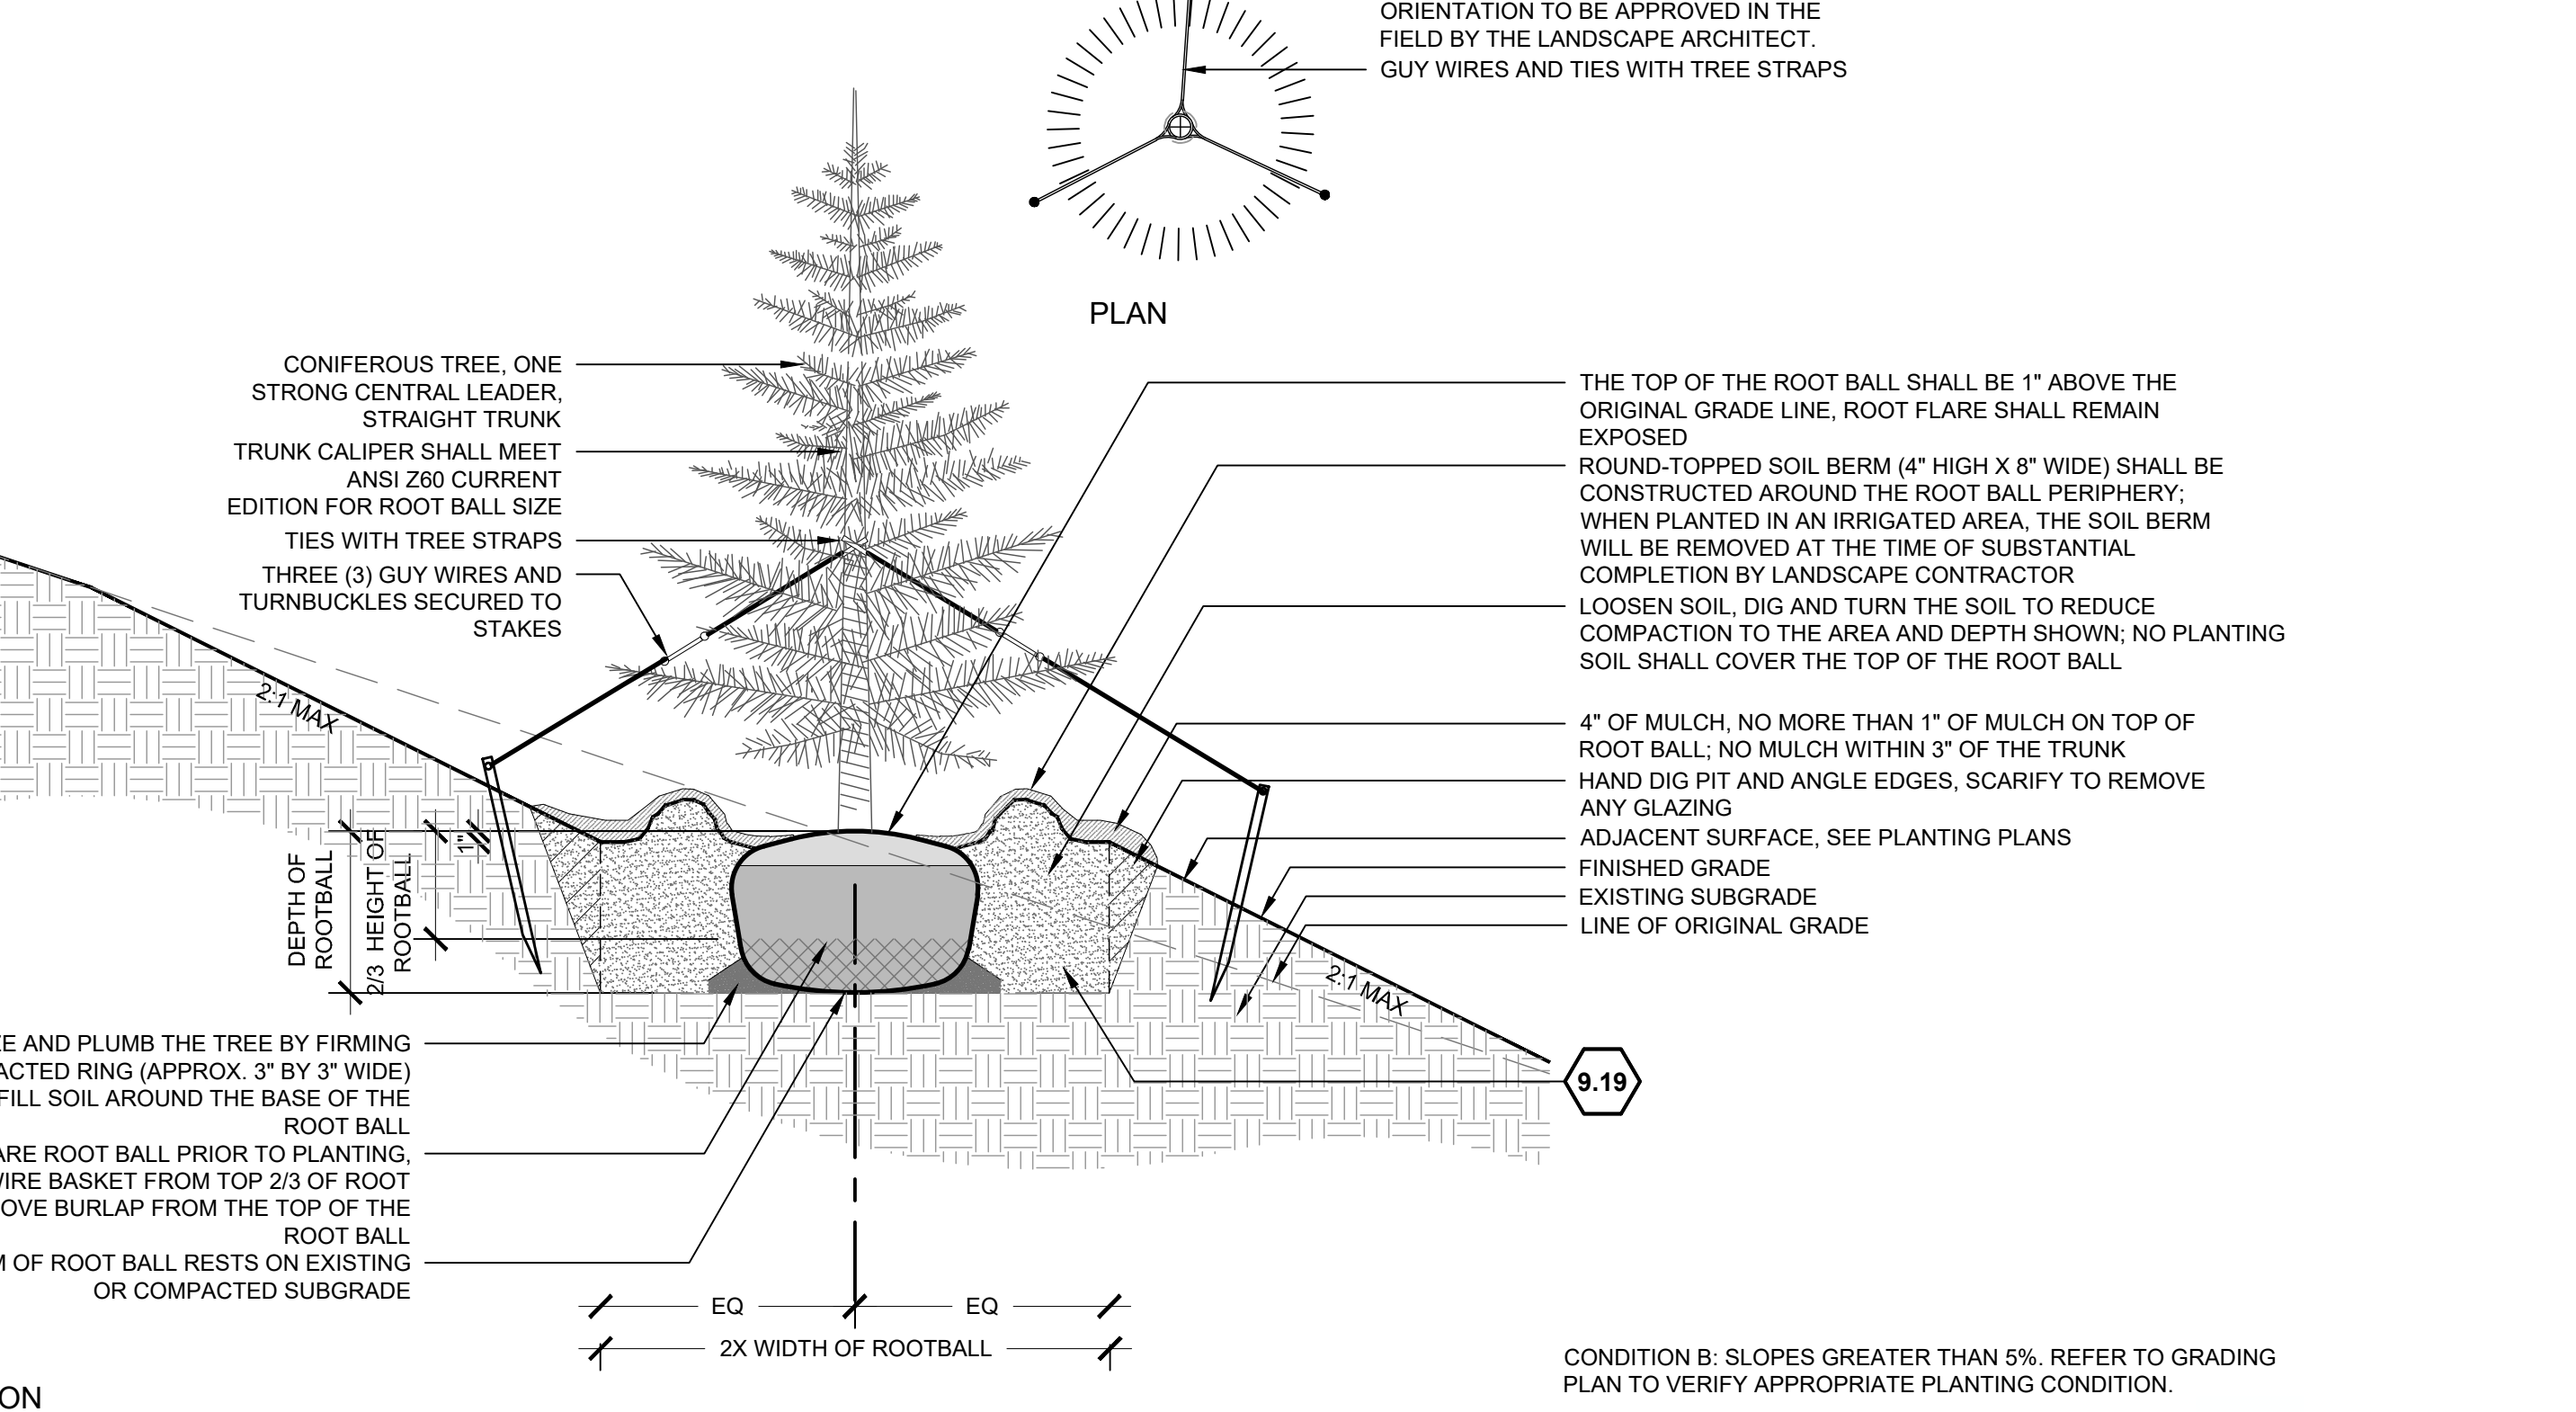


3 DECIDUOUS TREE PLANTING ON BOULDERS

3/4\" = 1'-0"

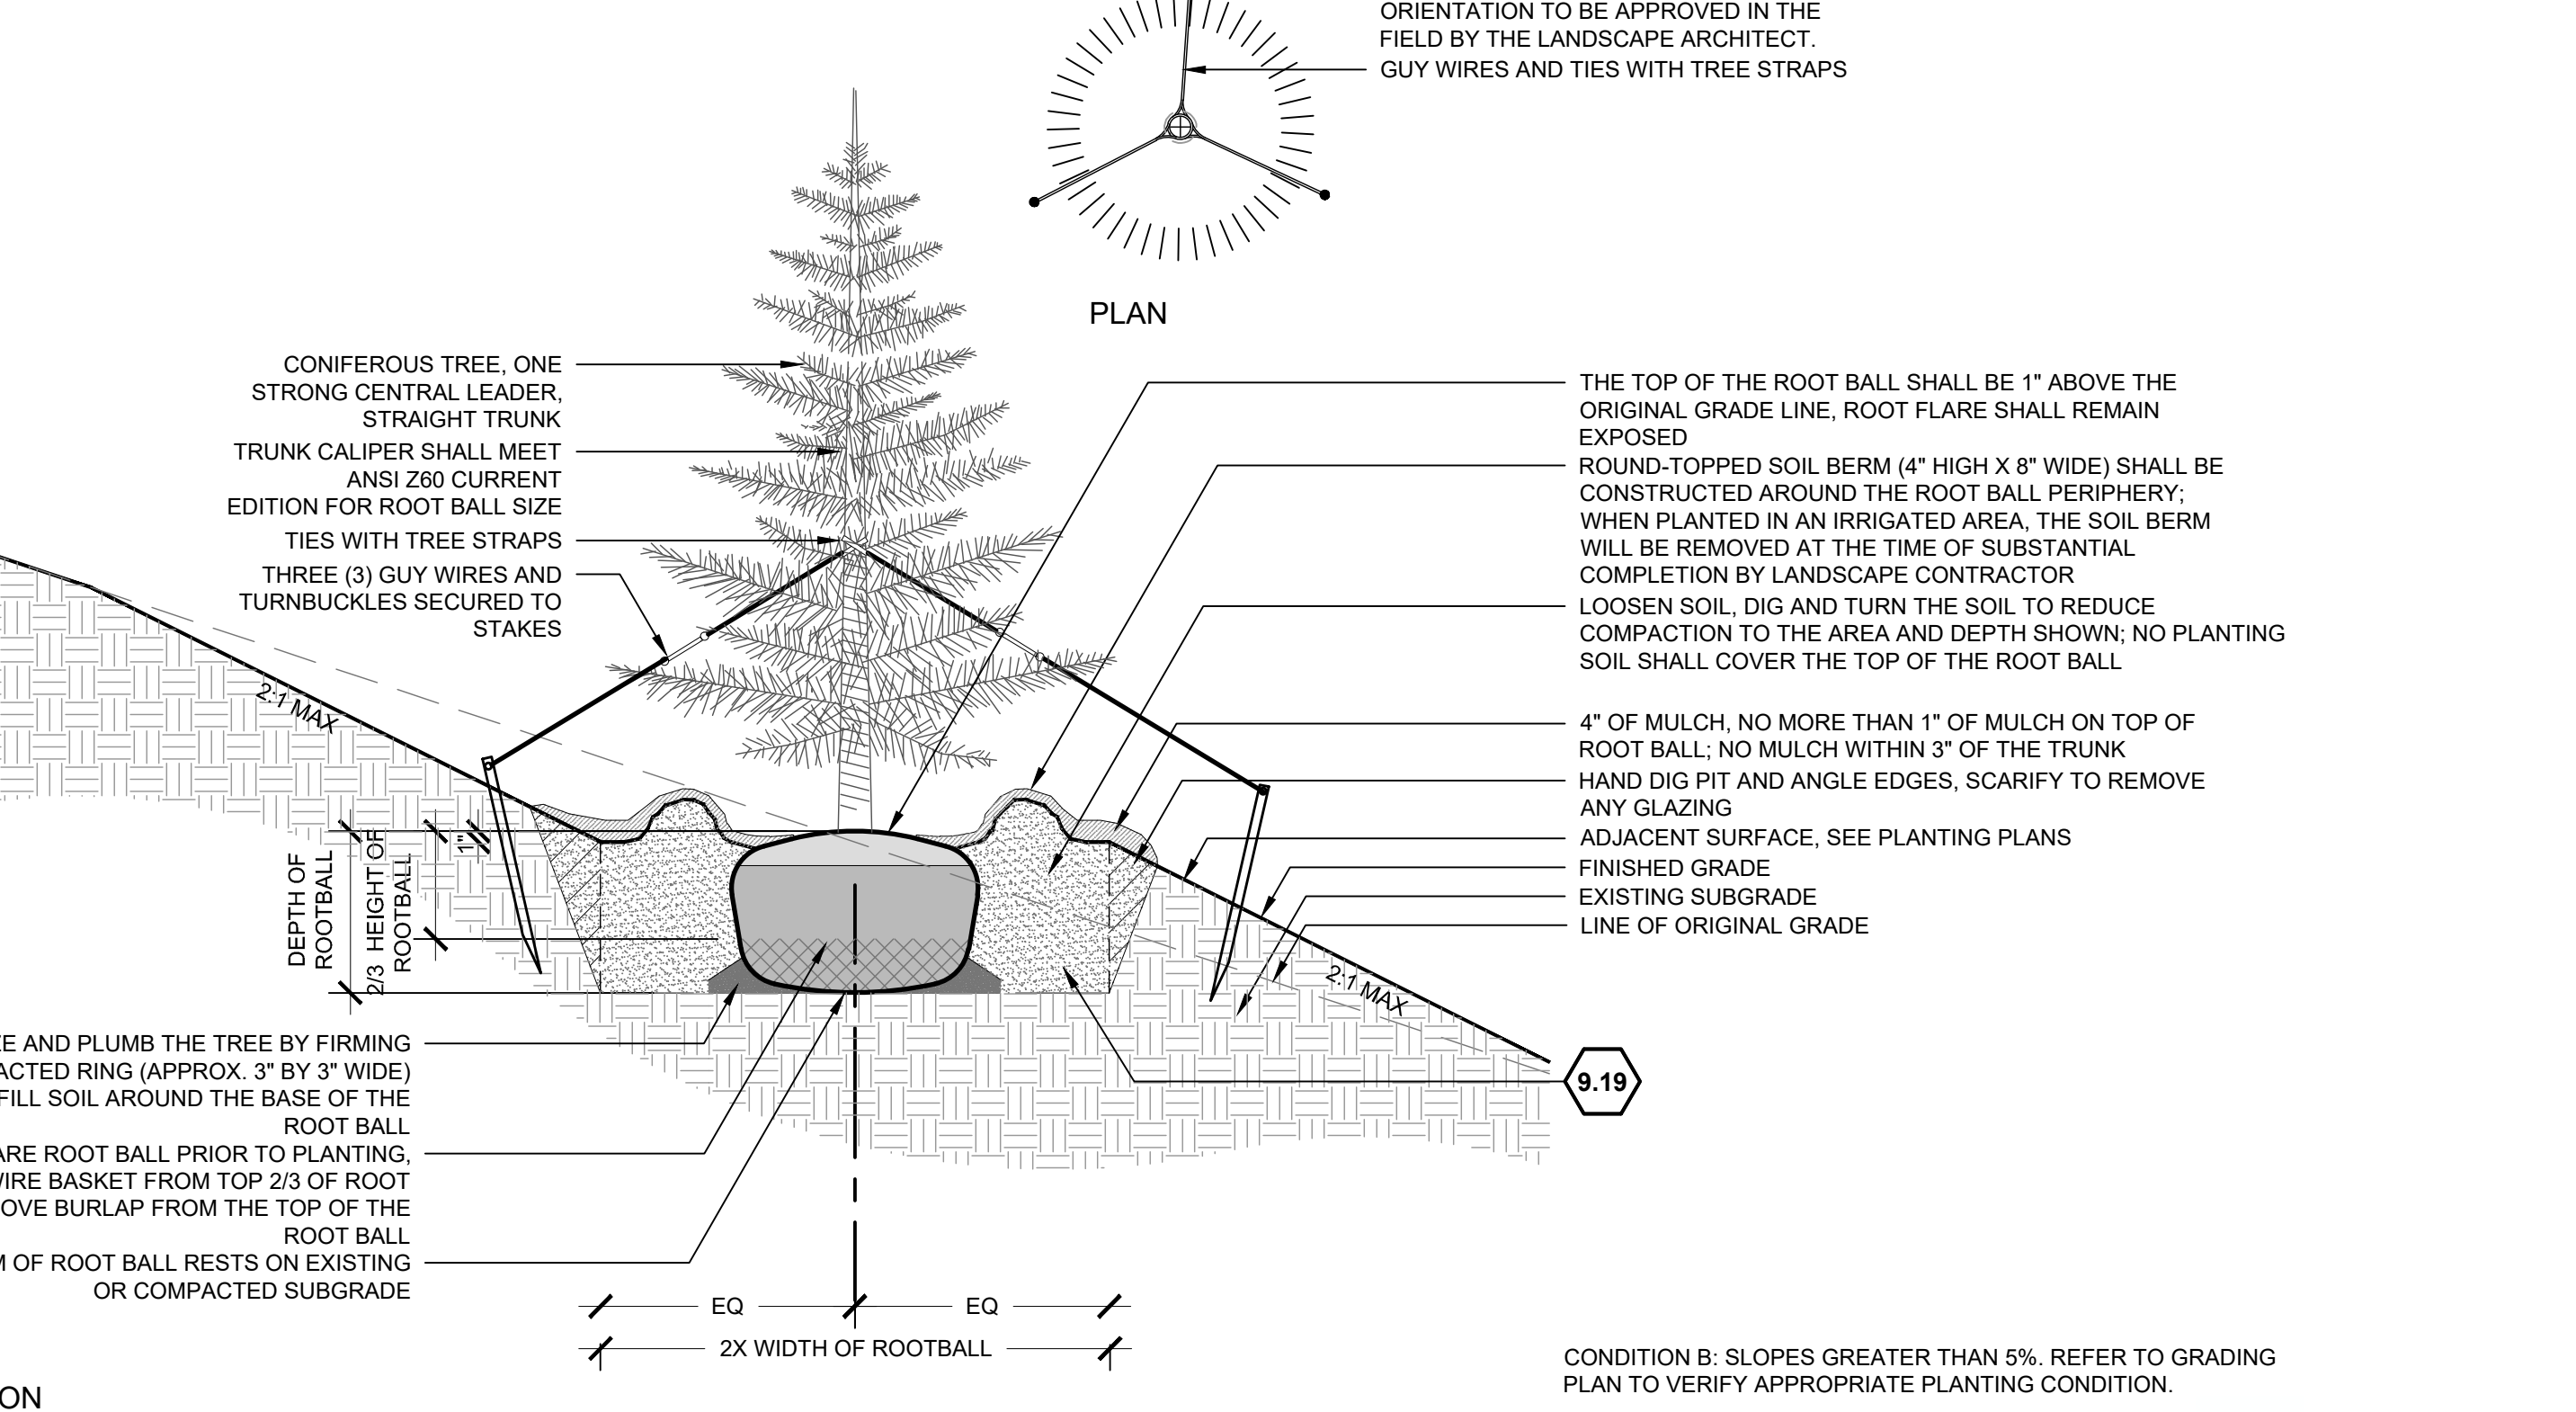


3 DECIDUOUS TREE PLANTING ON BOULDERS

3/4\" = 1'-0"

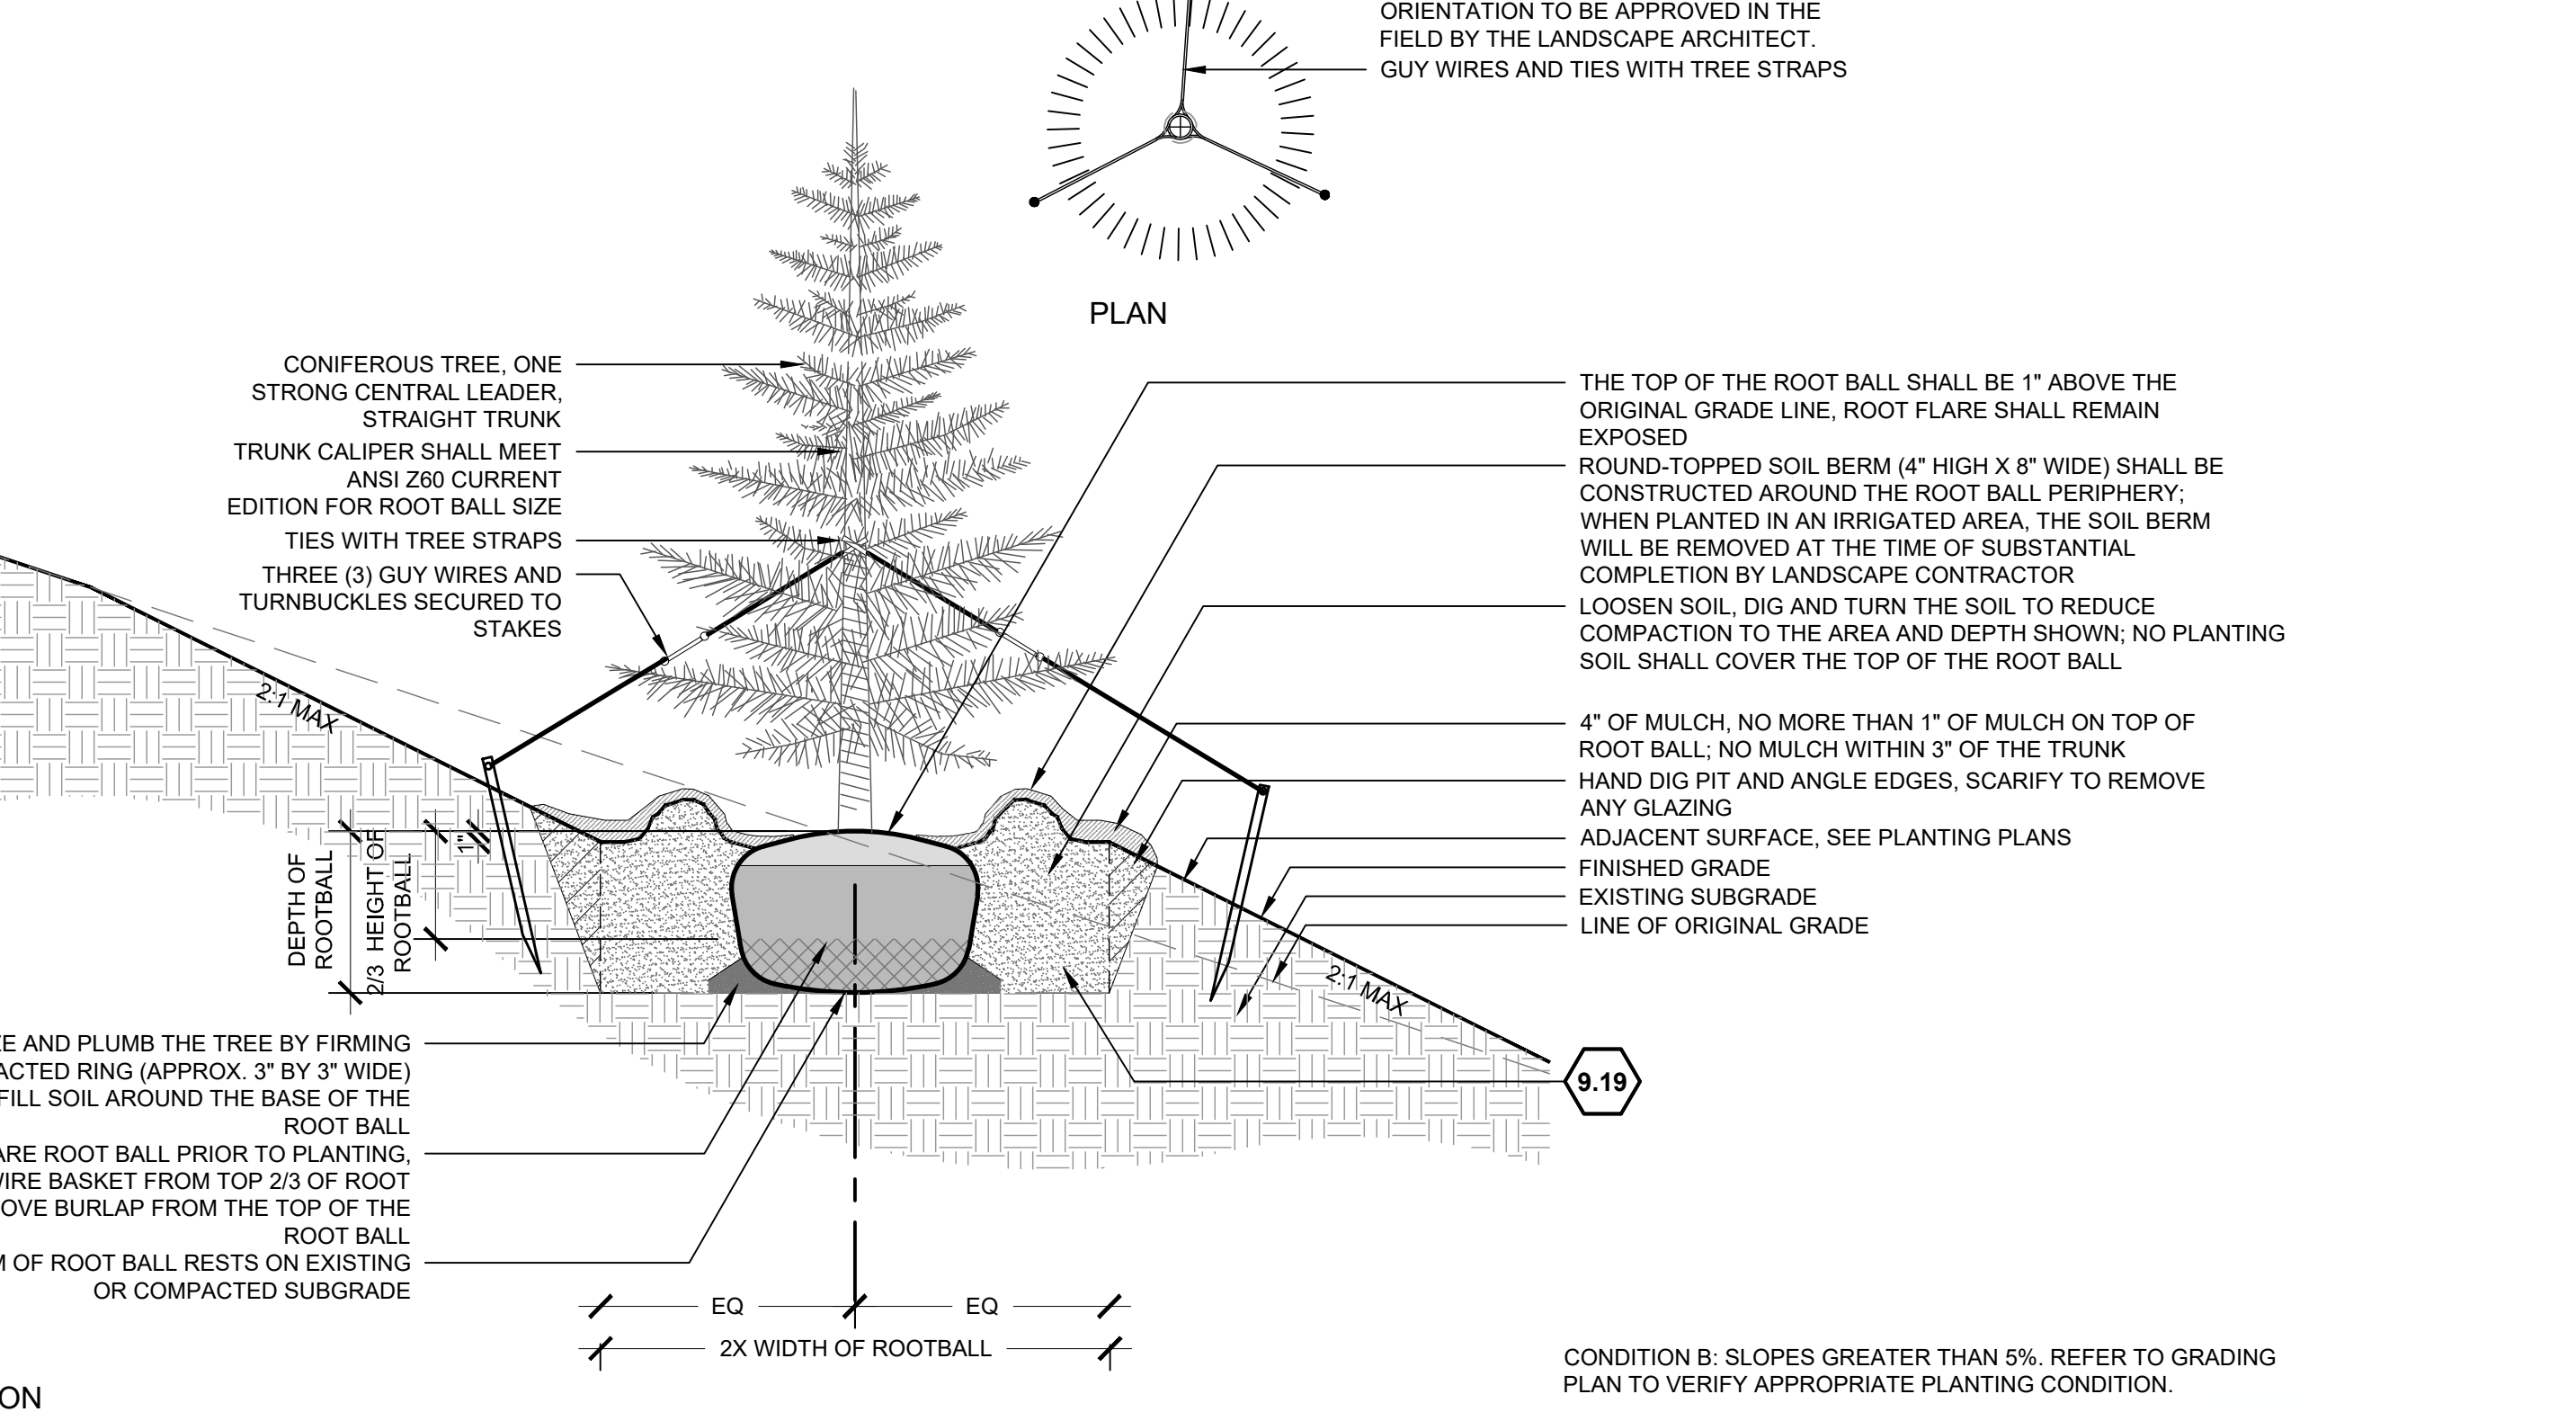


3 DECIDUOUS TREE PLANTING ON BOULDERS

3/4\" = 1'-0"

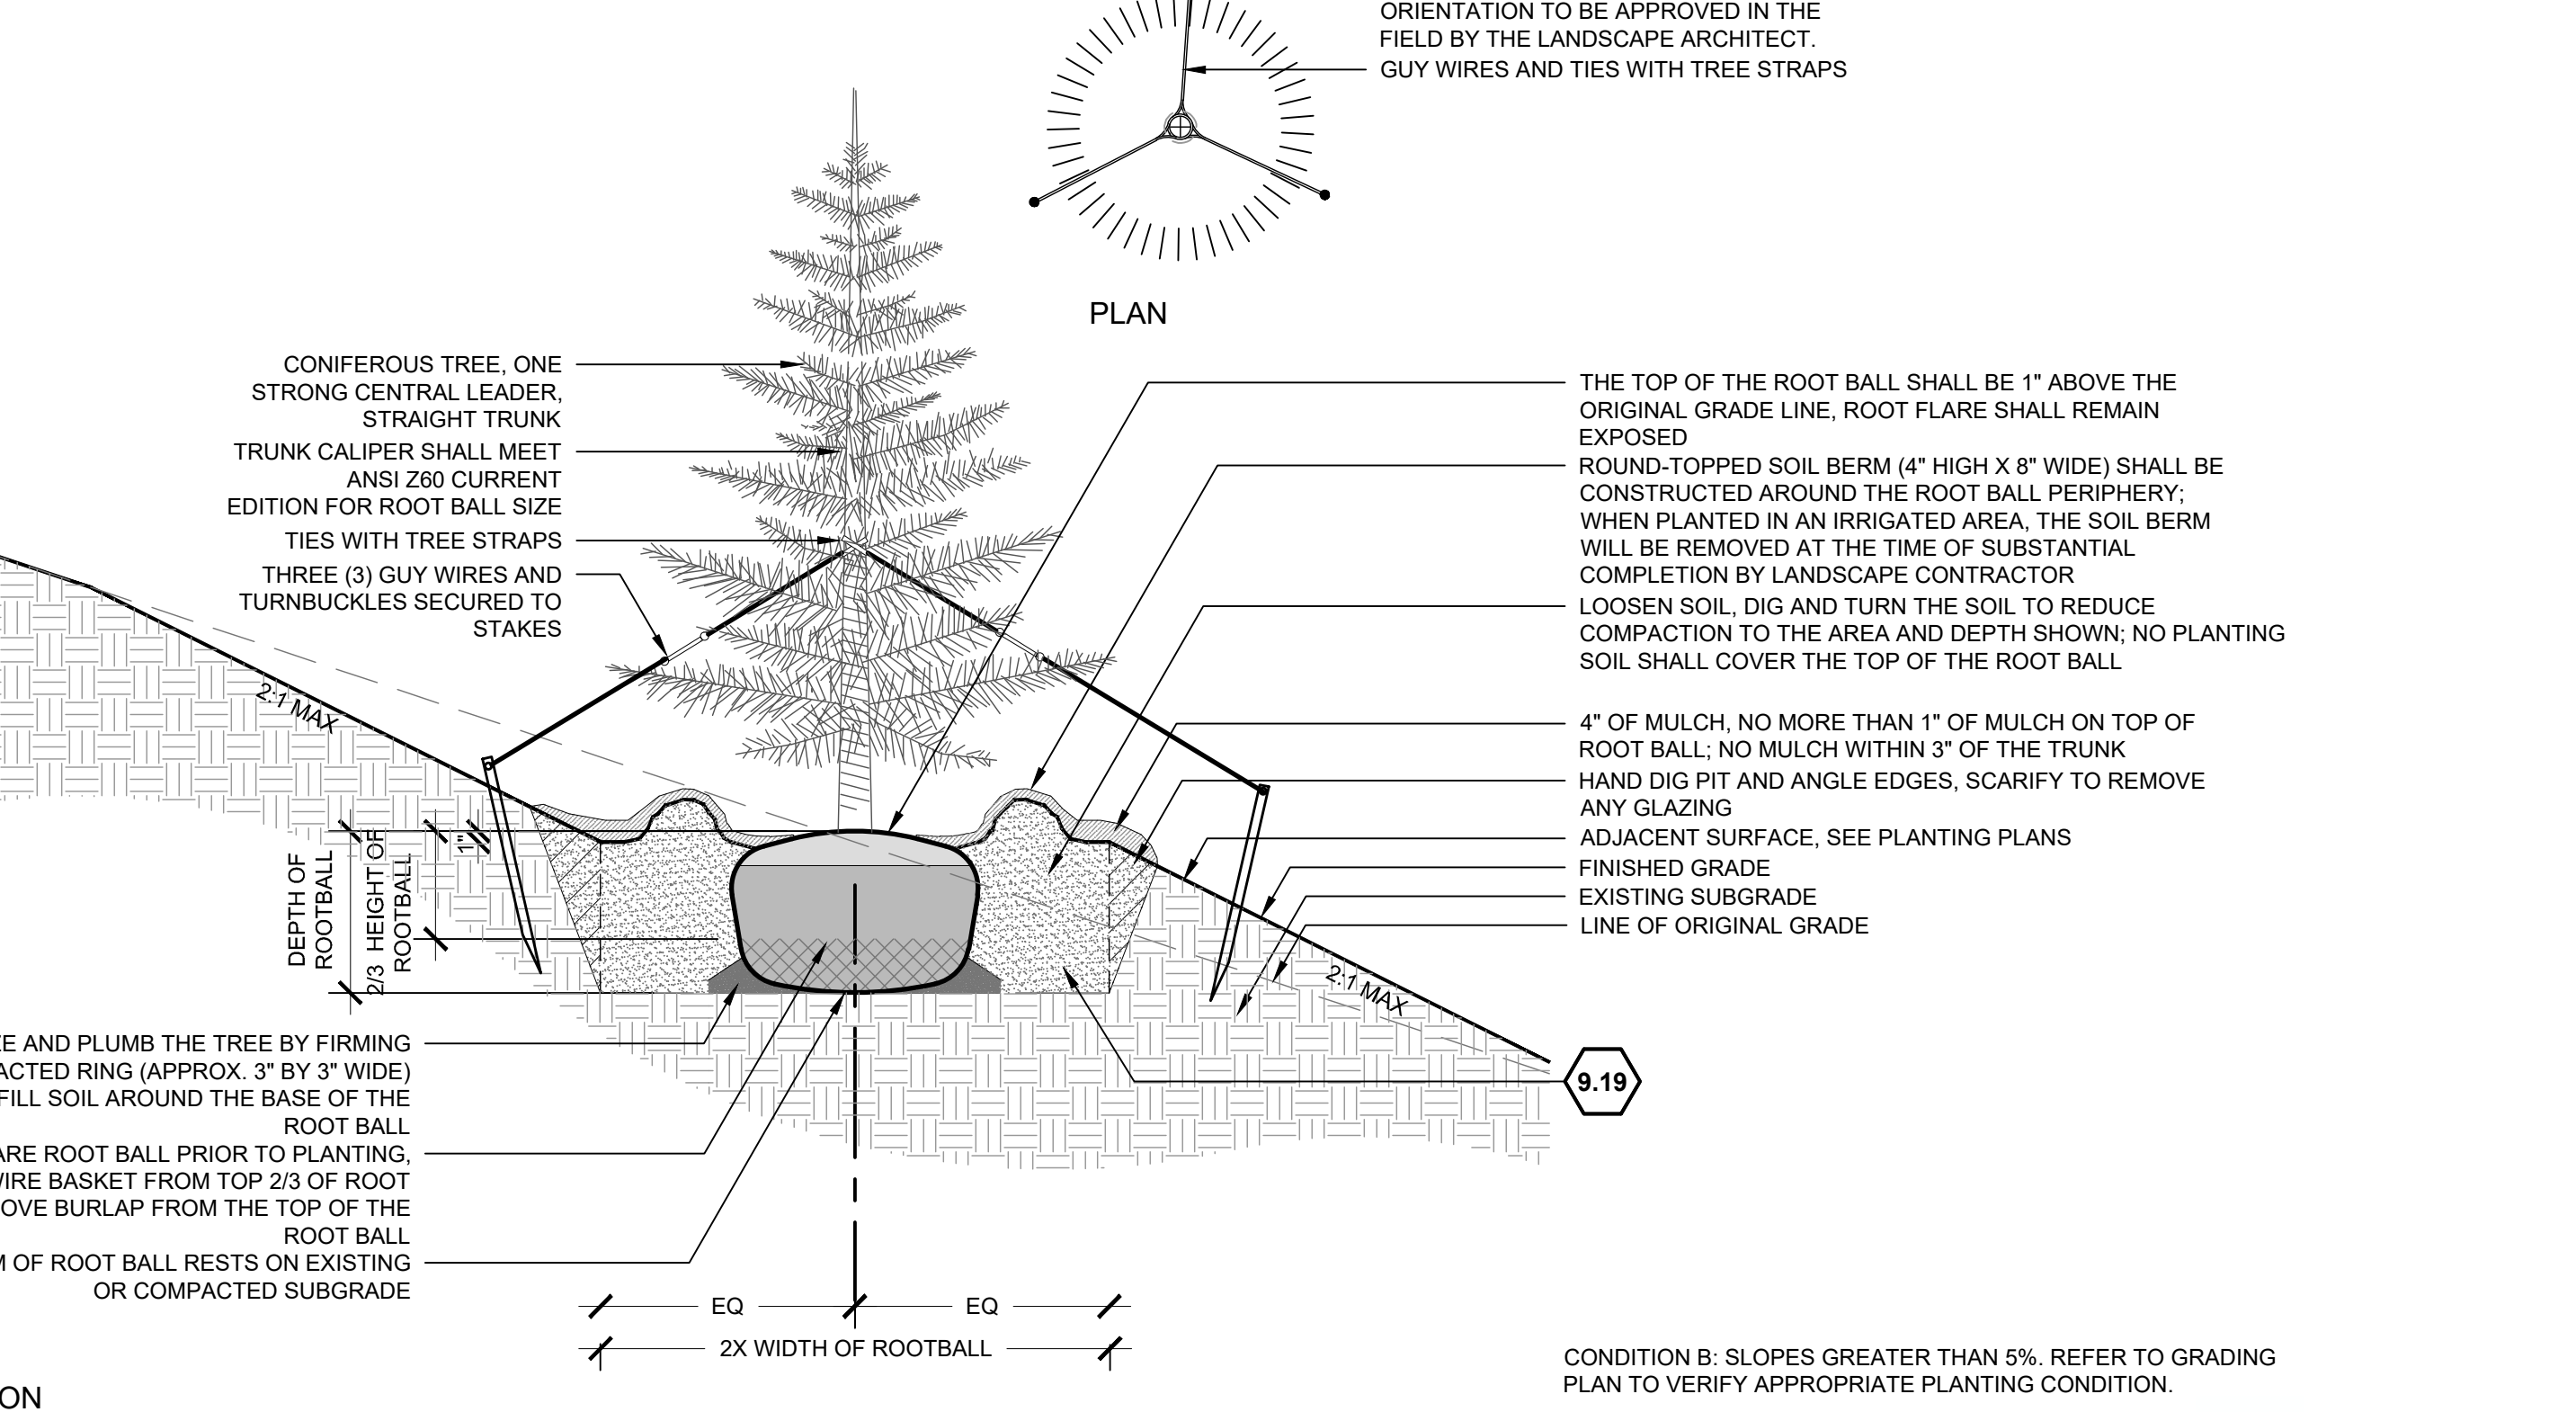


3 DECIDUOUS TREE PLANTING ON BOULDERS

3/4\" = 1'-0"

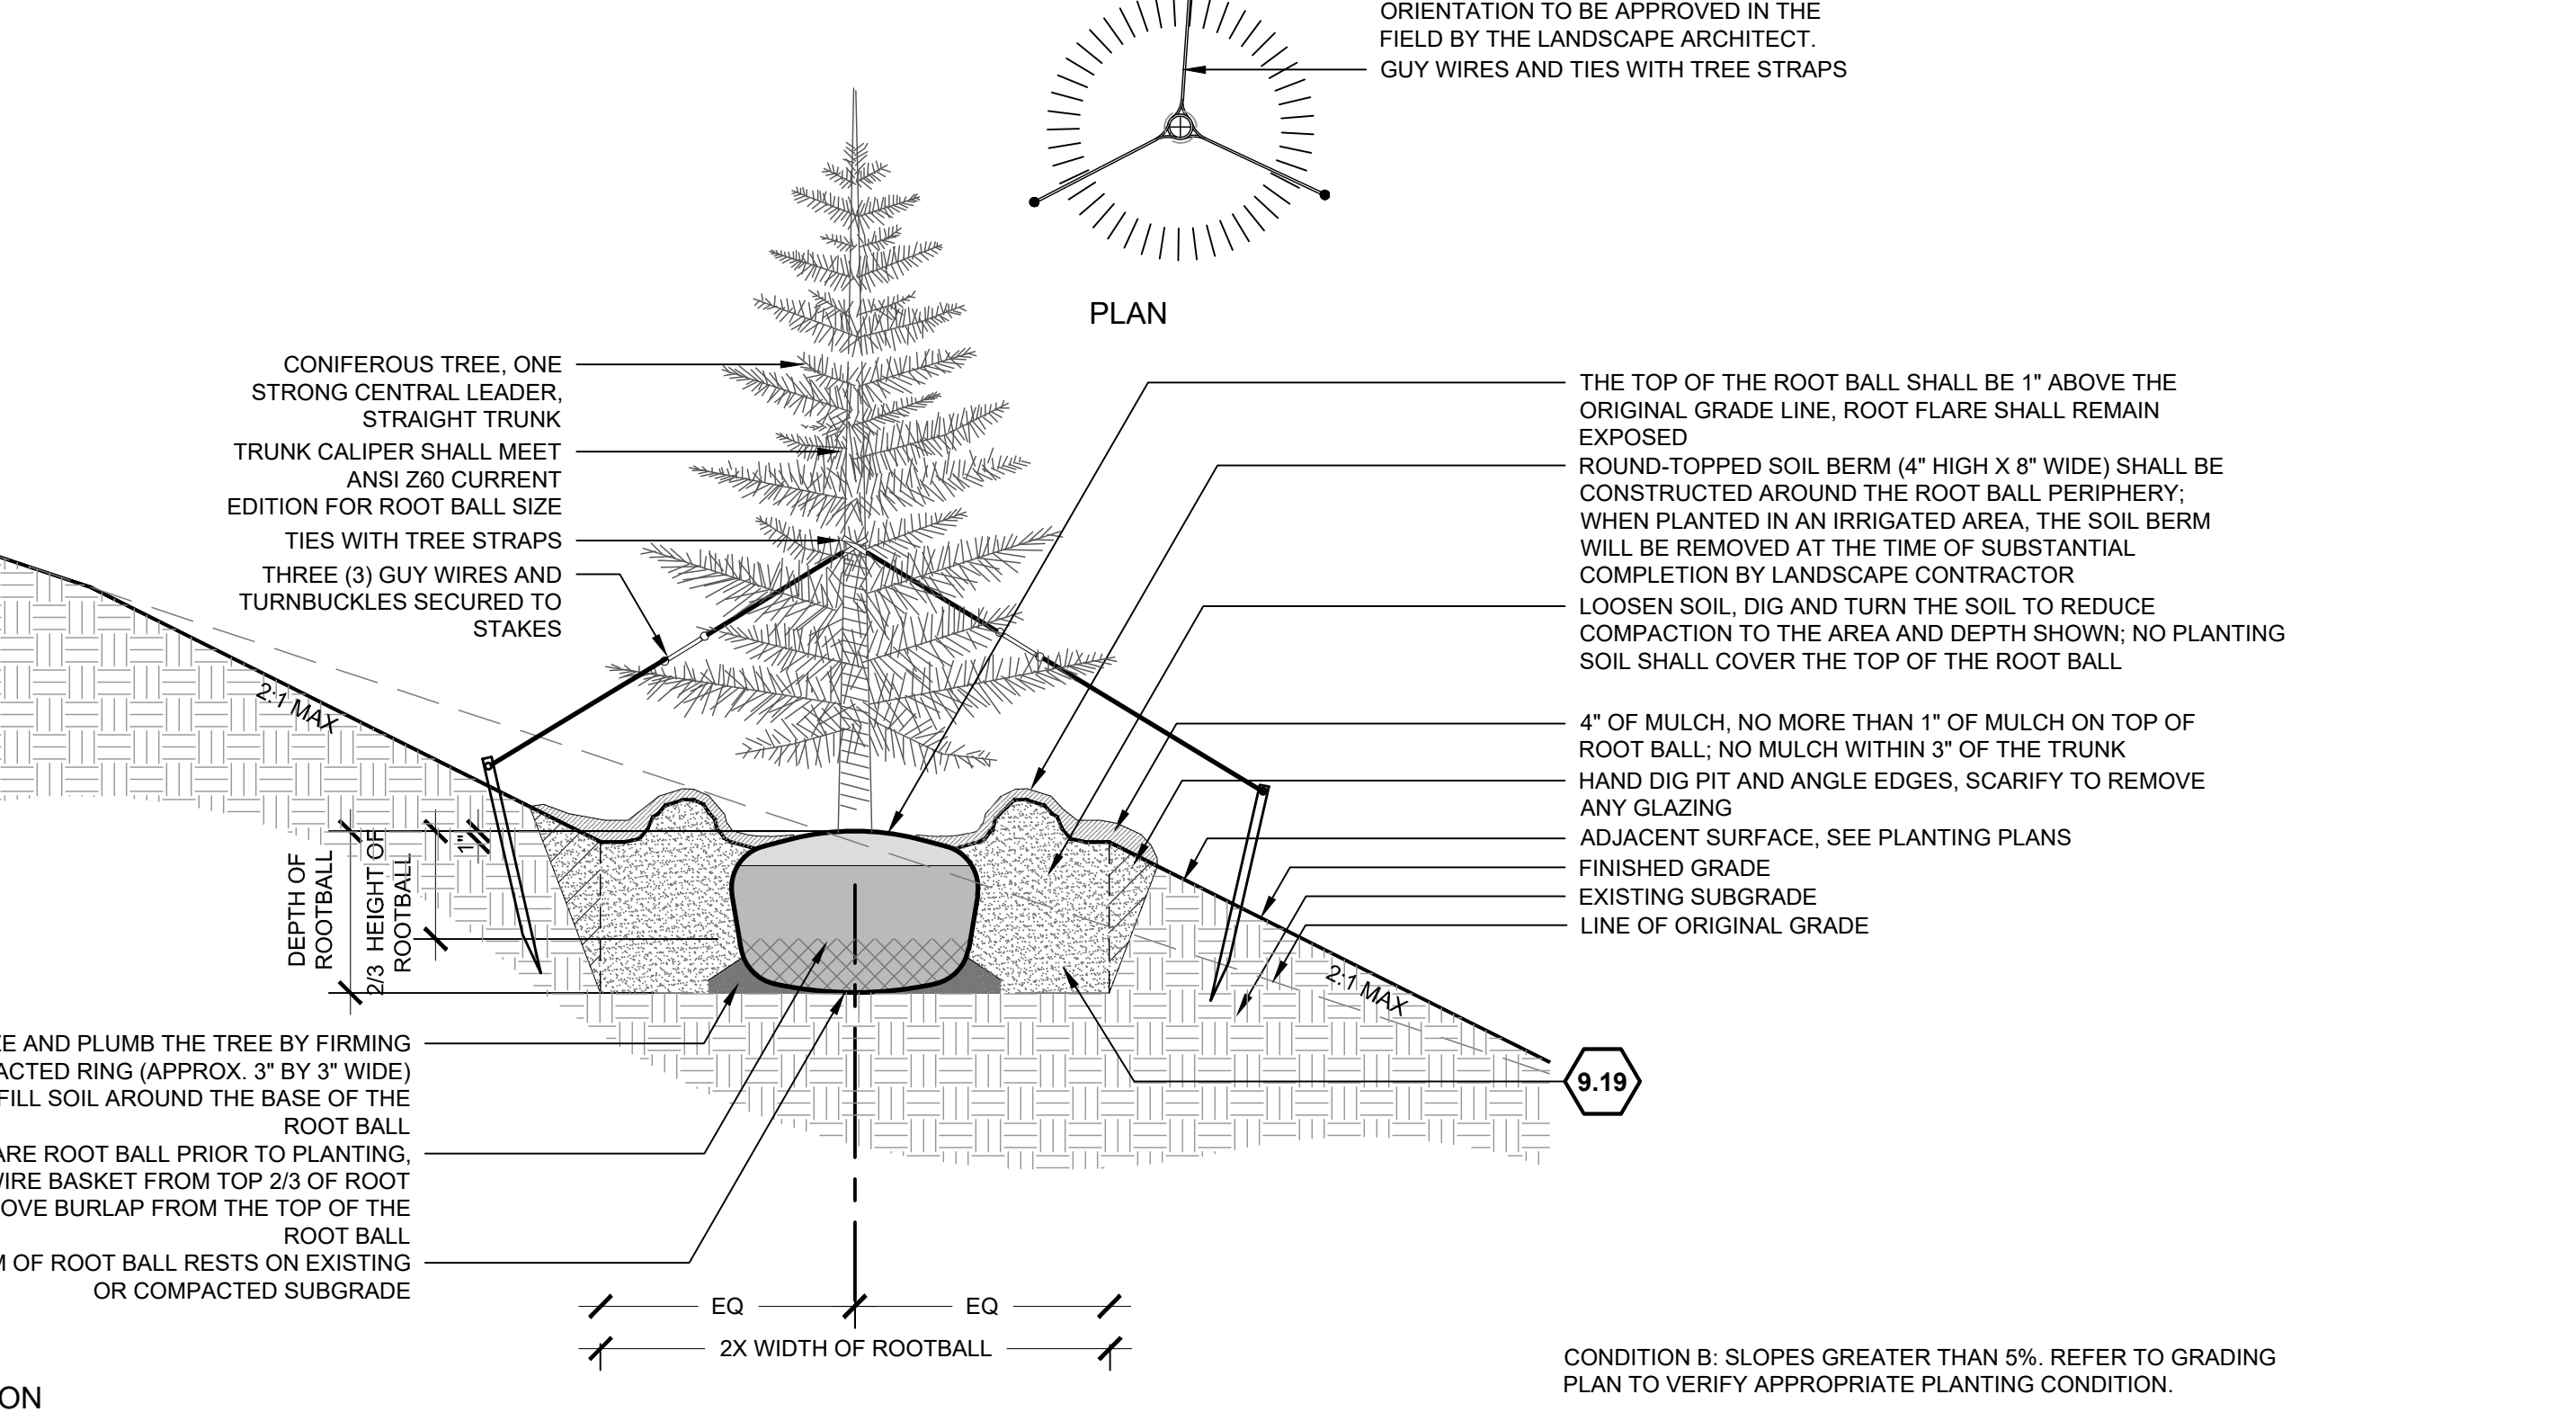


3 DECIDUOUS TREE PLANTING ON BOULDERS

3/4\" = 1'-0"

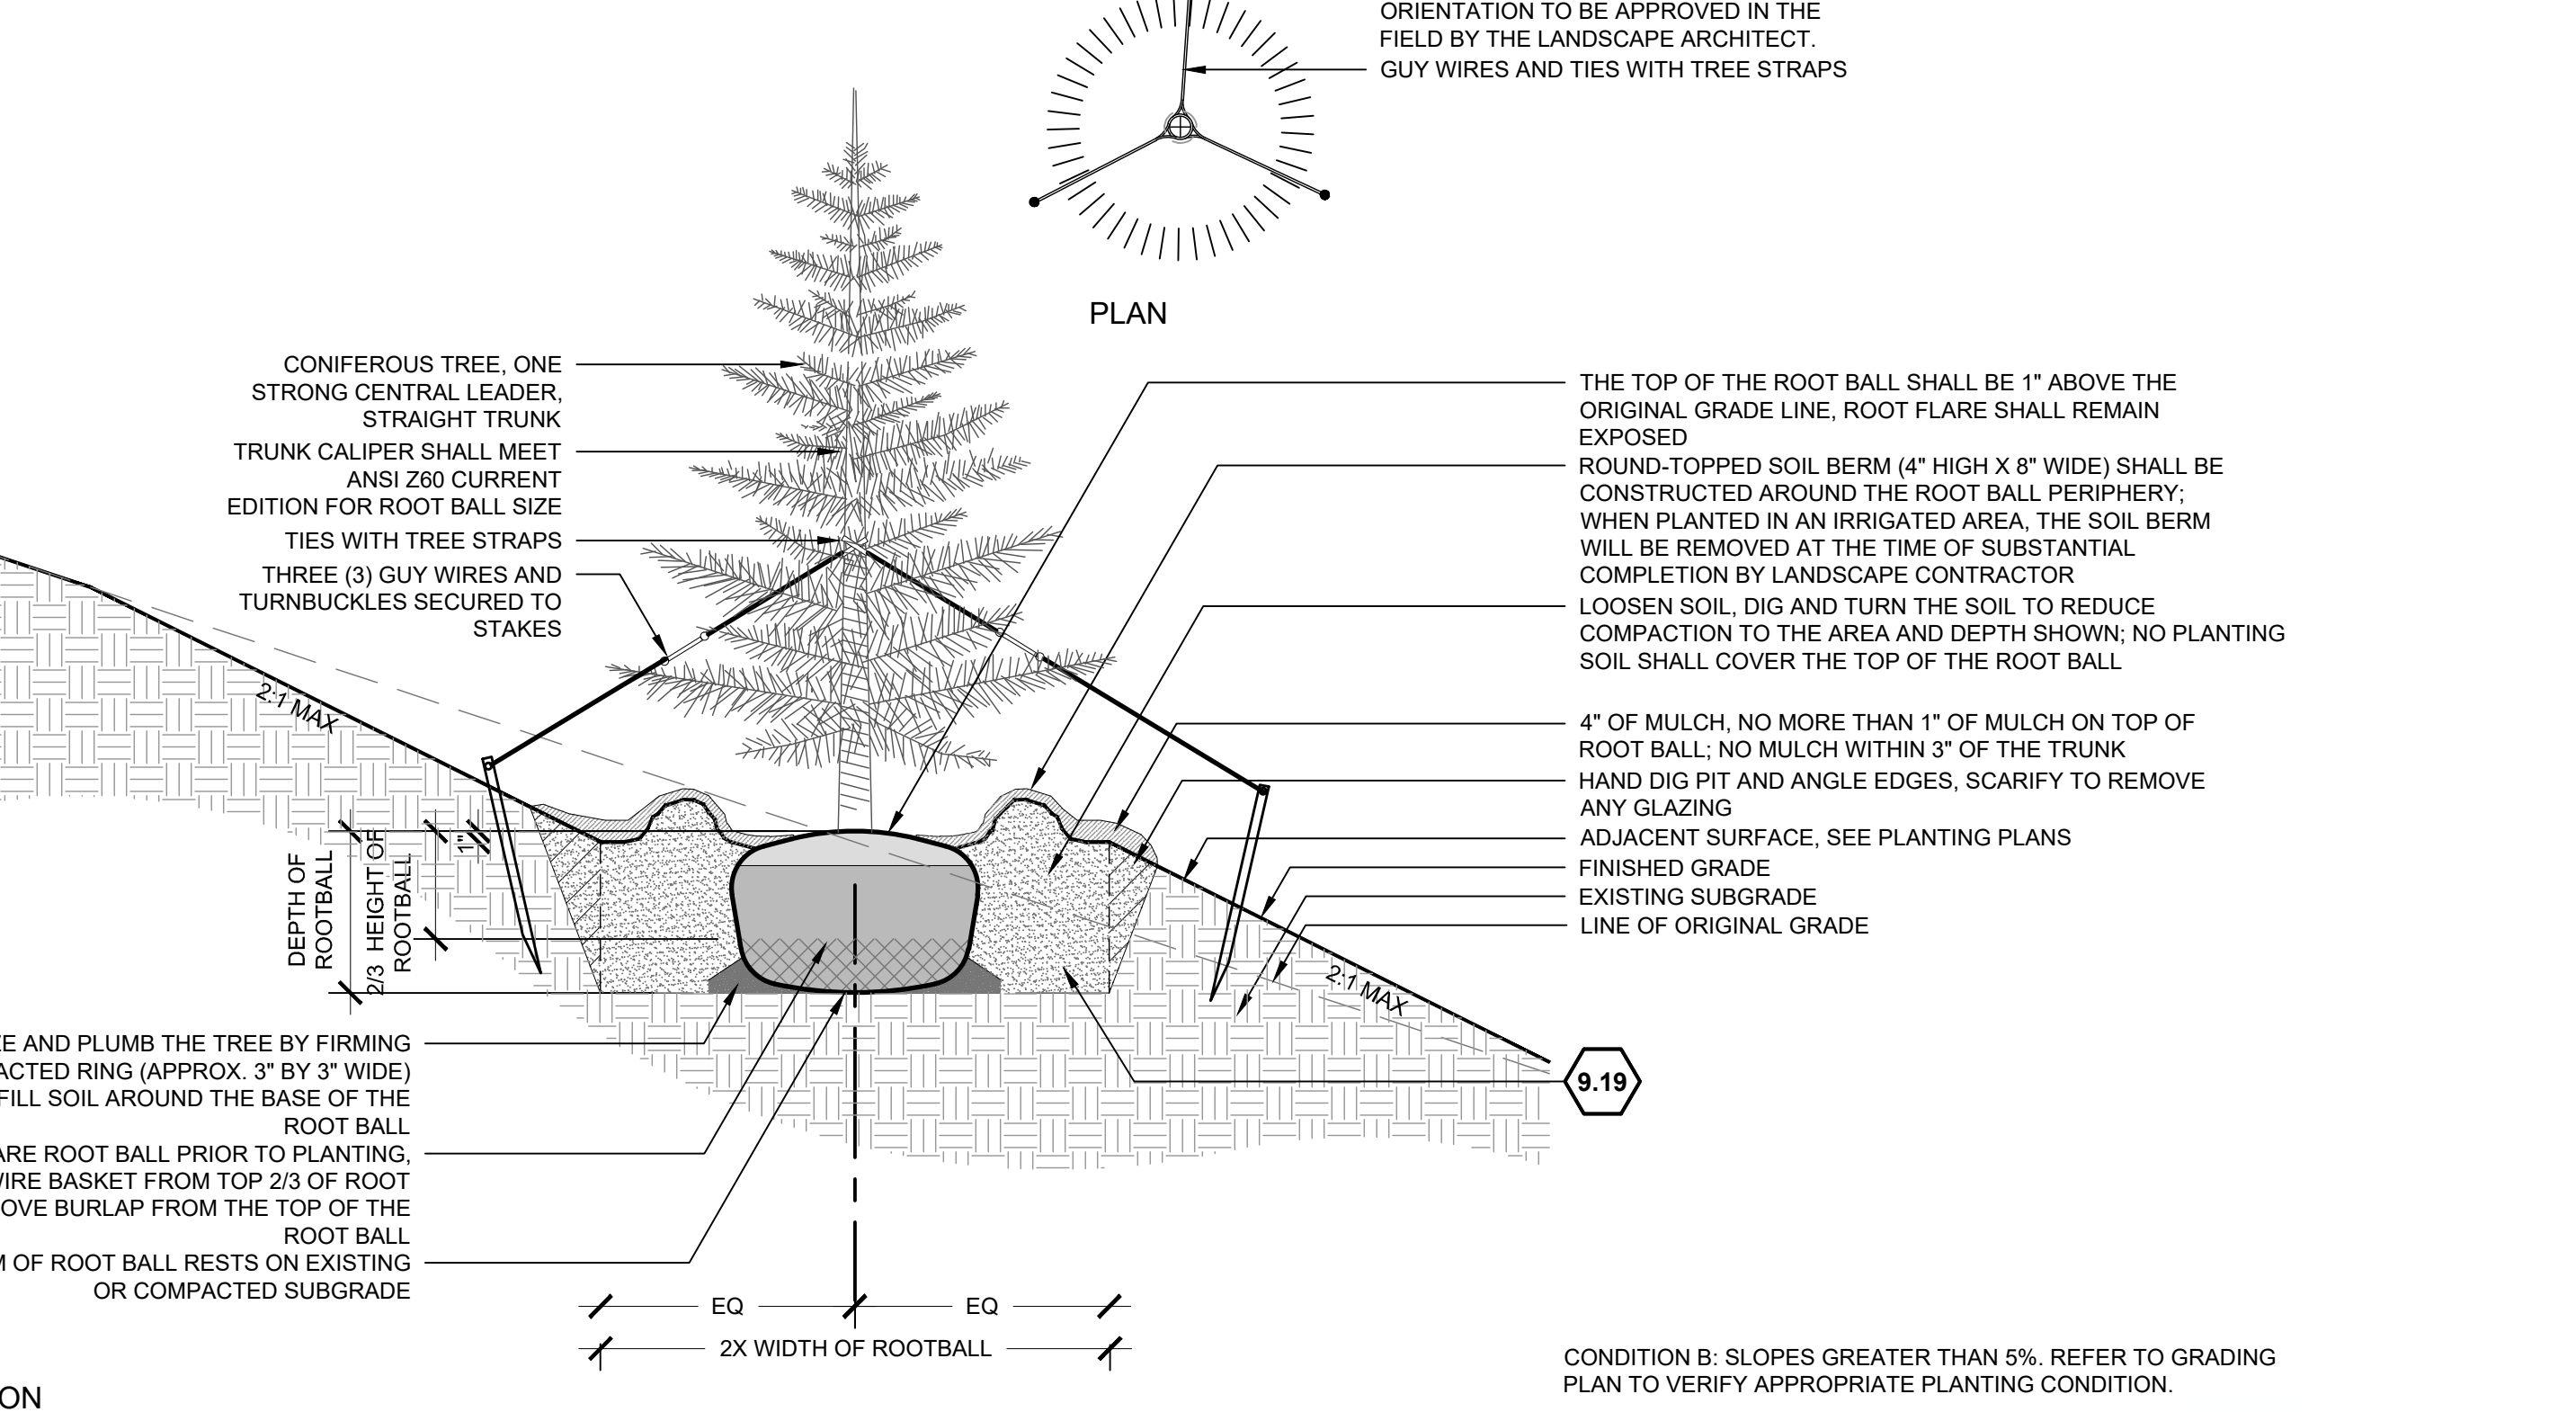


3 DECIDUOUS TREE PLANTING ON BOULDERS






3/4\" = 1'-0"

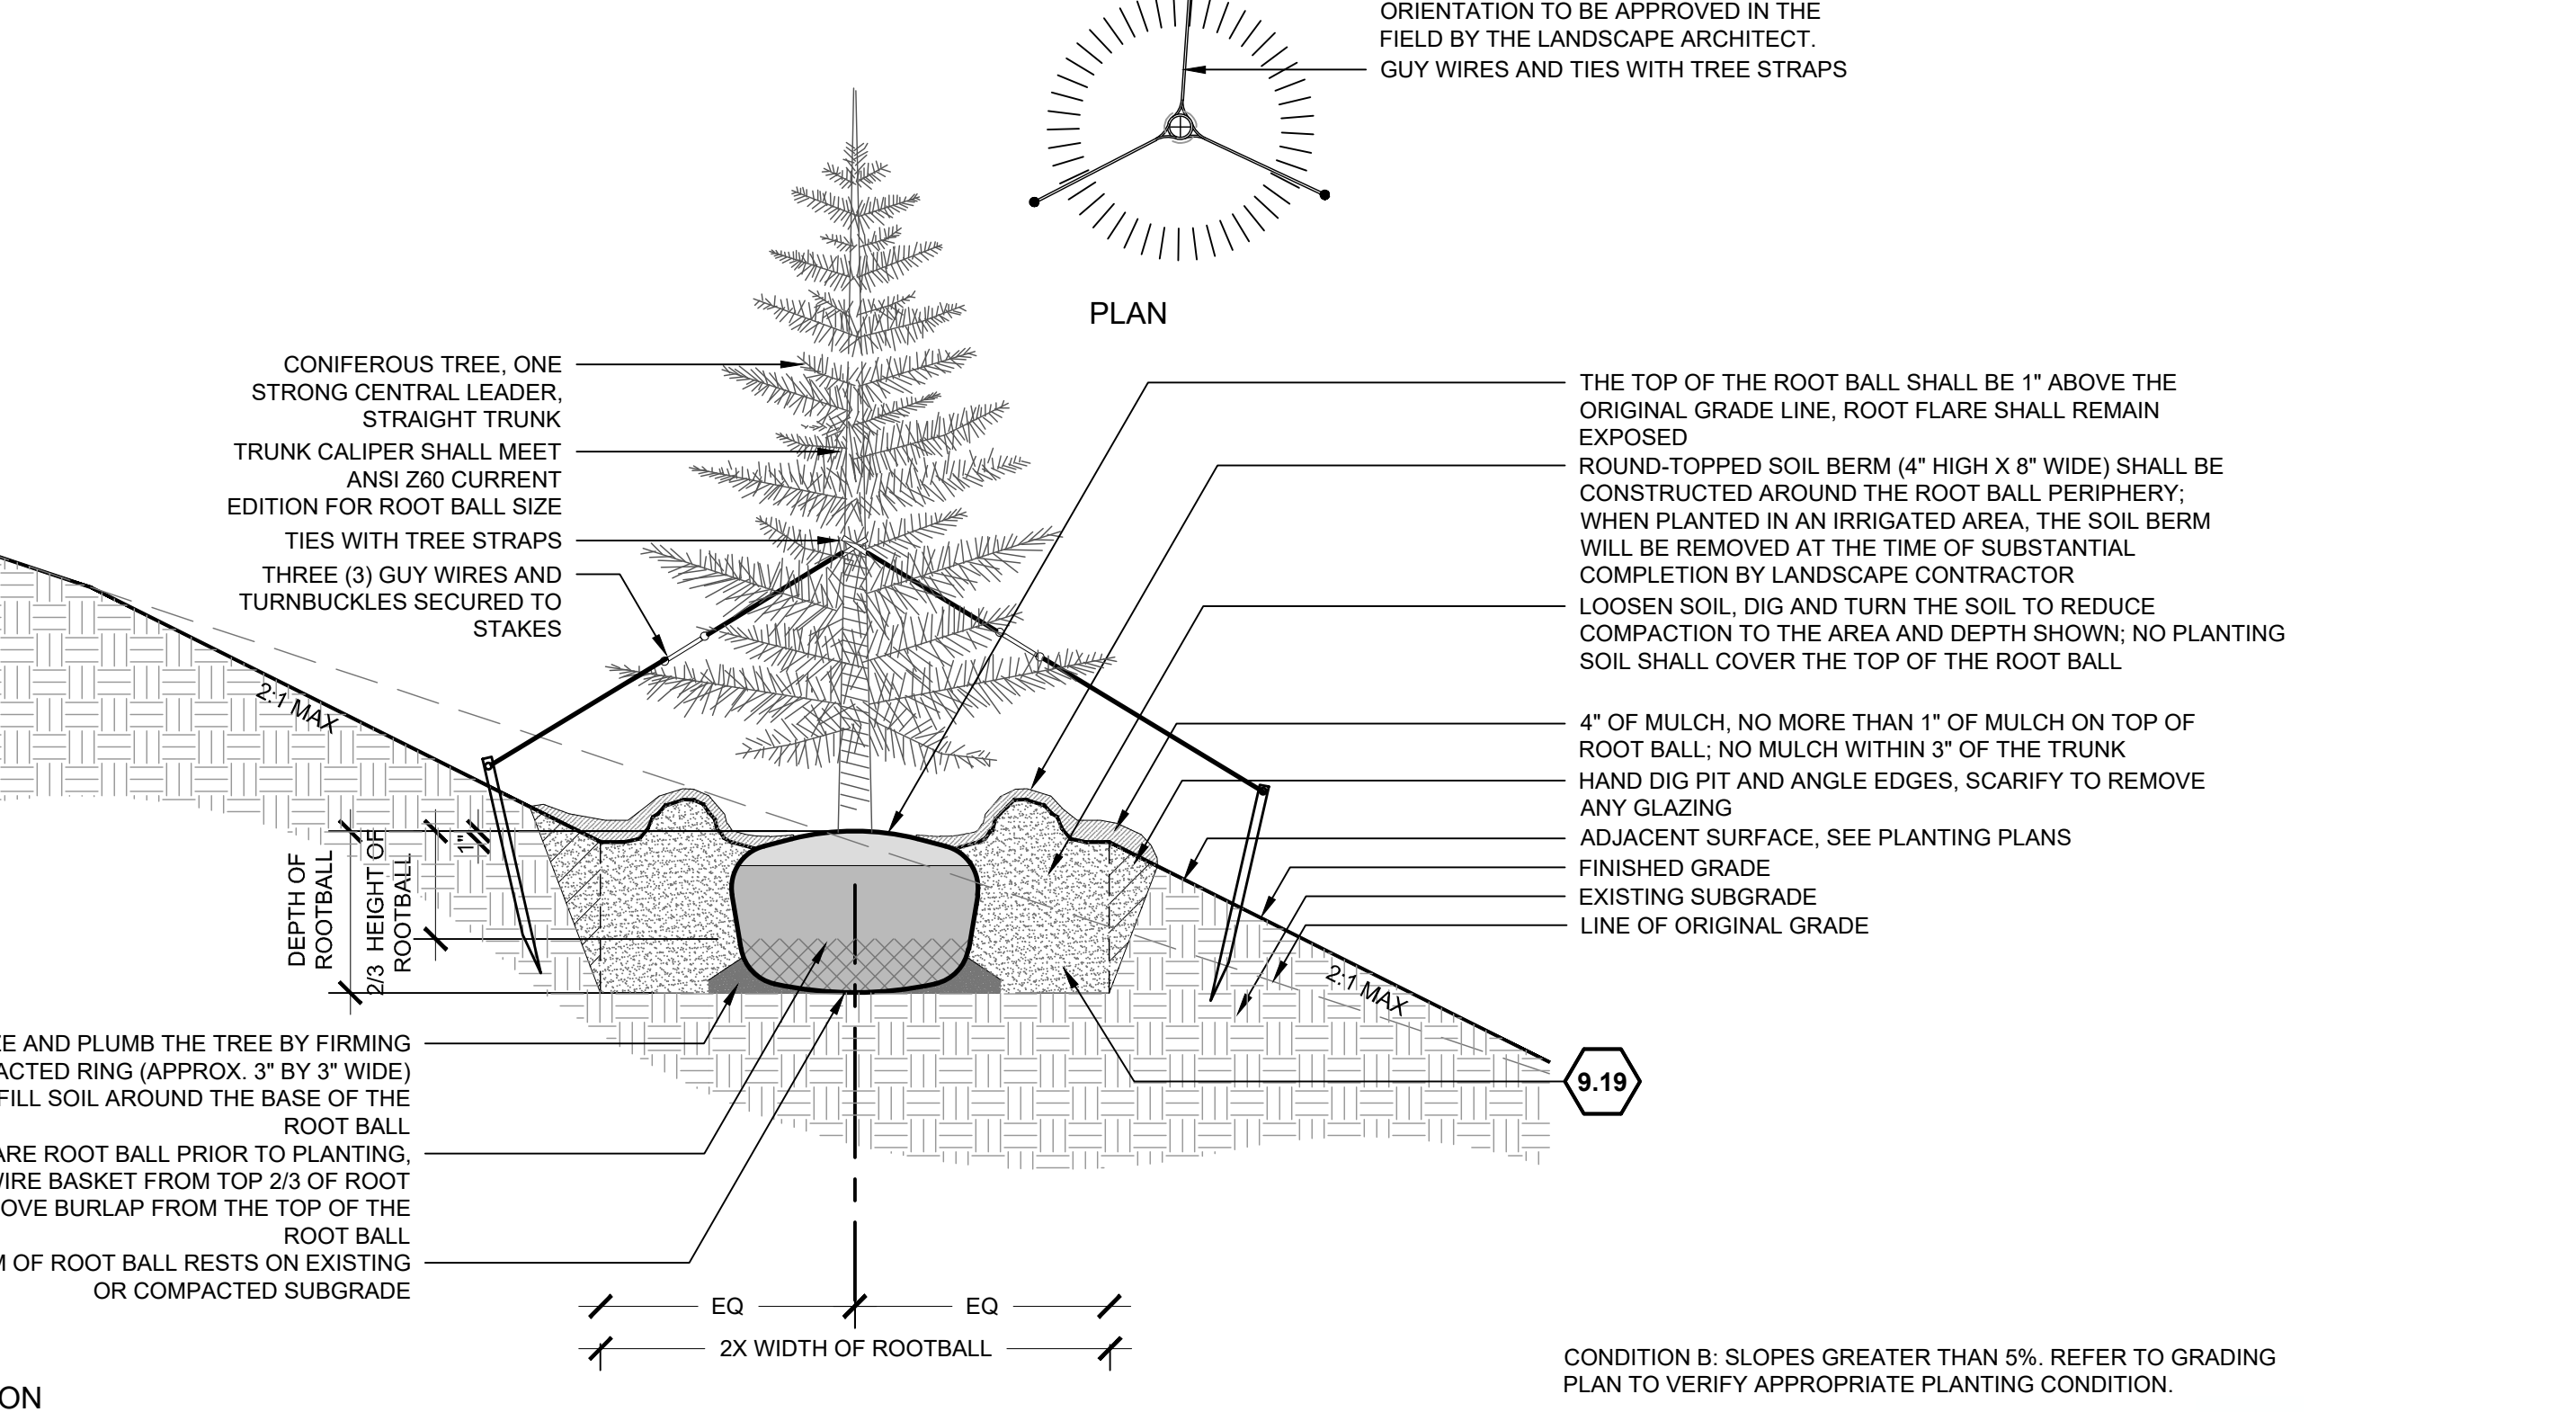


3 DECIDUOUS TREE PLANTING ON BOULDERS

3/4\" = 1'-0"

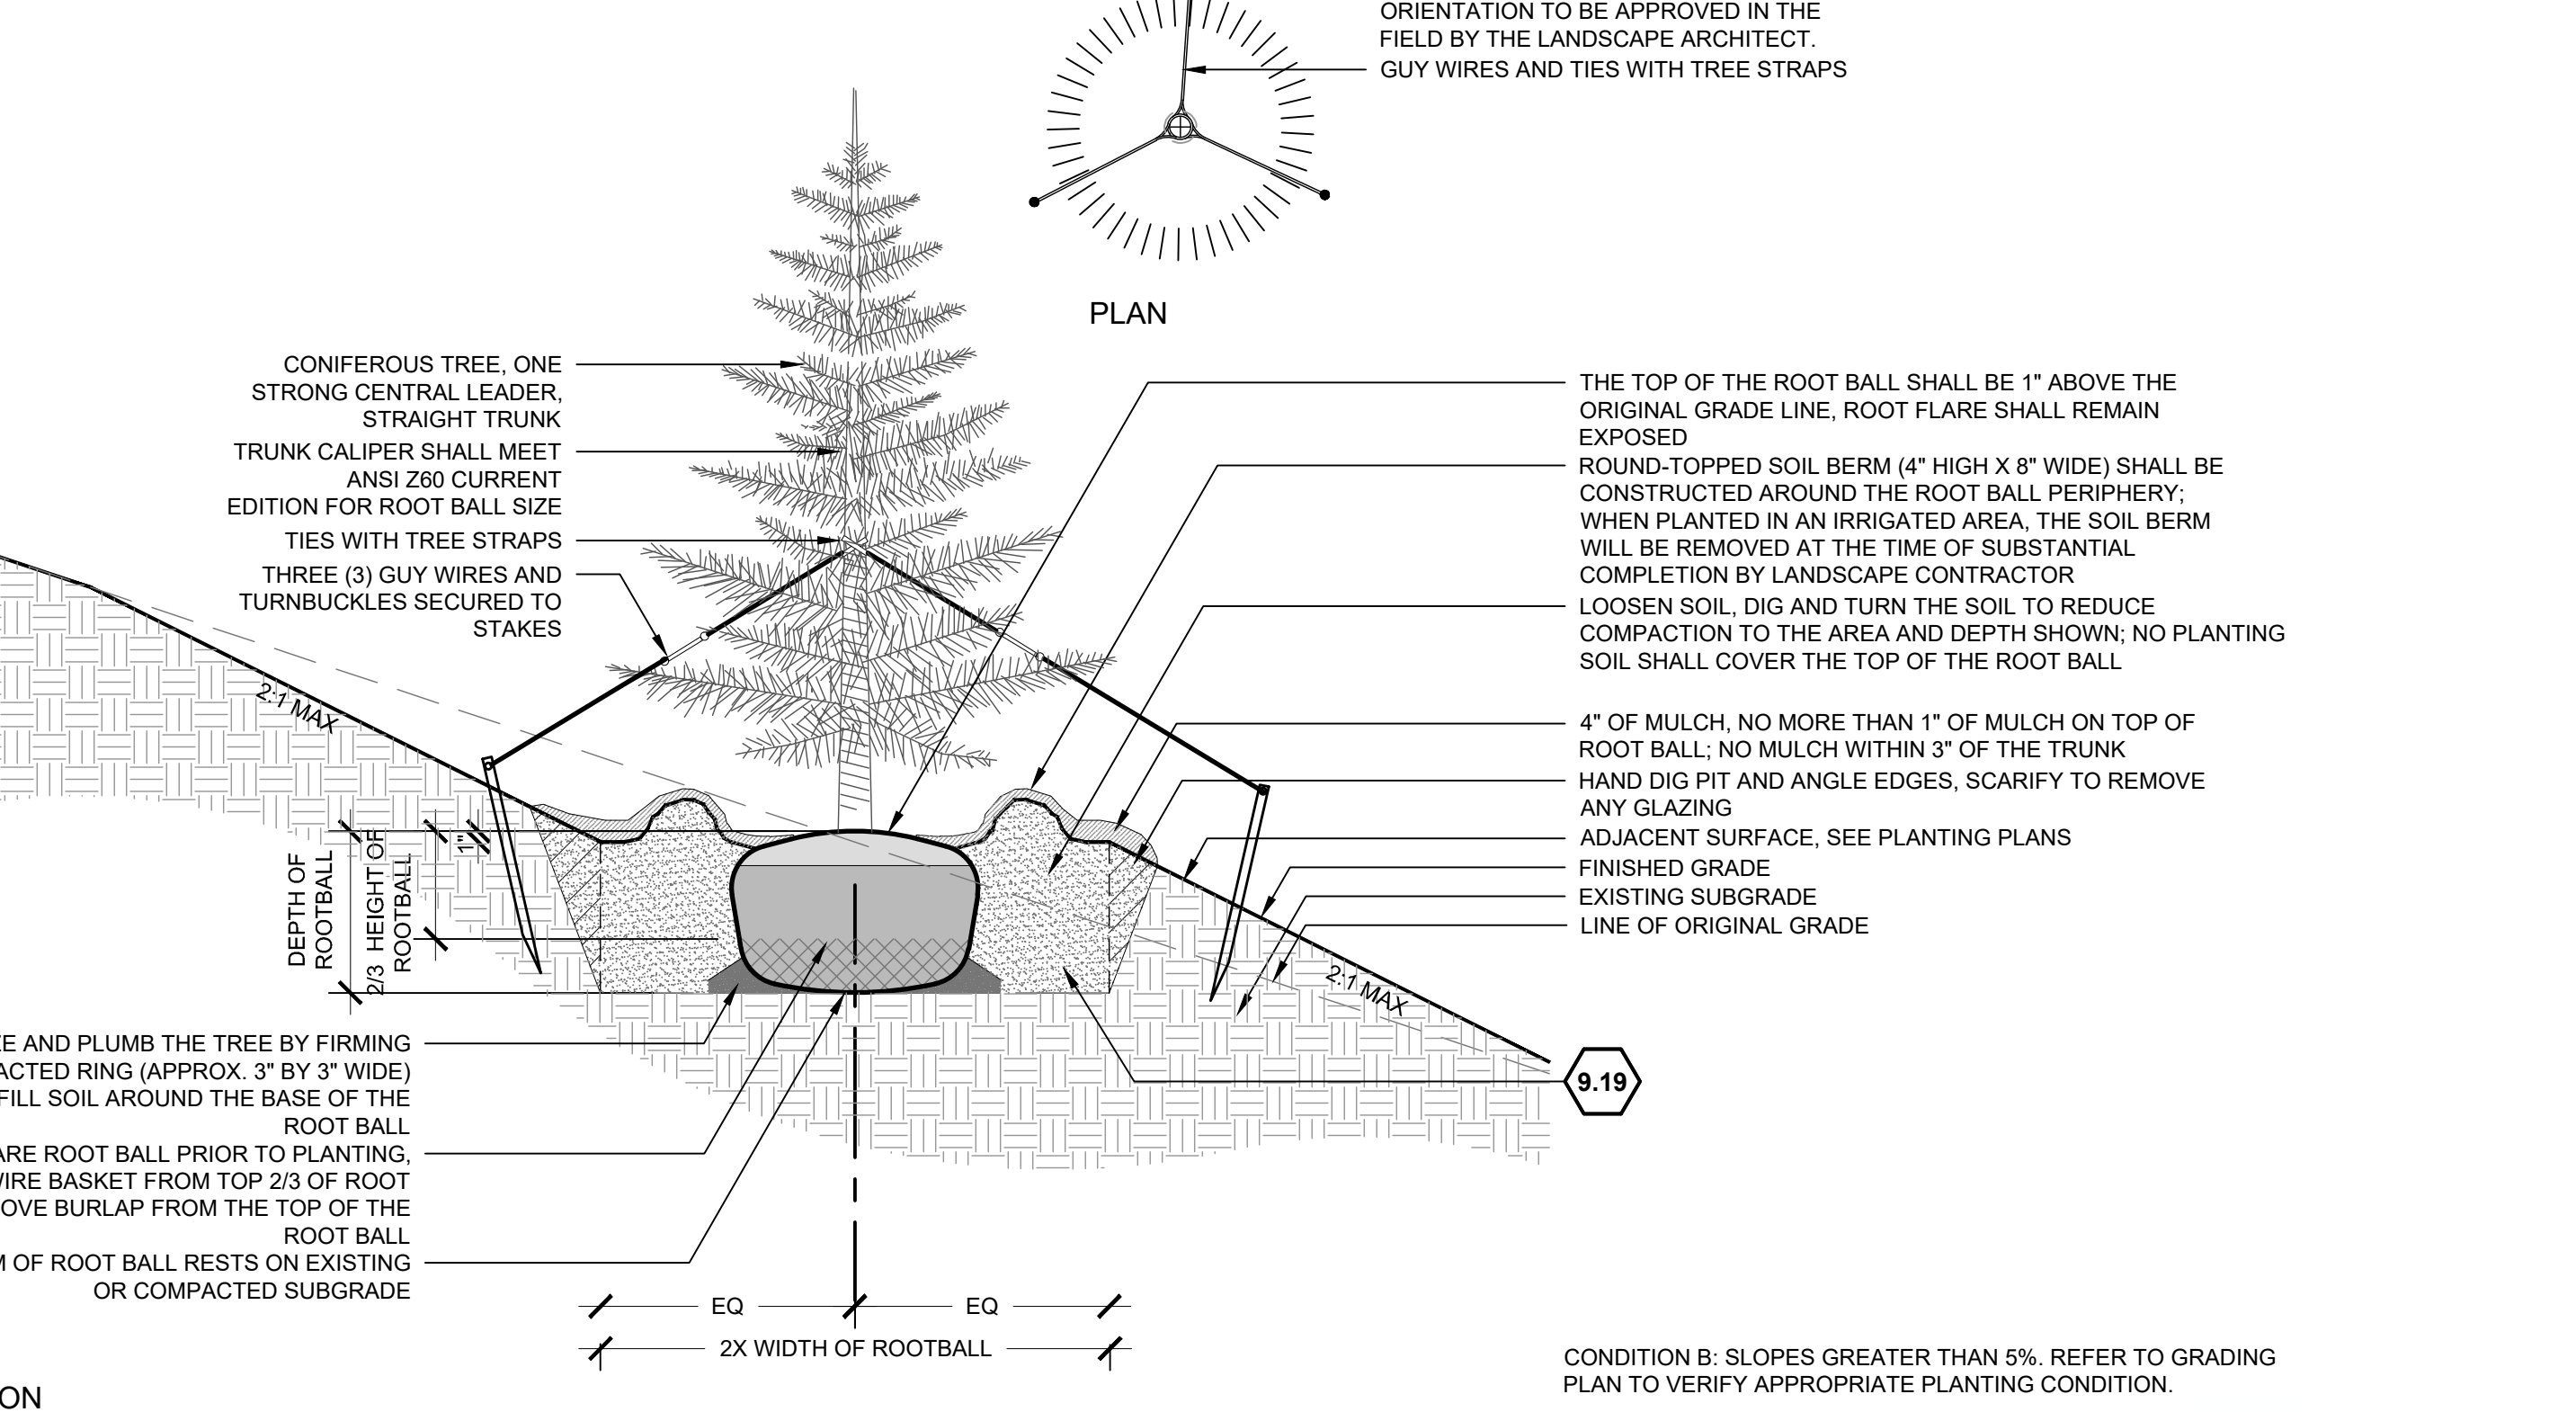


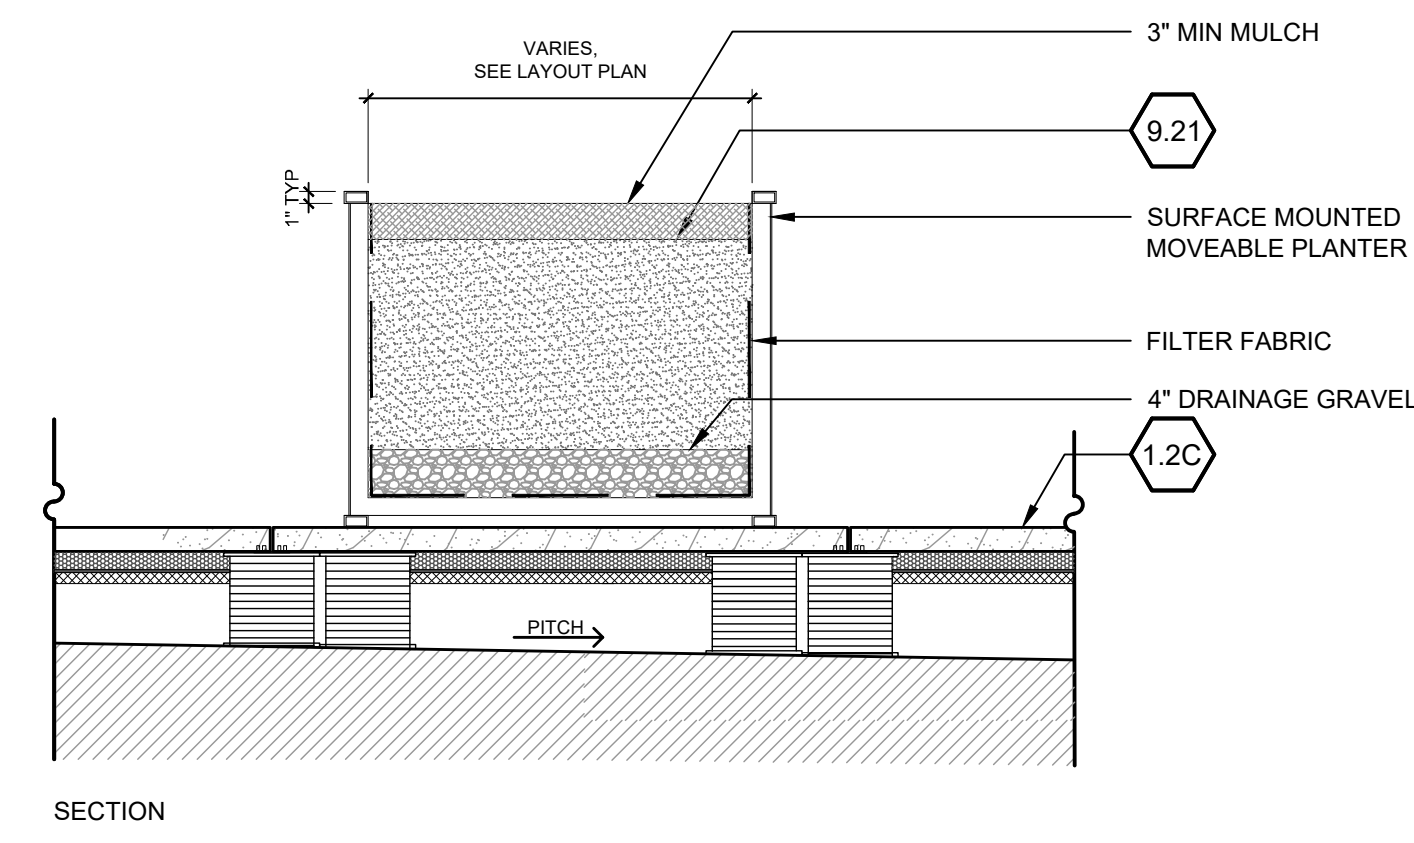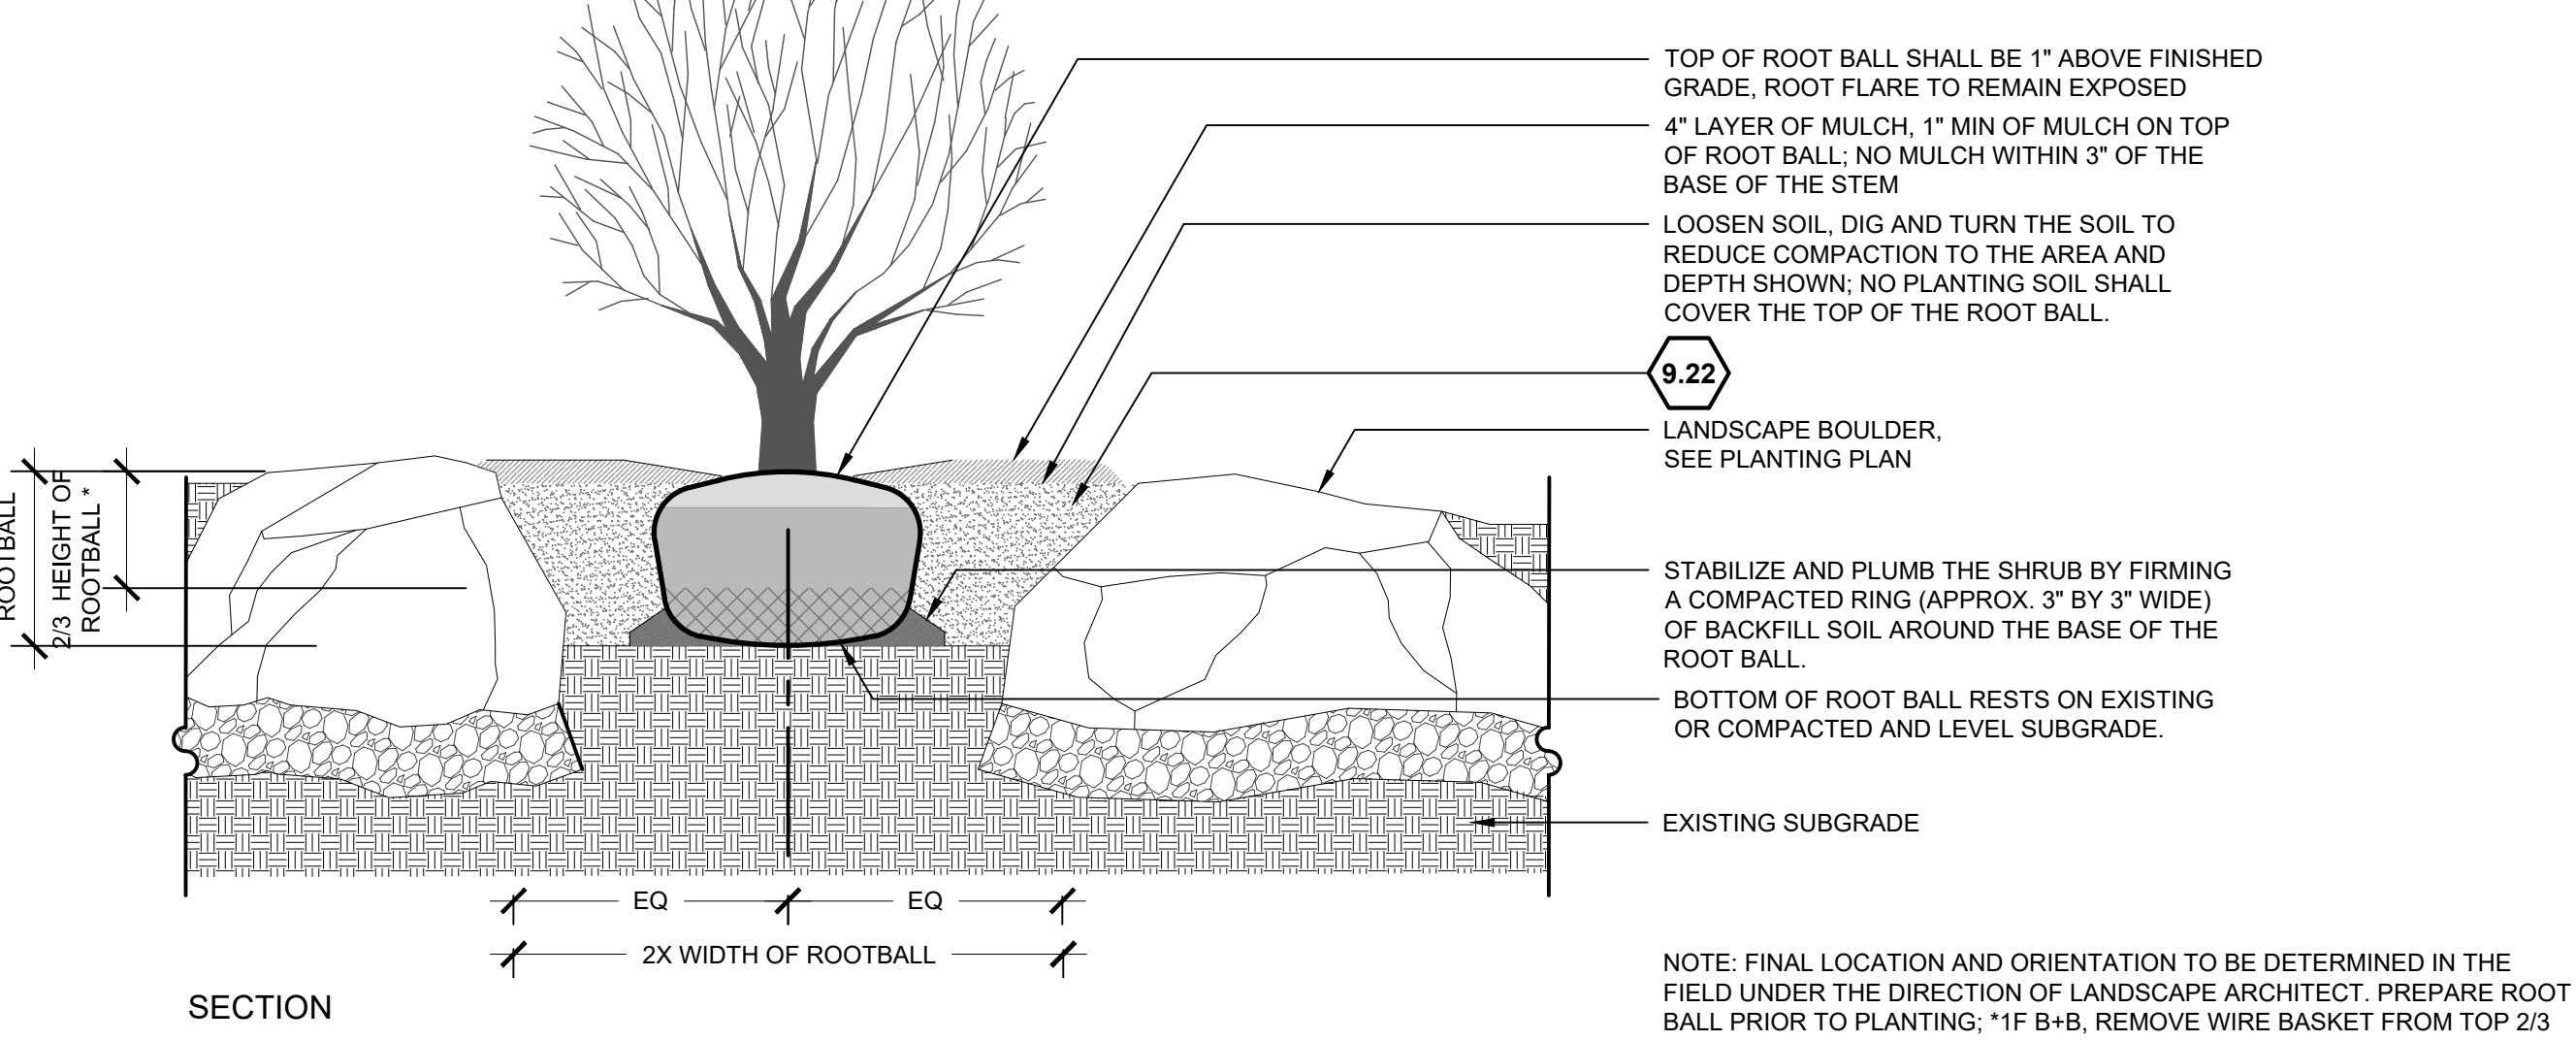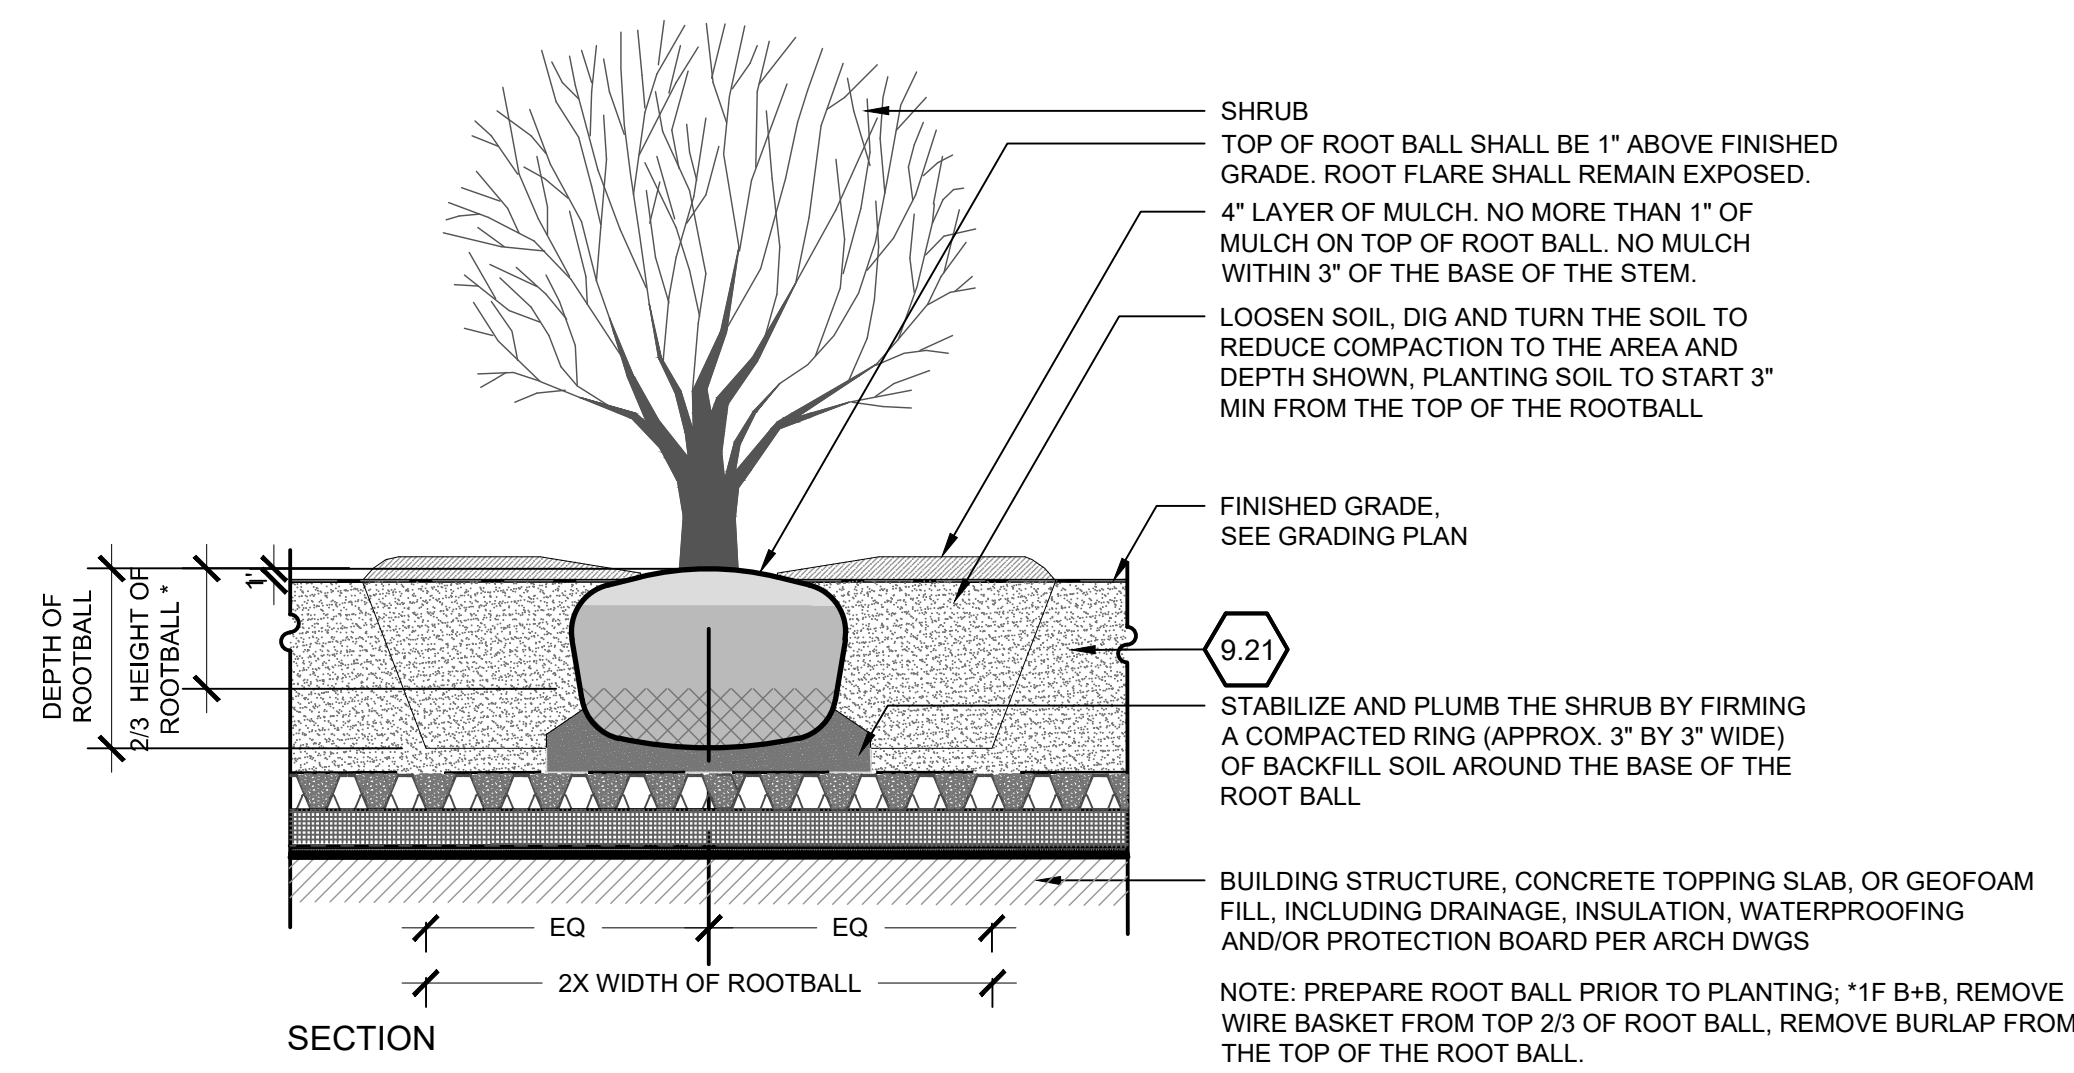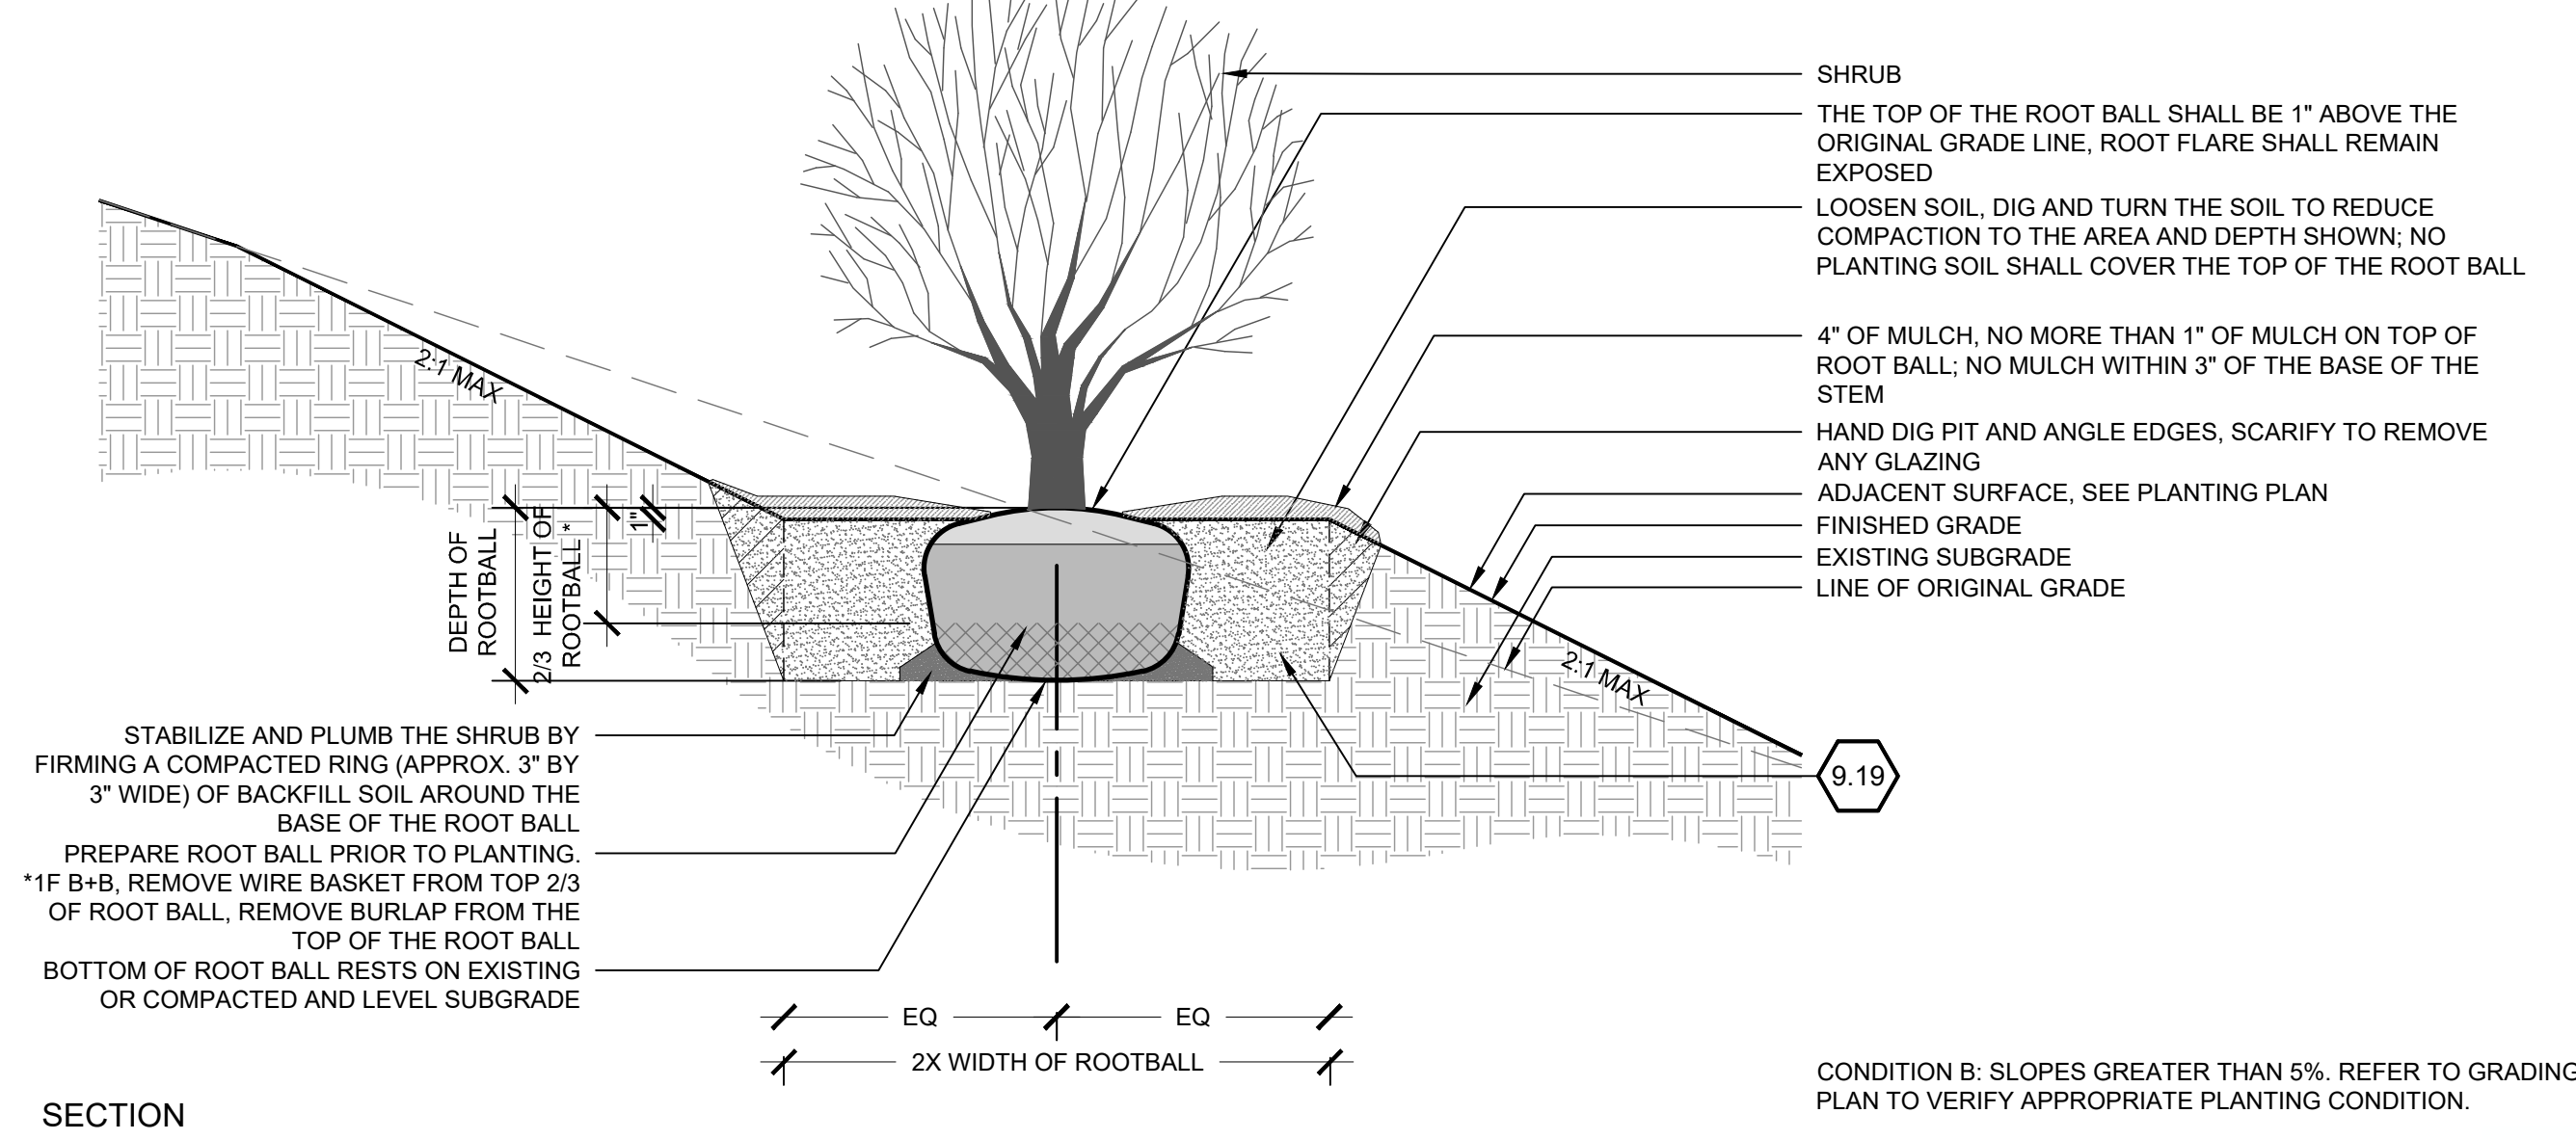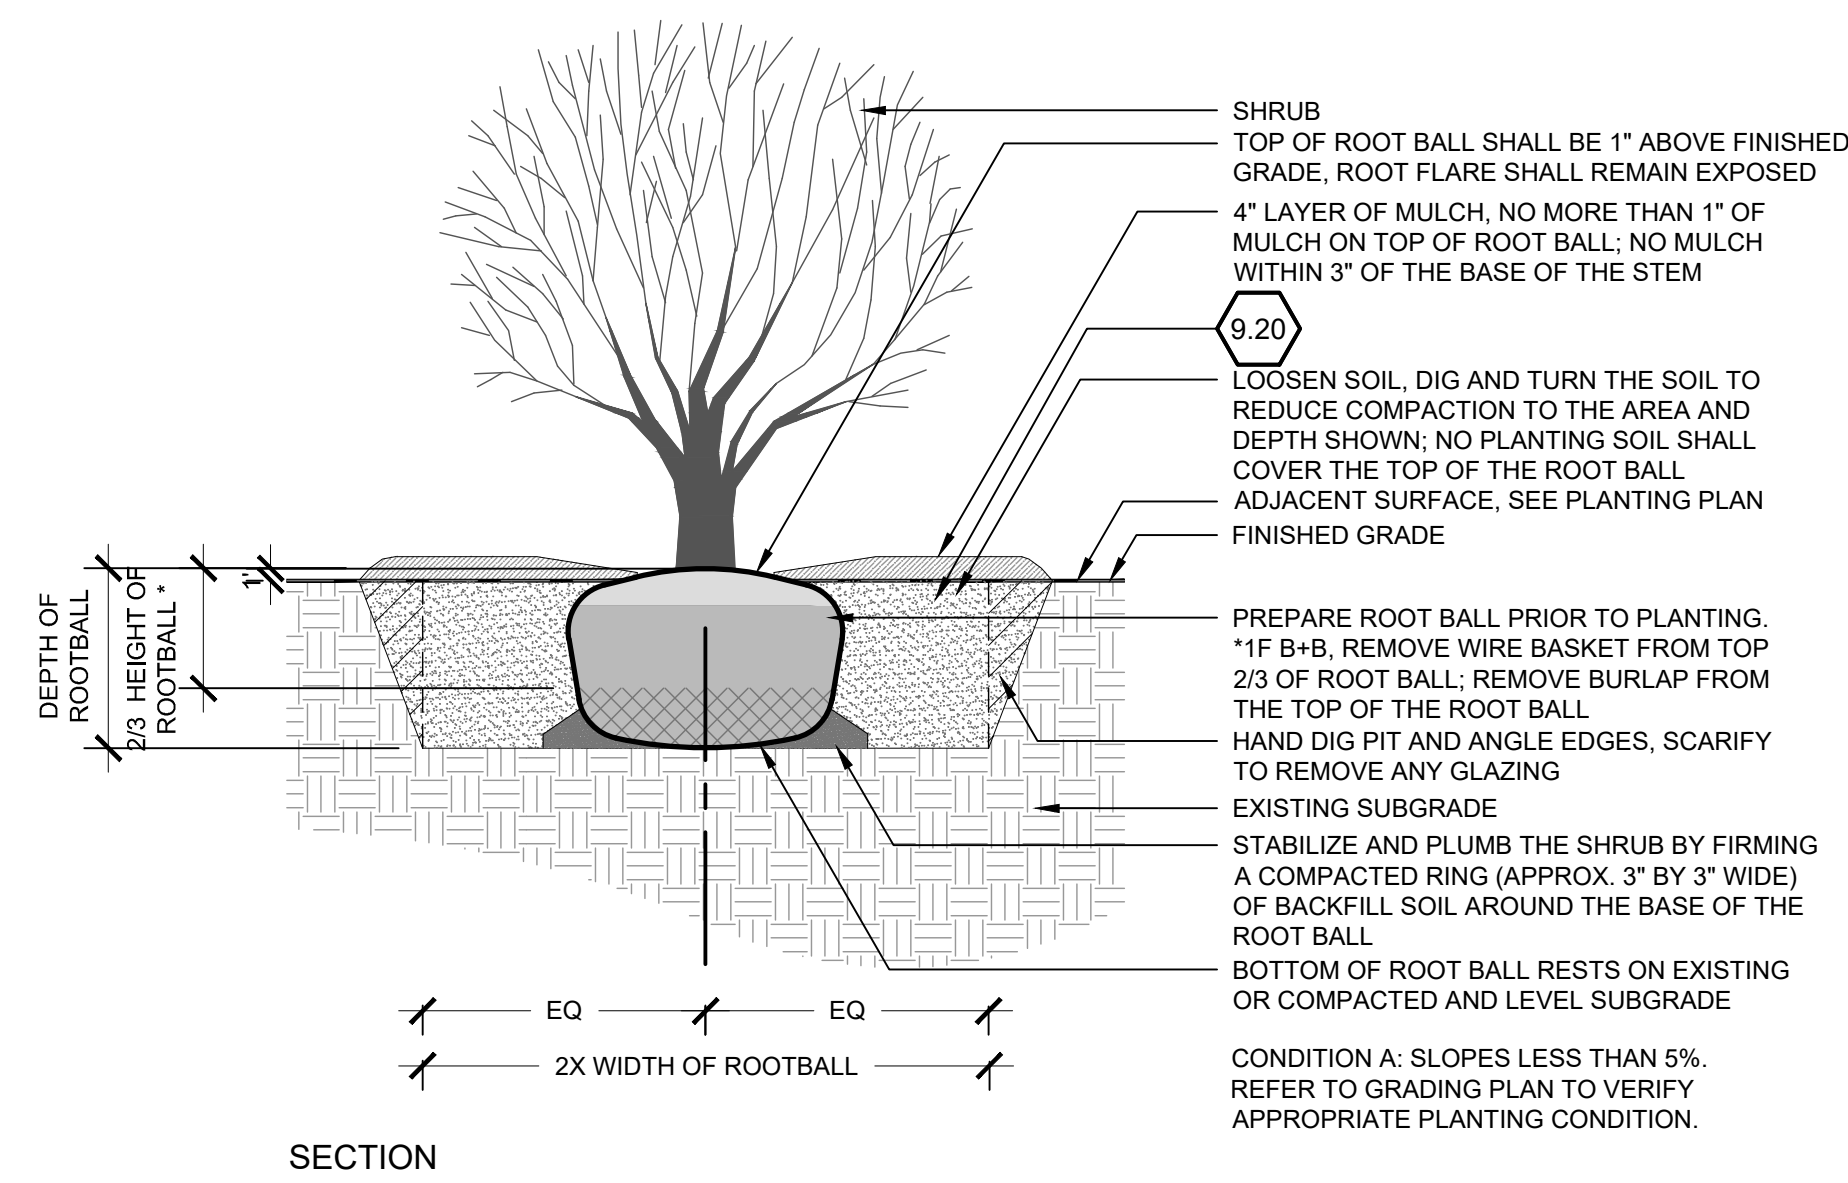


2 SHRUB PLANTING ON STRUCTURE

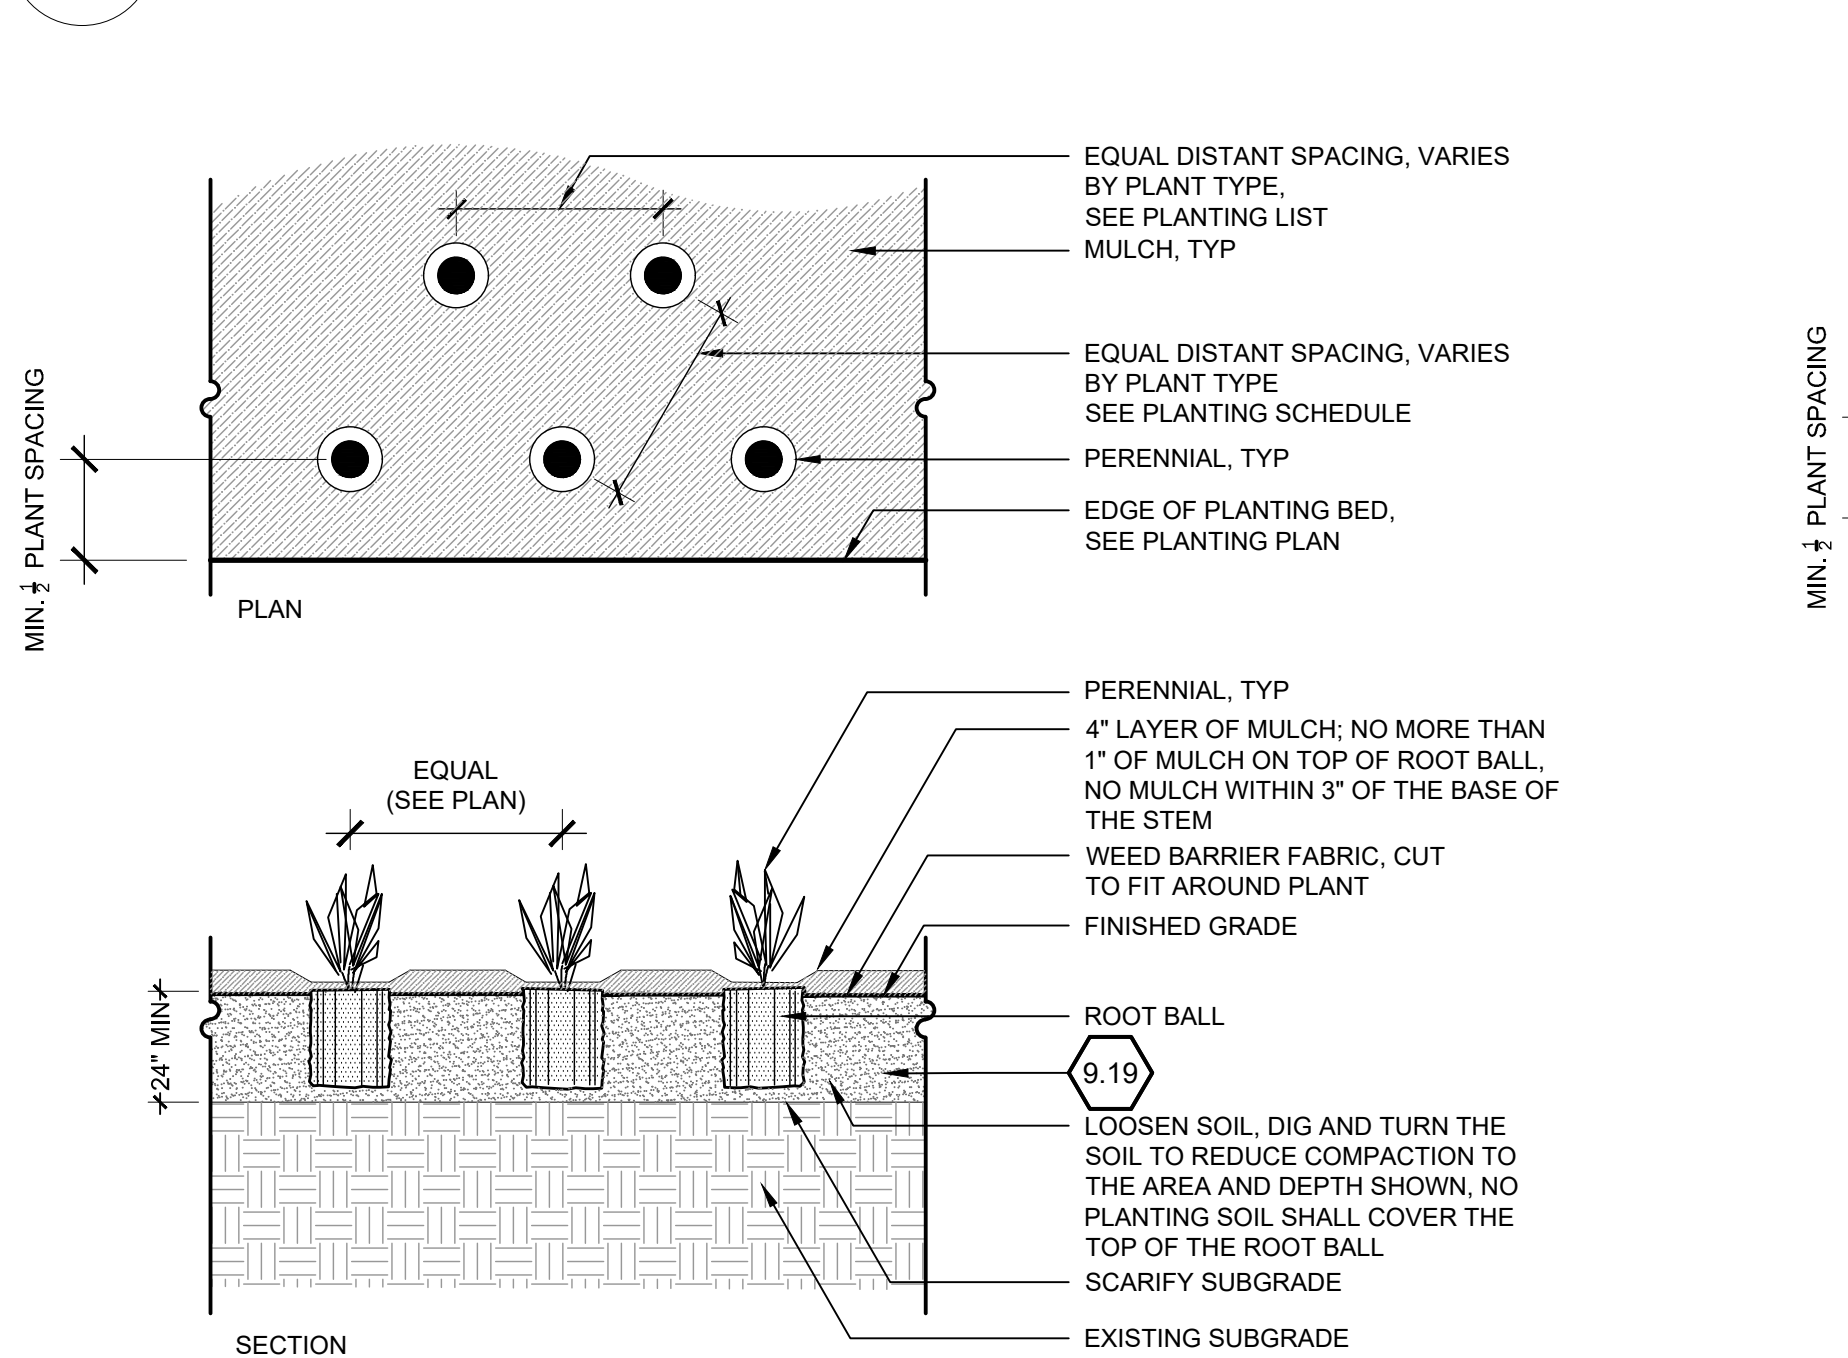


3 SHRUB PLANTING ON BOULDER

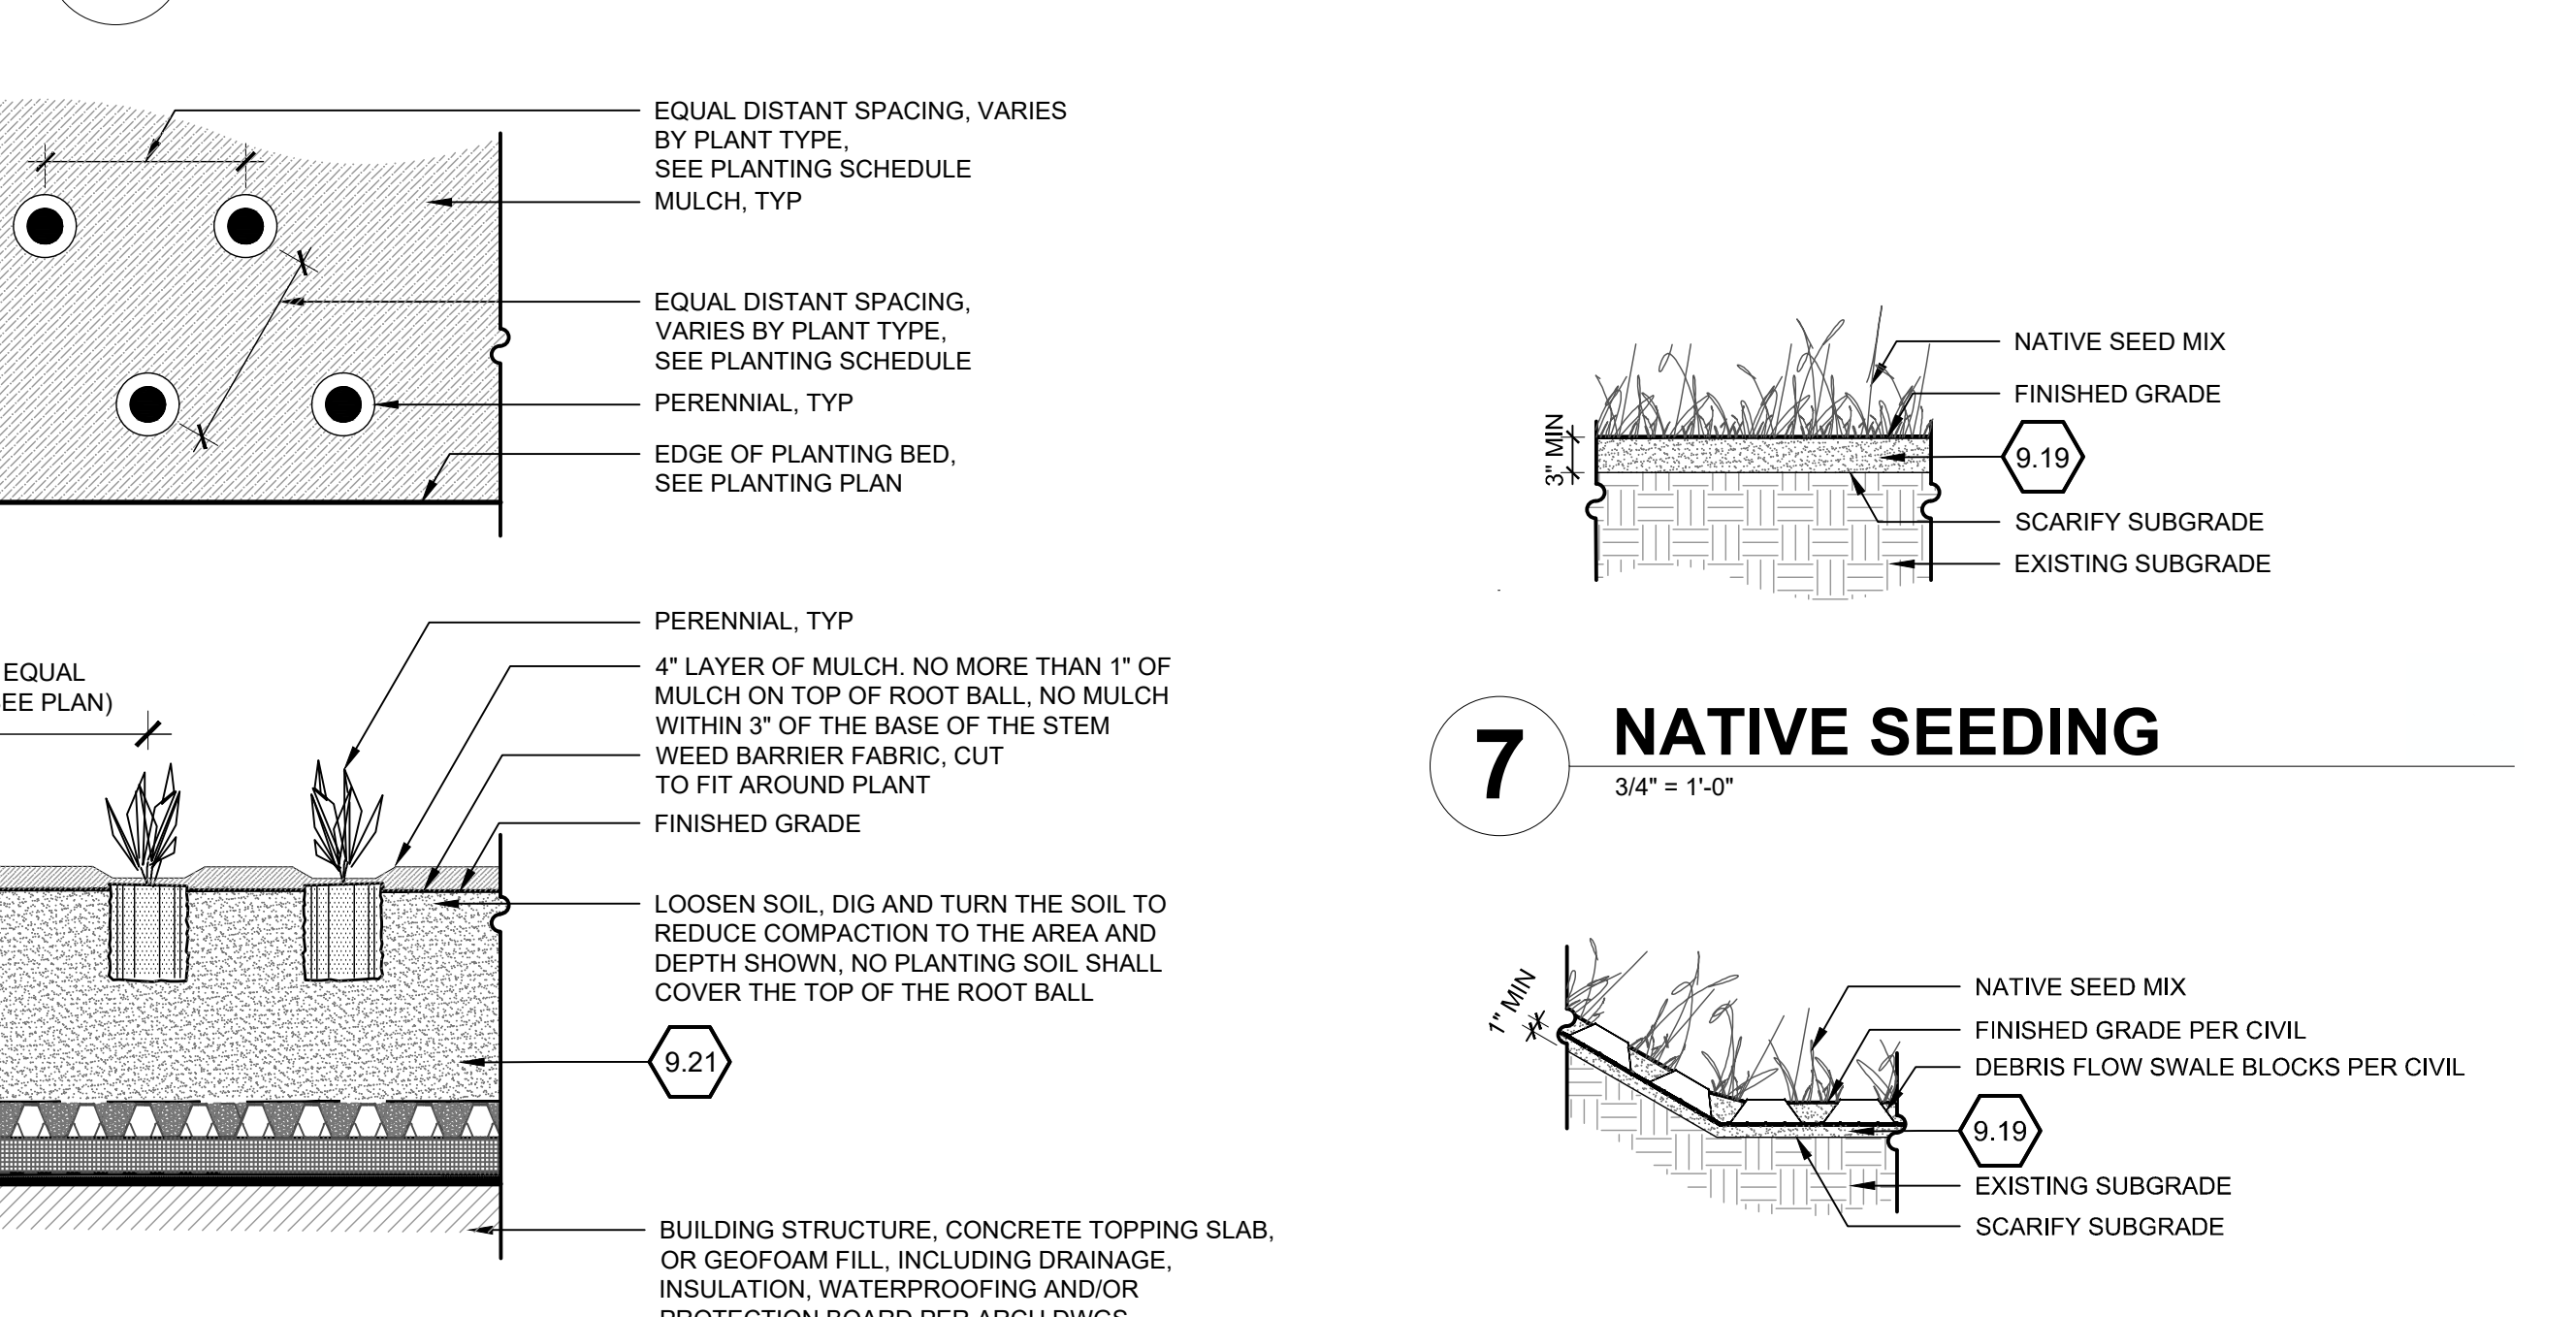


4 SHRUB PLANTING IN PLANTER

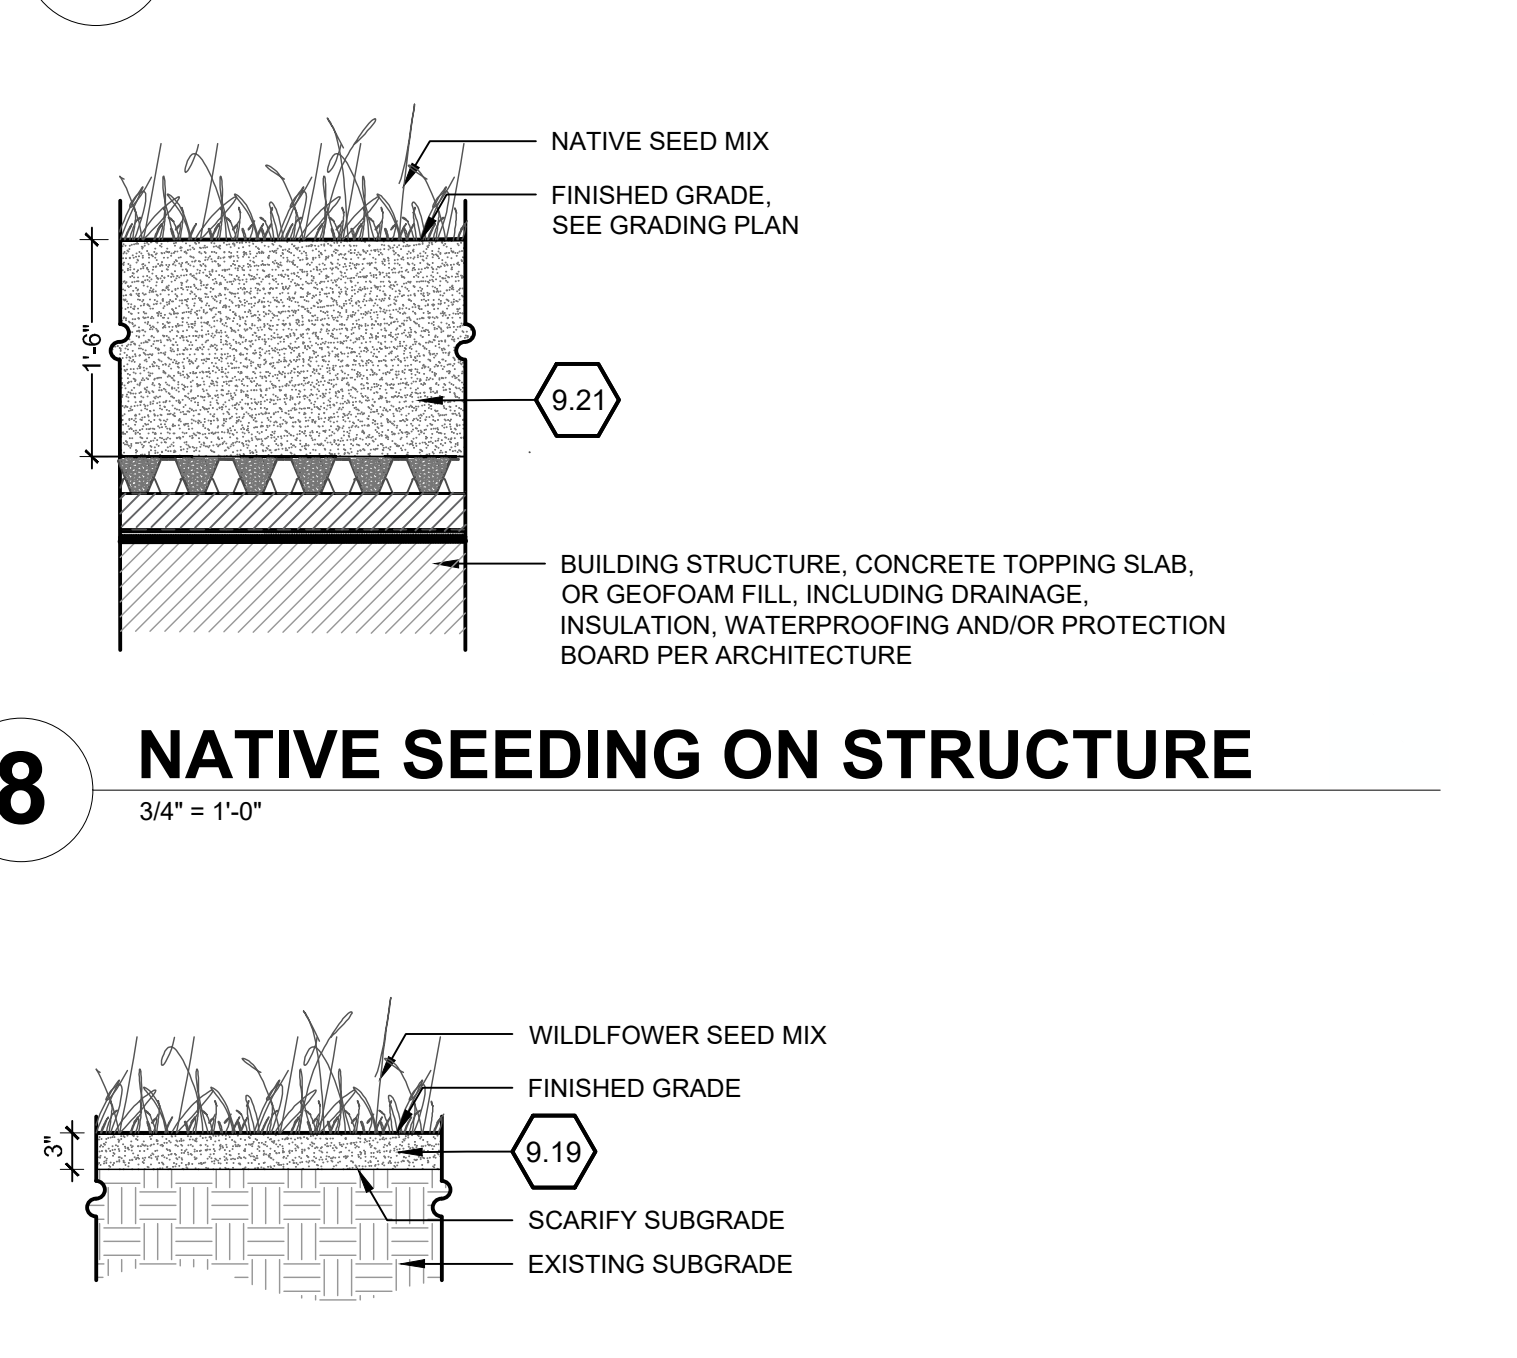

5 PERENNIAL PLANTING

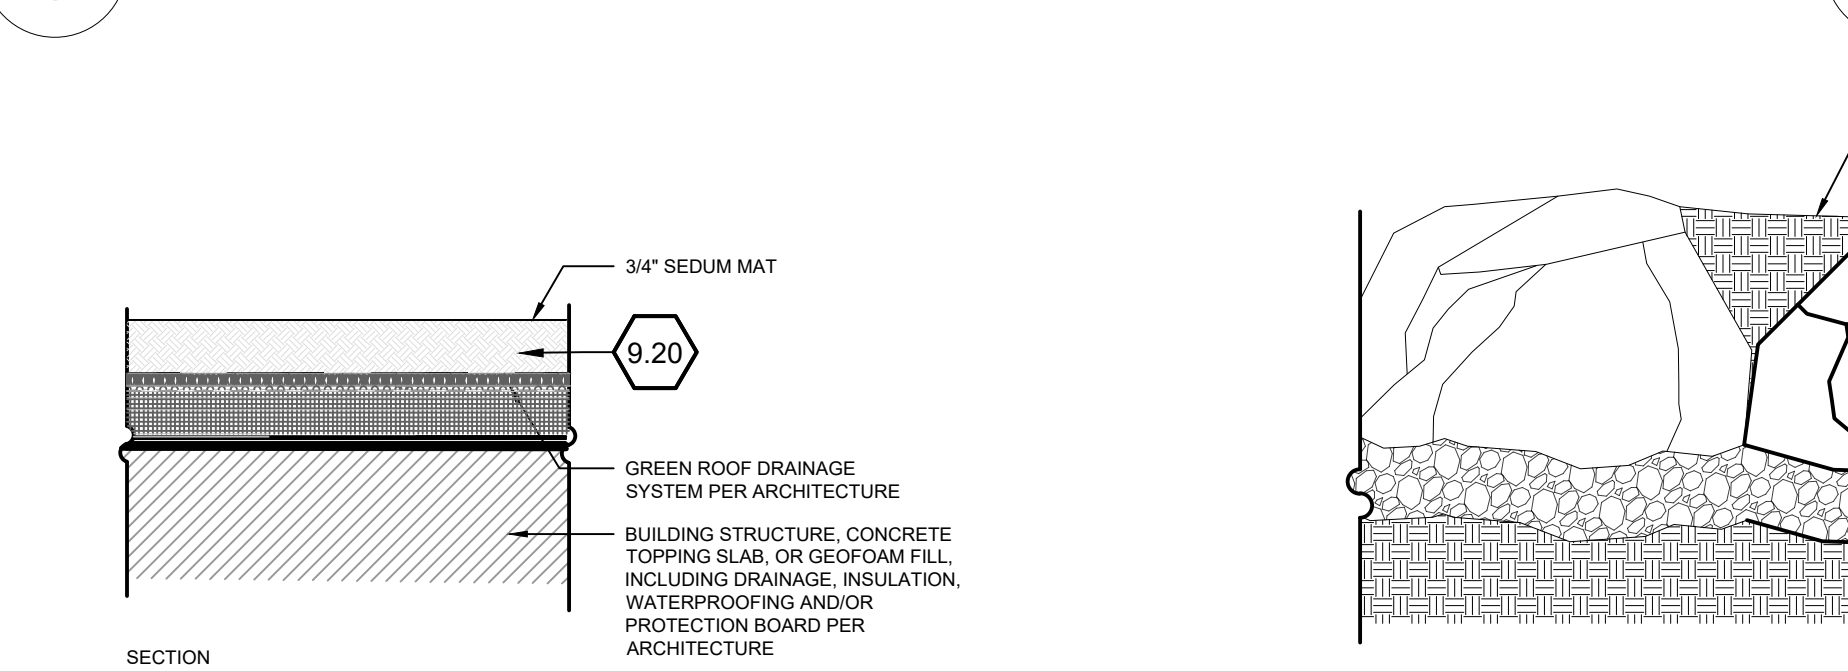


6 PERENNIAL PLANTING ON STRUCTURE

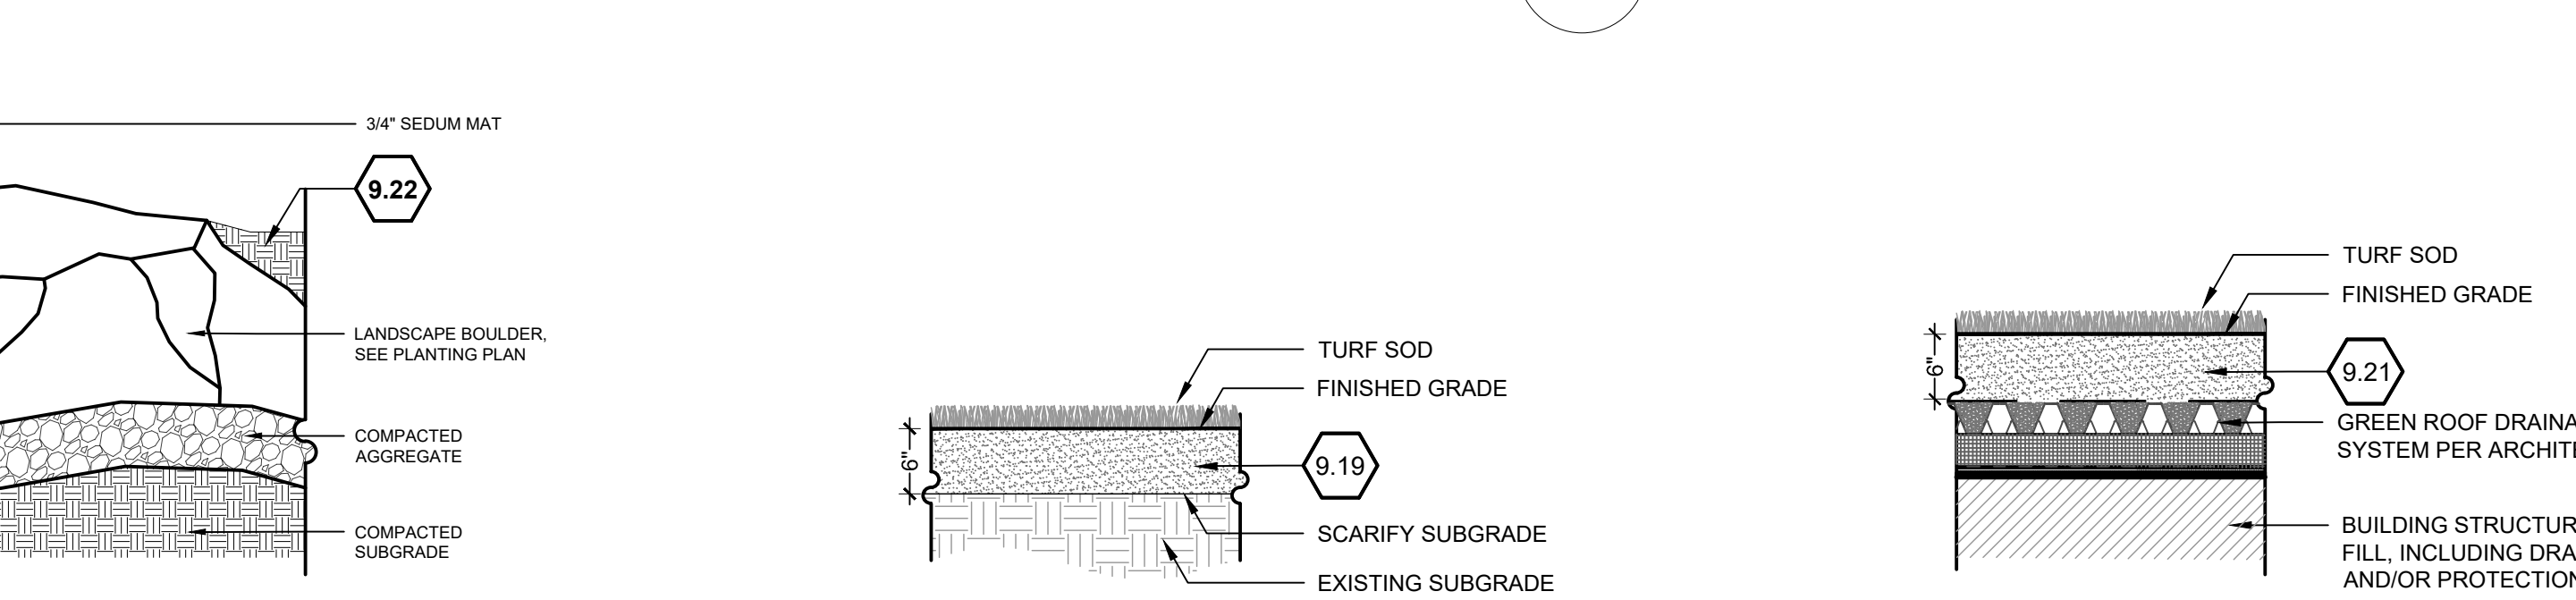


7 NATIVE SEEDING



11 SEDUM PLANTING ON GREEN ROOF

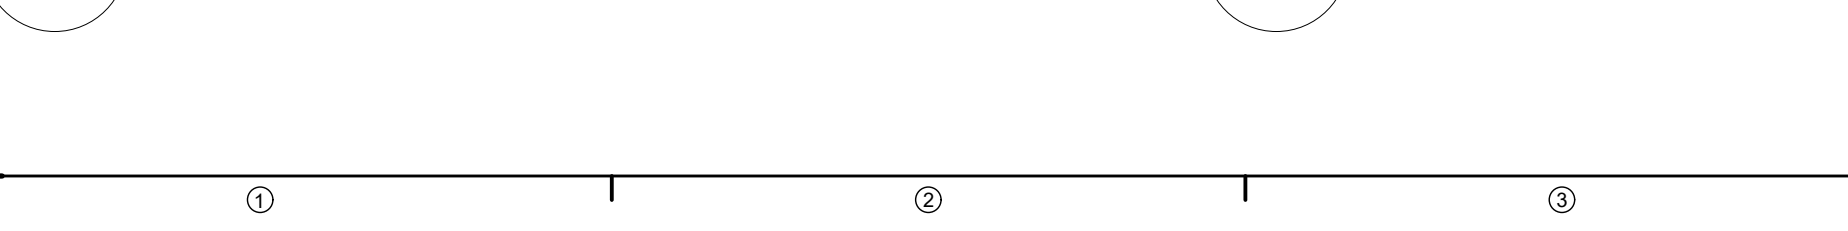

12 SEDUM PLANTING ON BOULDERS

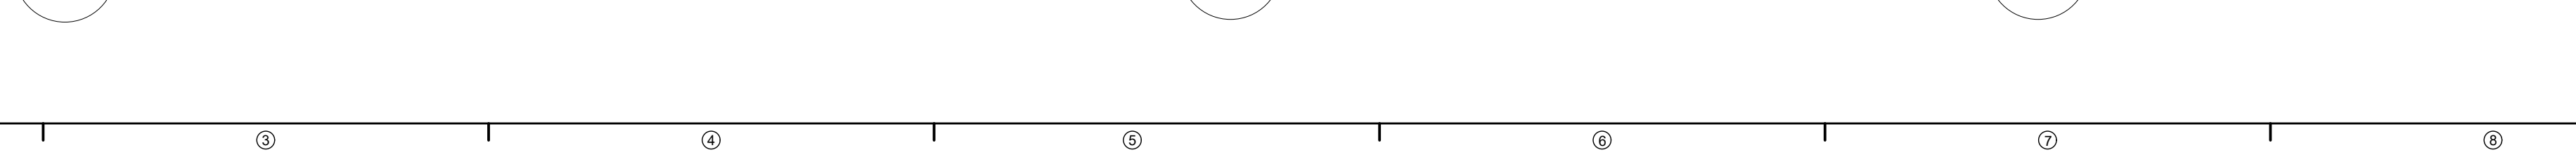

13 SOD PLANTING



14 SOD PLANTING ON STRUCTURE



General Planting Details

PROJECT NUMBER: 7088

Preliminary Application

SHEET NUMBER
L 2-03

NOT TO SCALE

© COPYRIGHT DESIGNWORKSHOP, INC.