


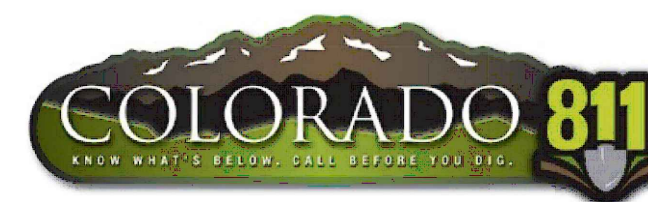

SHEET LIST		
SHEET NUMBER	LOCATION	SHEET TITLE
G-01	—	COVER
G-02	—	KEY MAP
C-03	COUNTY ROAD 12	SEWERLINE PLAN AND PROFILE STA 1+00 TO STA 10+50
C-04	COUNTY ROAD 12	SEWERLINE PLAN AND PROFILE STA 10+50 TO STA 19+50
C-05	HIGHWAY 131	SEWERLINE PLAN AND PROFILE STA 19+50 TO THE END
C-06	FOREST ST	SEWERLINE PLAN AND PROFILE STA 1+00 TO THE END
C-07	HIGHWAY 131	SEWERLINE PLAN AND PROFILE STA 1+00 TO STA 10+50
C-08	HIGHWAY 131	SEWERLINE PLAN AND PROFILE STA 10+50 TO THE END
C-09	3RD AVE	SEWERLINE PLAN AND PROFILE STA 1+00 TO STA 10+50
C-10	3RD AVE	SEWERLINE PLAN AND PROFILE STA 10+50 TO THE END
C-11	4TH AVE	SEWERLINE PLAN AND PROFILE STA 1+00 TO STA 9+50
C-12	4TH AVE	SEWERLINE PLAN AND PROFILE STA 9+50 TO THE END
C-13	ROUTT ST	SEWERLINE PLAN AND PROFILE STA 1+00 TO THE END
C-14	3RD AVE	SEWERLINE PLAN AND PROFILE STA 1+00 TO THE END
C-15	4TH AVE	SEWERLINE PLAN AND PROFILE STA 1+00 TO THE END
C-16	1ST ST	SEWERLINE PLAN AND PROFILE STA 1+00 TO THE END
D-17	—	DETAILS I
D-18	—	TEMPORARY TRAFFIC CONTROL PLAN DETAILS

[illegible]

G-01



KEY MAP
1" = 200'



NOTE: THE QUANTITIES BELOW ARE AN ESTIMATE. ACTUAL QUANTITIES SHALL BE MEASURED BASED ON FIELD CONDITIONS.

QUANTITY SUMMARY TABLE			
ITEM	MEASURE	QUANTITY	
MANHOLE	EA	41	
TOTAL MANHOLE DEPTH	LF	304.53'	AVERAGE MANHOLE DEPTH 7.43'
LENGTH OF CIPP	LF	11384'	
LENGTH OF OPEN CUT		0.00'	

REV. No:	DATE:	BY:	REVISION DESCRIPTION:



AquaWorks DBO
DESIGN BUILD OPERATE
3252 WILLIAMS STREET
DENVER, CO 80205
(303) 477-5915

COMMUNITY OF
PHIPPSBURG SEWER LINE
RELINING PROJECT



PROJECT: COMMUNITY OF PHIPPSBURG, SEWER SYSTEM RELINING PROJECT
PROJECT NUMBER: 7830
CLIENT: COMMUNITY OF PHIPPSBURG, ROUTT COUNTY
LOCATION: PHIPPSBURG, ROUTT COUNTY, COLORADO
DESIGNED BY: MICHAEL GROSELLE, P.E.
CHECKED BY: ADAM SOMMERS, P.E.
FILE PRINTED ON: 10/11/2023 11:43:07 AM
COPYRIGHT: AQUAWORKS DBO, INC.
DRAWING SIZE: 22" X 34"


0 1 IF THIS BAR DOES NOT READ 1" DRAWING IS NOT LABELED TO SCALE

USE OF DOCUMENTS



THIS DOCUMENT, INCLUDING THE INCORPORATED DESIGNS, IS AN INSTRUMENT OF SERVICE FOR THIS PROJECT AND SHALL NOT BE USED FOR ANY OTHER PROJECT WITHOUT THE WRITTEN AUTHORIZATION OF AQUAWORKS DBO, INC.

KEY MAP

SCALE
1" = 200'
SHEET NUMBER:
G-02

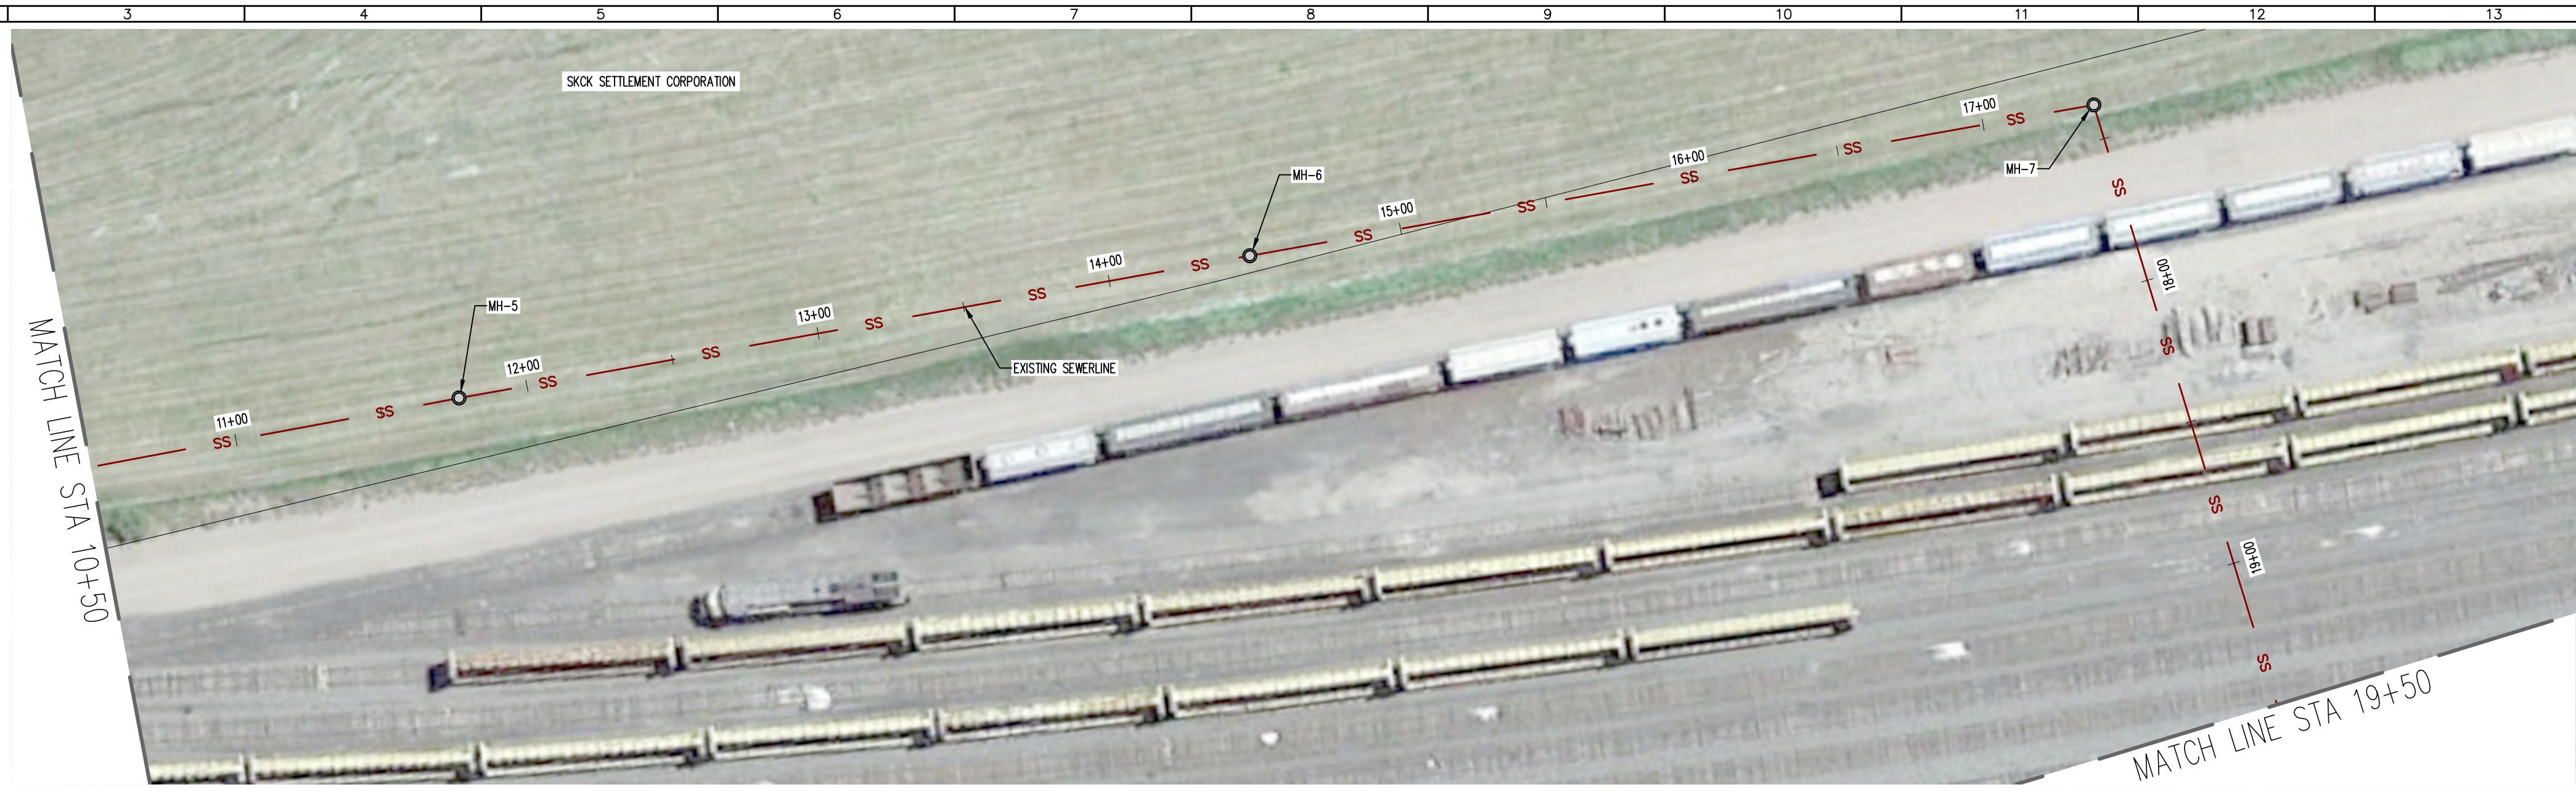

SANITARY SEWER PLAN
H: 1" = 40'

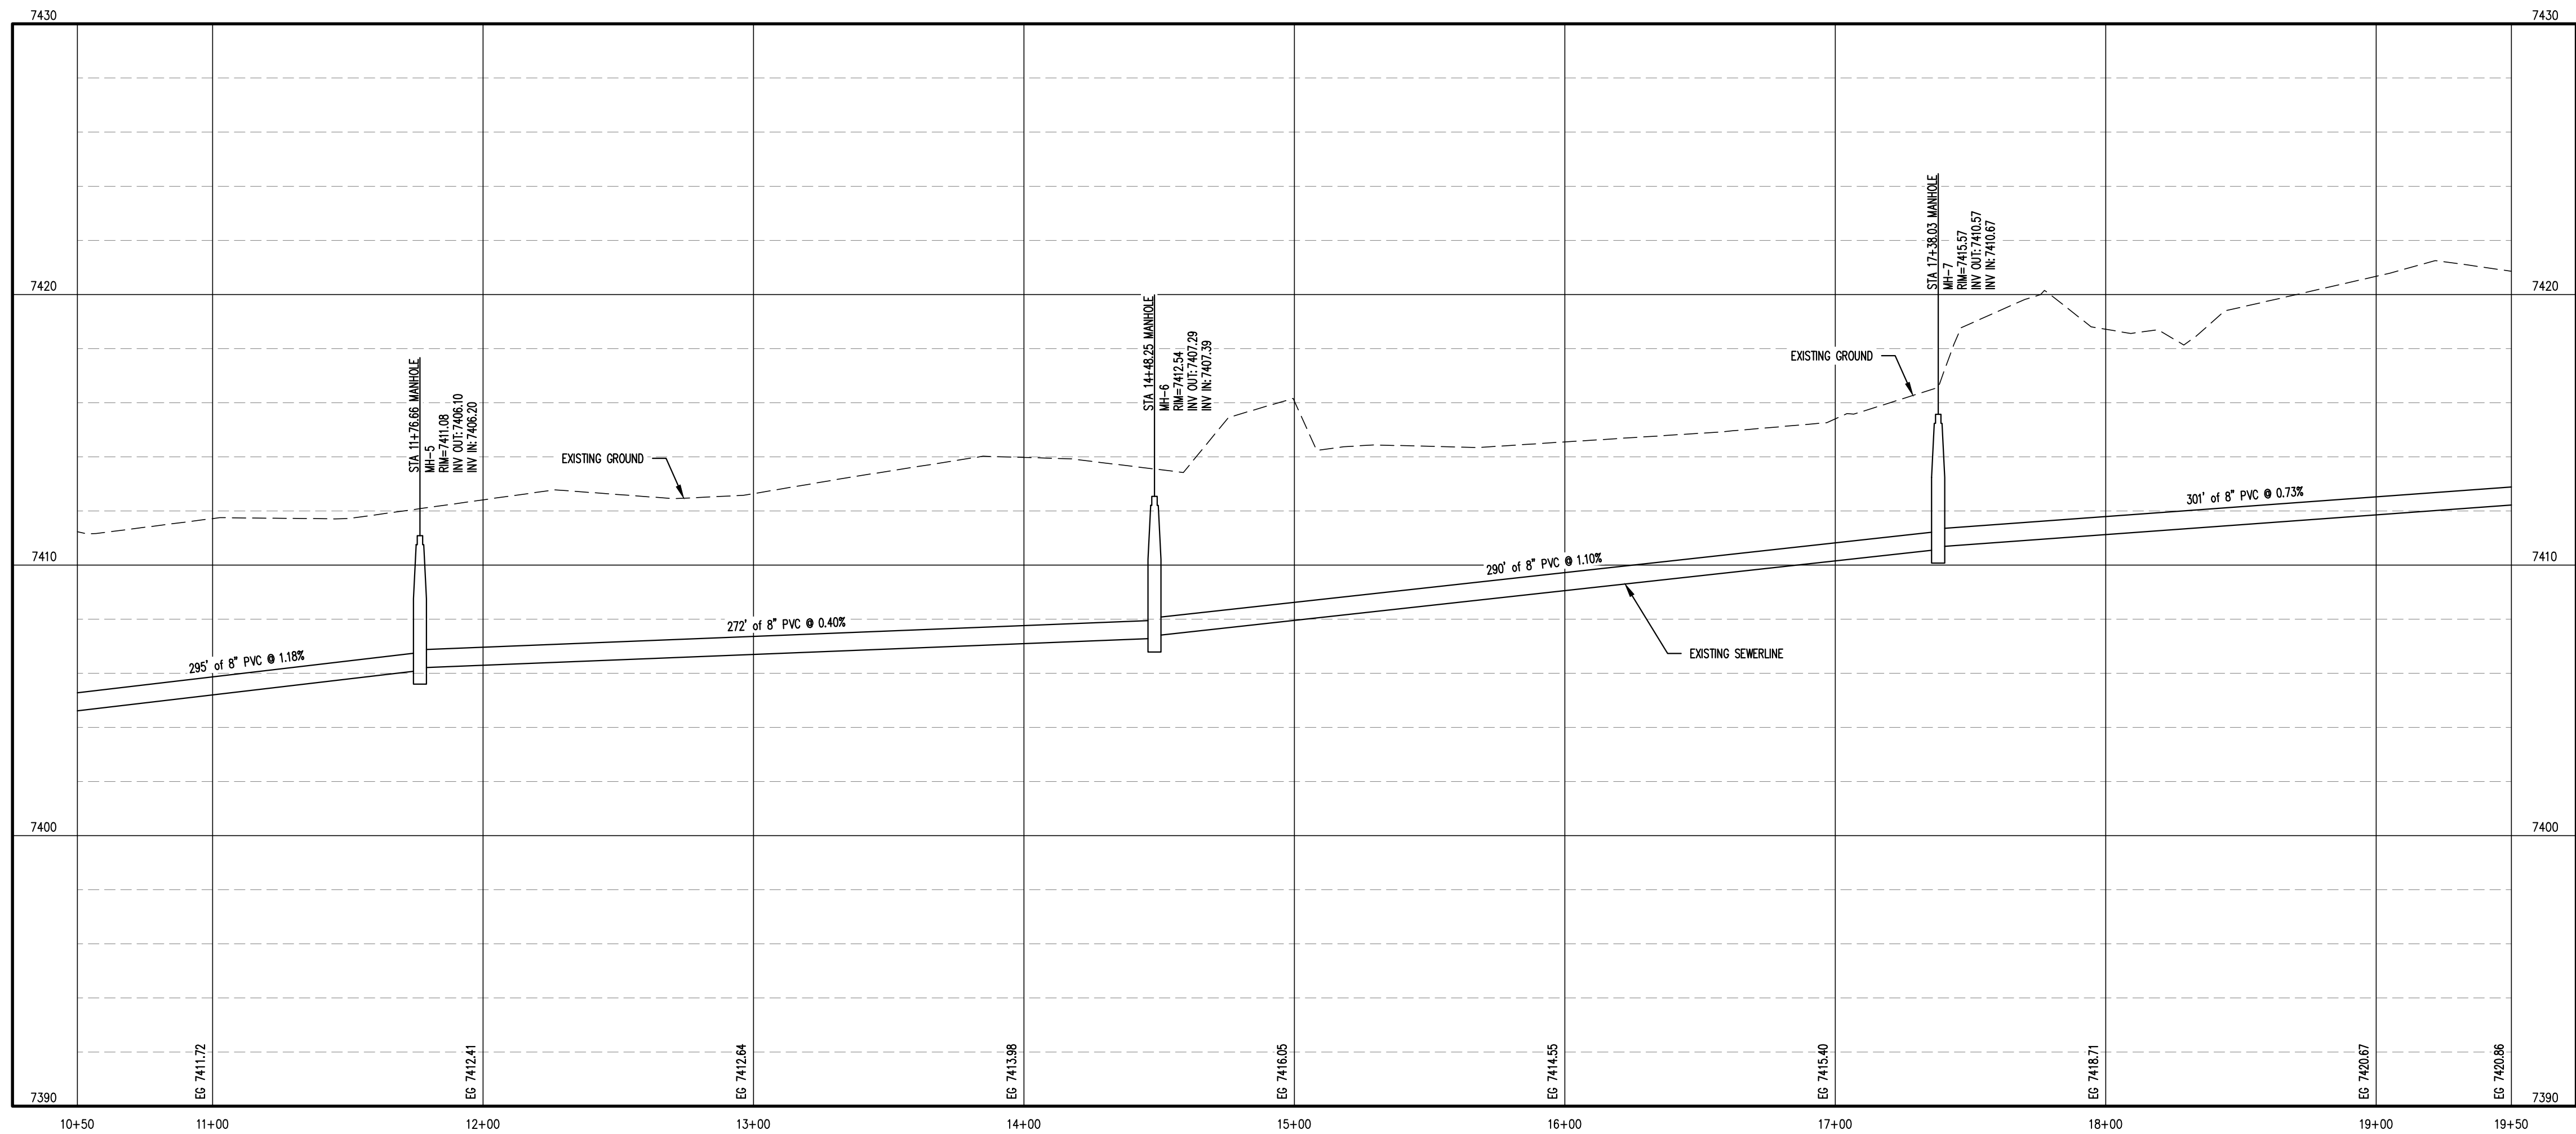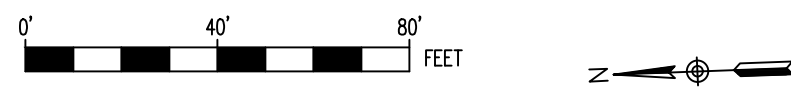

SANITARY SEWER PROFILE
V: 1" = 4'

REV. No:	DATE:	BY:	REVISION DESCRIPTION:



COMMUNITY OF
PHIPPSBURG SEWER LINE
RELINING PROJECT



PROJECT: COMMUNITY OF PHIPPSBURG, SEWER SYSTEM RELINING PROJECT
PROJECT NUMBER: 7830
CLIENT: COMMUNITY OF PHIPPSBURG, ROUTT COUNTY
LOCATION: PHIPPSBURG, ROUTT COUNTY, COLORADO
DESIGNED BY: MICHAEL GROSELLE, P.E.
CHECKED BY: ADAM SOMMERS, P.E.
FILE PRINTED ON: 10/11/2023 11:46:18 AM
COPYRIGHT: AQUAWORKS DBO, INC.
DRAWING SIZE: 22" X 34"




USE OF DOCUMENTS



THIS DOCUMENT, INCLUDING THE INCORPORATED
DESIGNS, IS AN INSTRUMENT OF SERVICE FOR
THIS PROJECT AND SHALL NOT BE USED FOR
ANY OTHER PROJECT WITHOUT THE WRITTEN
AUTHORIZATION OF AQUAWORKS DBO, INC.

COUNTY ROAD 12 SEWERLINE
STA 10+50 TO STA 19+50

SCALE
H: 1" = 40'
V: 1" = 4'
SHEET NUMBER:
C-04

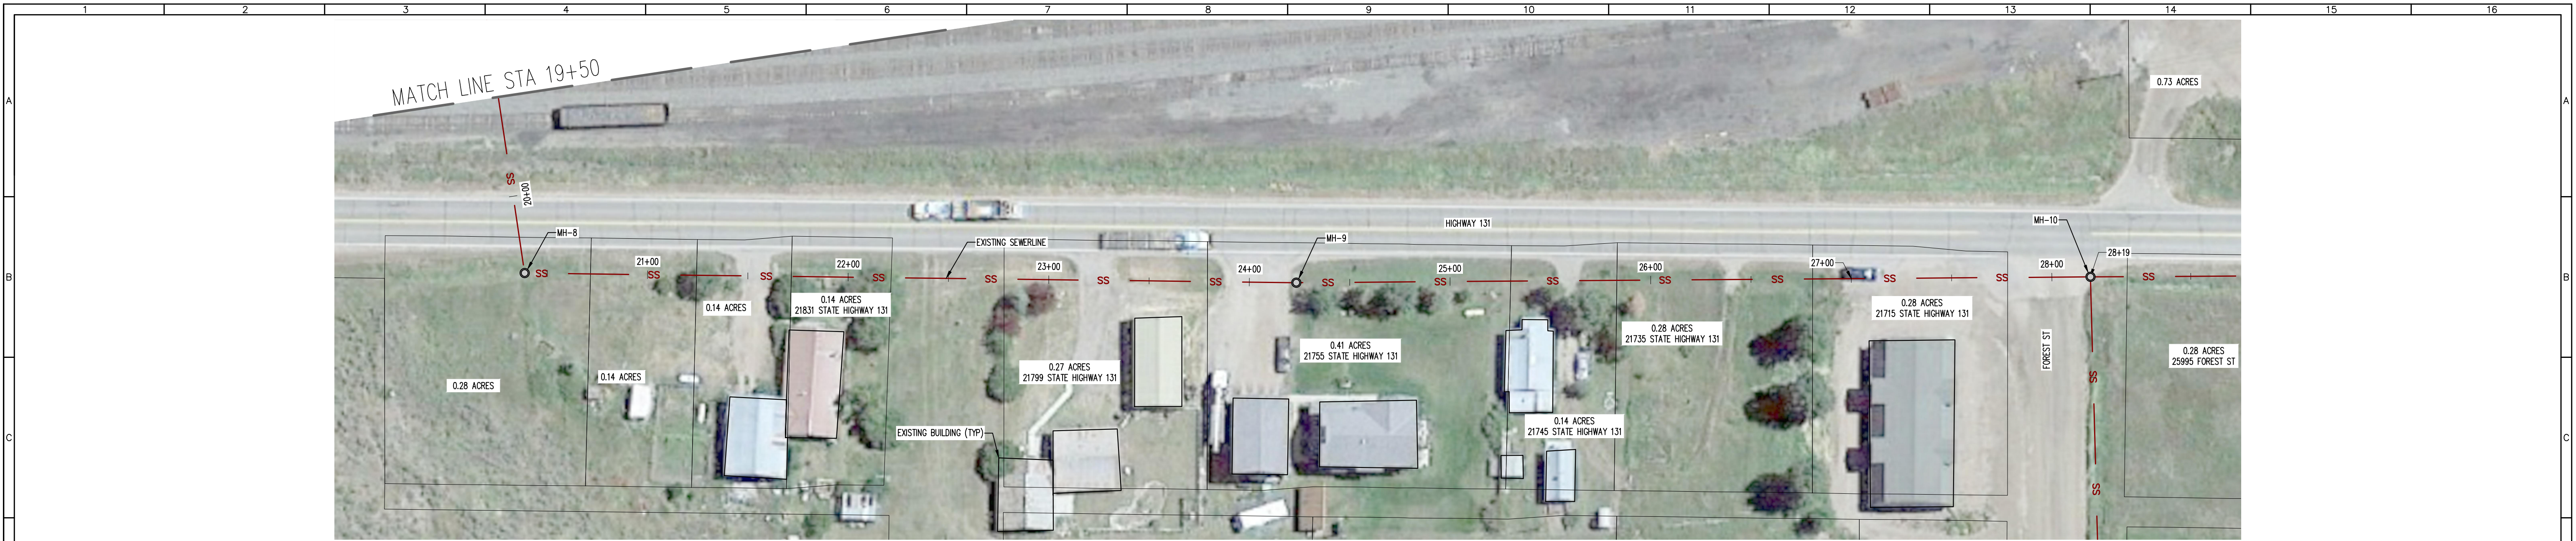

SANITARY SEWER PLAN
H: 1" = 40'

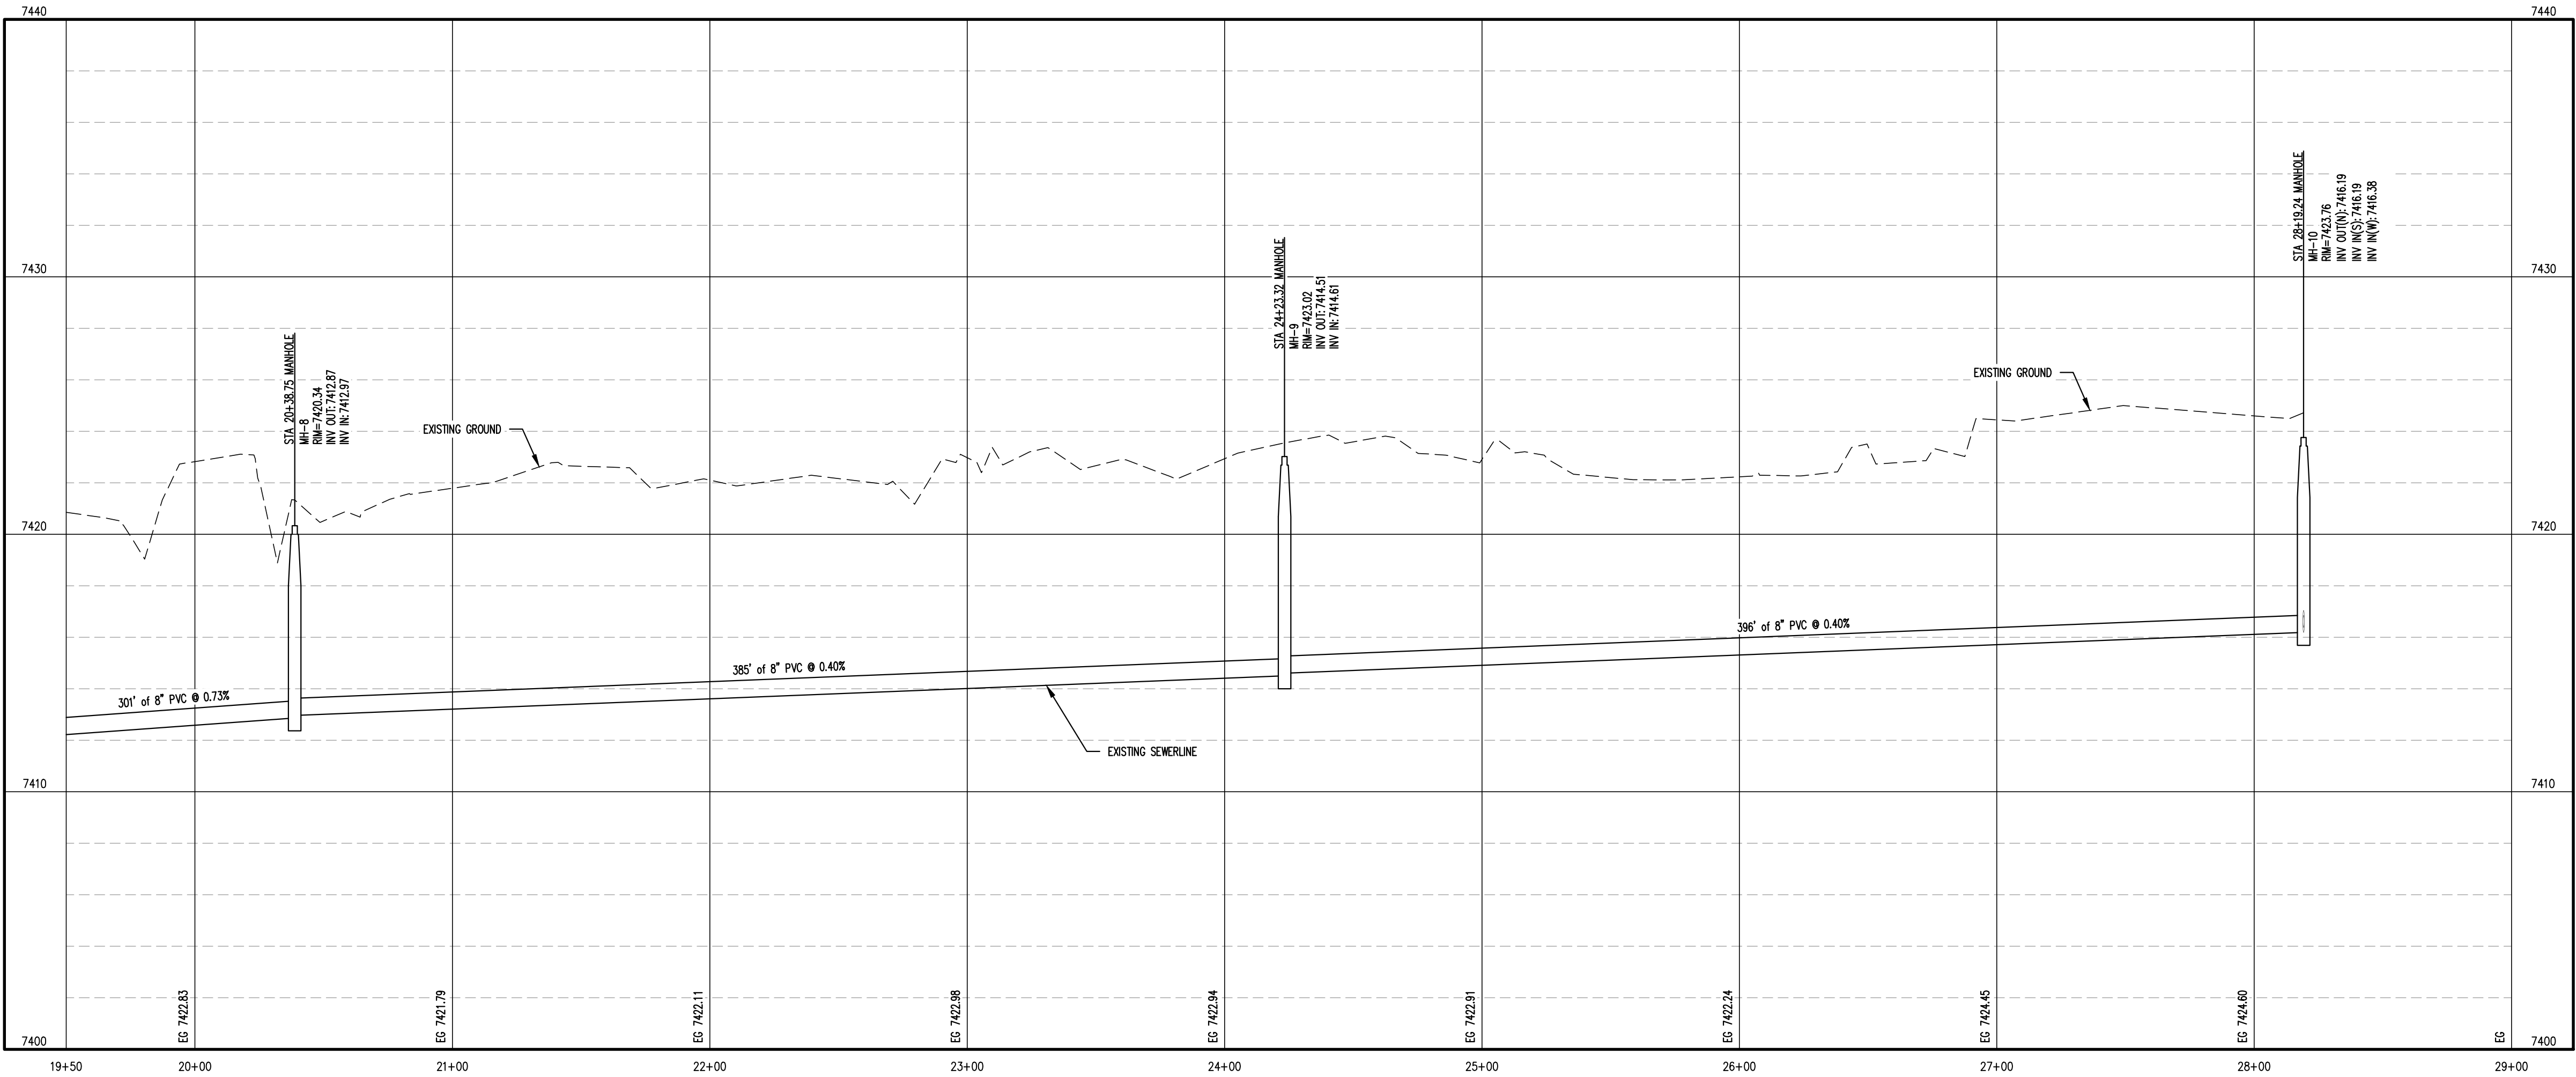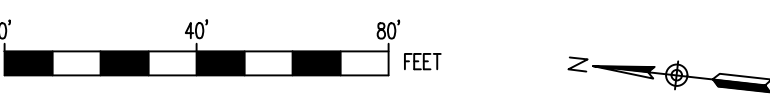

SANITARY SEWER PROFILE
V: 1" = 4'

REV. No:	DATE:	BY:	REVISION DESCRIPTION:

3252 WILLIAMS STREET
DENVER, CO 80205
(303) 477-5915

COMMUNITY OF PHIPPSBURG SEWER
LINE RELINING PROJECT

PROJECT: COMMUNITY OF PHIPPSBURG, SEWER SYSTEM RELINING PROJECT
PROJECT NUMBER: 7830
CLIENT: COMMUNITY OF PHIPPSBURG, ROUTT COUNTY
LOCATION: PHIPPSBURG, ROUTT COUNTY, COLORADO
DESIGNED BY: ADAM SOMMERS, P.E.
CHECKED BY: MICHAEL GROSE, P.E.
FILE PRINTED ON: 10/11/2023 11:49:33 AM
COPYRIGHT: AQUAWORKS DBO, INC.
DRAWING SIZE: 22" X 34"


USE OF DOCUMENTS

THIS DOCUMENT, INCLUDING THE INCORPORATED
DESIGNS, IS AN INSTRUMENT OF SERVICE FOR
THIS PROJECT AND SHALL NOT BE USED FOR
ANY OTHER PROJECT WITHOUT THE WRITTEN
AUTHORIZATION OF AQUAWORKS DBO, INC.



HIGHWAY 131 SEWERLINE
STA 19+50 TO THE END

SCALE
H: 1" = 40'
V: 1" = 4'

SHEET NUMBER:
C-05

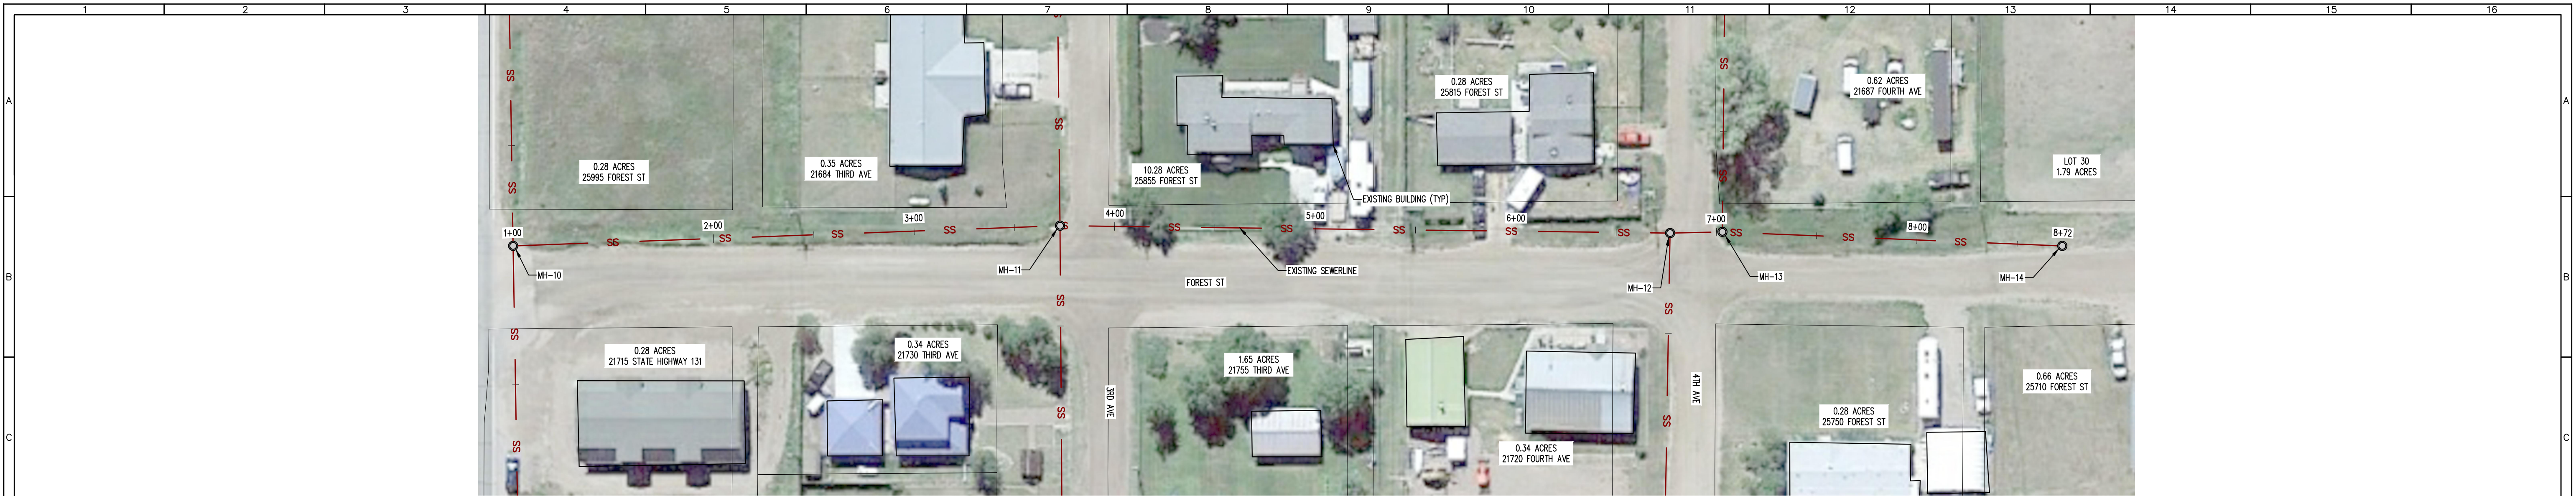

SANITARY SEWER PLAN
H: 1" = 40'

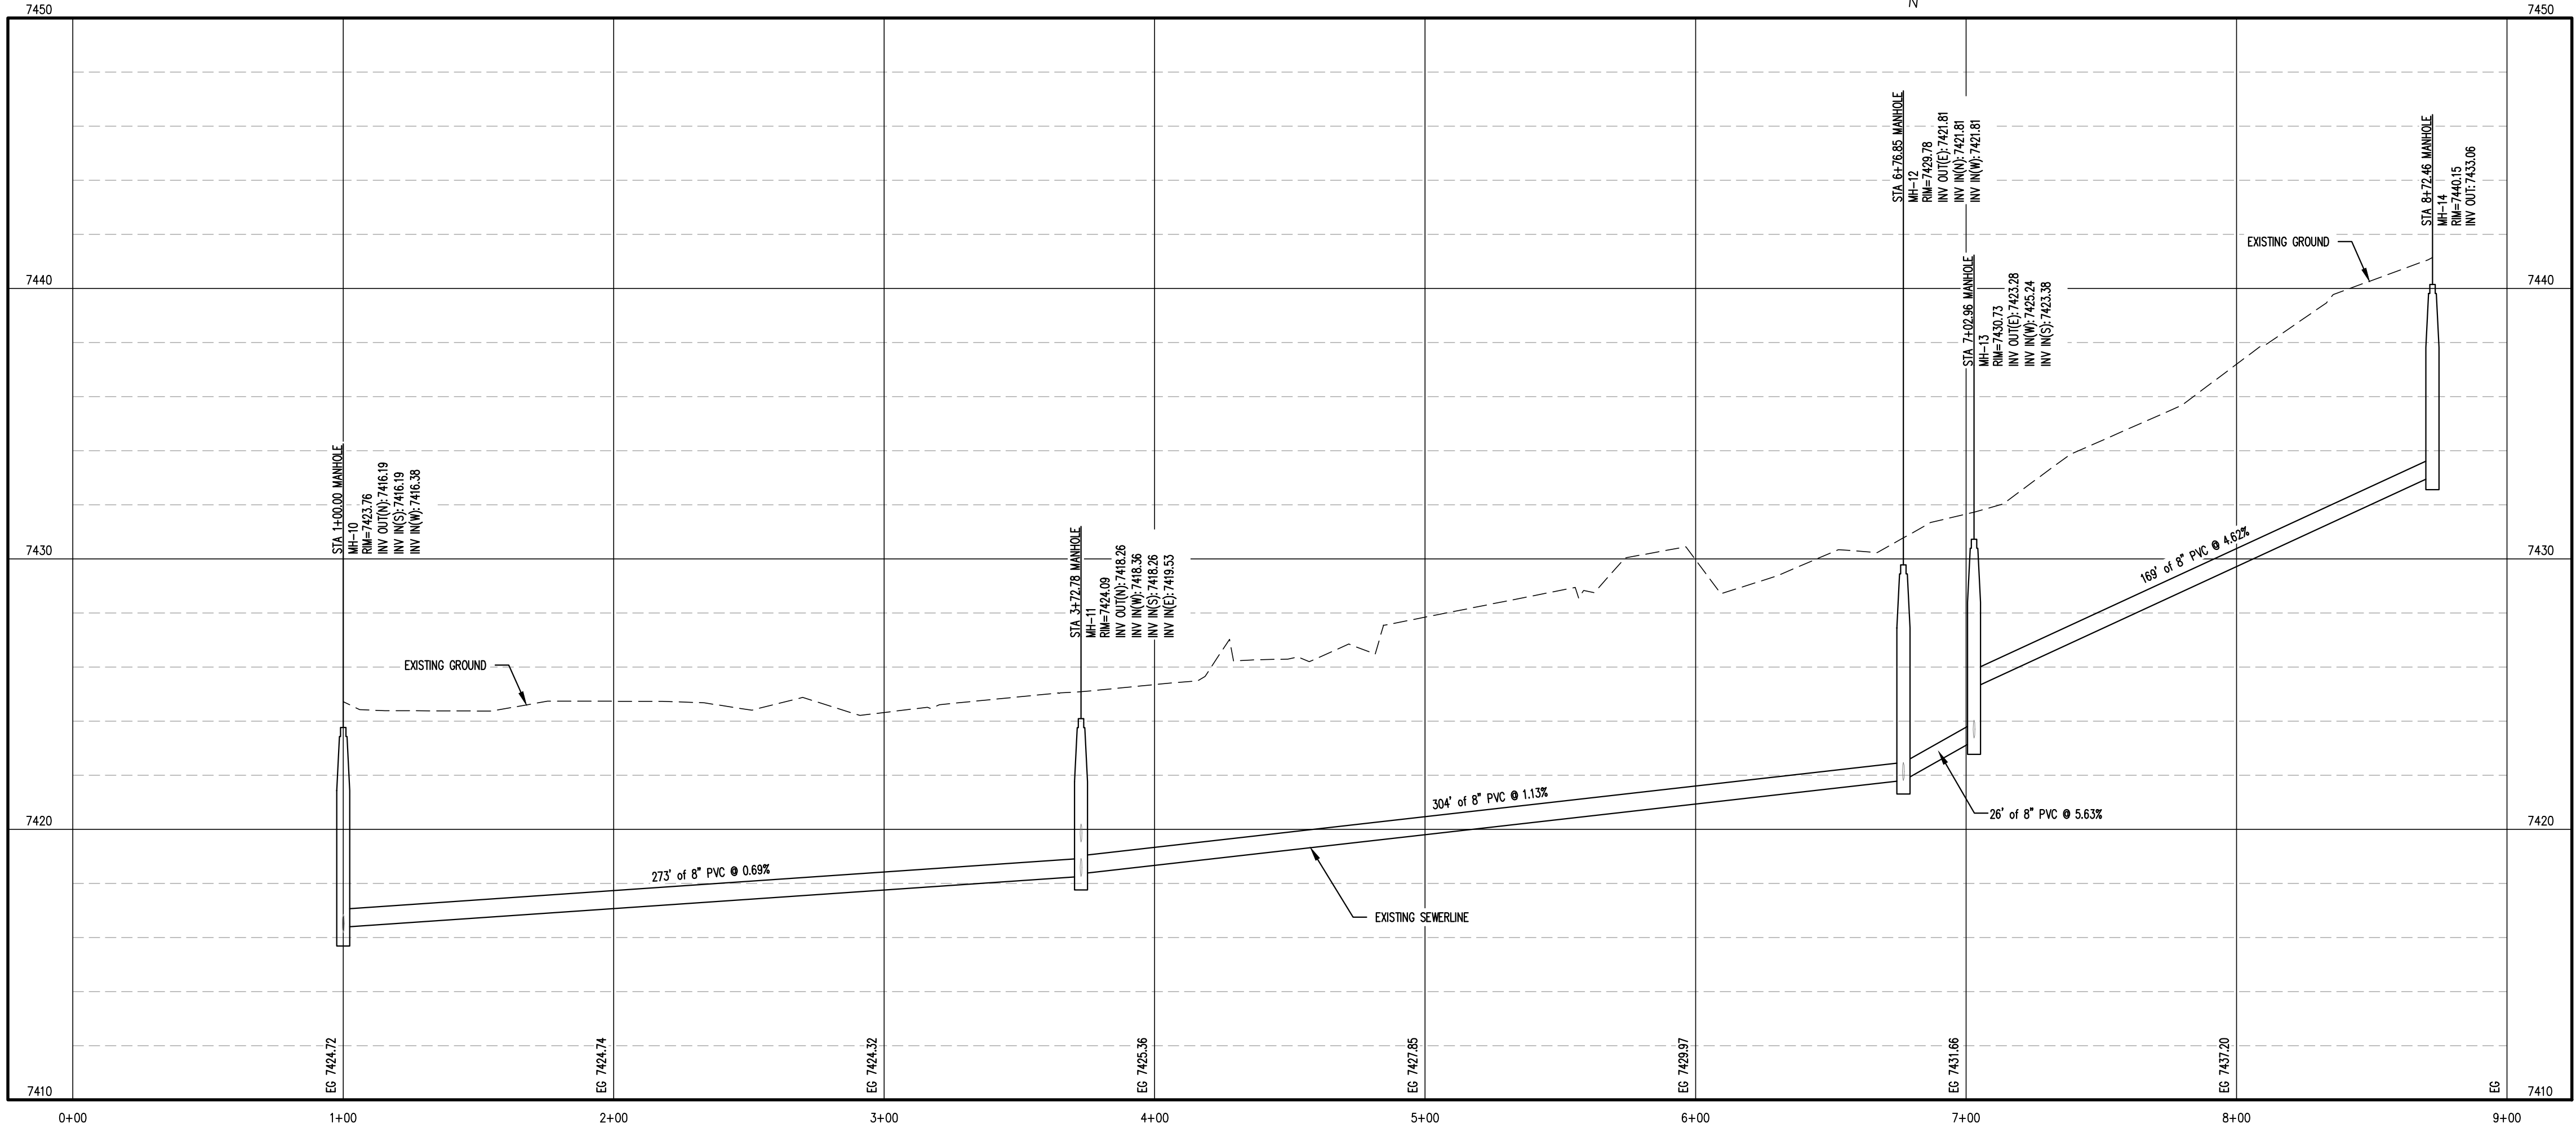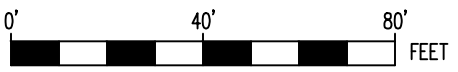

SANITARY SEWER PROFILE
V: 1" = 4'


REV. No:	DATE:	BY:	REVISION DESCRIPTION:



COMMUNITY OF
PHIPPSBURG SEWER LINE
RELINING PROJECT




PROJECT: COMMUNITY OF PHIPPSBURG, SEWER SYSTEM RELINING PROJECT
PROJECT NUMBER: 7830
CLIENT: COMMUNITY OF PHIPPSBURG, ROUTT COUNTY
LOCATION: PHIPPSBURG, ROUTT COUNTY, COLORADO
DESIGNED BY: MICHAEL ROSELLE, P.E.
CHECKED BY: ADAM SOMMERS, P.E.
FILE PRINTED ON: 10/11/2023 11:50:23 AM
COPYRIGHT: AQUAWORKS DBO, INC.
DRAWING SIZE: 22" X 34"

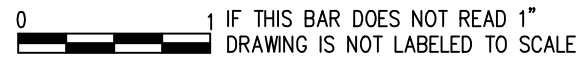



USE OF DOCUMENTS
THIS DOCUMENT, INCLUDING THE INCORPORATED
DESIGNS, IS AN INSTRUMENT OF SERVICE FOR
THIS PROJECT AND SHALL NOT BE USED FOR
ANY OTHER PROJECT WITHOUT THE WRITTEN
AUTHORIZATION OF AQUAWORKS DBO, INC.

FOREST ST SEWERLINE
STA 1+00 TO THE END

SCALE
H: 1" = 40'
V: 1" = 4'
SHEET NUMBER:
C-06

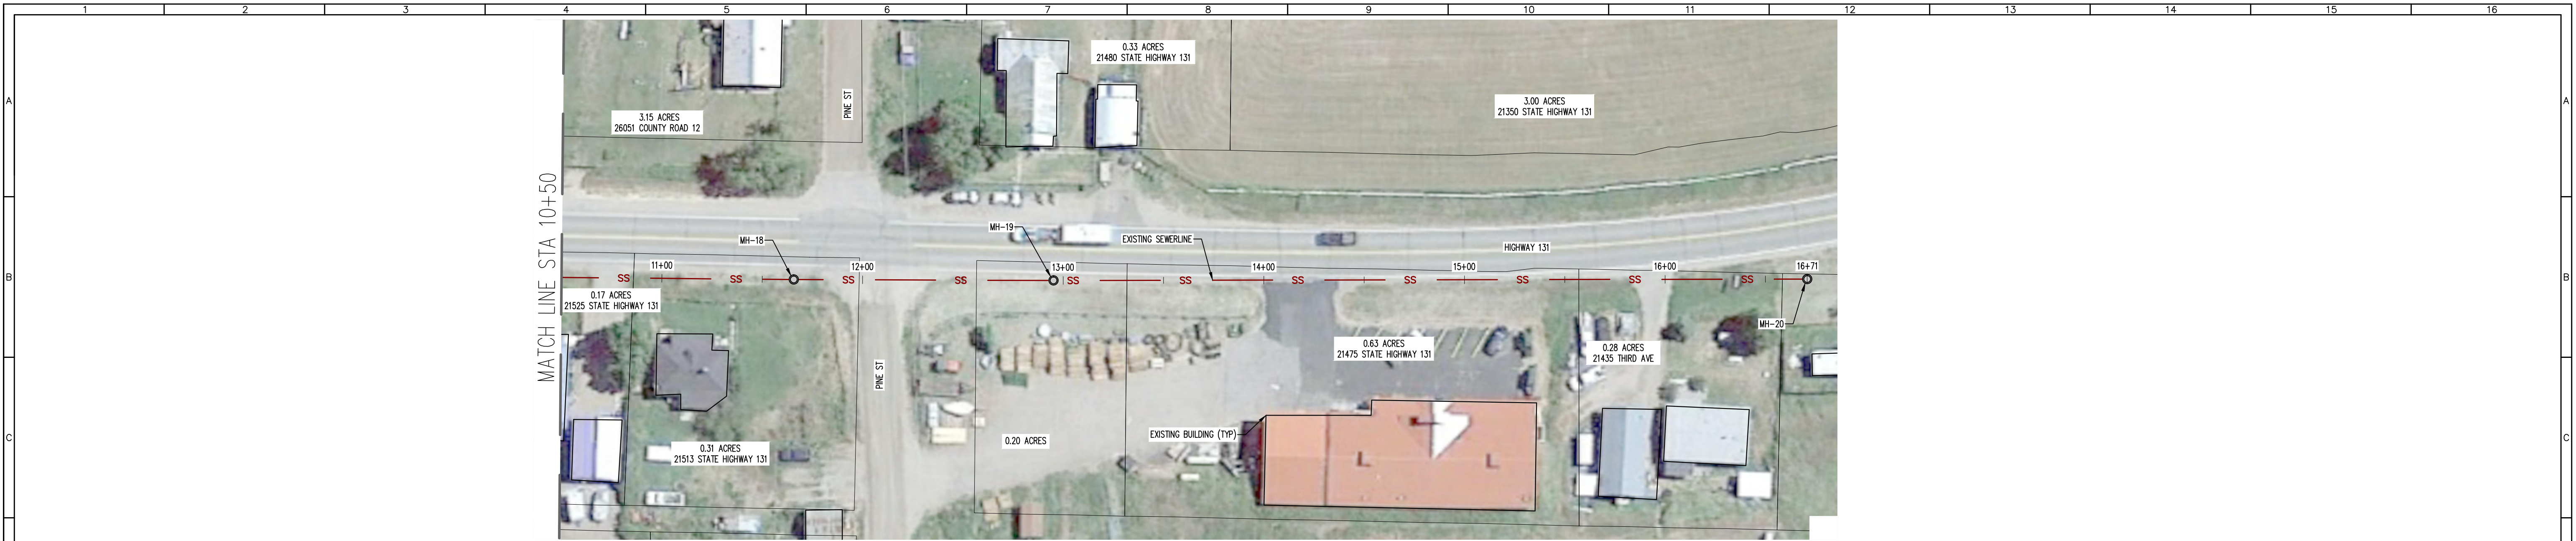

SANITARY SEWER PLAN
H: 1" = 40'

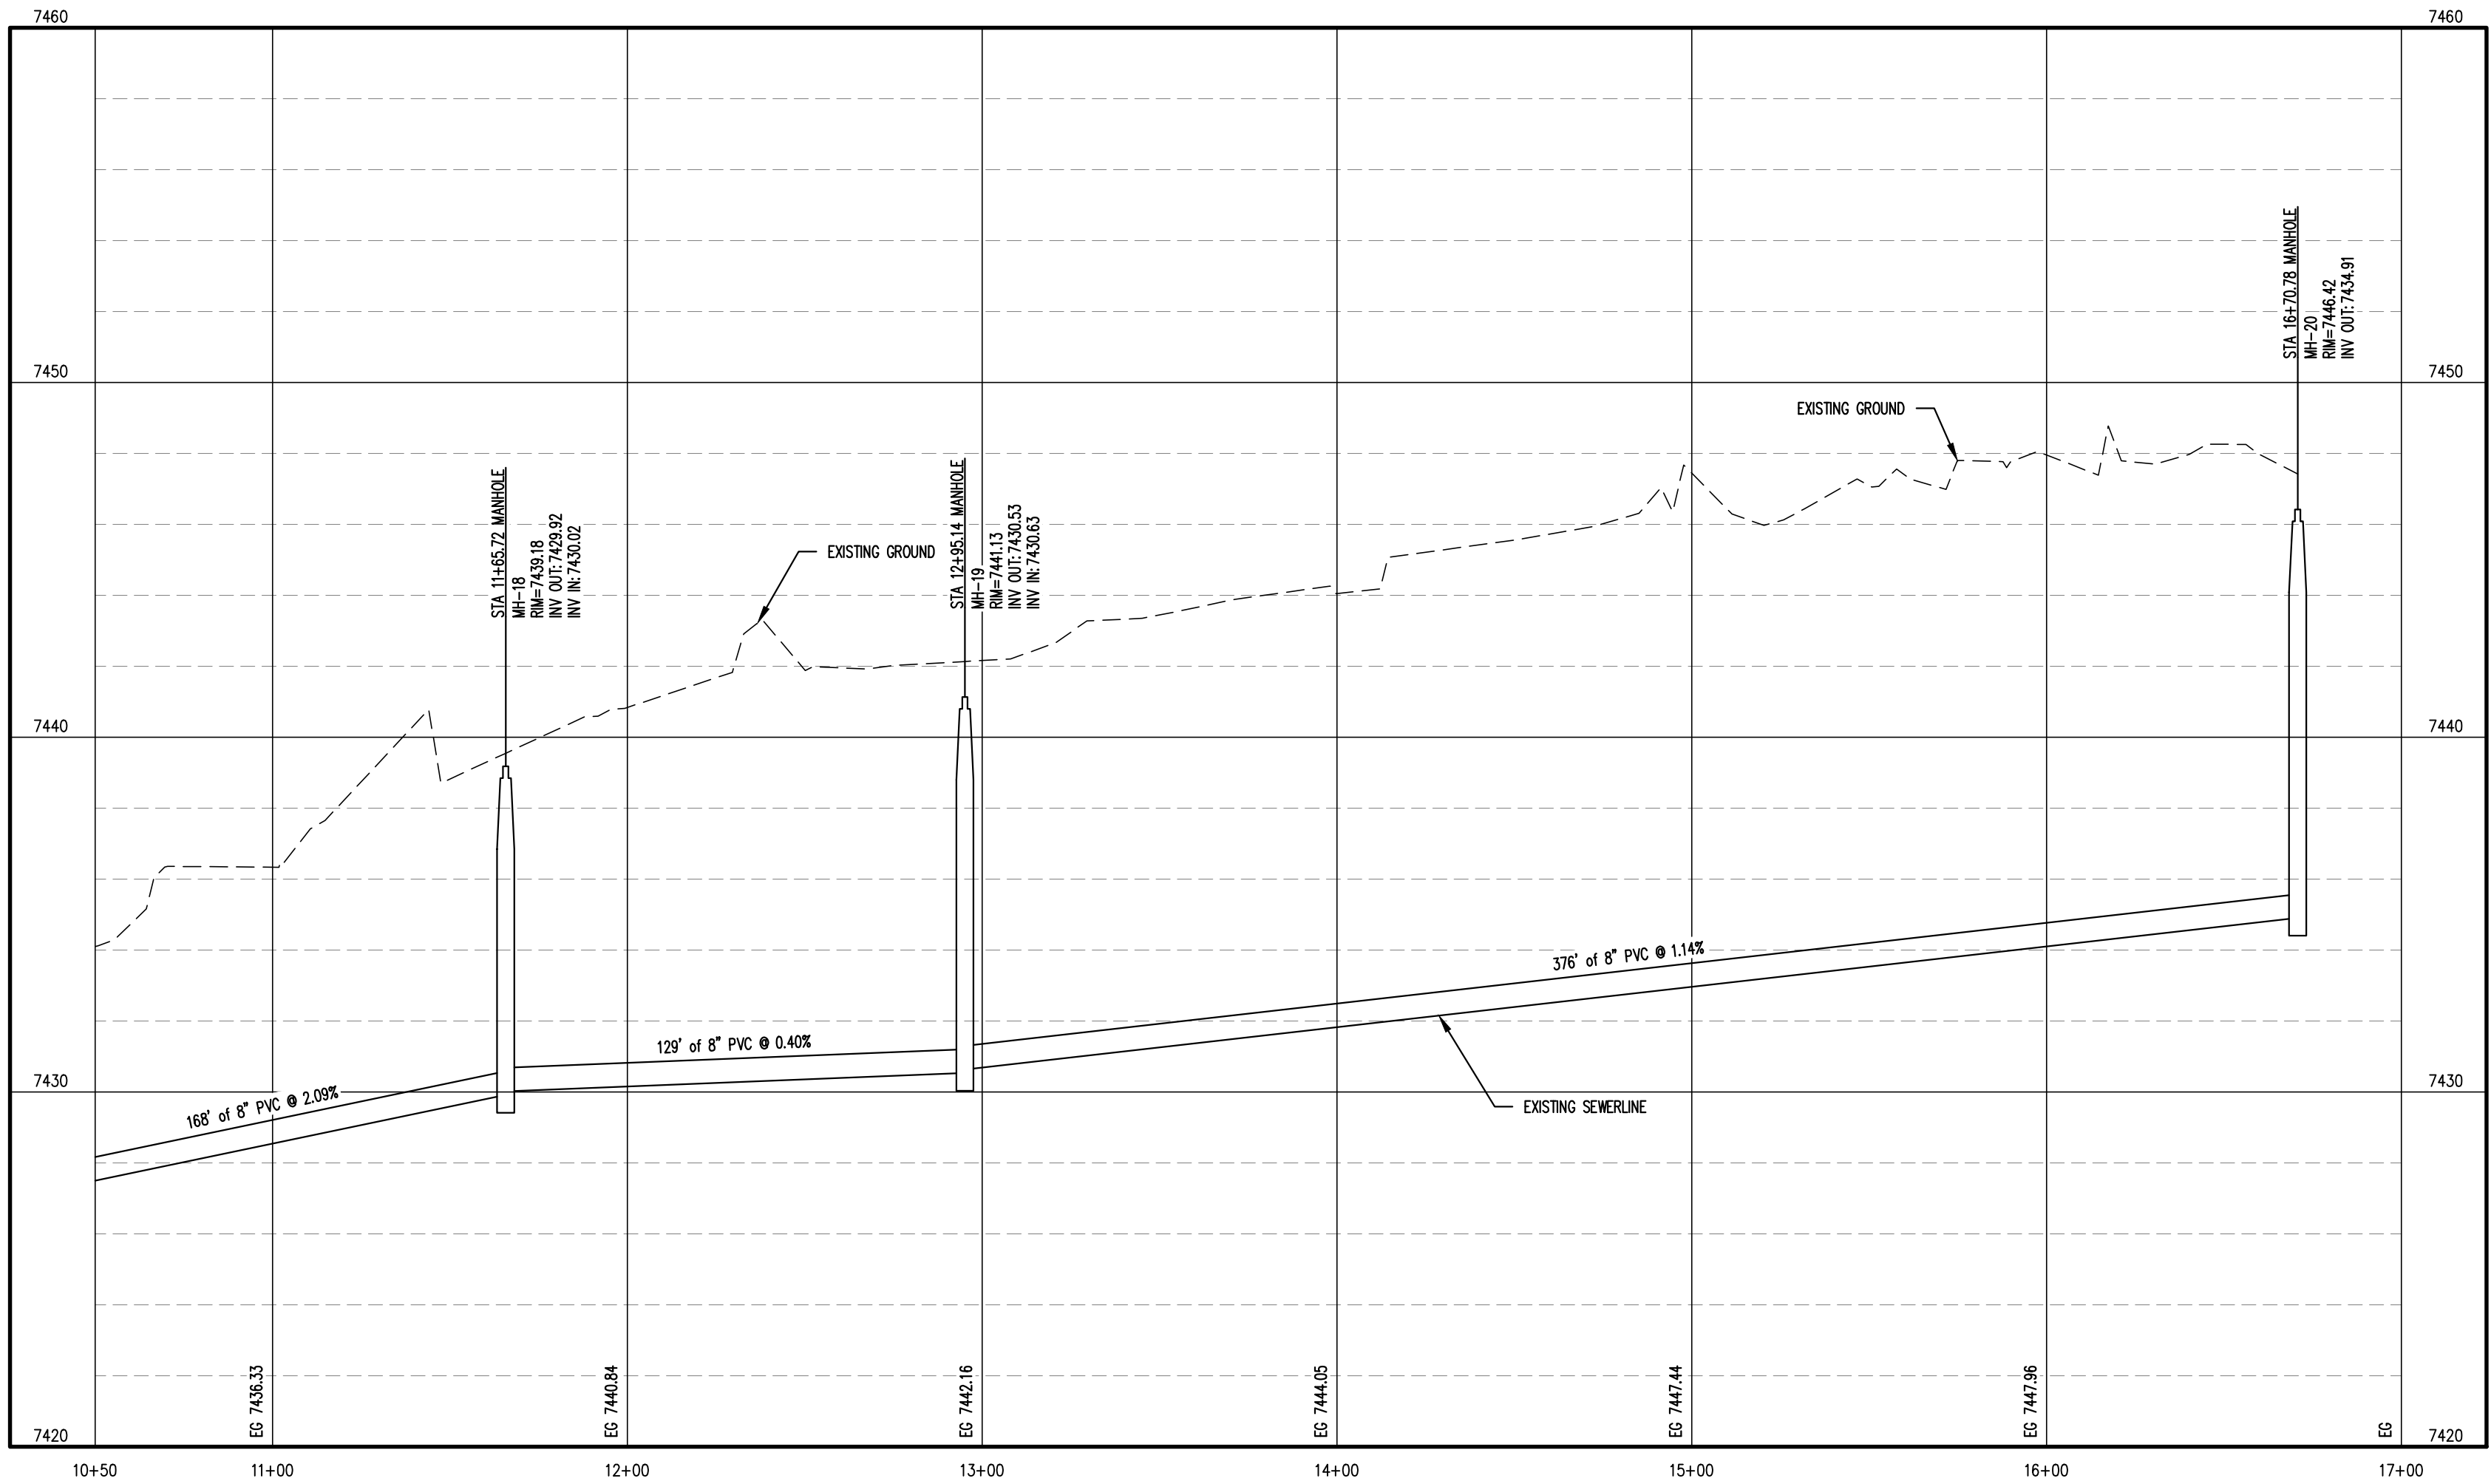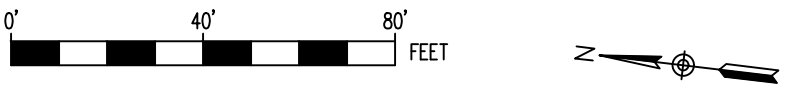

SANITARY SEWER PROFILE
V: 1" = 4'

REV. No:	DATE:	BY:	REVISION DESCRIPTION:

**AquaWorks DBO**
DESIGN BUILD OPERATE
3252 WILLIAMS STREET
DENVER, CO 80205
(303) 477-5915

COMMUNITY OF
PHIPPSBURG SEWER LINE
RELINING PROJECT



PROJECT: COMMUNITY OF PHIPPSBURG, SEWER SYSTEM RELINING PROJECT
PROJECT NUMBER: 7830
CLIENT: COMMUNITY OF PHIPPSBURG, ROUTT COUNTY
LOCATION: PHIPPSBURG, ROUTT COUNTY, COLORADO
DESIGNED BY: MICHAEL GROSE, P.E.
CHECKED BY: ADAM SOMMERS, P.E.
FILE PRINTED ON: 10/11/2023 11:51:33 AM
COPYRIGHT: AQUAWORKS DBO, INC.
DRAWING SIZE: 22" X 34"
0 1 IF THIS BAR DOES NOT READ 1" DRAWING IS NOT LABELED TO SCALE



USE OF DOCUMENTS
THIS DOCUMENT, INCLUDING THE INCORPORATED
DESIGNS, IS AN INSTRUMENT OF SERVICE FOR
THIS PROJECT AND SHALL NOT BE USED FOR
ANY OTHER PROJECT WITHOUT THE WRITTEN
AUTHORIZATION OF AQUAWORKS DBO, INC.

HIGHWAY 131 SEWERLINE
STA 10+50 TO THE END

SCALE
H: 1" = 40'
V: 1" = 4'
SHEET NUMBER:
C-08



SANITARY SEWER PLAN
H: 1" = 40'

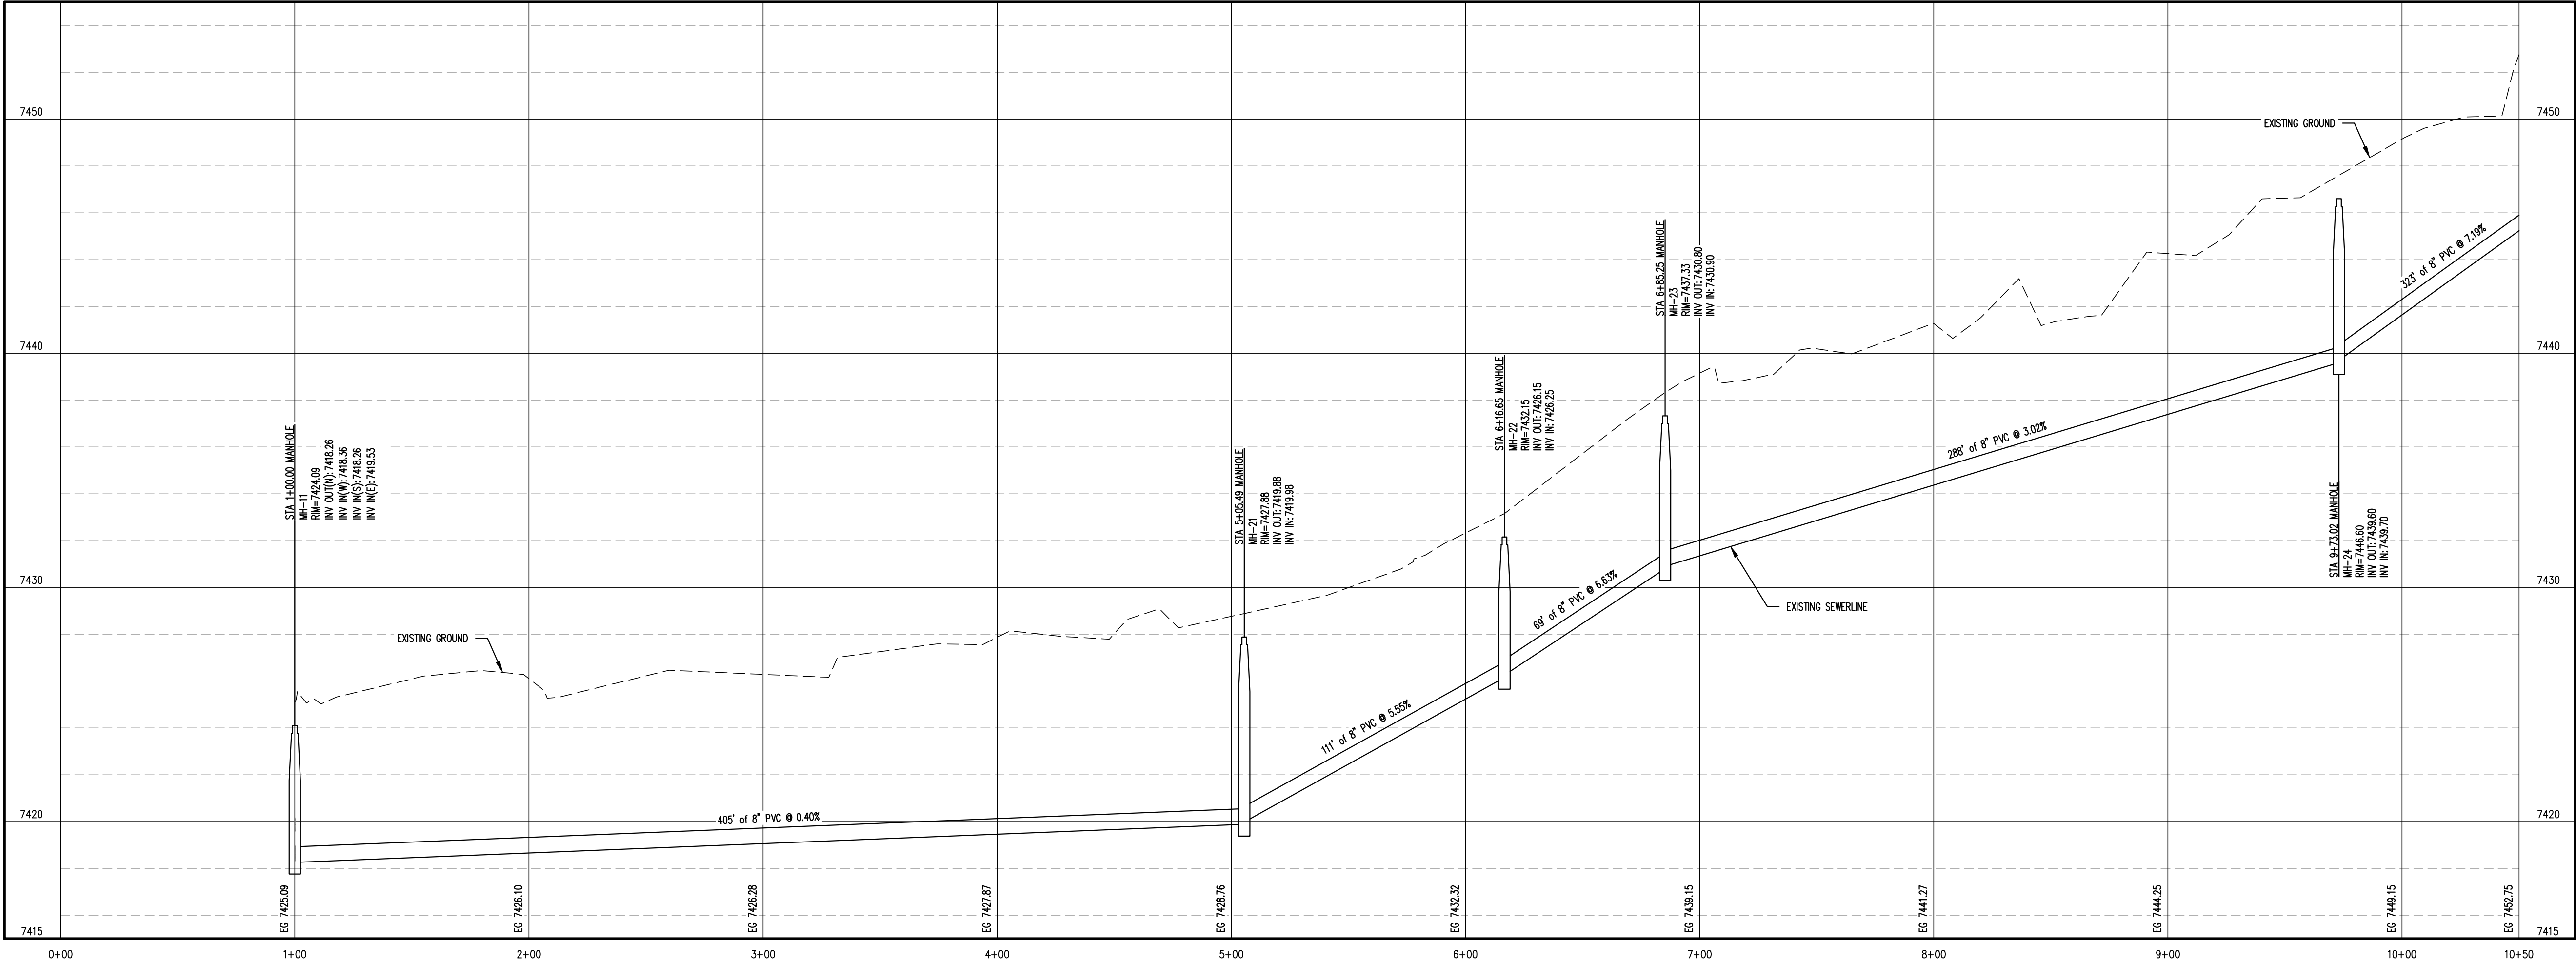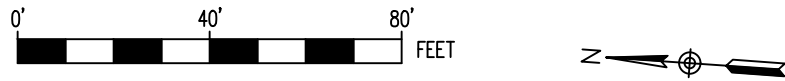

SANITARY SEWER PROFILE
V: 1" = 4'

REV. No:	DATE:	BY:	REVISION DESCRIPTION:



AquaWorks DBO
DESIGN BUILD OPERATE
3252 WILLIAMS STREET
DENVER, CO 80205
(303) 477-5915

COMMUNITY OF
PHIPPSBURG SEWER LINE
RELINING PROJECT



PROJECT: COMMUNITY OF PHIPPSBURG, SEWER SYSTEM RELINING PROJECT
PROJECT NUMBER: 7830
CLIENT: COMMUNITY OF PHIPPSBURG, ROUTT COUNTY
LOCATION: PHIPPSBURG, ROUTT COUNTY, COLORADO
DESIGNED BY: MICHAEL GROSE, P.E.
CHECKED BY: ADAM SOMMERS, P.E.
FILE PRINTED ON: 10/11/2023 11:52:05 AM
COPYRIGHT: AQUAWORKS DBO, INC.
DRAWING SIZE: 22" X 34"

 IF THIS BAR DOES NOT READ 1"
DRAWING IS NOT LABELED TO SCALE


USE OF DOCUMENTS

THIS DOCUMENT, INCLUDING THE INCORPORATED
DESIGNS, IS AN INSTRUMENT OF SERVICE FOR
THIS PROJECT AND SHALL NOT BE USED FOR
ANY OTHER PROJECT WITHOUT THE WRITTEN
AUTHORIZATION OF AQUAWORKS DBO, INC.

3RD AVE SEWERLINE
STA 1+00 TO STA 10+50



SCALE
H: 1" = 40'
V: 1" = 4'

SHEET NUMBER:
C-09

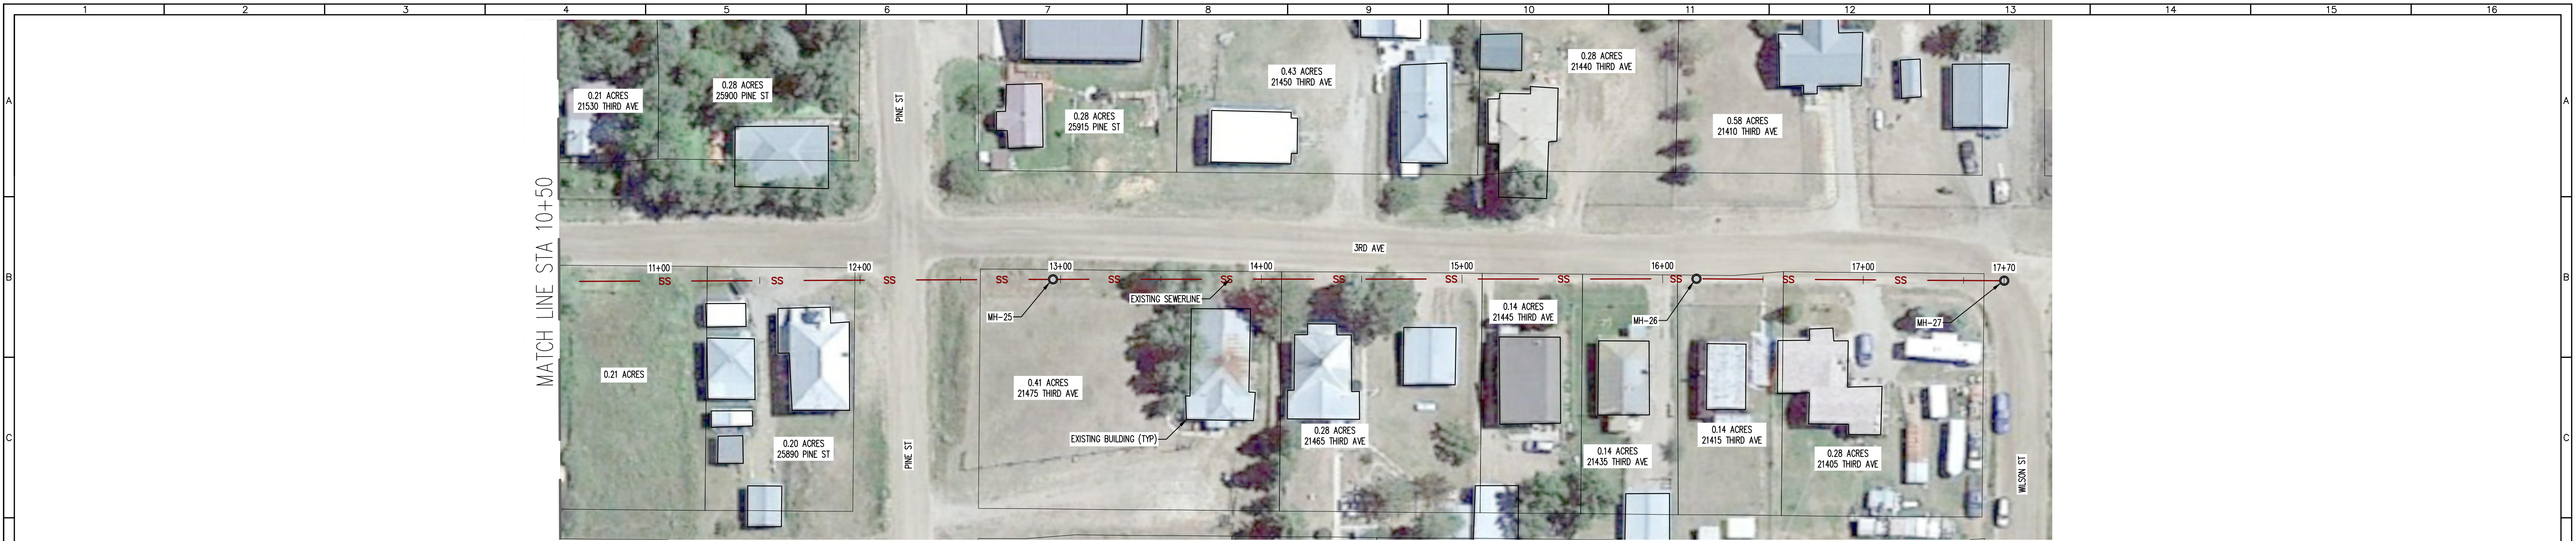

SANITARY SEWER PLAN

H: 1" = 40'

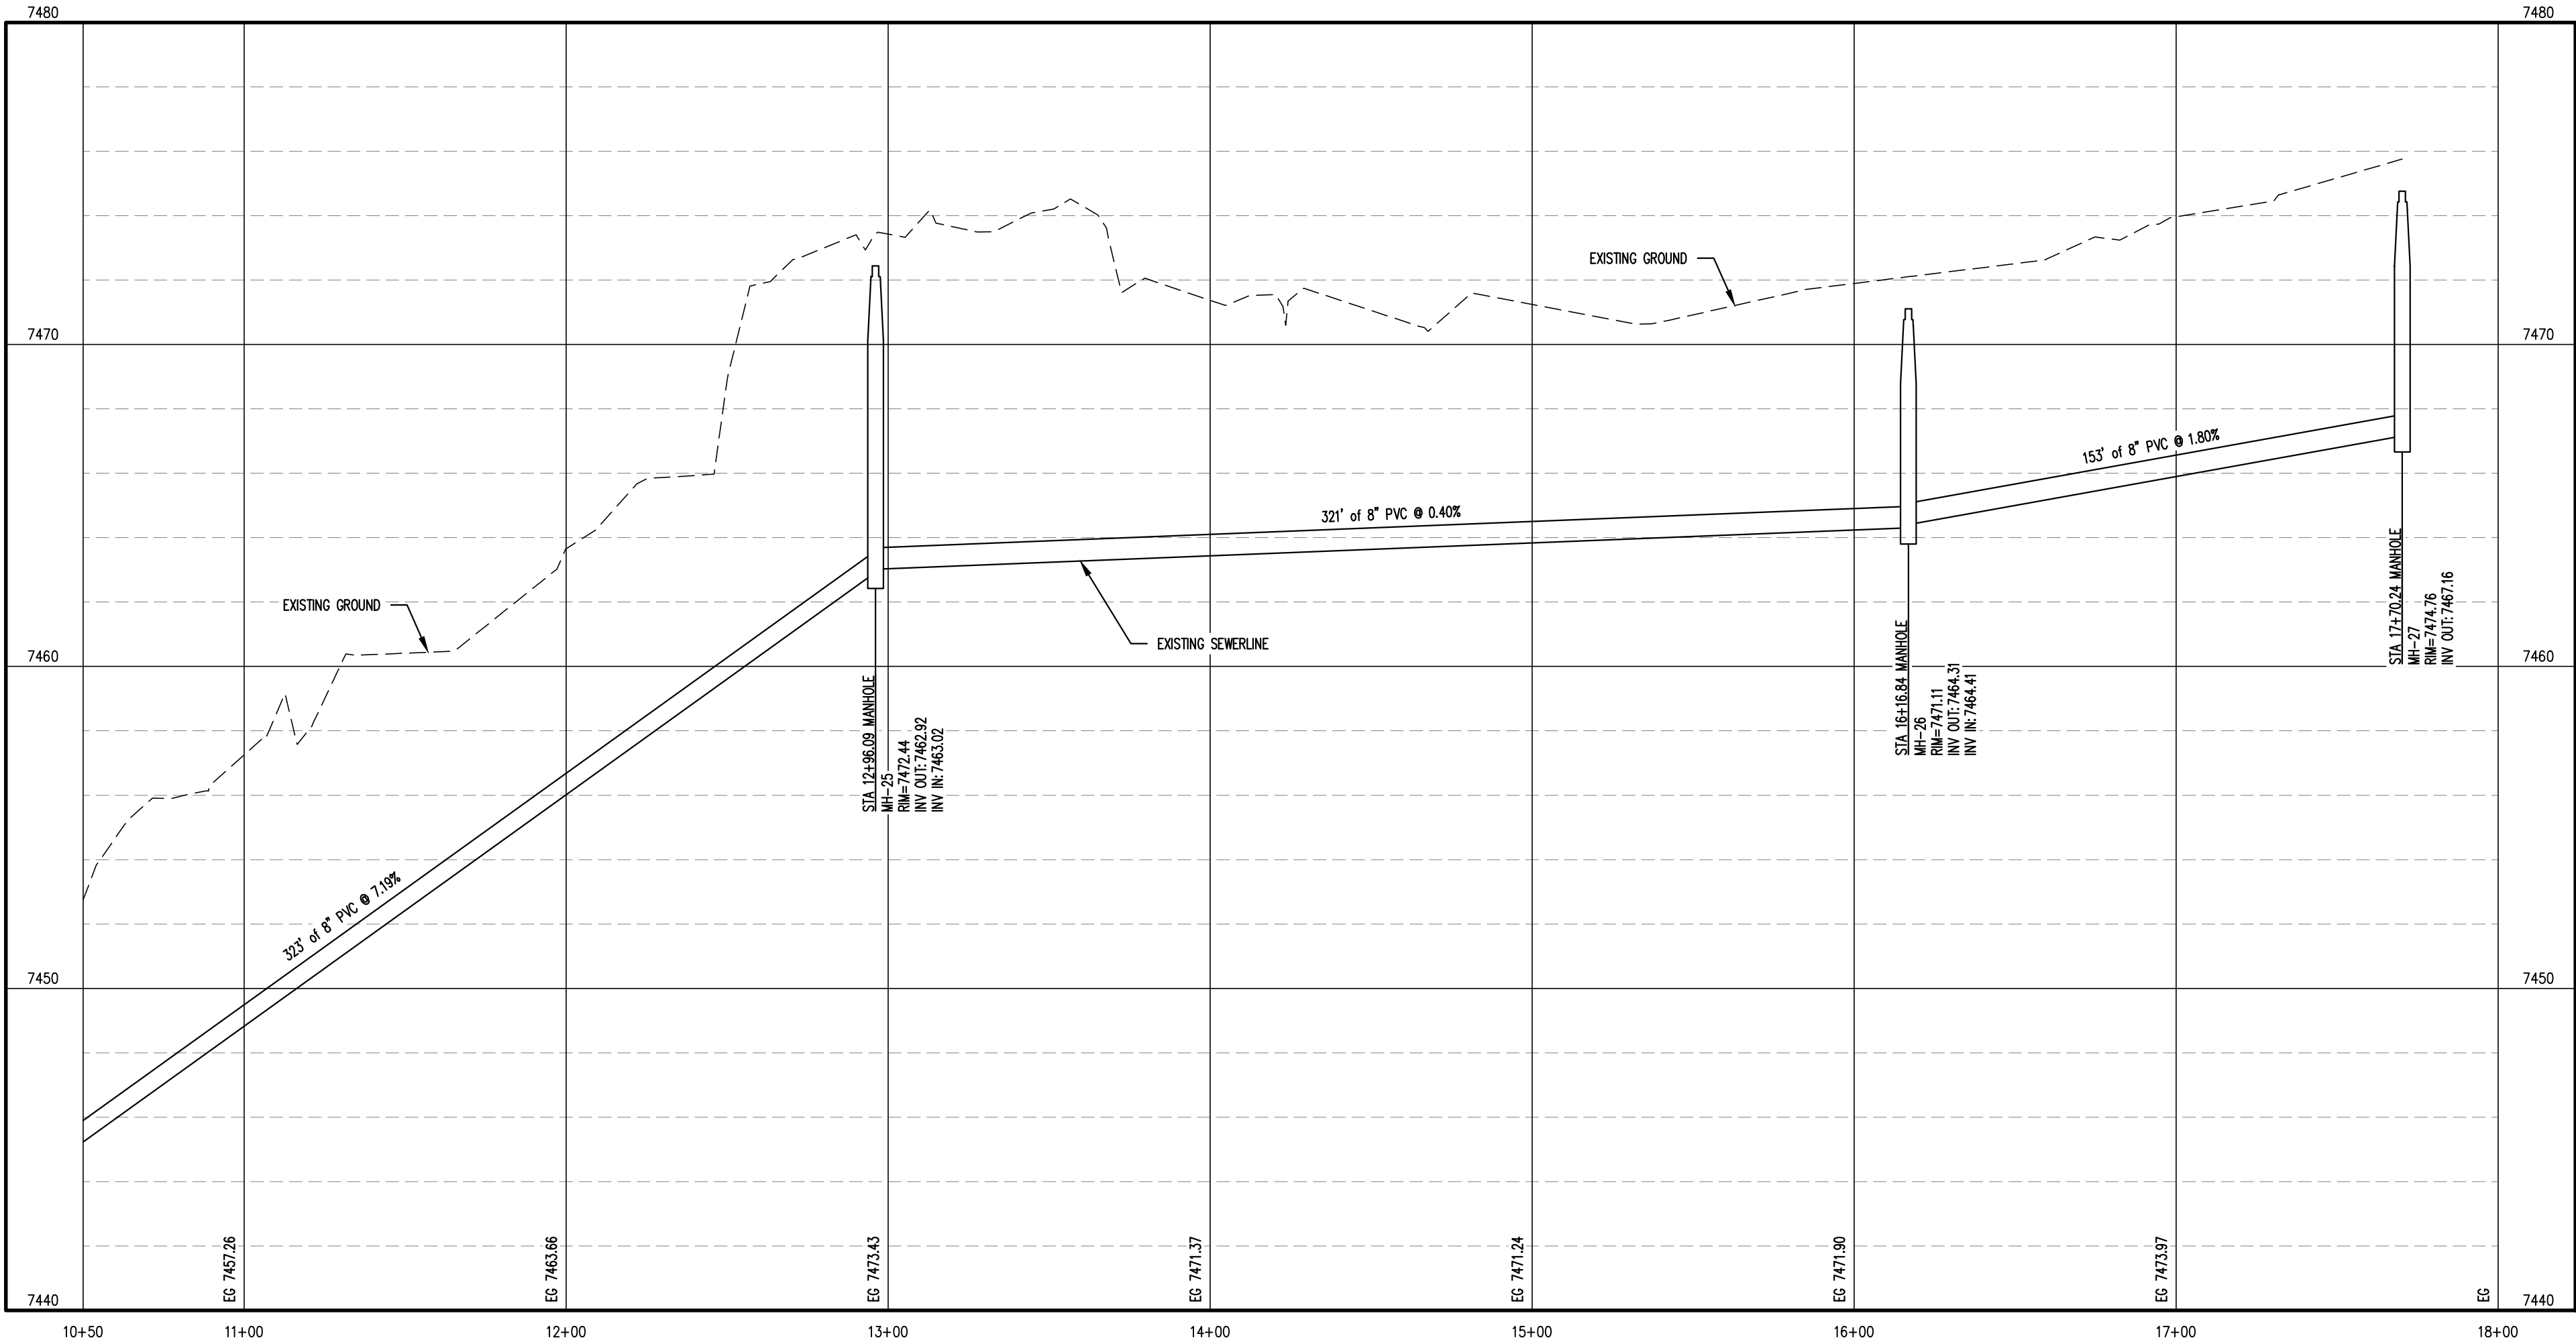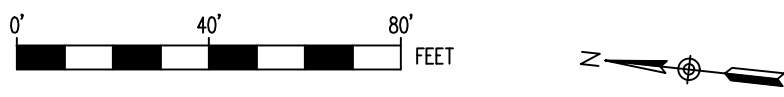

SANITARY SEWER PROFILE

V: 1" = 4'

REV. No:	DATE:	BY:	REVISION DESCRIPTION:



COMMUNITY OF
PHIPPSBURG SEWER LINE
RELINING PROJECT



PROJECT: COMMUNITY OF PHIPPSBURG, SEWER SYSTEM RELINING PROJECT
PROJECT NUMBER: 7830
CLIENT: COMMUNITY OF PHIPPSBURG, ROUTT COUNTY
LOCATION: PHIPPSBURG, ROUTT COUNTY, COLORADO
DESIGNED BY: MICHAEL GROSSELLE, P.E.
CHECKED BY: ADAM SOMMERS, P.E.
FILE PRINTED ON: 10/11/2023 11:52:34 AM
COPYRIGHT: AQUAWORKS DBO, INC.
DRAWING SIZE: 22" X 34"

0 1 IF THIS BAR DOES NOT READ 1" DRAWING IS NOT LABELED TO SCALE

USE OF DOCUMENTS

THIS DOCUMENT, INCLUDING THE INCORPORATED DESIGNS, IS AN INSTRUMENT OF SERVICE FOR THIS PROJECT AND SHALL NOT BE USED FOR ANY OTHER PROJECT WITHOUT THE WRITTEN AUTHORIZATION OF AQUAWORKS DBO, INC.


3RD AVE SEWERLINE
STA 10+50 TO THE END

SCALE



H: 1" = 40'
V: 1" = 4'

SHEET NUMBER:

C-10

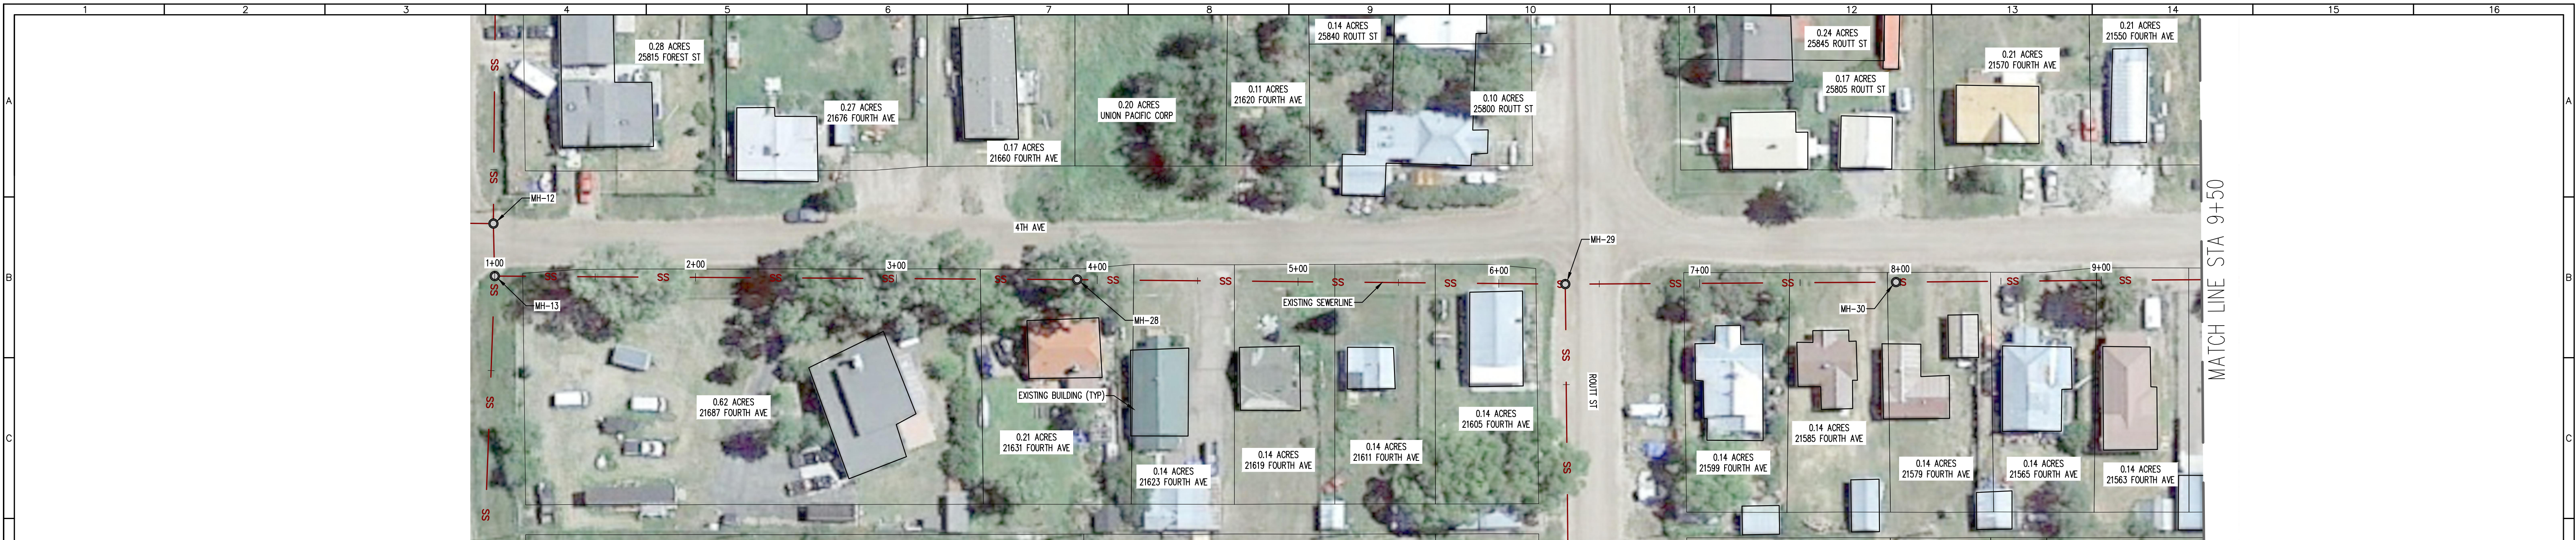

SANITARY SEWER PLAN
H: 1" = 40'

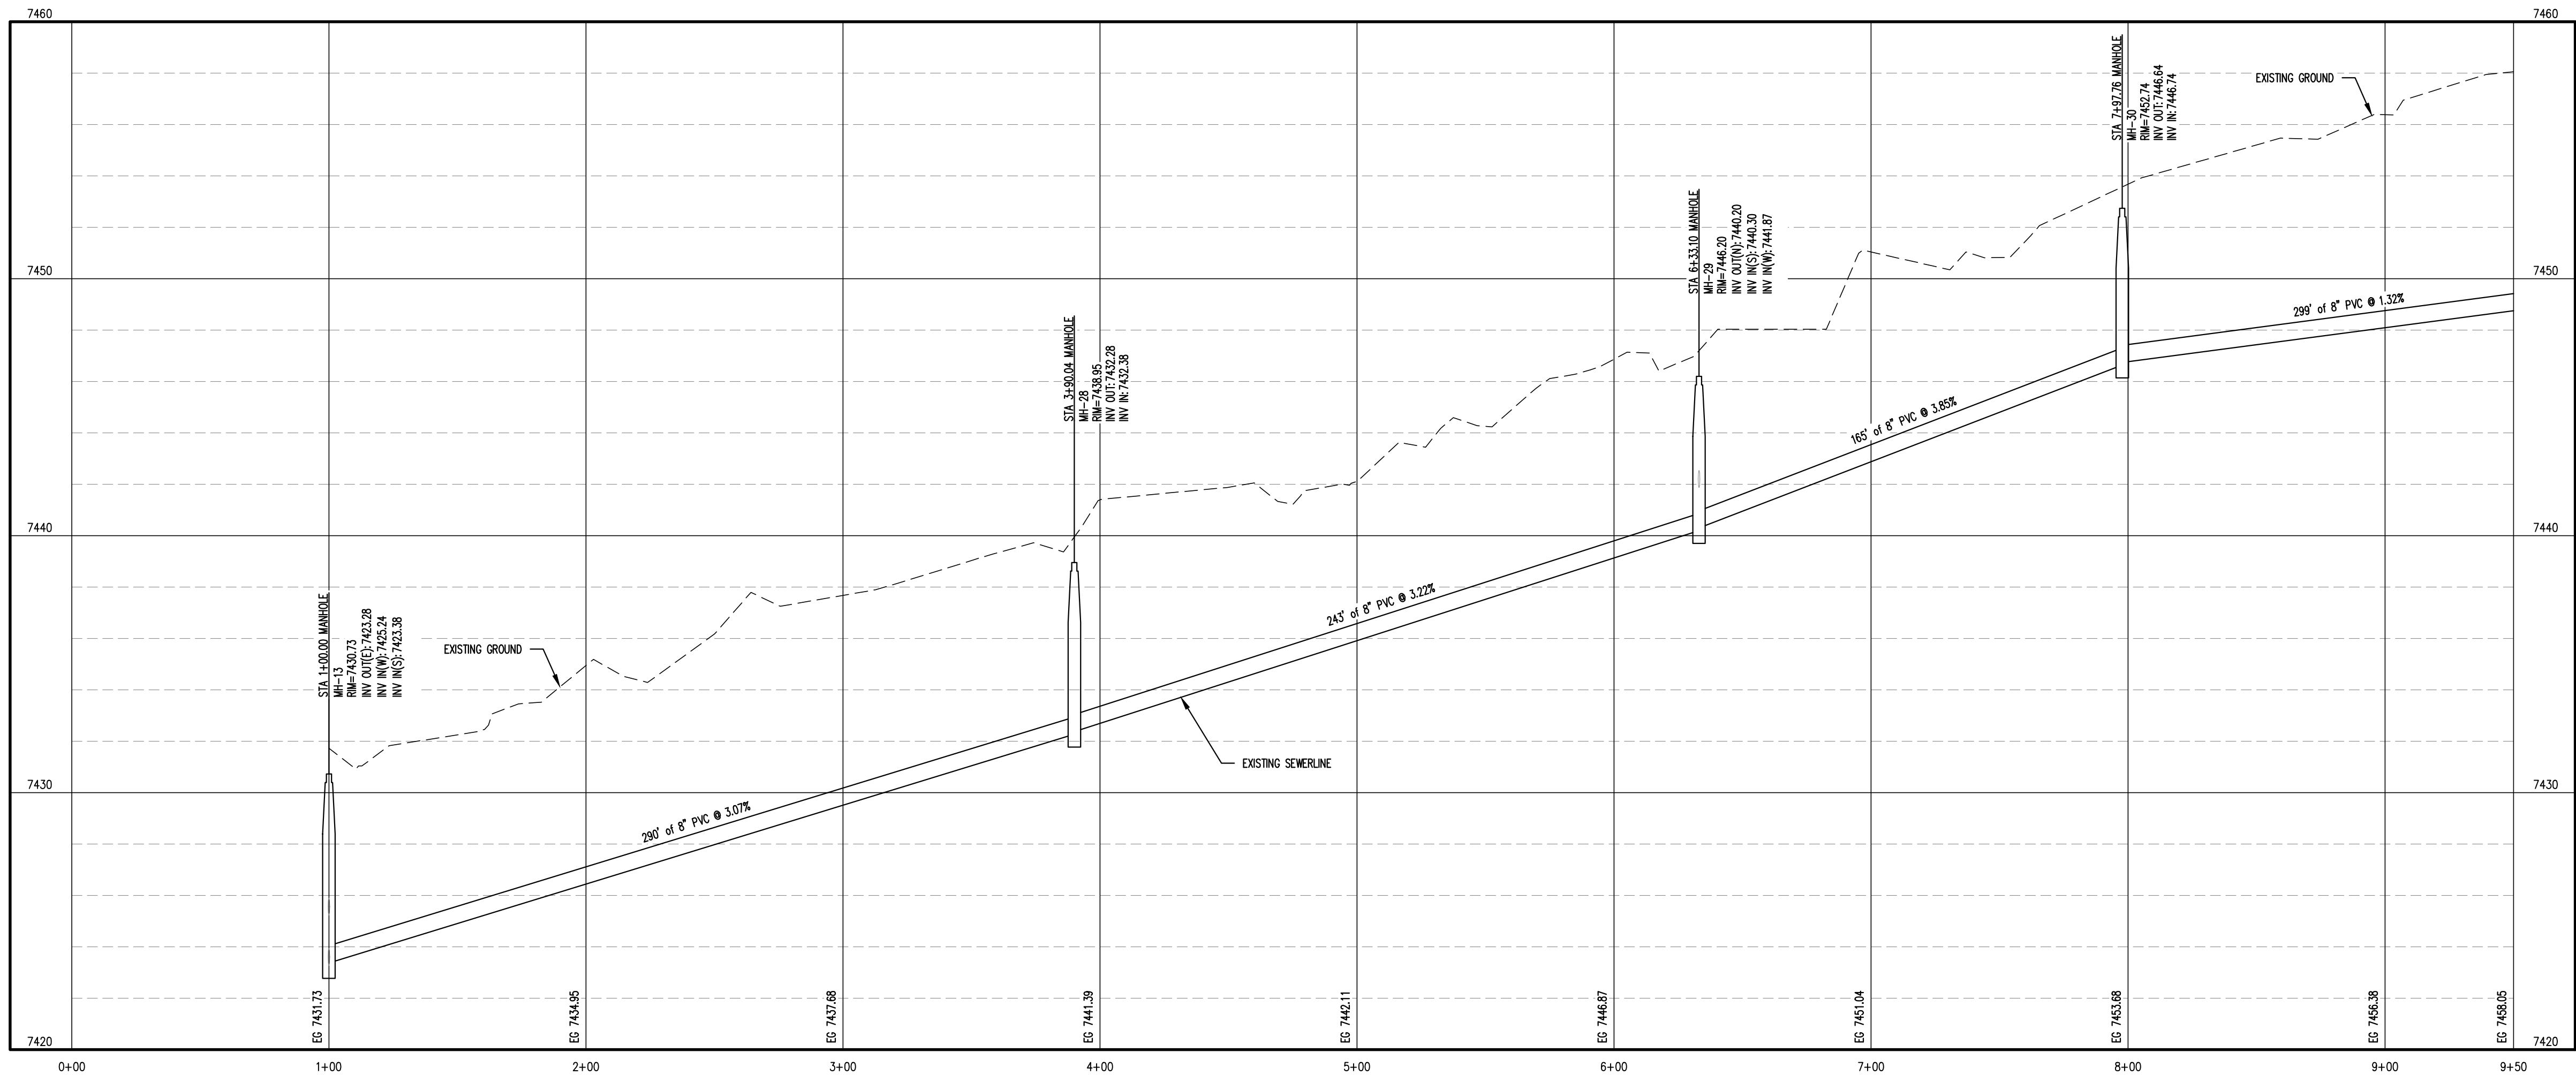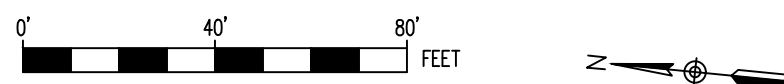

SANITARY SEWER PROFILE
V: 1" = 4'

REV. No:	DATE:	BY:	REVISION DESCRIPTION:



COMMUNITY OF
PHIPPSBURG SEWER LINE
RELINING PROJECT



PROJECT: COMMUNITY OF PHIPPSBURG, SEWER SYSTEM RELINING PROJECT
PROJECT NUMBER: 7830
CLIENT: COMMUNITY OF PHIPPSBURG, ROUTT COUNTY
LOCATION: PHIPPSBURG, ROUTT COUNTY, COLORADO
DESIGNED BY: MICHAEL CROSE, P.E.
CHECKED BY: ADAM SOMMERS, P.E.
FILE PRINTED ON: 10/11/2023 11:53:28 AM
COPYRIGHT: AQUAWORKS DBO, INC.
DRAWING SIZE: 22" X 34"


0 1 IF THIS BAR DOES NOT READ 1" DRAWING IS NOT LABELED TO SCALE

USE OF DOCUMENTS




THIS DOCUMENT, INCLUDING THE INCORPORATED
DESIGNS, IS AN INSTRUMENT OF SERVICE FOR
THIS PROJECT AND SHALL NOT BE USED FOR
ANY OTHER PROJECT WITHOUT THE WRITTEN
AUTHORIZATION OF AQUAWORKS DBO, INC.

4TH AVE SEWERLINE
STA 1+00 TO STA 9+50

SCALE
H: 1" = 40'
V: 1" = 4'
SHEET NUMBER:
C-11

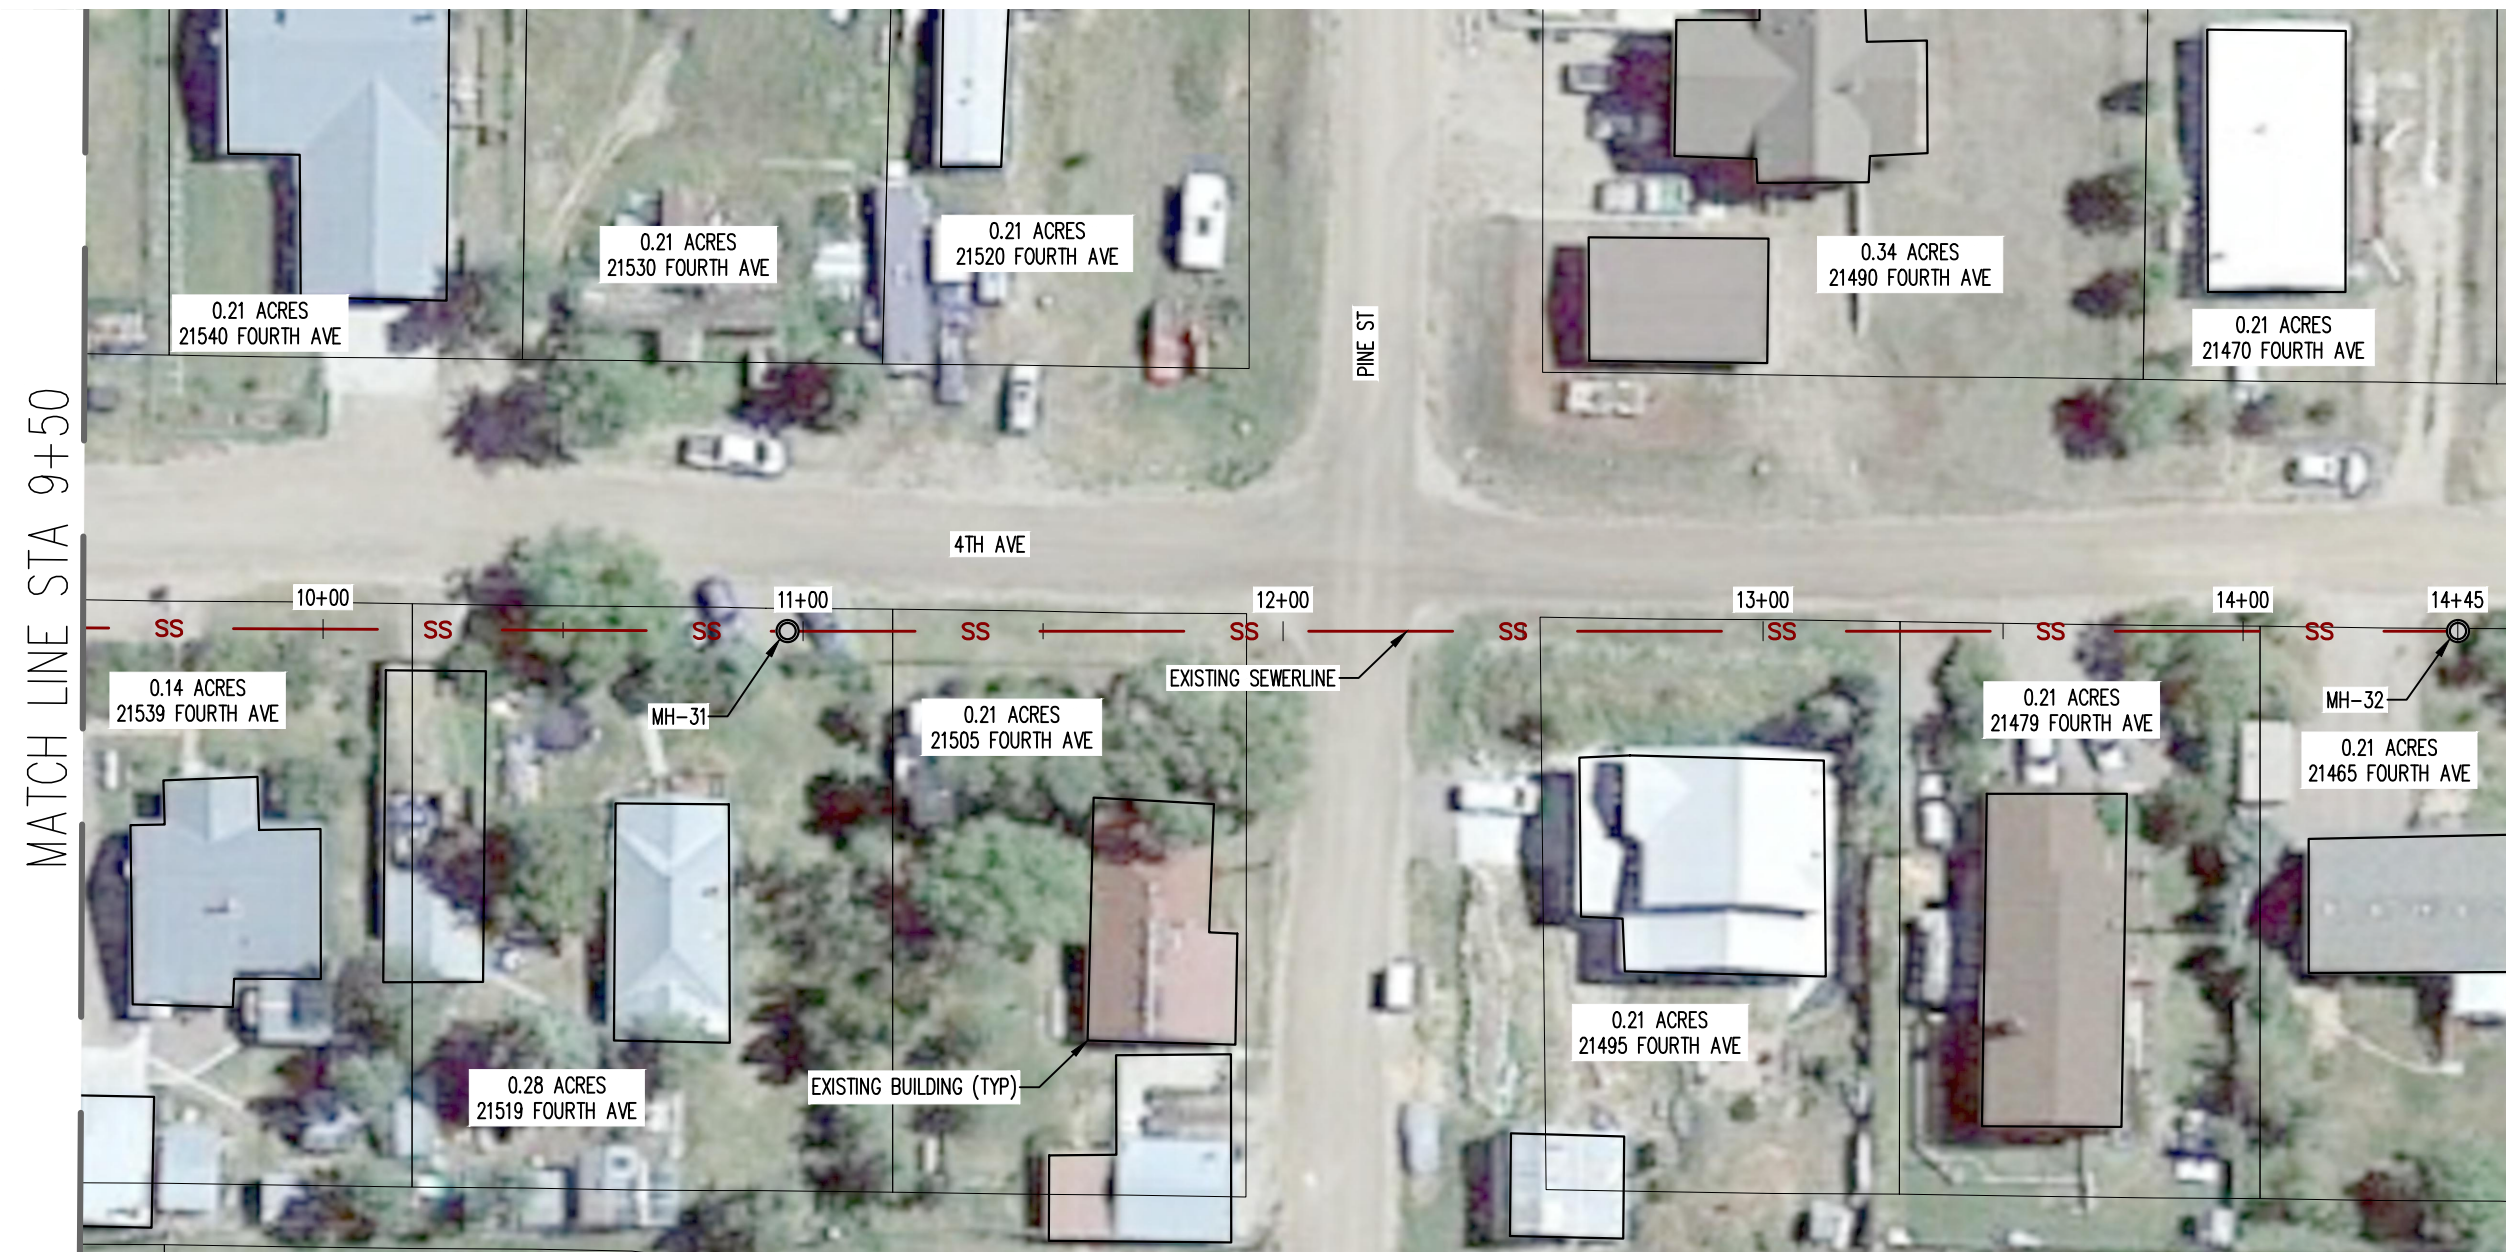

SANITARY SEWER PLAN
H: 1" = 40'

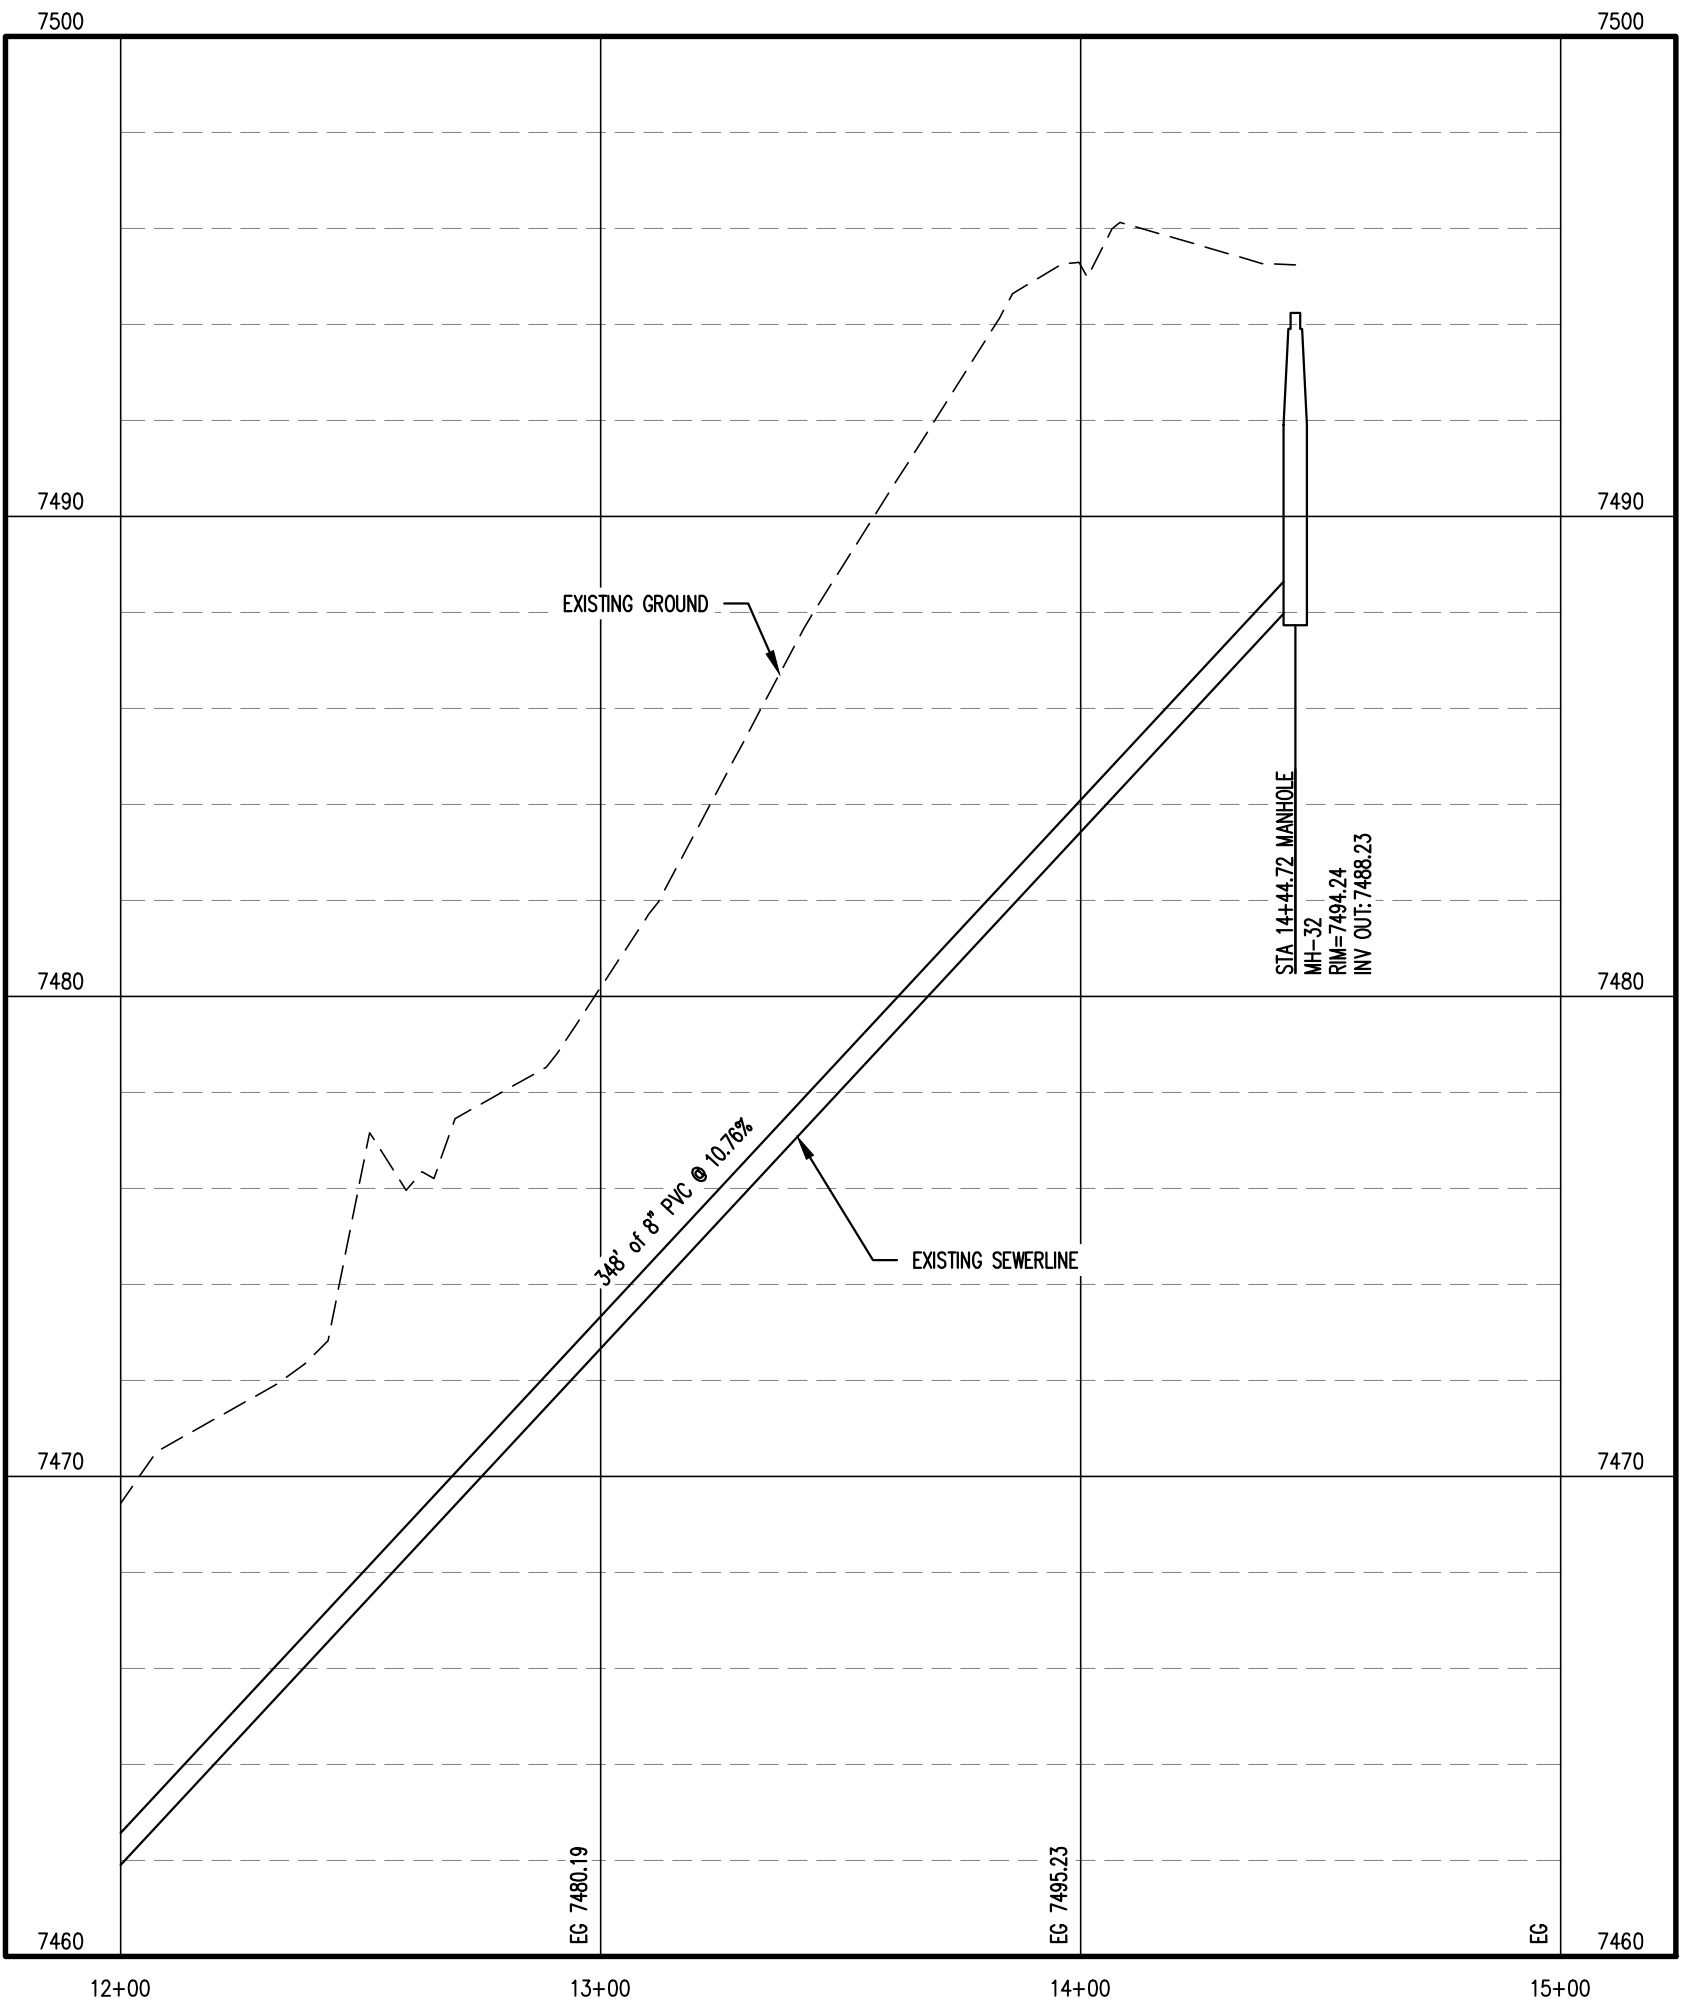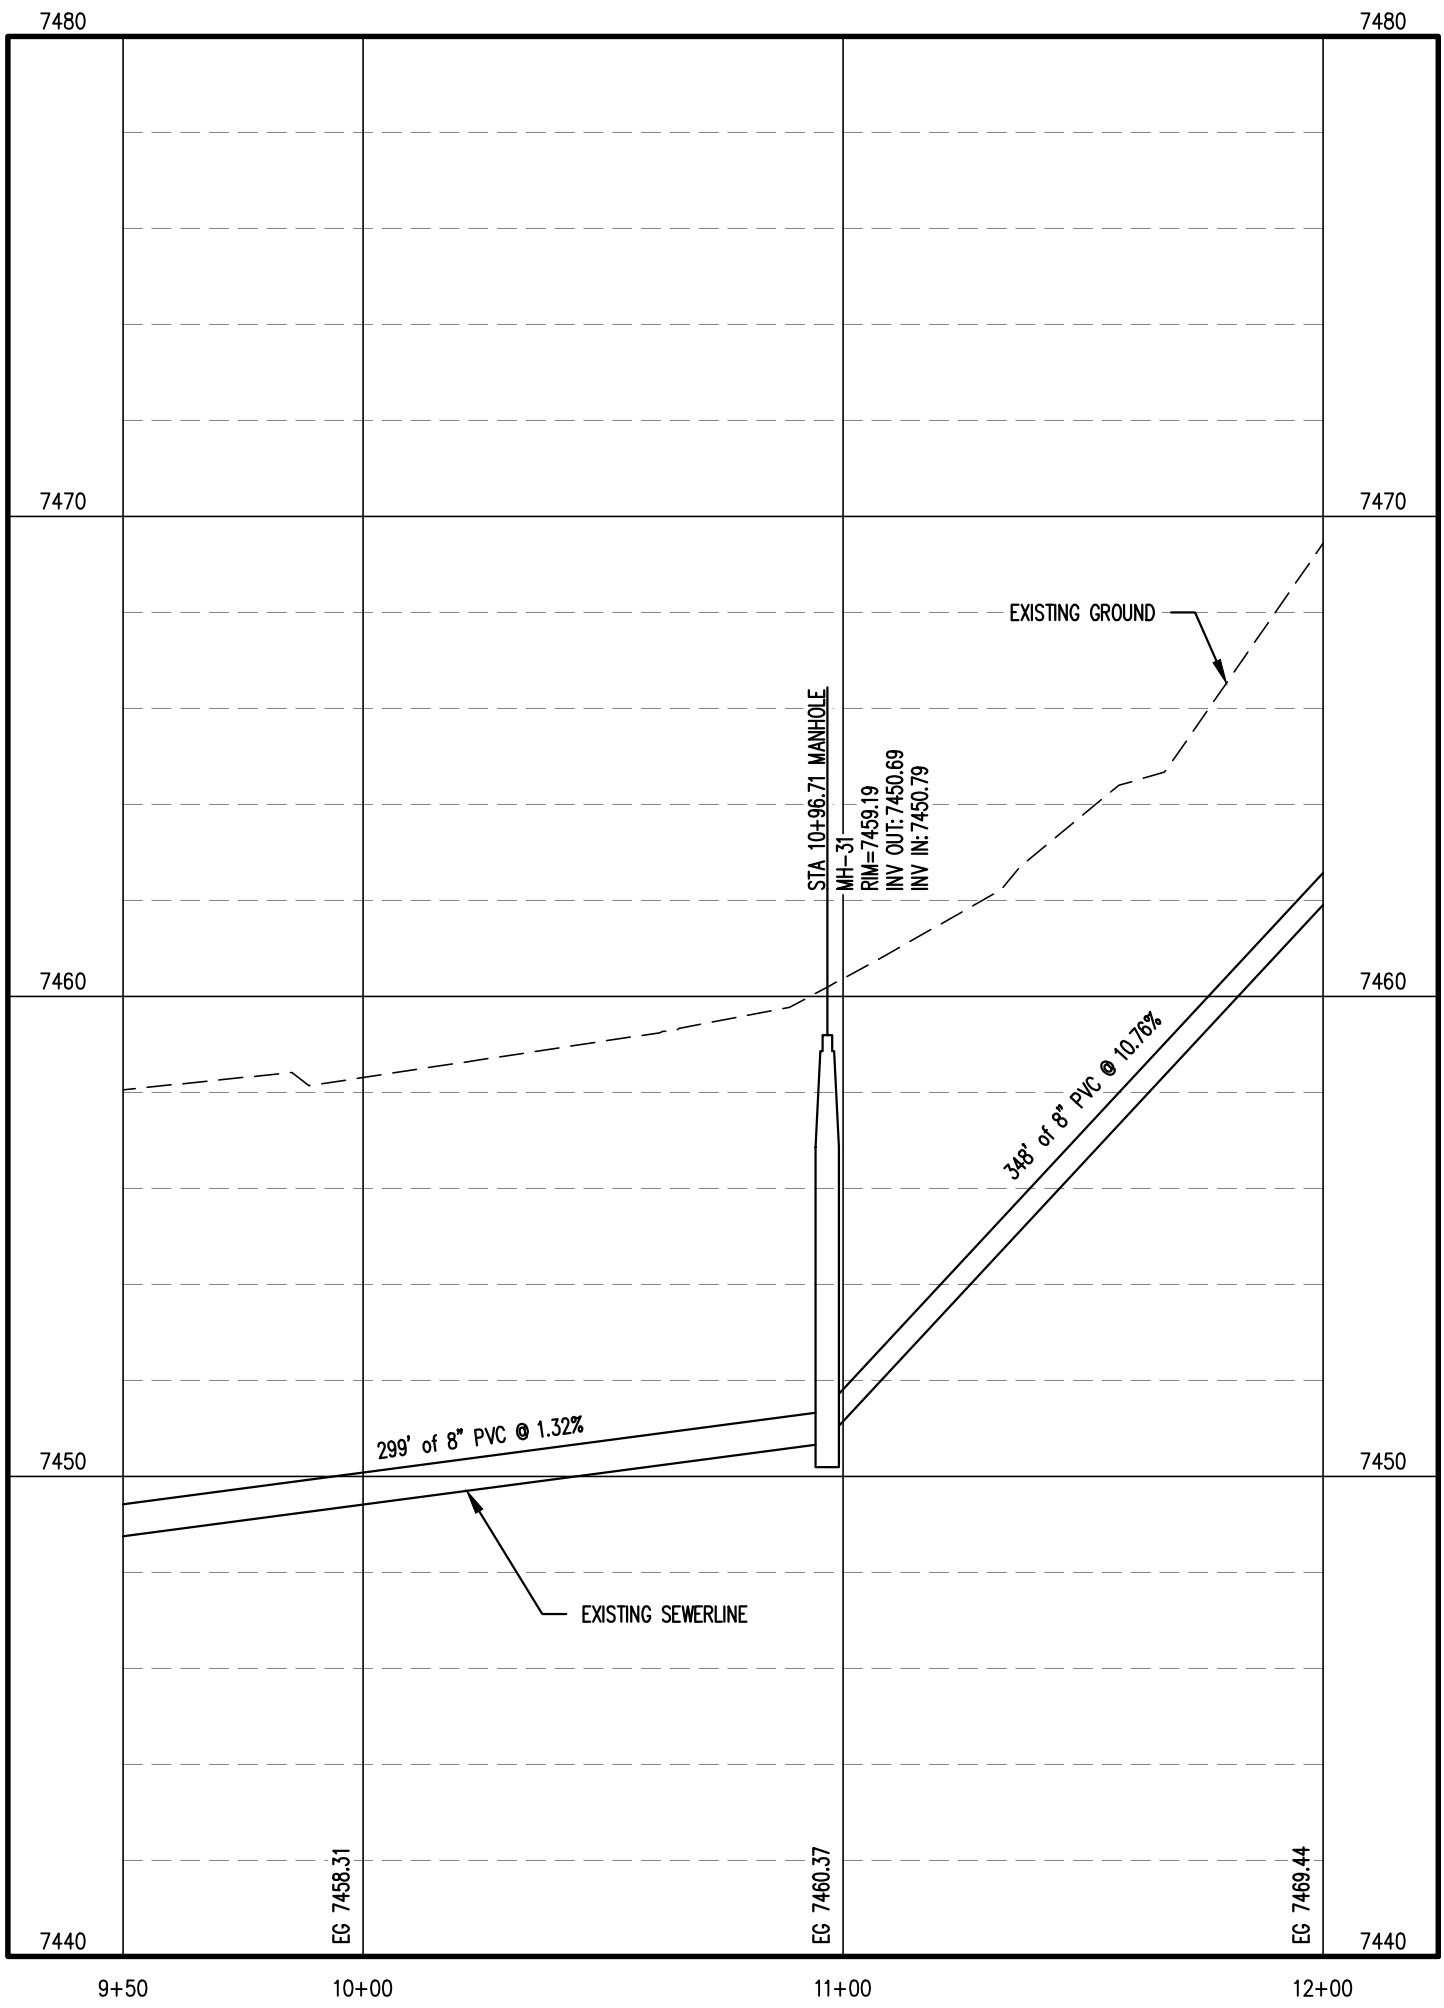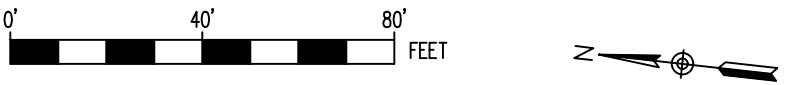

SANITARY SEWER PROFILE
V: 1" = 4'

REV. No:	DATE:	BY:	REVISION DESCRIPTION:



COMMUNITY OF
PHIPPSBURG SEWER LINE
RELINING PROJECT



PROJECT: COMMUNITY OF PHIPPSBURG, SEWER SYSTEM RELINING PROJECT
PROJECT NUMBER: 7830
CLIENT: COMMUNITY OF PHIPPSBURG, ROUTT COUNTY
LOCATION: PHIPPSBURG, ROUTT COUNTY, COLORADO
DESIGNED BY: MICHAEL GROSE, P.E.
CHECKED BY: ADAM SOMMERS, P.E.
FILE PRINTED ON: 10/11/2023 11:53:49 AM
COPYRIGHT: AQUAWORKS DBO, INC.
DRAWING SIZE: 22" X 34"

0 1 IF THIS BAR DOES NOT READ 1" DRAWING IS NOT LABELED TO SCALE



USE OF DOCUMENTS
THIS DOCUMENT, INCLUDING THE INCORPORATED
DESIGNS, IS AN INSTRUMENT OF SERVICE FOR
THIS PROJECT AND SHALL NOT BE USED FOR
ANY OTHER PROJECT WITHOUT THE WRITTEN
AUTHORIZATION OF AQUAWORKS DBO, INC.

4TH AVE SEWERLINE
STA 9+50 TO THE END

SCALE
H: 1" = 40'
V: 1" = 4'
SHEET NUMBER:
C-12



SANITARY SEWER PLAN
H: 1" = 40'

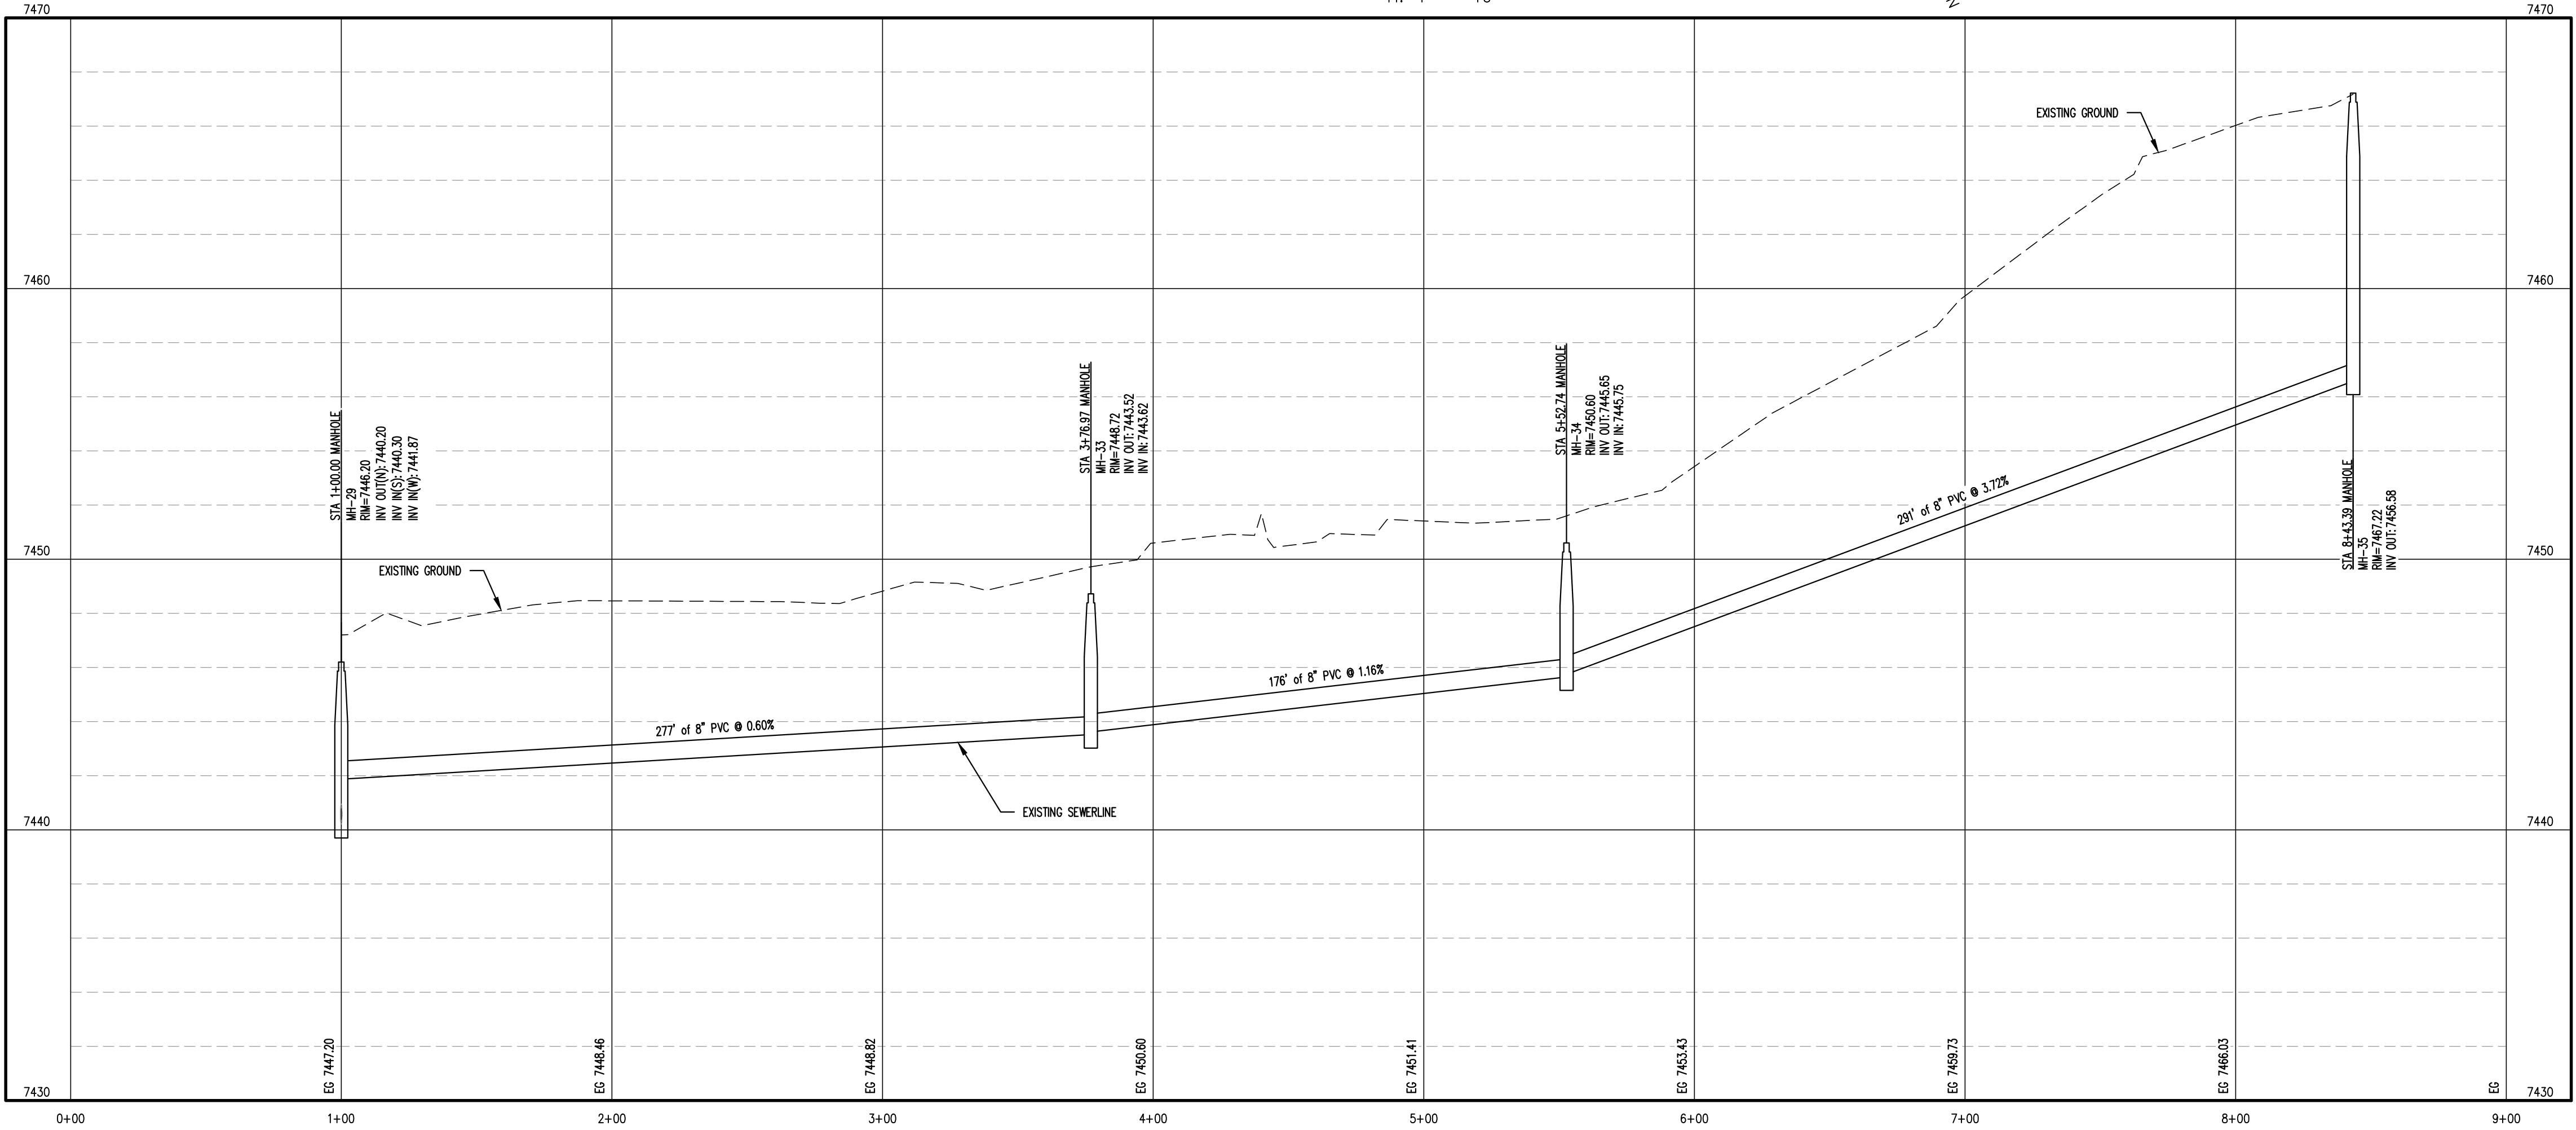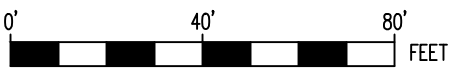

SANITARY SEWER PROFILE
V: 1" = 4'

REV. No:	DATE:	BY:	REVISION DESCRIPTION:



COMMUNITY OF
PHIPPSBURG SEWER LINE
RELINING PROJECT



PROJECT: COMMUNITY OF PHIPPSBURG, SEWER SYSTEM RELINING PROJECT
PROJECT NUMBER: 7830
CLIENT: COMMUNITY OF PHIPPSBURG, ROUTT COUNTY
LOCATION: PHIPPSBURG, ROUTT COUNTY, COLORADO
DESIGNED BY: MICHAEL GROSE, P.E.
CHECKED BY: ADAM SOMMERS, P.E.
FILE PRINTED ON: 10/11/2023 11:54:11 AM
COPYRIGHT: AQUAWORKS DBO, INC.
DRAWING SIZE: 22" X 34"

0 1 IF THIS BAR DOES NOT READ 1" DRAWING IS NOT LABELED TO SCALE

USE OF DOCUMENTS



THIS DOCUMENT, INCLUDING THE INCORPORATED DESIGNS, IS AN INSTRUMENT OF SERVICE FOR THIS PROJECT AND SHALL NOT BE USED FOR ANY OTHER PROJECT WITHOUT THE WRITTEN AUTHORIZATION OF AQUAWORKS DBO, INC.

ROUTT ST SEWERLINE
STA 1+00 TO THE END

SCALE
H: 1" = 40'
V: 1" = 4'
SHEET NUMBER:
C-13



SANITARY SEWER PLAN
H: 1" = 40'

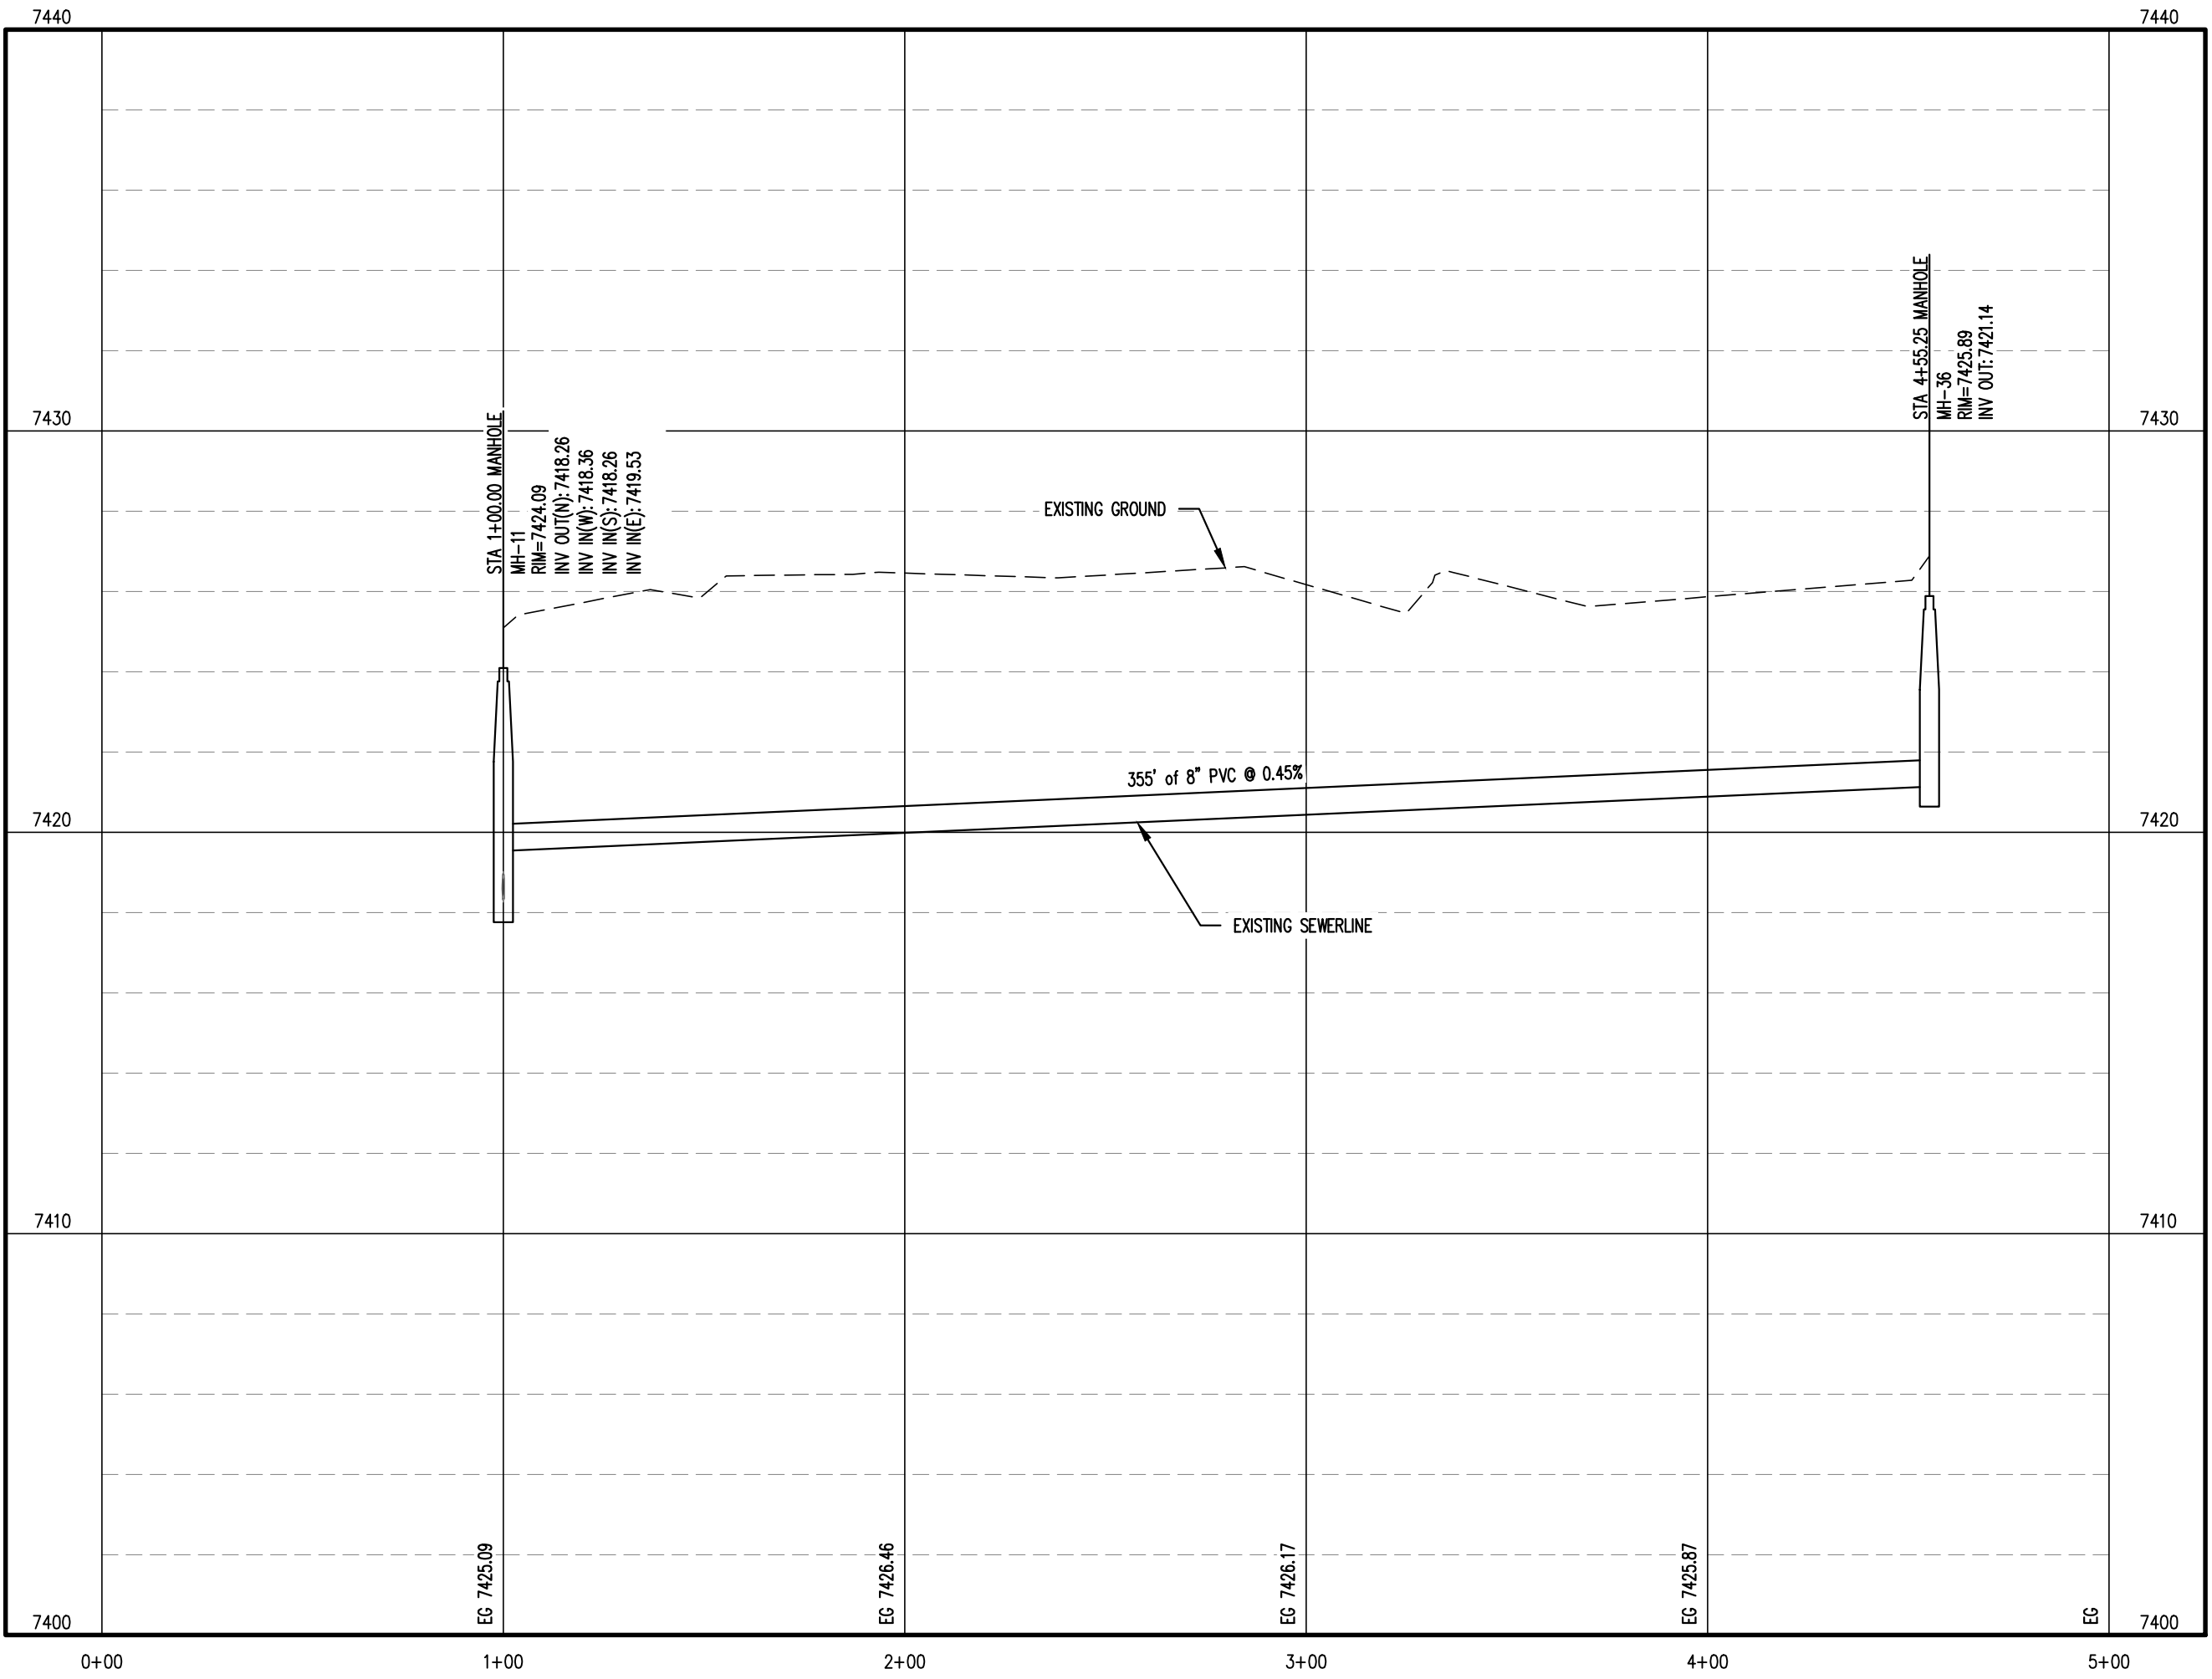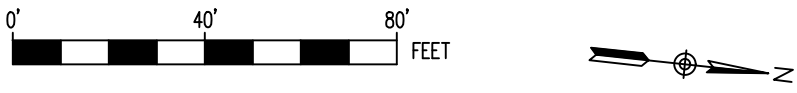

SANITARY SEWER PROFILE
V: 1" = 4'

REV. No:	DATE:	BY:	REVISION DESCRIPTION:



COMMUNITY OF
PHIPPSBURG SEWER LINE
RELINING PROJECT




PROJECT: COMMUNITY OF PHIPPSBURG, SEWER SYSTEM RELINING PROJECT
PROJECT NUMBER: 7830
CLIENT: COMMUNITY OF PHIPPSBURG, ROUTT COUNTY
LOCATION: PHIPPSBURG, ROUTT COUNTY, COLORADO
DESIGNED BY: MICHAEL GROSSELLE, P.E.
CHECKED BY: ADAM SOMMERS, P.E.
FILE PRINTED ON: 10/11/2023 11:54:40 AM
COPYRIGHT: AQUAWORKS DBO, INC.
DRAWING SIZE: 22" X 34"

0 1 IF THIS BAR DOES NOT READ 1" DRAWING IS NOT LABELED TO SCALE

USE OF DOCUMENTS
THIS DOCUMENT, INCLUDING THE INCORPORATED
DESIGNS, IS AN INSTRUMENT OF SERVICE FOR
THIS PROJECT AND SHALL NOT BE USED FOR
ANY OTHER PROJECT WITHOUT THE WRITTEN
AUTHORIZATION OF AQUAWORKS DBO, INC.



3RD AVE SEWERLINE
STA 1+00 TO THE END

SCALE
H: 1" = 40'
V: 1" = 4'
SHEET NUMBER:
C-14

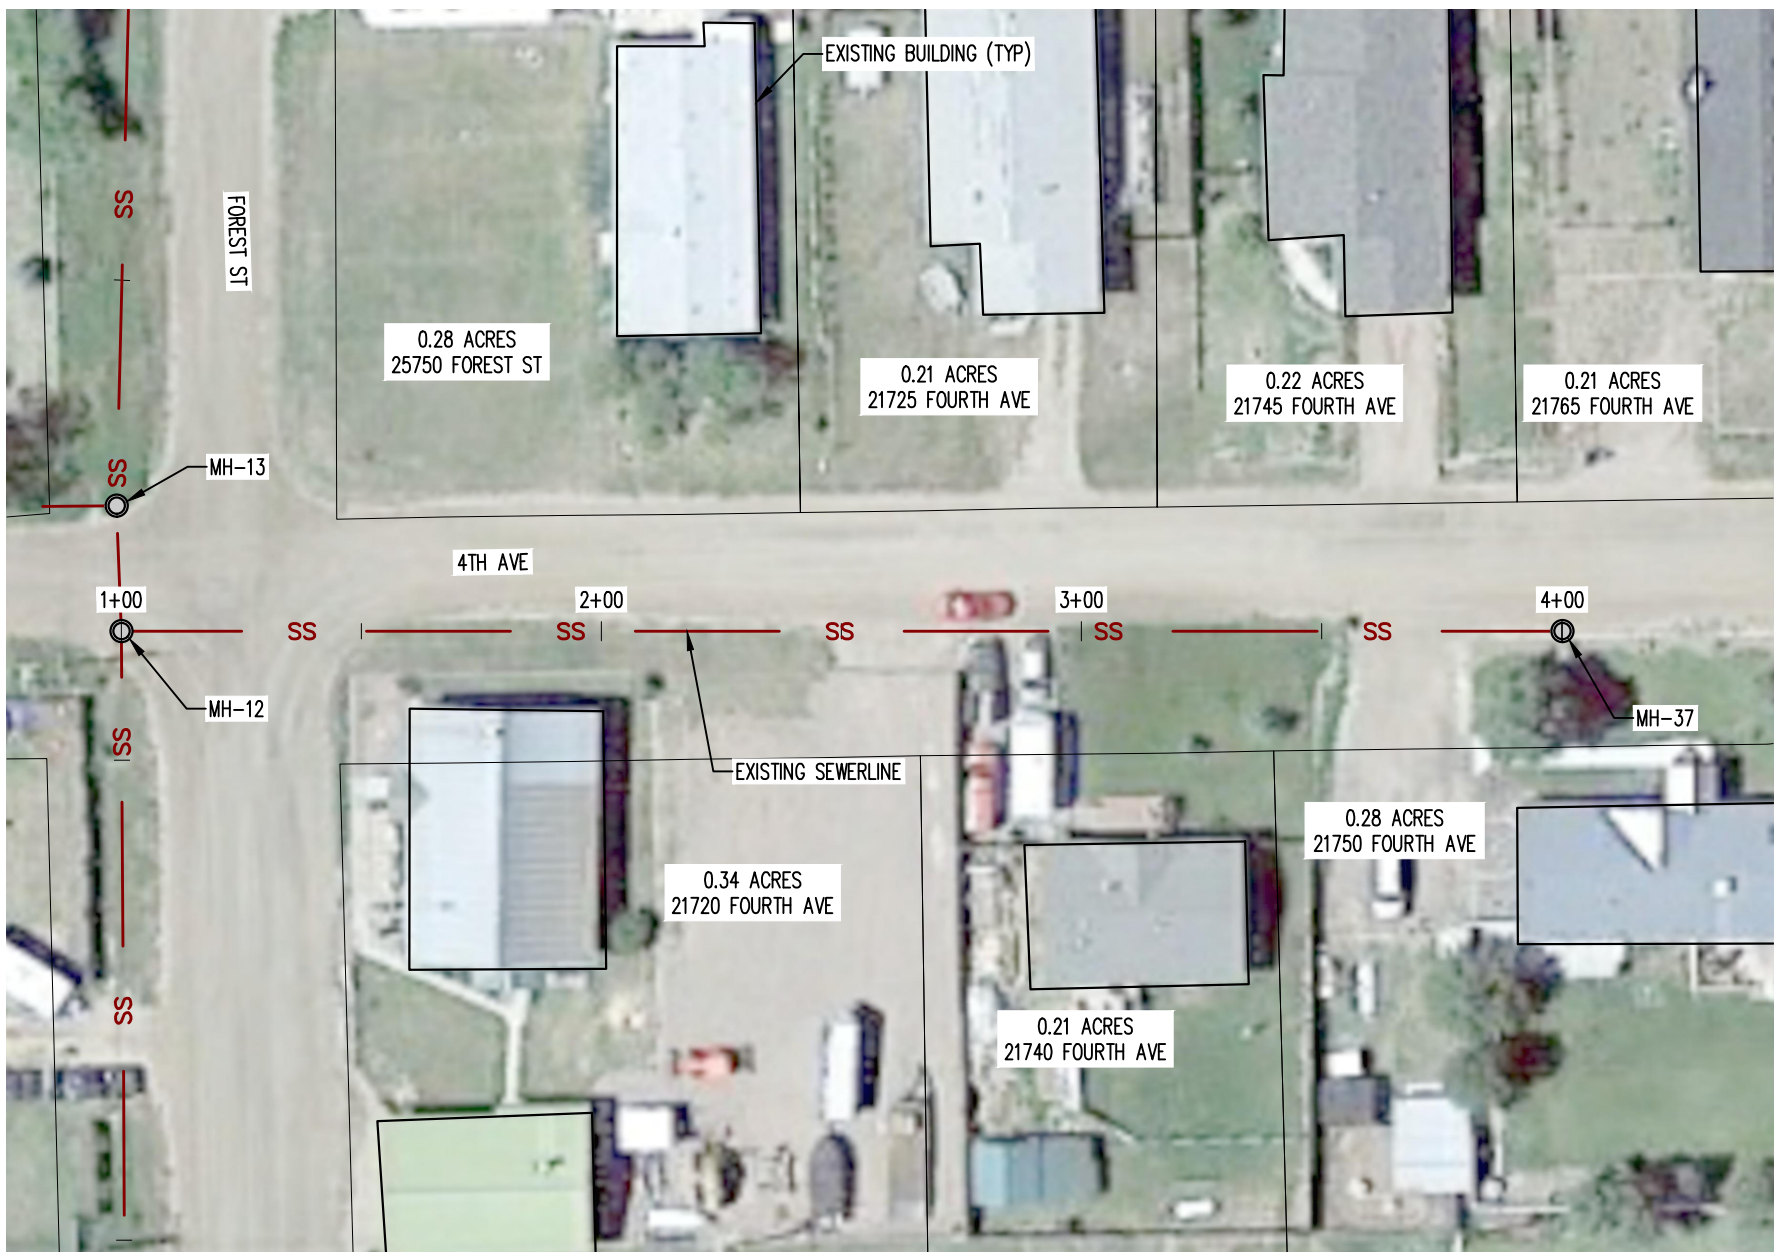

SANITARY SEWER PLAN

H: 1" = 40'

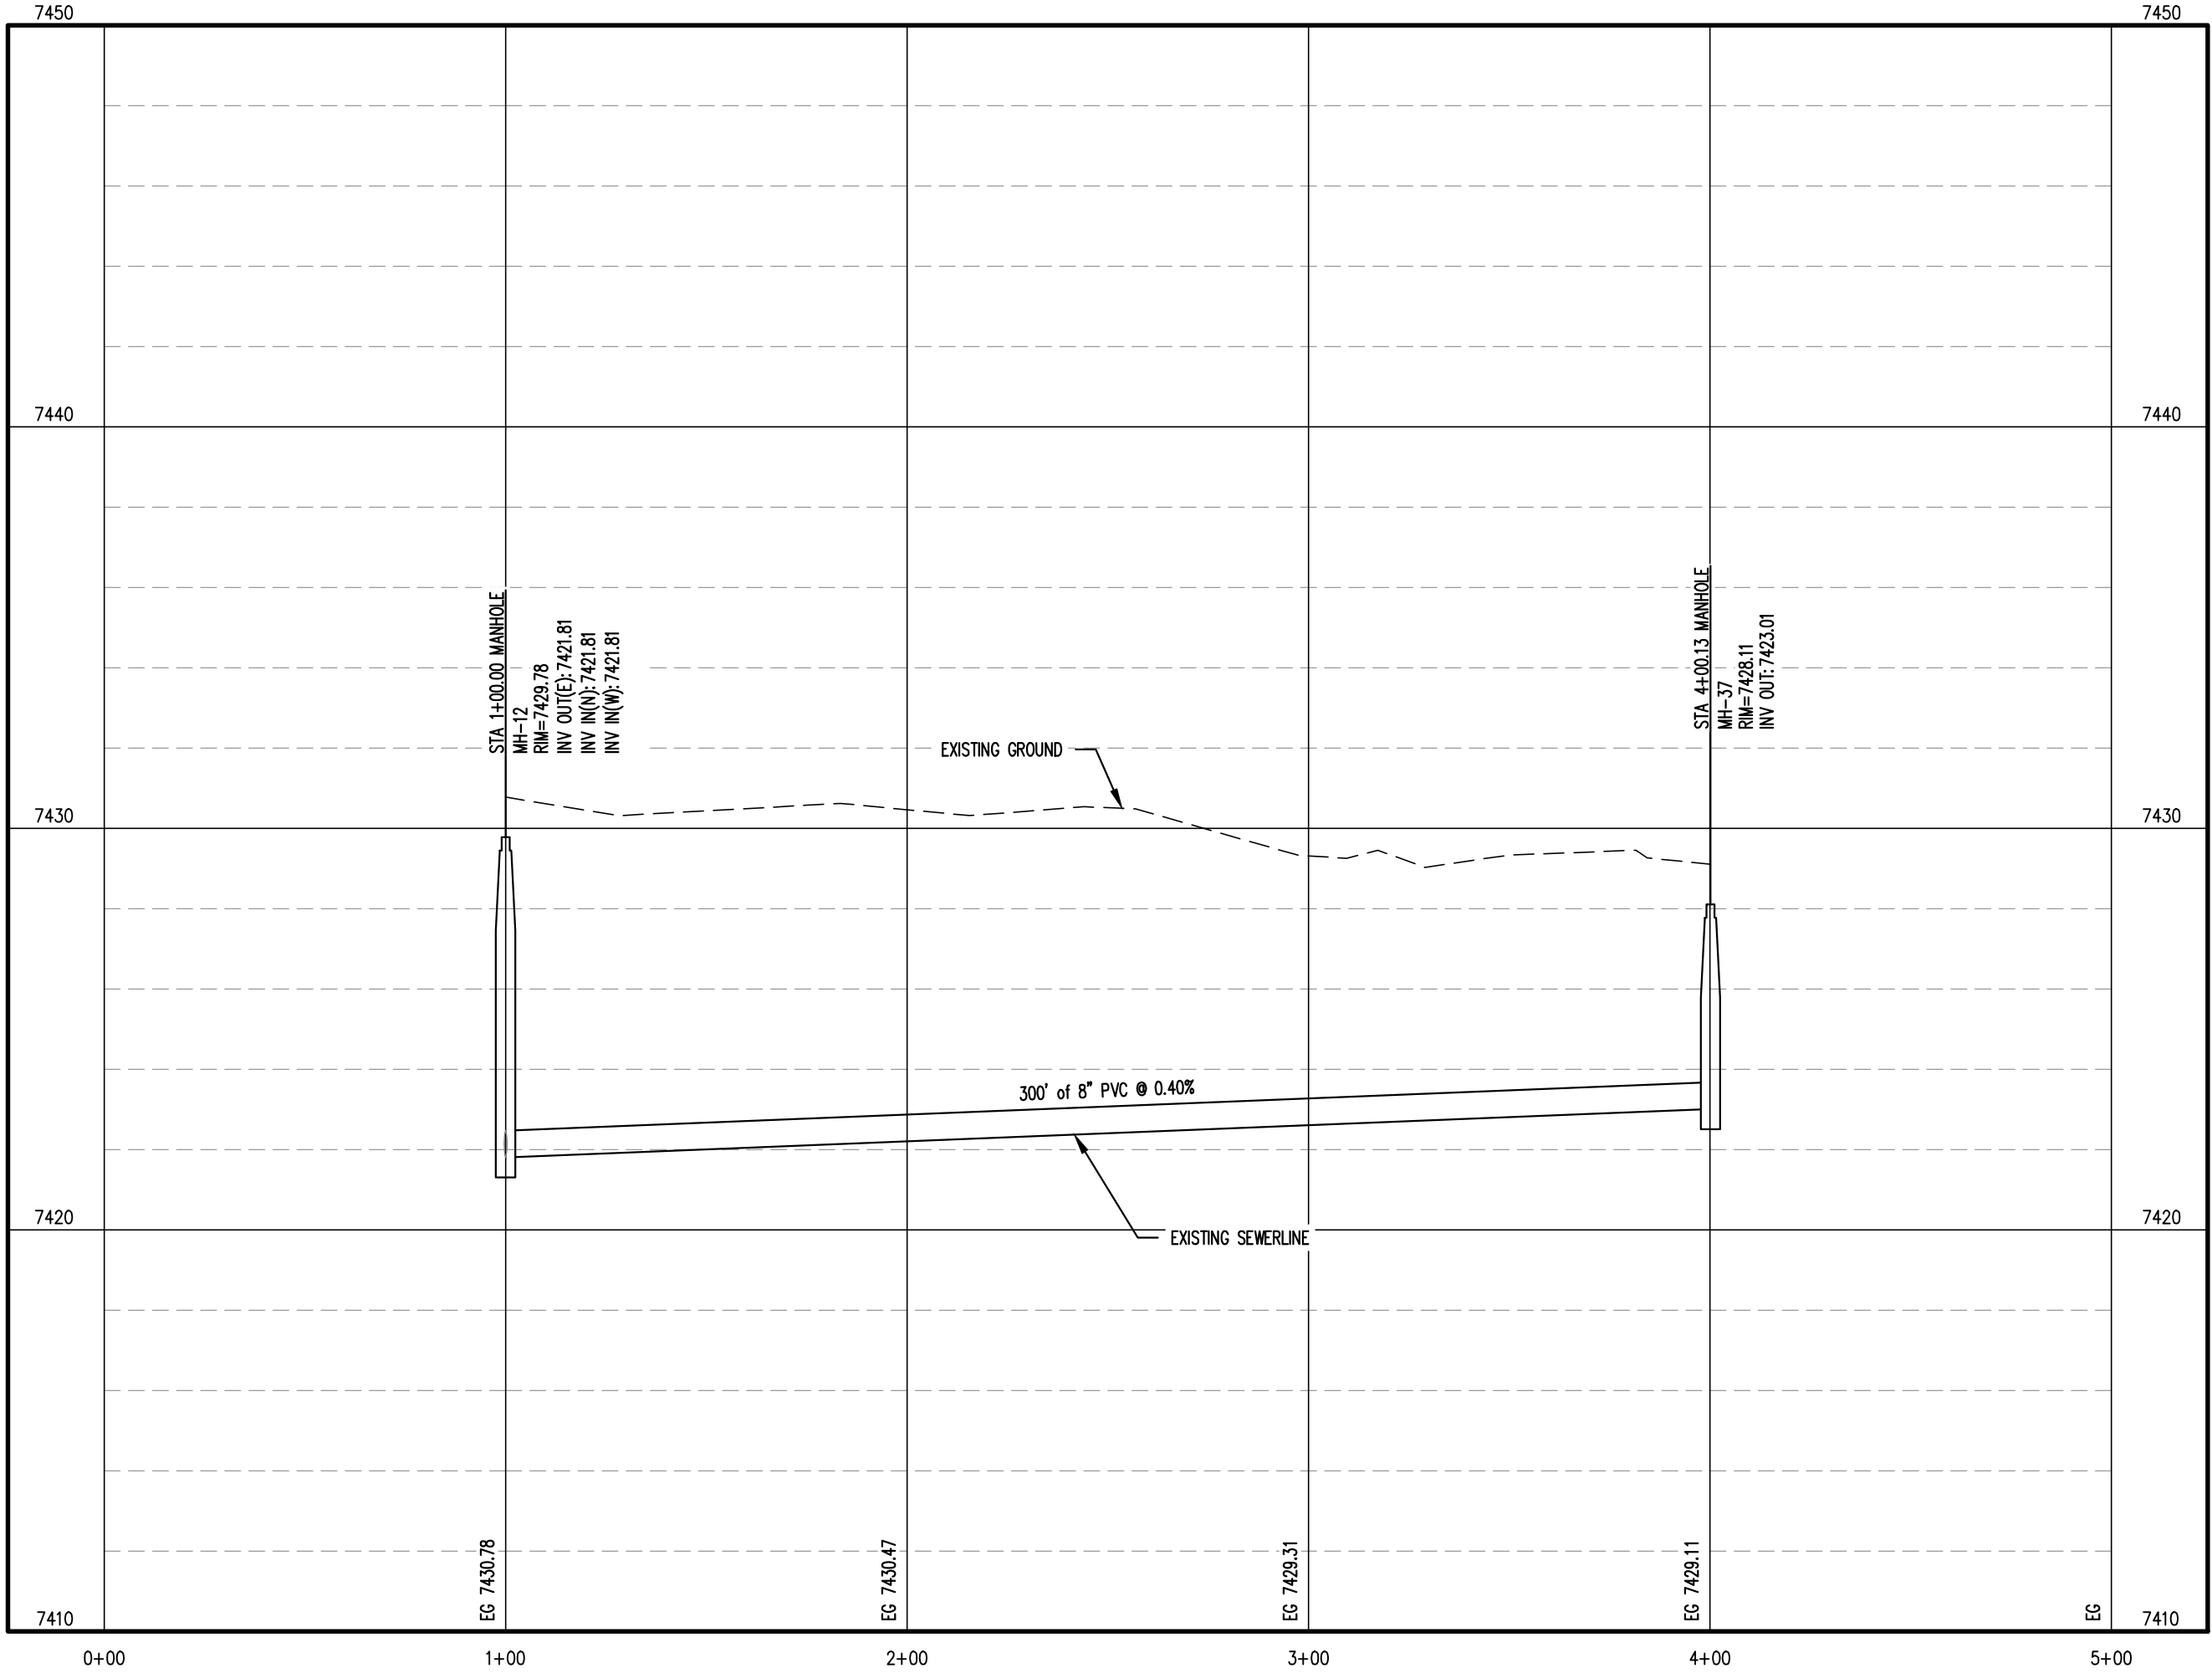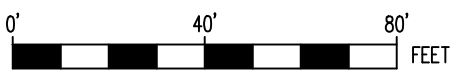

SANITARY SEWER PROFILE

V: 1" = 4'

REV. No:	DATE:	BY:	REVISION DESCRIPTION:



COMMUNITY OF
PHIPPSBURG SEWER LINE
RELINING PROJECT



PROJECT: COMMUNITY OF PHIPPSBURG, SEWER SYSTEM RELINING PROJECT
PROJECT NUMBER: 7830
CLIENT: COMMUNITY OF PHIPPSBURG, ROUTT COUNTY
LOCATION: PHIPPSBURG, ROUTT COUNTY, COLORADO
DESIGNED BY: MICHAEL GROSE, P.E.
CHECKED BY: ADAM SOMMERS, P.E.
FILE PRINTED ON: 10/11/2023 11:55:31 AM
COPYRIGHT: AQUAWORKS DBO, INC.
DRAWING SIZE: 22" X 34"

0 1 IF THIS BAR DOES NOT READ 1" DRAWING IS NOT LABELED TO SCALE

USE OF DOCUMENTS

THIS DOCUMENT, INCLUDING THE INCORPORATED
DESIGNS, IS AN INSTRUMENT OF SERVICE FOR
THIS PROJECT AND SHALL NOT BE USED FOR
ANY OTHER PROJECT WITHOUT THE WRITTEN
AUTHORIZATION OF AQUAWORKS DBO, INC.

4TH AVE SEWERLINE
STA 1+00 TO THE END

SCALE




H: 1" = 40'
V: 1" = 4'

SHEET NUMBER:

C-15



SANITARY SEWER PLAN
H: 1" = 40'

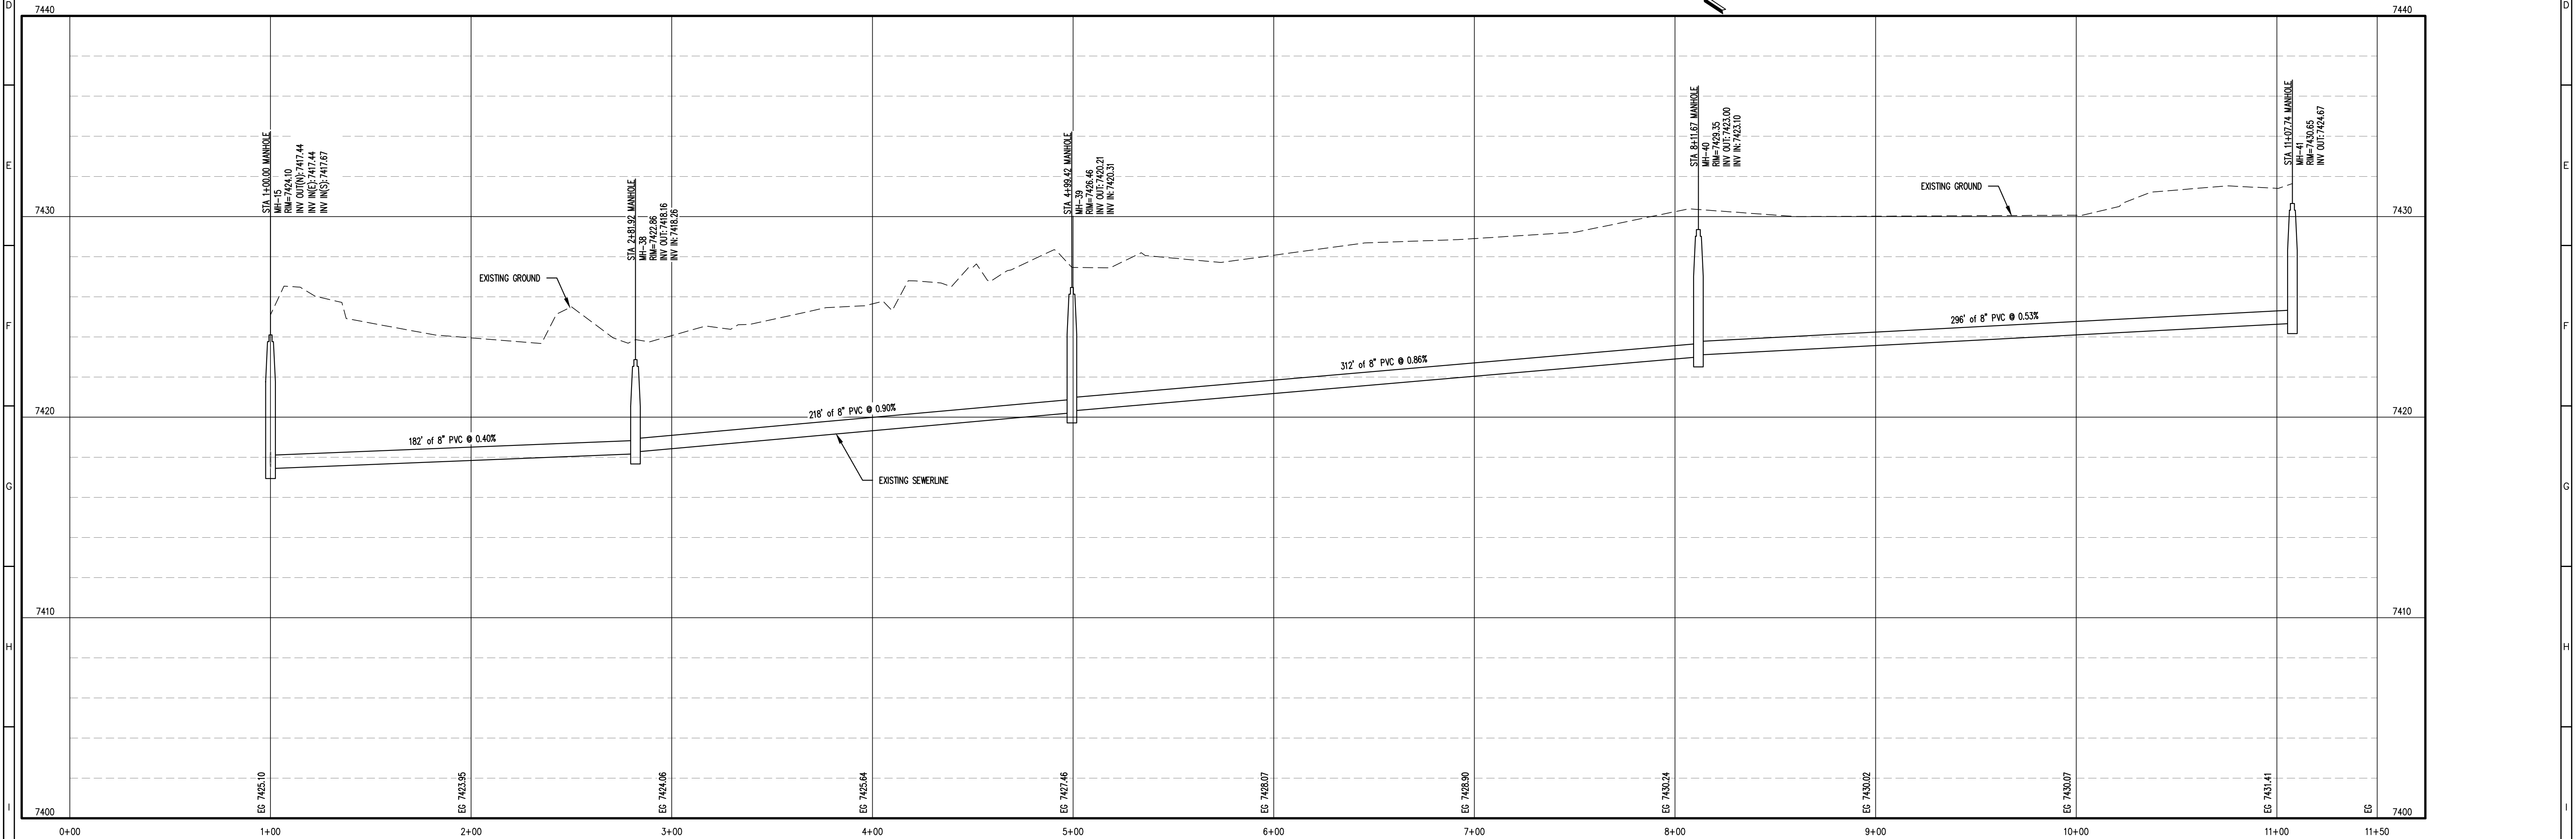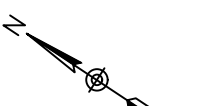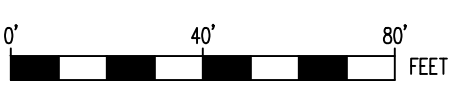

SANITARY SEWER PROFILE
V: 1" = 4'

REV. No:	DATE:	BY:	REVISION DESCRIPTION:

**AquaWorks DBO**
DESIGN BUILD OPERATE
3252 WILLIAMS STREET
DENVER, CO 80205
(303) 477-5915

COMMUNITY OF
PHIPPSBURG SEWER LINE
RELINING PROJECT





PROJECT: COMMUNITY OF PHIPPSBURG, SEWER SYSTEM RELINING PROJECT
PROJECT NUMBER: 7830
CLIENT: COMMUNITY OF PHIPPSBURG, ROUTT COUNTY
LOCATION: PHIPPSBURG, ROUTT COUNTY, COLORADO
DESIGNED BY: MICHAEL CROSE, P.E.
CHECKED BY: ADAM SOMMERS, P.E.
FILE PRINTED ON: 10/11/2023 11:55:53 AM
COPYRIGHT: AQUAWORKS DBO, INC.
DRAWING SIZE: 22" X 34"

0 1 IF THIS BAR DOES NOT READ 1" DRAWING IS NOT LABELED TO SCALE

USE OF DOCUMENTS
THIS DOCUMENT, INCLUDING THE INCORPORATED
DESIGNS, IS AN INSTRUMENT OF SERVICE FOR
THIS PROJECT AND SHALL NOT BE USED FOR
ANY OTHER PROJECT WITHOUT THE WRITTEN
AUTHORIZATION OF AQUAWORKS DBO, INC.

1ST ST SEWERLINE
STA 1+00 TO THE END

SCALE
H: 1" = 40'
V: 1" = 4'
SHEET NUMBER:
C-16

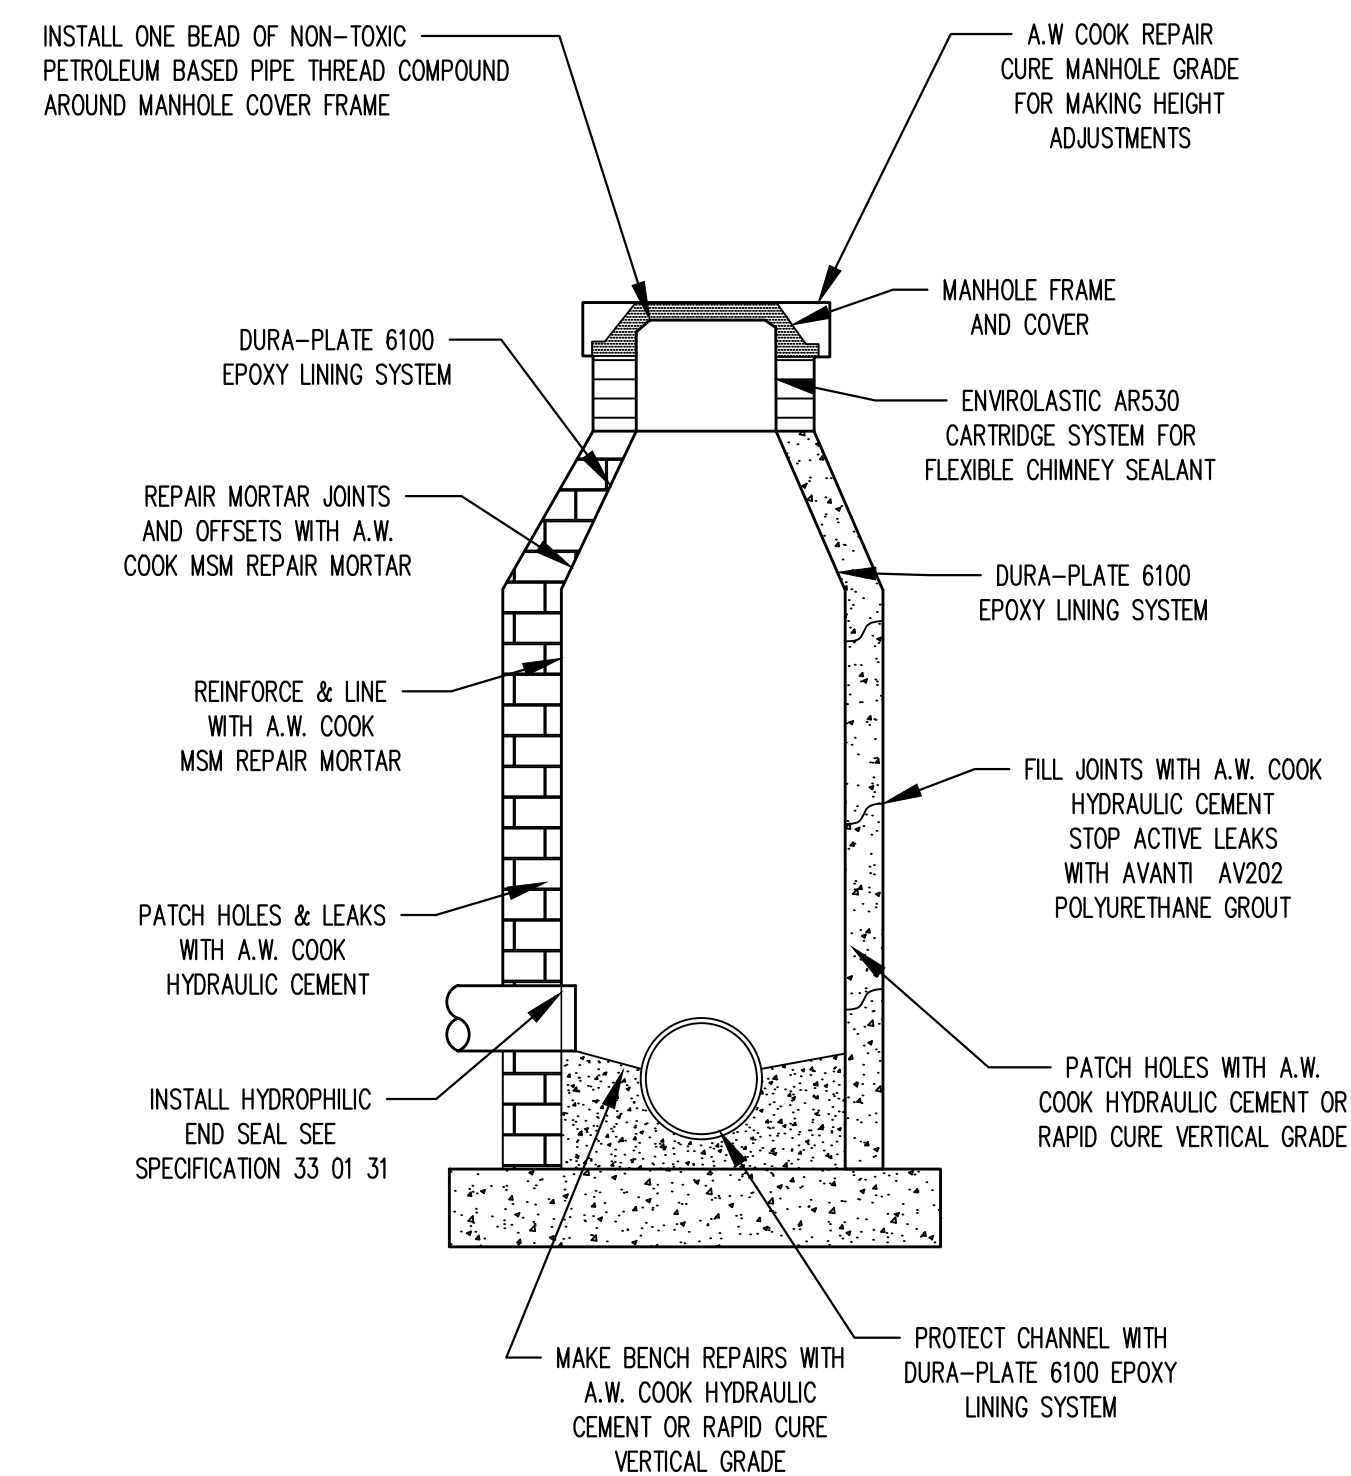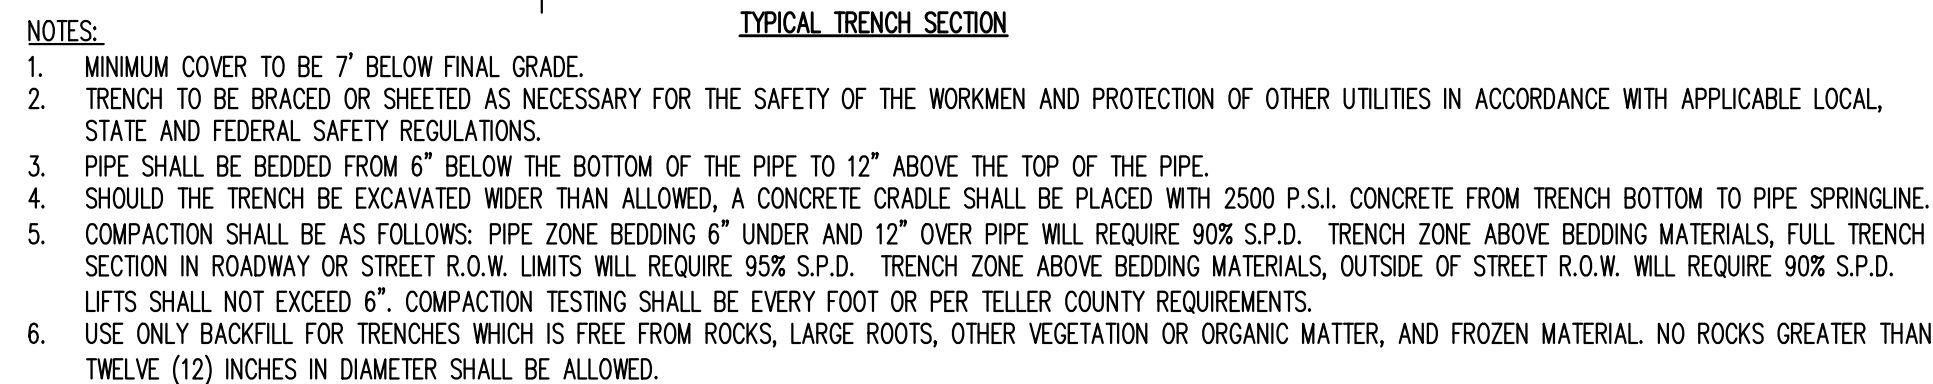

MANHOLE LINING DETAIL B
D-17




AquaWorks DBO
DESIGN BUILD OPERATE
3252 WILLIAMS STREET
DENVER, CO 80205
(303) 477-5915

0 1 IF THIS BAR DOES NOT READ 1"
DRAWING IS NOT LABELED TO SCALE

THIS DOCUMENT, INCLUDING THE INCORPORATED
DESIGNS, IS AN INSTRUMENT OF SERVICE FOR
THIS PROJECT AND SHALL NOT BE USED FOR
ANY OTHER PROJECT WITHOUT THE WRITTEN
AUTHORIZATION OF AQUAWORKS DBO, INC.

D-17

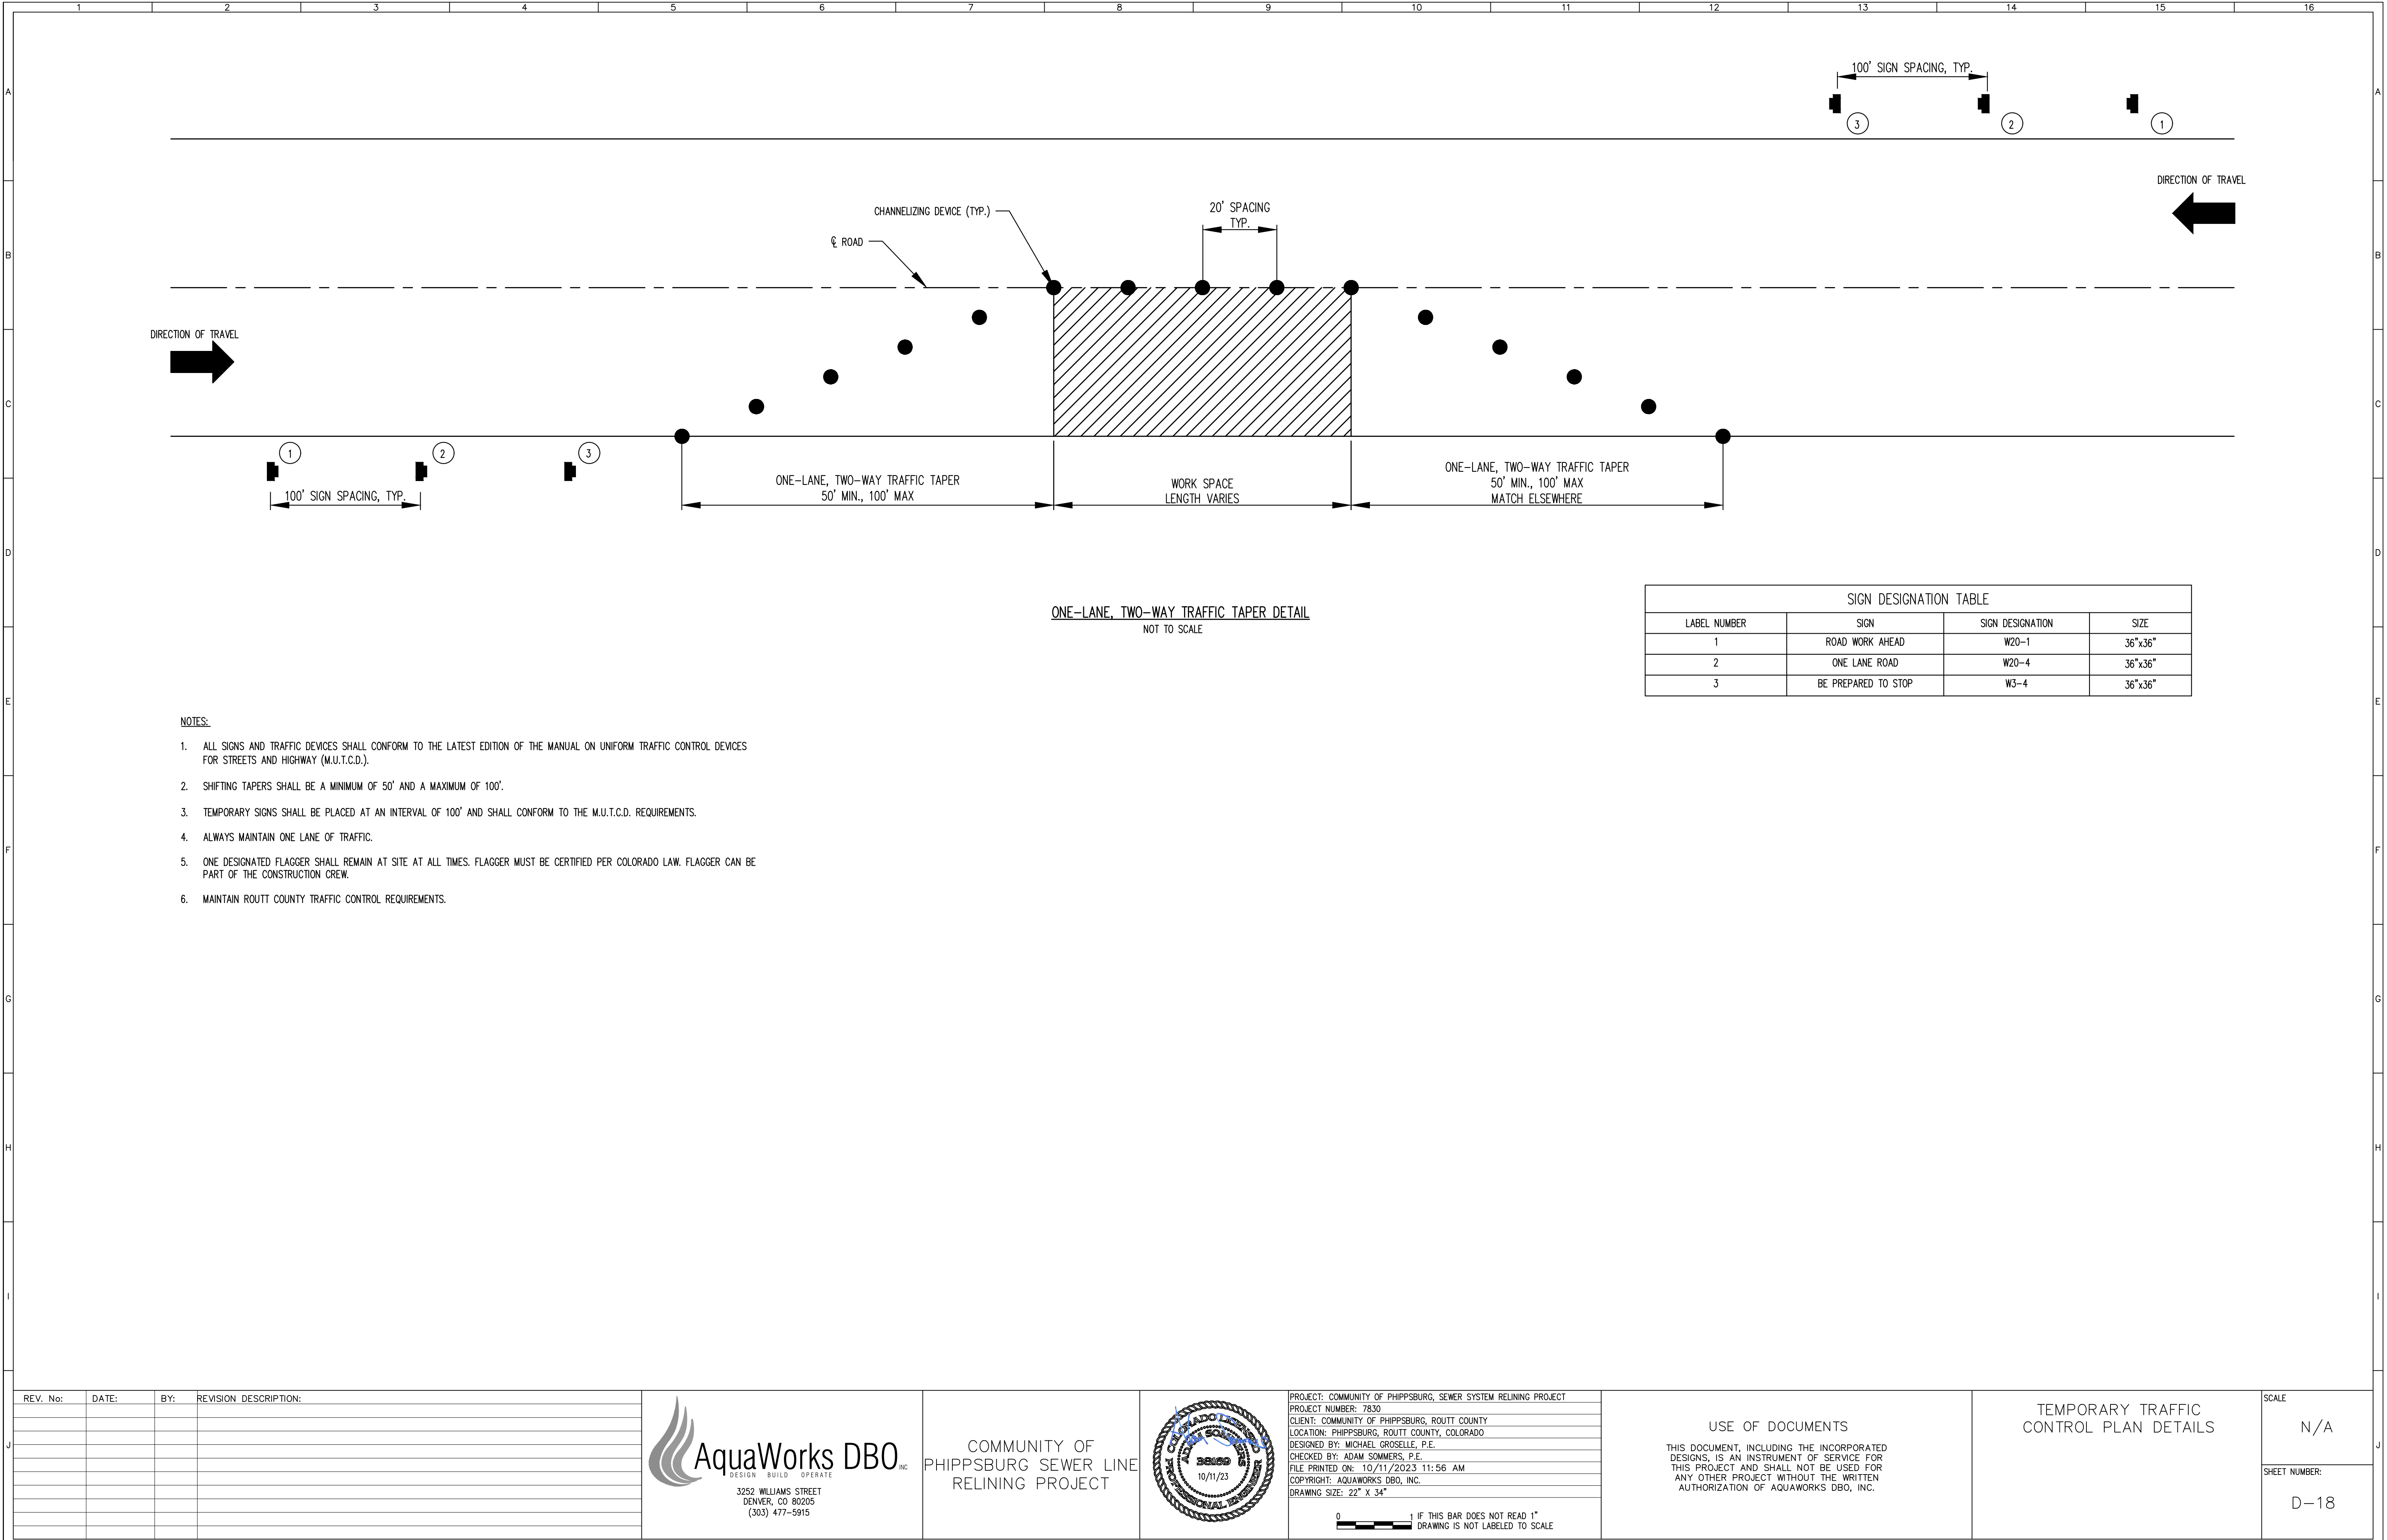

ONE-LANE, TWO-WAY TRAFFIC TAPER DETAIL
NOT TO SCALE

SIGN DESIGNATION TABLE			
LABEL NUMBER	SIGN	SIGN DESIGNATION	SIZE
1	ROAD WORK AHEAD	W20-1	36"x36"
2	ONE LANE ROAD	W20-4	36"x36"
3	BE PREPARED TO STOP	W3-4	36"x36"

NOTES:

- ALL SIGNS AND TRAFFIC DEVICES SHALL CONFORM TO THE LATEST EDITION OF THE MANUAL ON UNIFORM TRAFFIC CONTROL DEVICES FOR STREETS AND HIGHWAY (M.U.T.C.D.).
- SHIFTING TAPERS SHALL BE A MINIMUM OF 50' AND A MAXIMUM OF 100'.
- TEMPORARY SIGNS SHALL BE PLACED AT AN INTERVAL OF 100' AND SHALL CONFORM TO THE M.U.T.C.D. REQUIREMENTS.
- ALWAYS MAINTAIN ONE LANE OF TRAFFIC.
- ONE DESIGNATED FLAGGER SHALL REMAIN AT SITE AT ALL TIMES. FLAGGER MUST BE CERTIFIED PER COLORADO LAW. FLAGGER CAN BE PART OF THE CONSTRUCTION CREW.
- MAINTAIN ROUTT COUNTY TRAFFIC CONTROL REQUIREMENTS.

REV. No:	DATE:	BY:	REVISION DESCRIPTION:



AquaWorks DBO
DESIGN BUILD OPERATE
3252 WILLIAMS STREET
DENVER, CO 80205
(303) 477-5915

COMMUNITY OF
PHIPPSBURG SEWER LINE
RELINING PROJECT



PROJECT: COMMUNITY OF PHIPPSBURG, SEWER SYSTEM RELINING PROJECT
PROJECT NUMBER: 7830
CLIENT: COMMUNITY OF PHIPPSBURG, ROUTT COUNTY
LOCATION: PHIPPSBURG, ROUTT COUNTY, COLORADO
DESIGNED BY: MICHAEL GROSELLE, P.E.
CHECKED BY: ADAM SOMMERS, P.E.
FILE PRINTED ON: 10/11/2023 11:56 AM
COPYRIGHT: AQUAWORKS DBO, INC.
DRAWING SIZE: 22" X 34"

0

1

IF THIS BAR DOES NOT READ 1"
DRAWING IS NOT LABELED TO SCALE

USE OF DOCUMENTS

THIS DOCUMENT, INCLUDING THE INCORPORATED DESIGNS, IS AN INSTRUMENT OF SERVICE FOR THIS PROJECT AND SHALL NOT BE USED FOR ANY OTHER PROJECT WITHOUT THE WRITTEN AUTHORIZATION OF AQUAWORKS DBO, INC.

TEMPORARY TRAFFIC
CONTROL PLAN DETAILS

SCALE
N/A

SHEET NUMBER:
D-18