KEYNOTE LEGEND

1.) STONE VENEER

2.) CORUGATED METAL SHEATHING
COLOR 'SANDSTONE' ON 1X_ FURRING
W/ METAL DRIP CAP

3.) SAGE GREEN SYNTHETIC STUCCO OVER
ZIP-R SHEATHING OVER

4.) STANDING SEAM METAL ROOF OVER GRACE
'ULTRA' MEMBRANE COLOR 'BURNT RED'

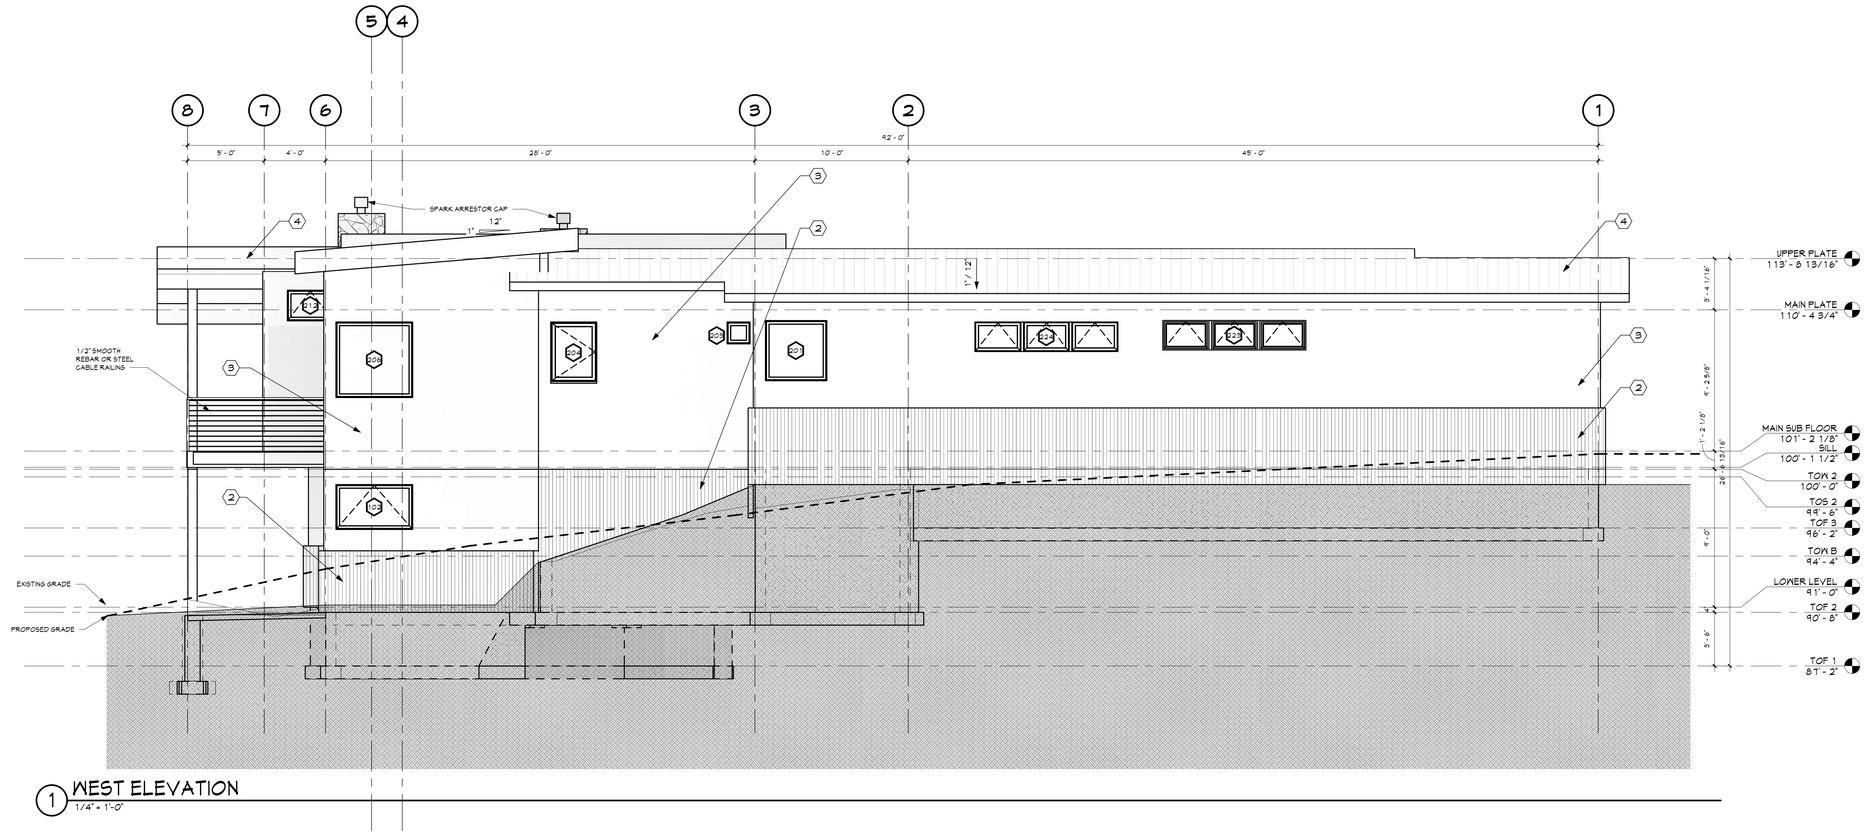

1 WEST ELEVATION
1/4" = 1'-0"

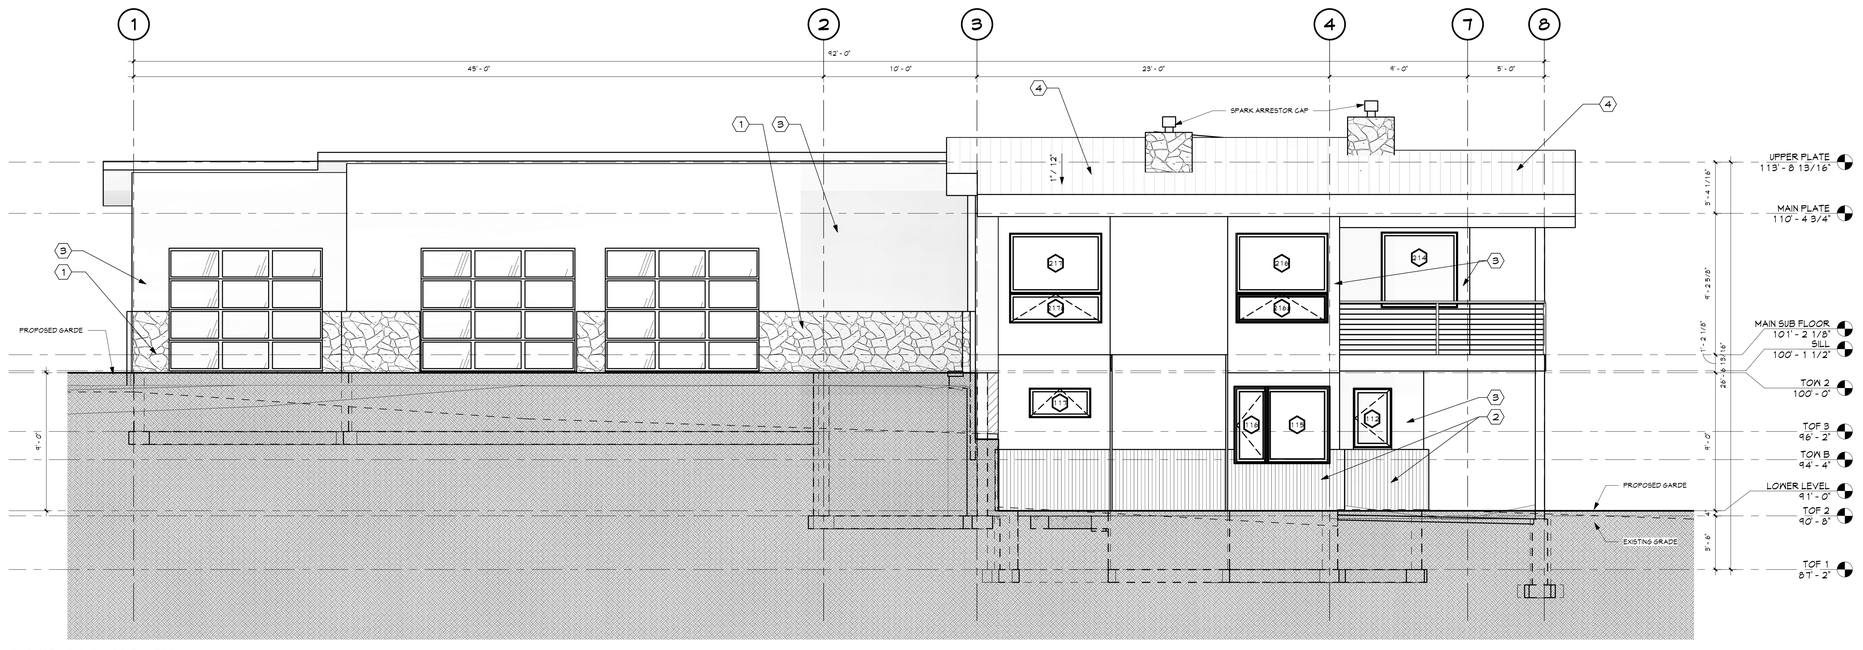

2 EAST ELEVATION
1/4" = 1'-0"

DRAFTING SERVICE, INC.
P.O. BOX 774121
426 OAK STREET
STEAMBOAT SPRINGS, COLORADO
970.879.7929
FAX 970.879.8709
JAKES@SPRINGSIPS.COM

Jake's

COLORADO REGISTERED
MICHAEL ENRICH
30669
6-9-2021
PROFESSIONAL ENGINEER
"STRUCTURE ONLY"

ELEVATIONS FOR
MICAL HUYSER
27225 COUNTY ROAD 14
ROUTT COUNTY, COLORADO
ALBERTINI CONSTRUCTION INC. (970)879-9650

Job #	21.006
File	21006A40
Date	8JUNE21
Drawn	VMM
Checked	JMH
Rel'd	8JUNE21
Rev'd	

Sheet Number
A4
SHEET 10 OF 17

6/7/2021 2:51:44 PM H:\proj\HUYSER\HUYSERx8.rvt