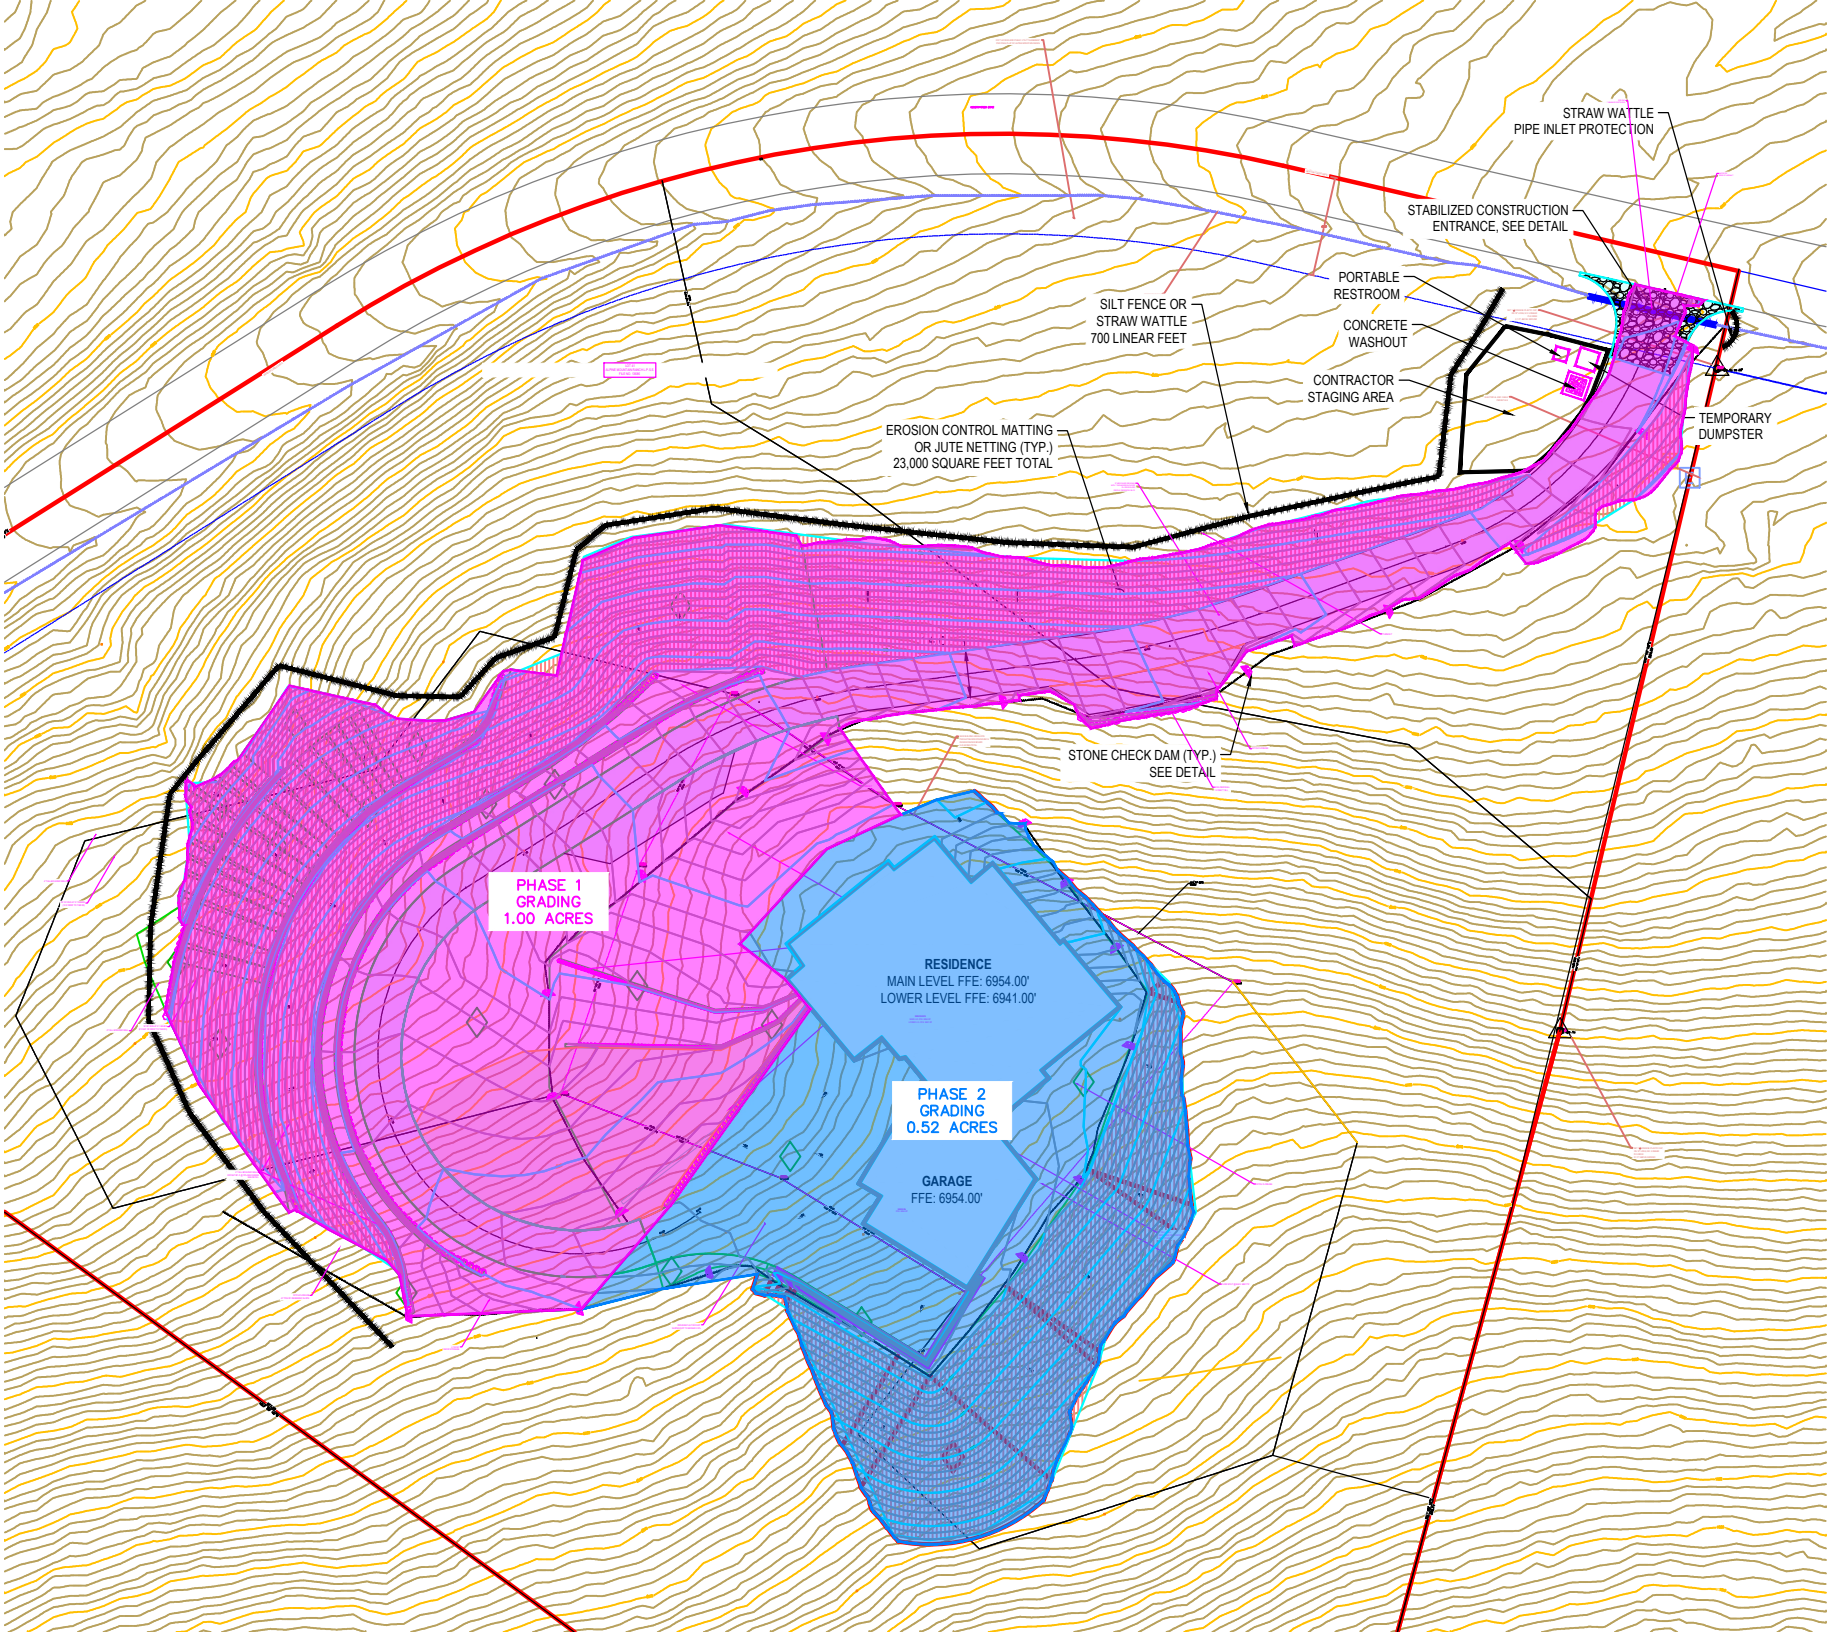
STRAW WATTLE
PIPE INLET PROTECTION
STABILIZED CONSTRUCTION
ENTRANCE, SEE DETAIL
PORTABLE
RESTROOM
CONCRETE
WASHOUT
CONTRACTOR
STAGING AREA
TEMPORARY
DUMPSTER
SILT FENCE OR
STRAW WATTLE
700 LINEAR FEET
EROSION CONTROL MATTING
OR JUTE NETTING (TYP.)
23,000 SQUARE FEET TOTAL
STONE CHECK DAM (TYP.)
SEE DETAIL
PHASE 1
GRADING
1.00 ACRES
RESIDENCE
MAIN LEVEL FFE: 6954.00'
LOWER LEVEL FFE: 6941.00'
PHASE 2
GRADING
0.52 ACRES
GARAGE
FFE: 6954.00'