


1 / A-1 PROPOSED MAIN LEVEL FLOOR PLAN
SCALE 1/4" = 1'-0"

CONTRACTOR TO VERIFY EXISTING DIMENSIONS IF DISCREPANCIES ARISE, NOTIFY YAMPA VALLEY ENG. PRIOR TO CONSTRUCTION

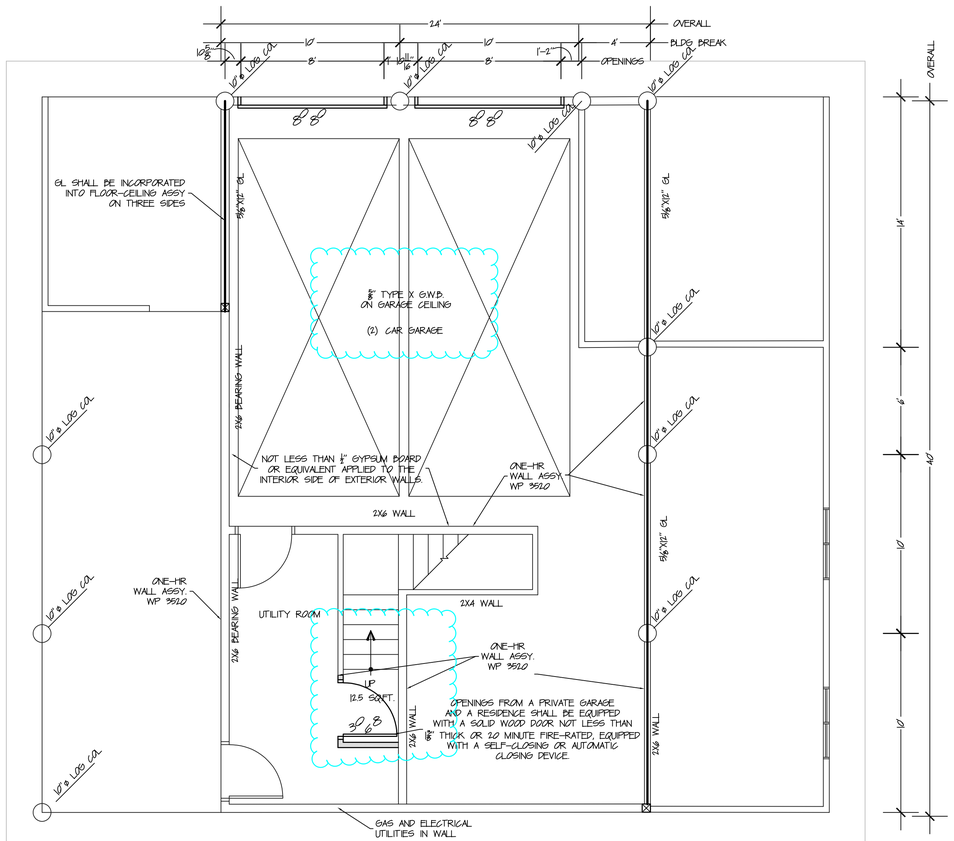


2 / A-1 PROPOSED UPPER LEVEL FLOOR PLAN
SCALE 1/4" = 1'-0"

CONTRACTOR TO VERIFY EXISTING DIMENSIONS IF DISCREPANCIES ARISE, NOTIFY YAMPA VALLEY ENG. PRIOR TO CONSTRUCTION

YVE,
YAMPA VALLEY ENGINEERING, INC.

STRUCTURAL
MECHANICAL
ENGINEERING
DESIGN
DRAFTING
SERVICES

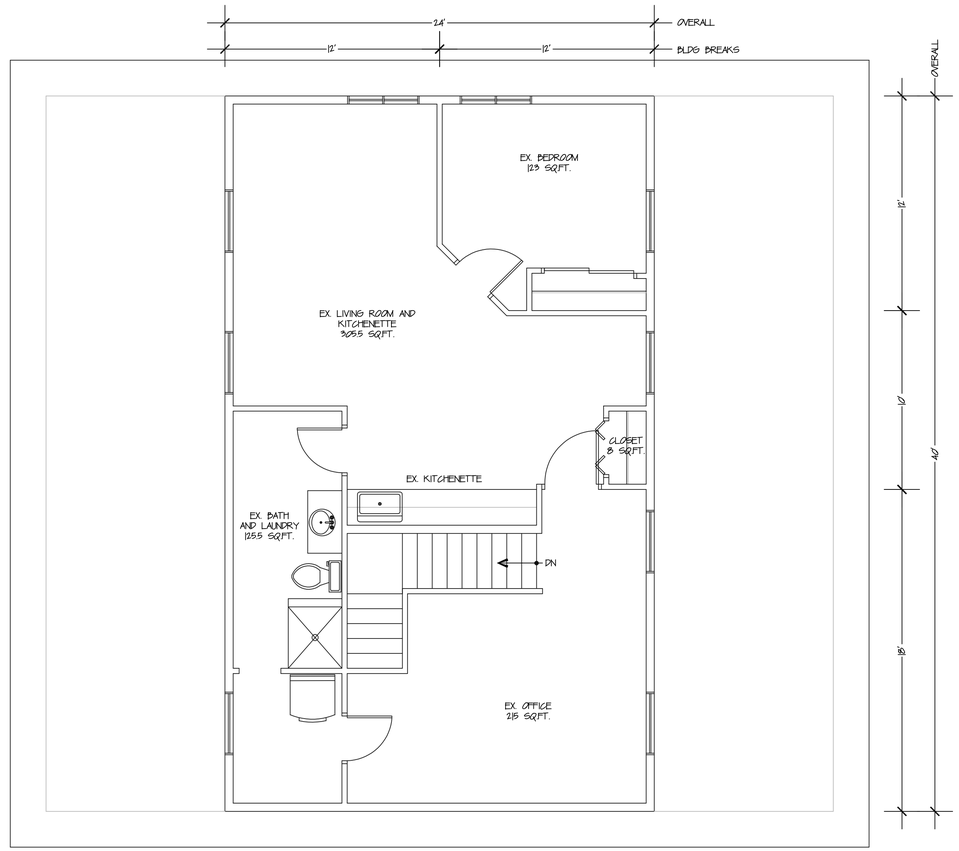JAMES STEGMAIER, P.E.
1794 KAMAR PLAZA
P.O. BOX 772192
STEAMBOAT SPRINGS, CO
80477
970-870-9229
yvengr@yvengr.com

PLANS FOR:

# BROWN BARN

24535 CR 27
OAK CREEK, COLORADO

JOB NO: 20-059
DRAWN: ECS
DATE: 09-29-20

REVISIONS

| NO. | DATE | DRAWN |
|---|---|---|
| 1 | 6-14-21 | ECS |
| | | |
| | | |
| | | |
| | | |
| | | |

SHEET NUMBER

A-1

---