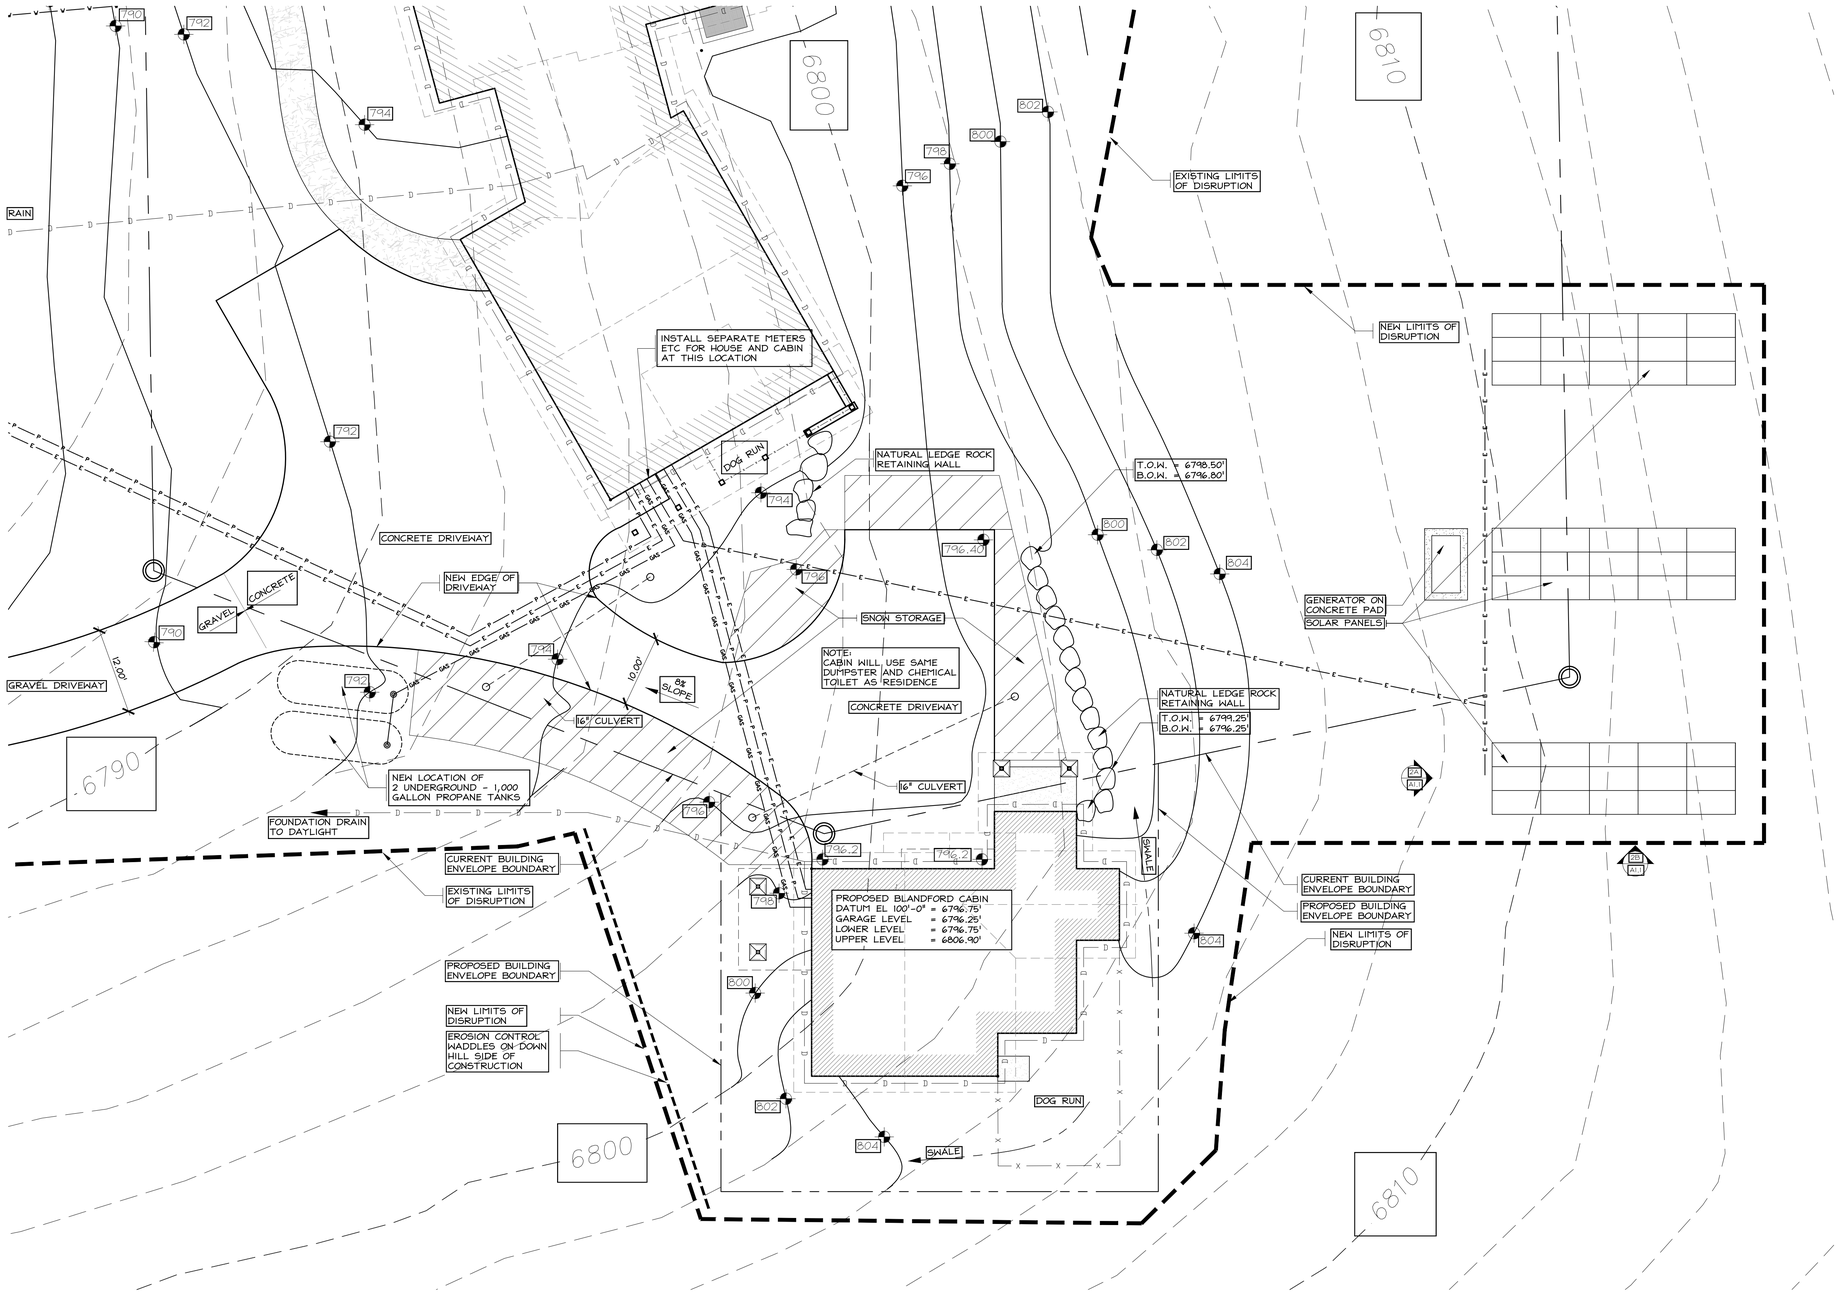

N

1 CONSTRUCTION MANAGEMENT PLAN

1"=10'
SEE: A1.0

THESE DRAWINGS DO NOT INCLUDE THE COMPONENTS NECESSARY FOR CONSTRUCTION SAFETY.

© Copyright 2015 SAA, P.C.

CONSTRUCTION MANAGEMENT PLAN

Reviewed for Code Compliance

07/19/2022

STATE OF COLORADO
WILLIAM JOSEPH RANGITSCH
LICENSED ARCHITECT

William J. Rangitsch
970.879.0819
p.o. box 772910 345 lincoln ave ste. 200
steamboat springs, co. 80477

STEAMBOAT ARCHITECTURAL ASSOCIATES

A Cabin for
David & Jane Blandford
Lot B8, Marabou
Routt County, Colorado

30 AUG 21

A1.2

21-06

A1.2 CM

C:\Users\Public\temp\1000\Documents\SAA Projects\J:=L\Blandford Cabin\01-Drawings\01-Current\Blandford Cabin A1.0

8/30/2021 8:40 AM