UPLAND PRESERVE
SITE PLAN OVERVIEW
NORTHERN LOTS

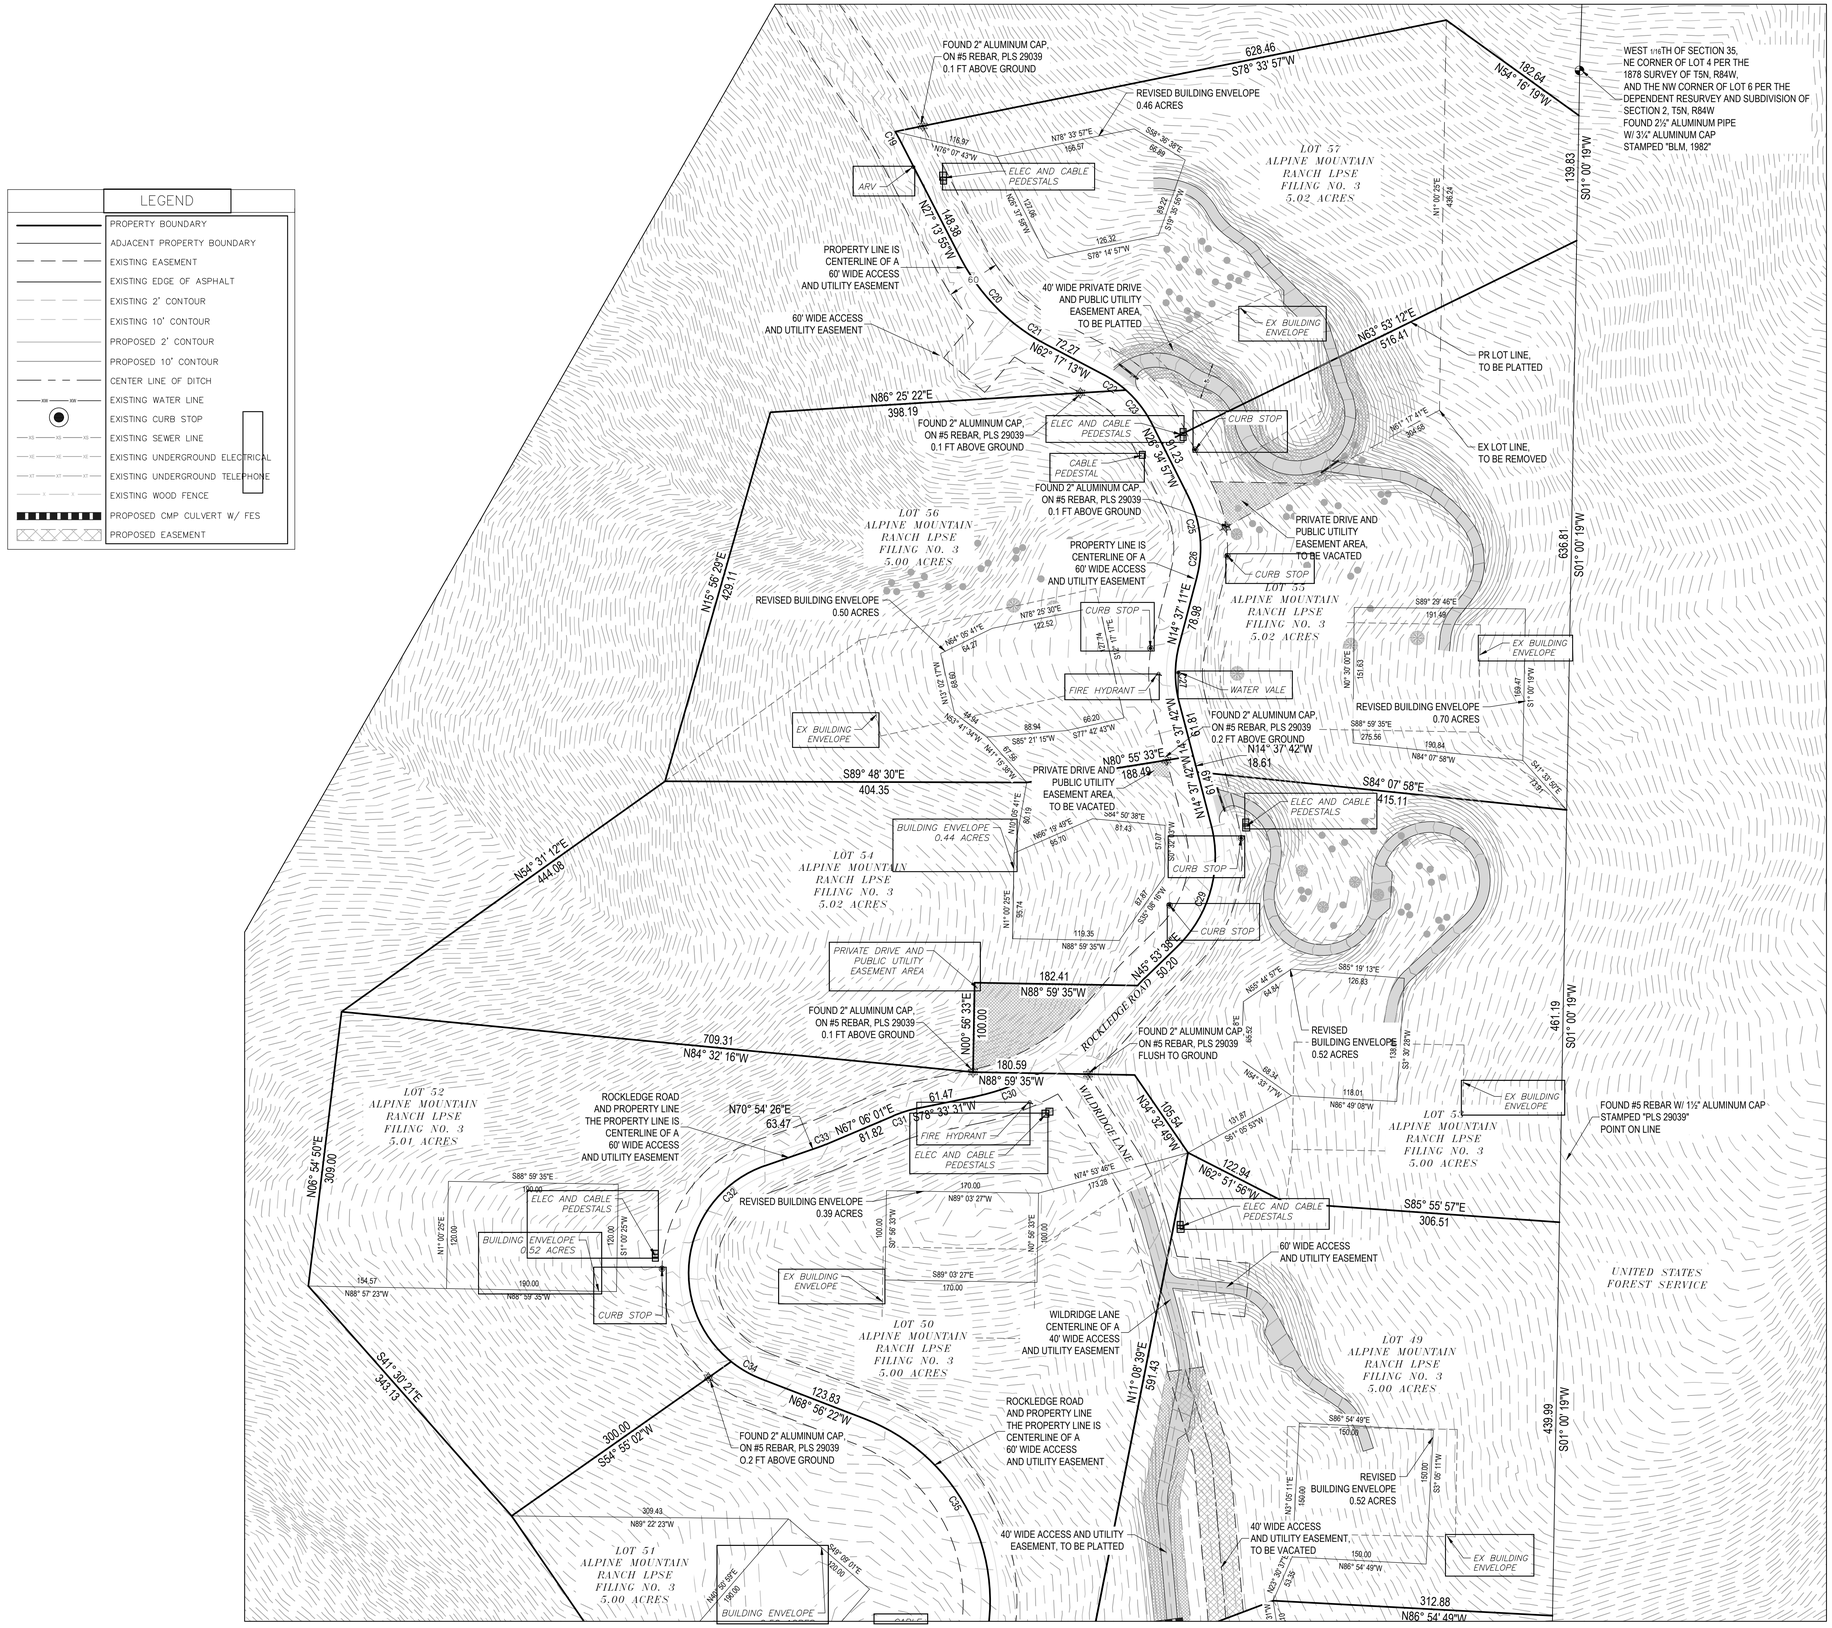

SITE PLAN OVERVIEW
NORTHER LOTS
ALPINE MOUNTAIN RANCH LPSE PHASE II

ROCKLEDGE ROAD
STEAMBOAT SPRINGS, CO

HORIZONTAL SCALE

0 80' 160'

SCALE: 1" = 80'

IF THIS DRAWING IS PRESENTED IN A FORMAT OTHER THAN 24" X 36", THE GRAPHIC SCALE SHOULD BE UTILIZED.

CONTOUR INTERVAL = 2 FOOT

NO.	DATE	REVISIONS	INT

DATE: 3/22/2022 DESIGN: WNM/CFB

JOB NO. 1147-038 DRAFTED: WNM/CFB

DWG. NAME _____ REVIEW: FPSE

FOUR POINTS SURVEYING & ENGINEERING

440 S. LINCOLN AVE., SUITE 4B
P.O. BOX 775966,
STEAMBOAT SPRINGS, CO 80487
(970)-871-6772
wnmpepls@gmail.com

SHEET NO.

C3

OF 19

PLOT DATE: 3/22/2022 5:55 PM BY: CAMERON BROWN

DRAWING FILE: X:\1147-038 ANR BASE - PHASE II DATA\PSE\DRAWINGS\1147-038 SITE PLANS 02b MAP.DWG