


WEST ELEVATION
SCALE: 1/8"=1'-0"

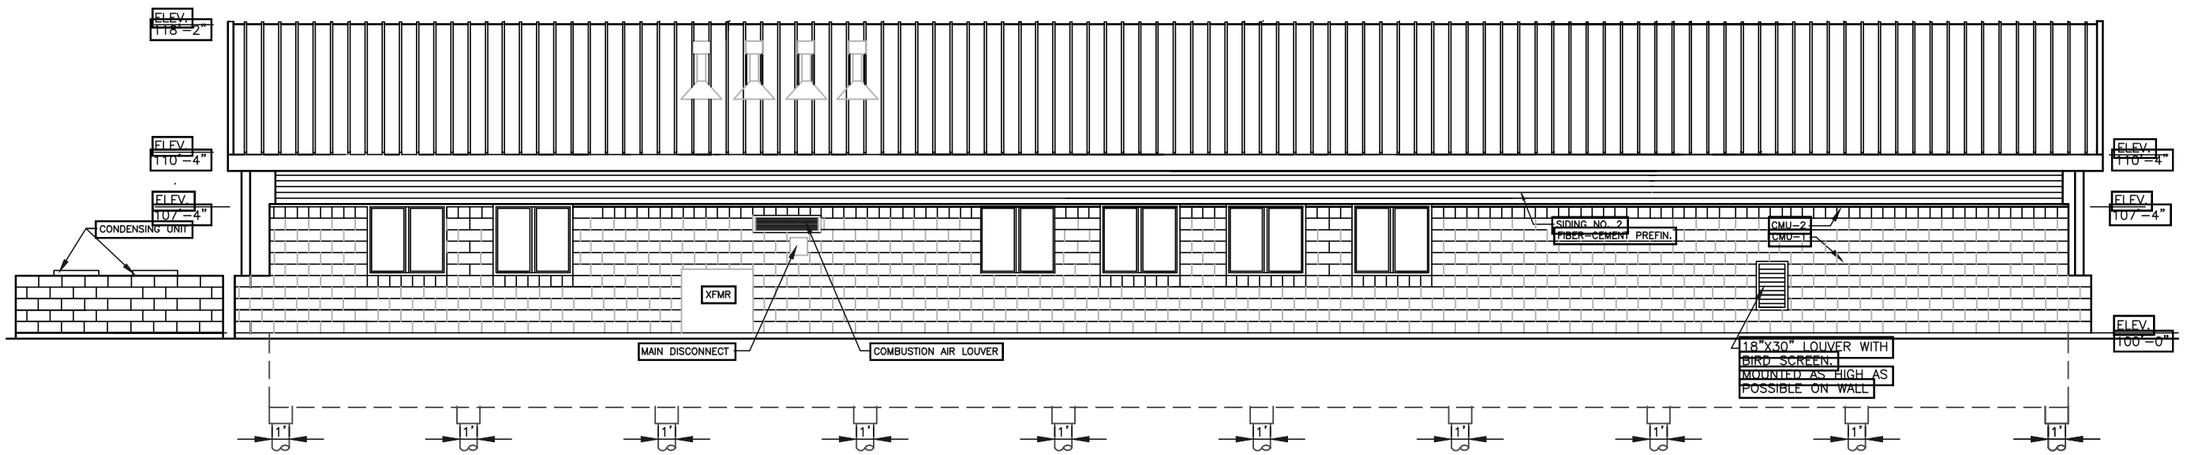


EAST ELEVATION
SCALE: 1/8"=1'-0"

1' 5' 10'

COLORADO PARKS AND WILDLIFE
NORTHWEST REGION

REGIONAL MANAGER
PROJECT COORDINATOR
PROJECT ENGINEER/ARCHITECT

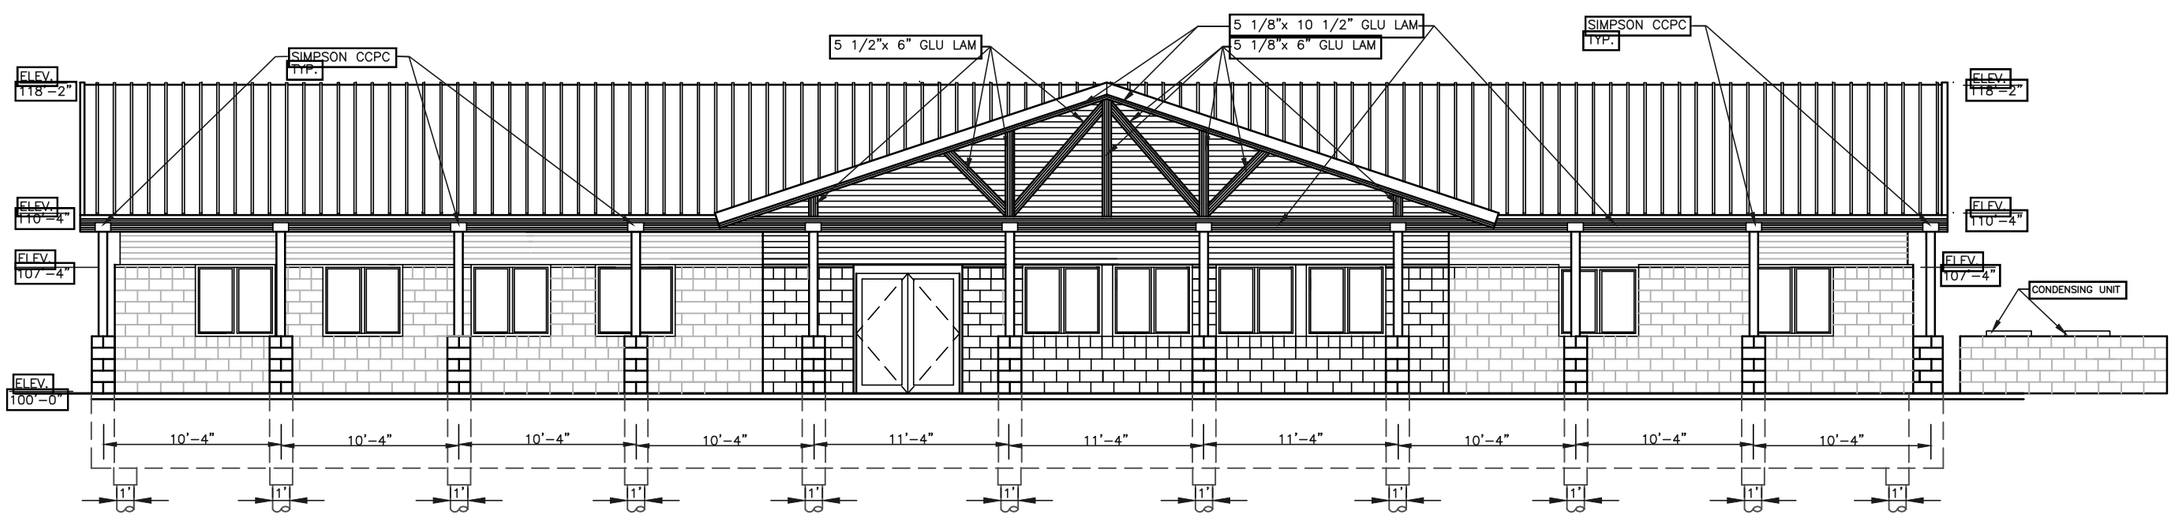ROBERT SHREVE ARCHITECTS & PLANNERS
801 6TH STREET, SUITE 120
WRAY, COLORADO 80758
PH: 970-332-5761

REVISIONS
DATE

DESIGNED RJS
DRAWN DJB
CHECKED RJS
APPROVED

11/23/2020
DATE
DRAWING NO. A3
OF DRAWINGS

STAGECOACH STATE PARK
25566 CR 14, OAK CREEK, COLORADO 80467
VISITORS CENTER
EXTERIOR ELEVATIONS