VOLUME:

CUT = 1,760 CY
FILL = 1,270 CY

AREA OF DISTURBANCE FOR DRIVE ONLY = 0.87 ACRES

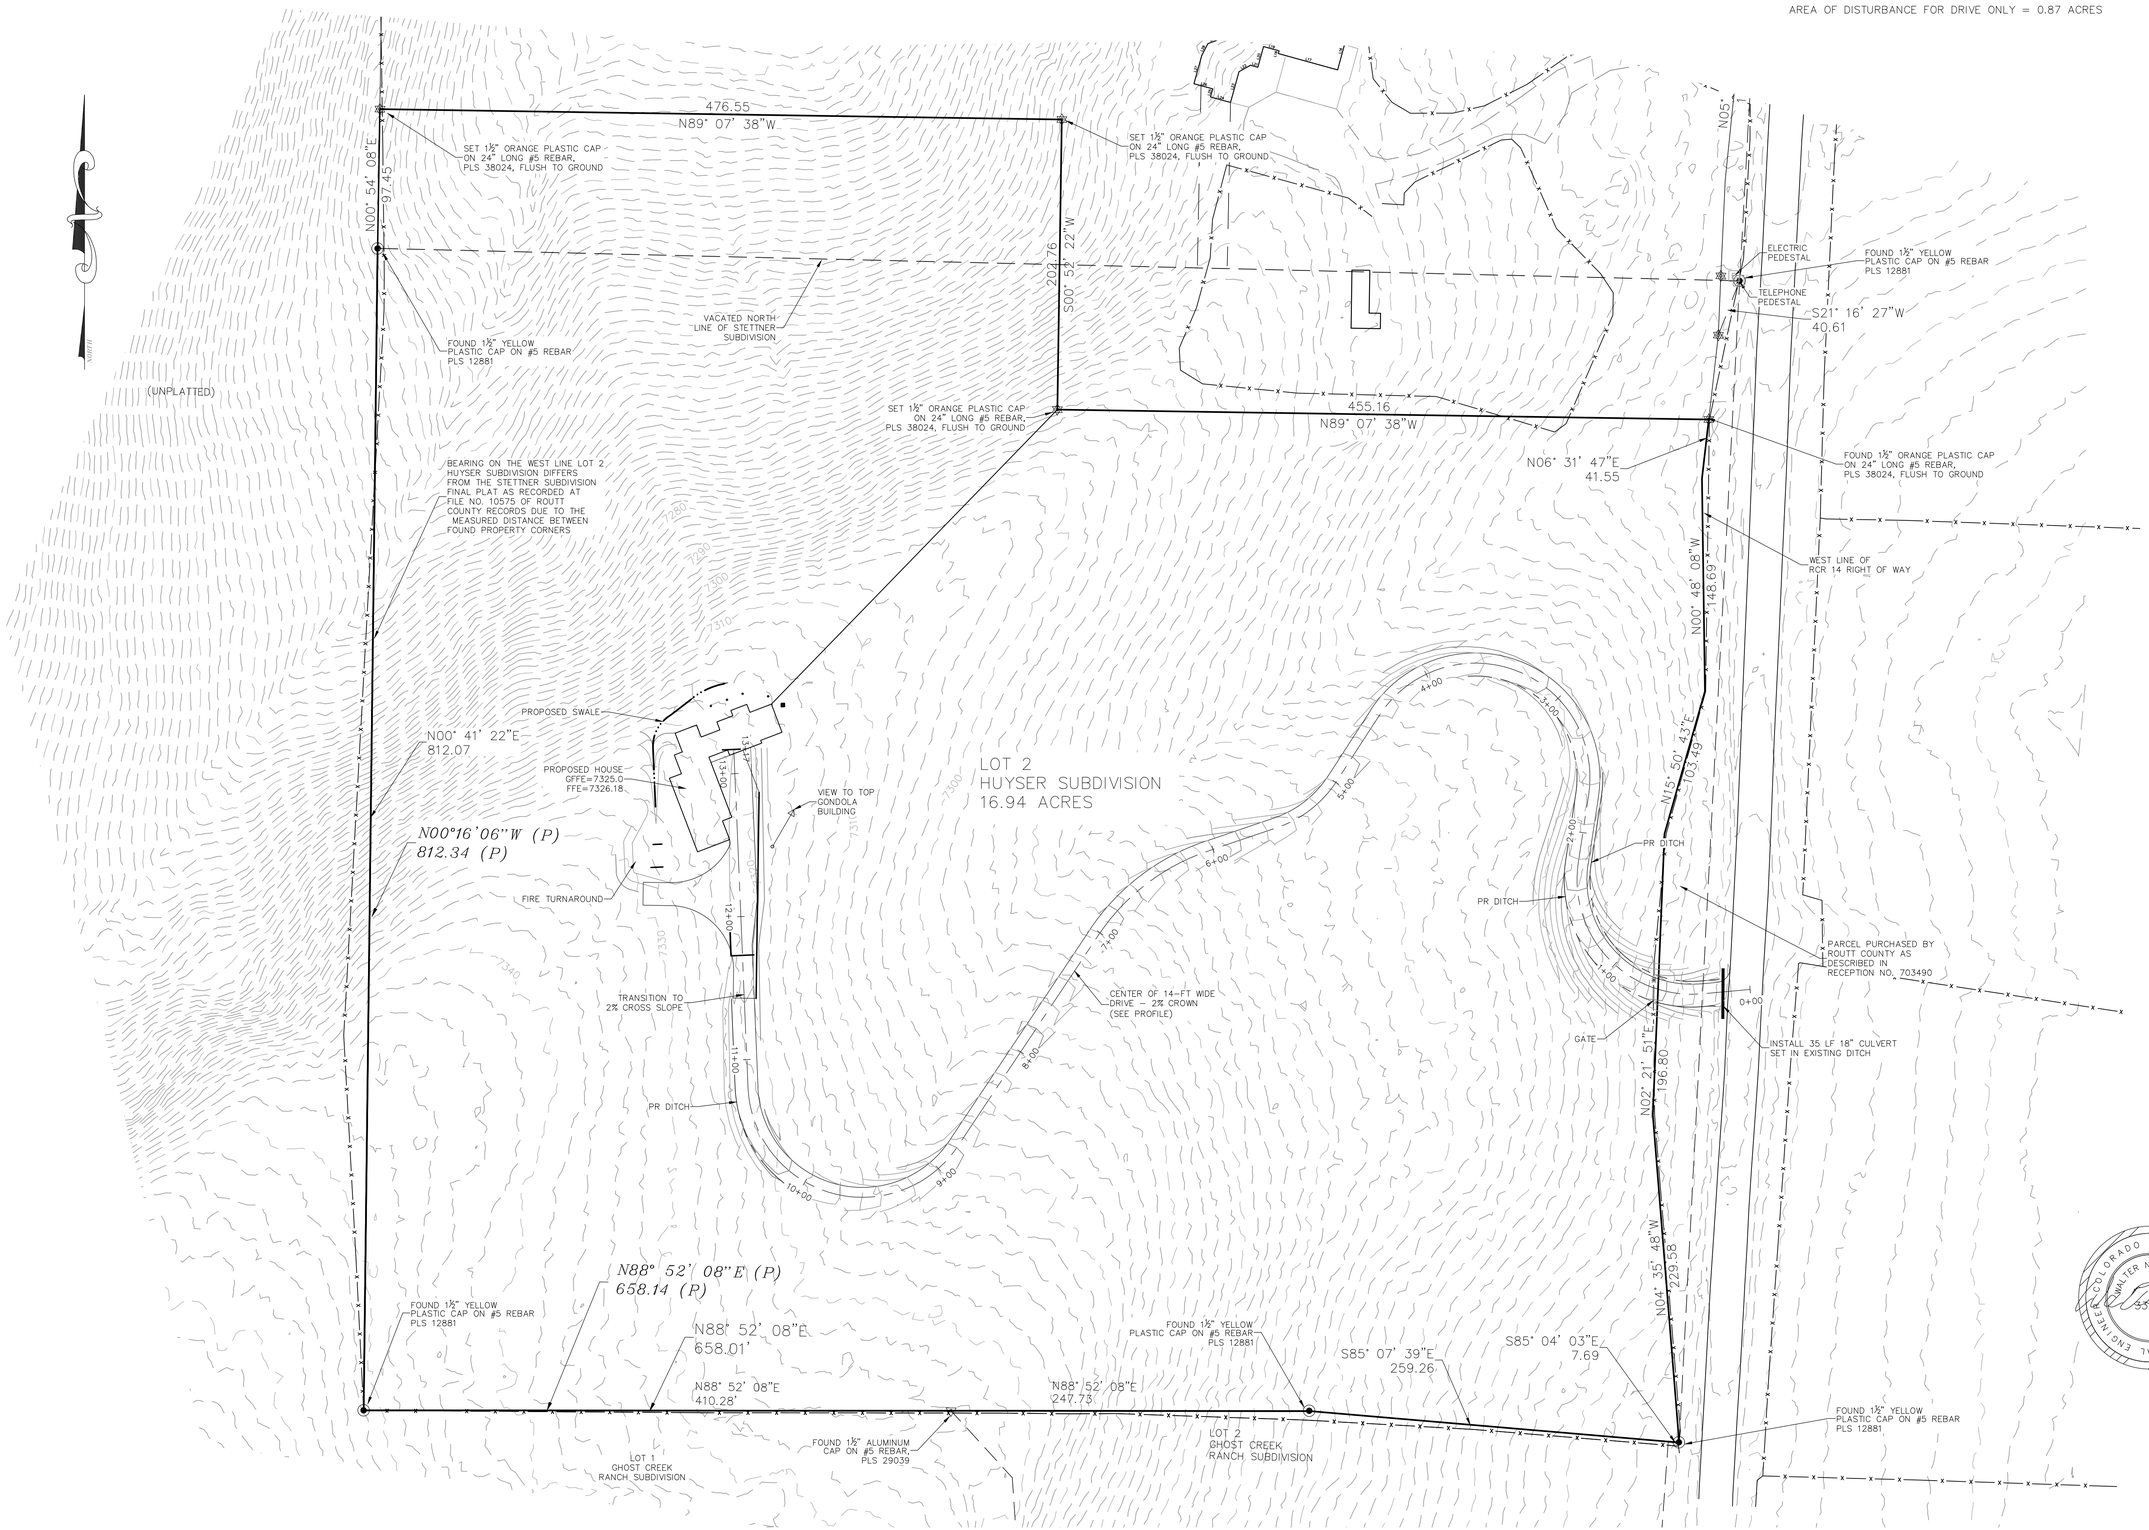

FOUR POINTS SURVEYING ENGINEERING

440 S. Lincoln Ave, Suite 4A
P.O. Box 775966
Steamboat Springs, CO 80487
(970)-871-6772
www.fourpointsse.com

No.	DATE	REVISIONS	INT

HUYSER SUBDIVISION - LOT 2

TBD, COUNTY ROAD 14.
STEAMBOAT SPRINGS, CO 80487

Horizontal Scale

50' 0 25' 50'

1" = 50'

Contour Interval = 2 ft

DATE: 3-8-21
JOB #: 1077-014
DRAWN BY: RS
DESIGN BY: MDM
REVIEW BY:

IF THIS DRAWING IS PRESENTED IN A FORMAT OTHER THAN 24"X 36", THE GRAPHIC SCALE SHOULD BE UTILIZED.

DRAWING: DRIVEWAY PLAN

SHEET #

1