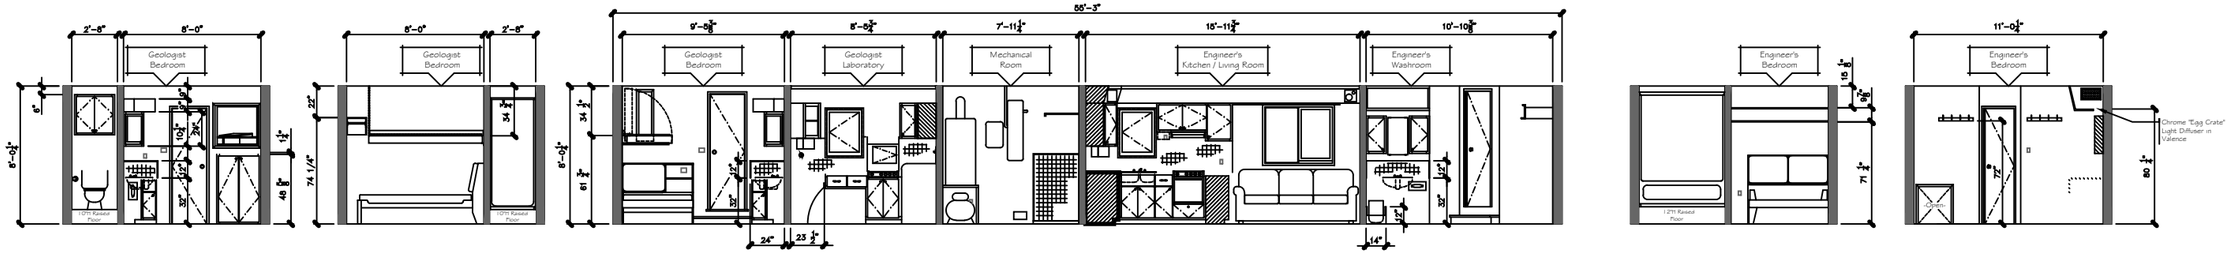

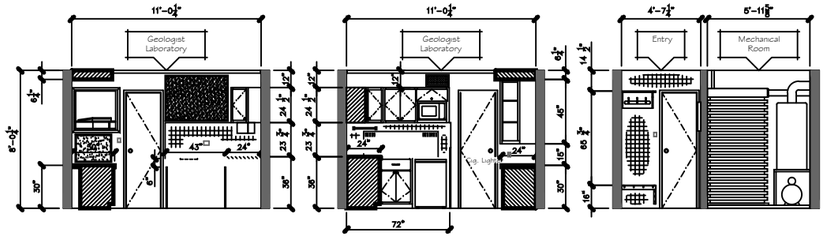

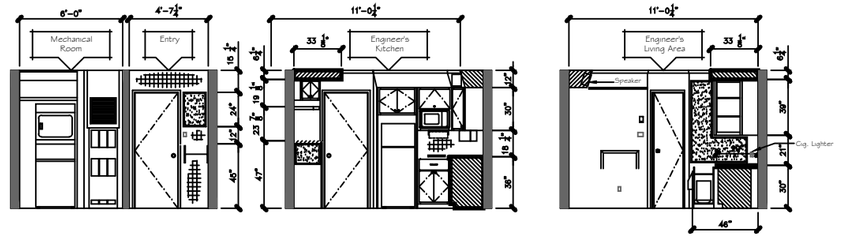

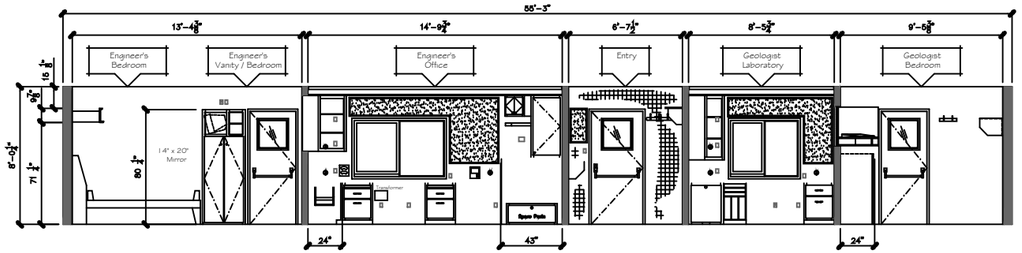

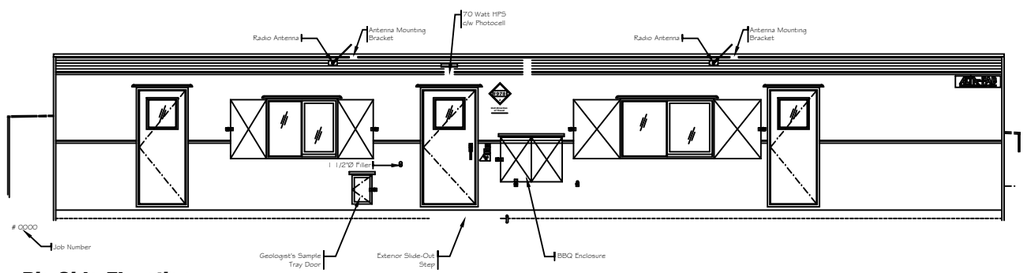

Rig Side Elevation

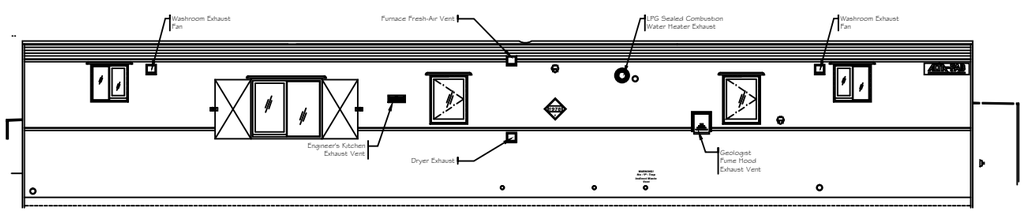

Sump Side Elevation

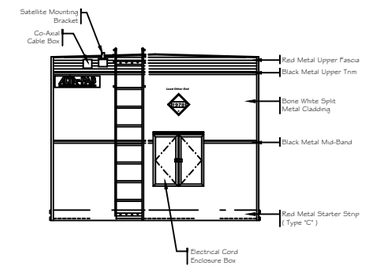

Back End Elevation

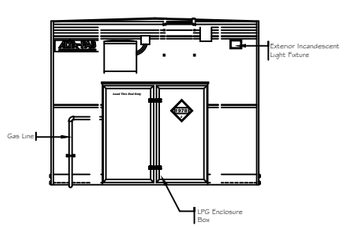

Front End Elevation

Copyrighted Material: No Reproduction of any kind of this document and attachments hereto unless with the written consent from Alta-Fab Structures Ltd.
©1998 Alta-Fab Structures Ltd.

revisions

Rev.	Date	Description	By	App.
▽	May 25 /98	General Revisions	KJK	

ALTA-FAB structures ltd.
the ultimate in transportable buildings ...
504 – 13th Avenue, Nisku
Alberta, Canada
Telephone: (403) 955–7733
Fax: (403) 955–7851
Toll Free: 1–800–252–7990

Client:	Alta-Fab Structures Ltd.
Engineering Firm:	
Site:	
Legal Site Description:	
Model:	12' x 56' (skid) Wellsite "Plus"

Scale: 1/4" = 1'-0"	**Checked:** V.G.	**Date:** March 26, 1998	
Drawn: K. Kramers, A.Sc.T.	**Approved:** P.J.T.	**CAD:** 981256-S-2909-B	
AFS Serial Number: 981256-S- -WSP-B		**Department:**	1c / 1