JENNINGS REPLAT
OF LOT 1, UBEHEBE SUBDIVISION, LOT 1 REPLAT AND A TRACT OF LAND LOCATED IN SECTION 28, TOWNSHIP 7 NORTH, RANGE 84 WEST, 6TH P.M., ROUTT COUNTY, COLORADO

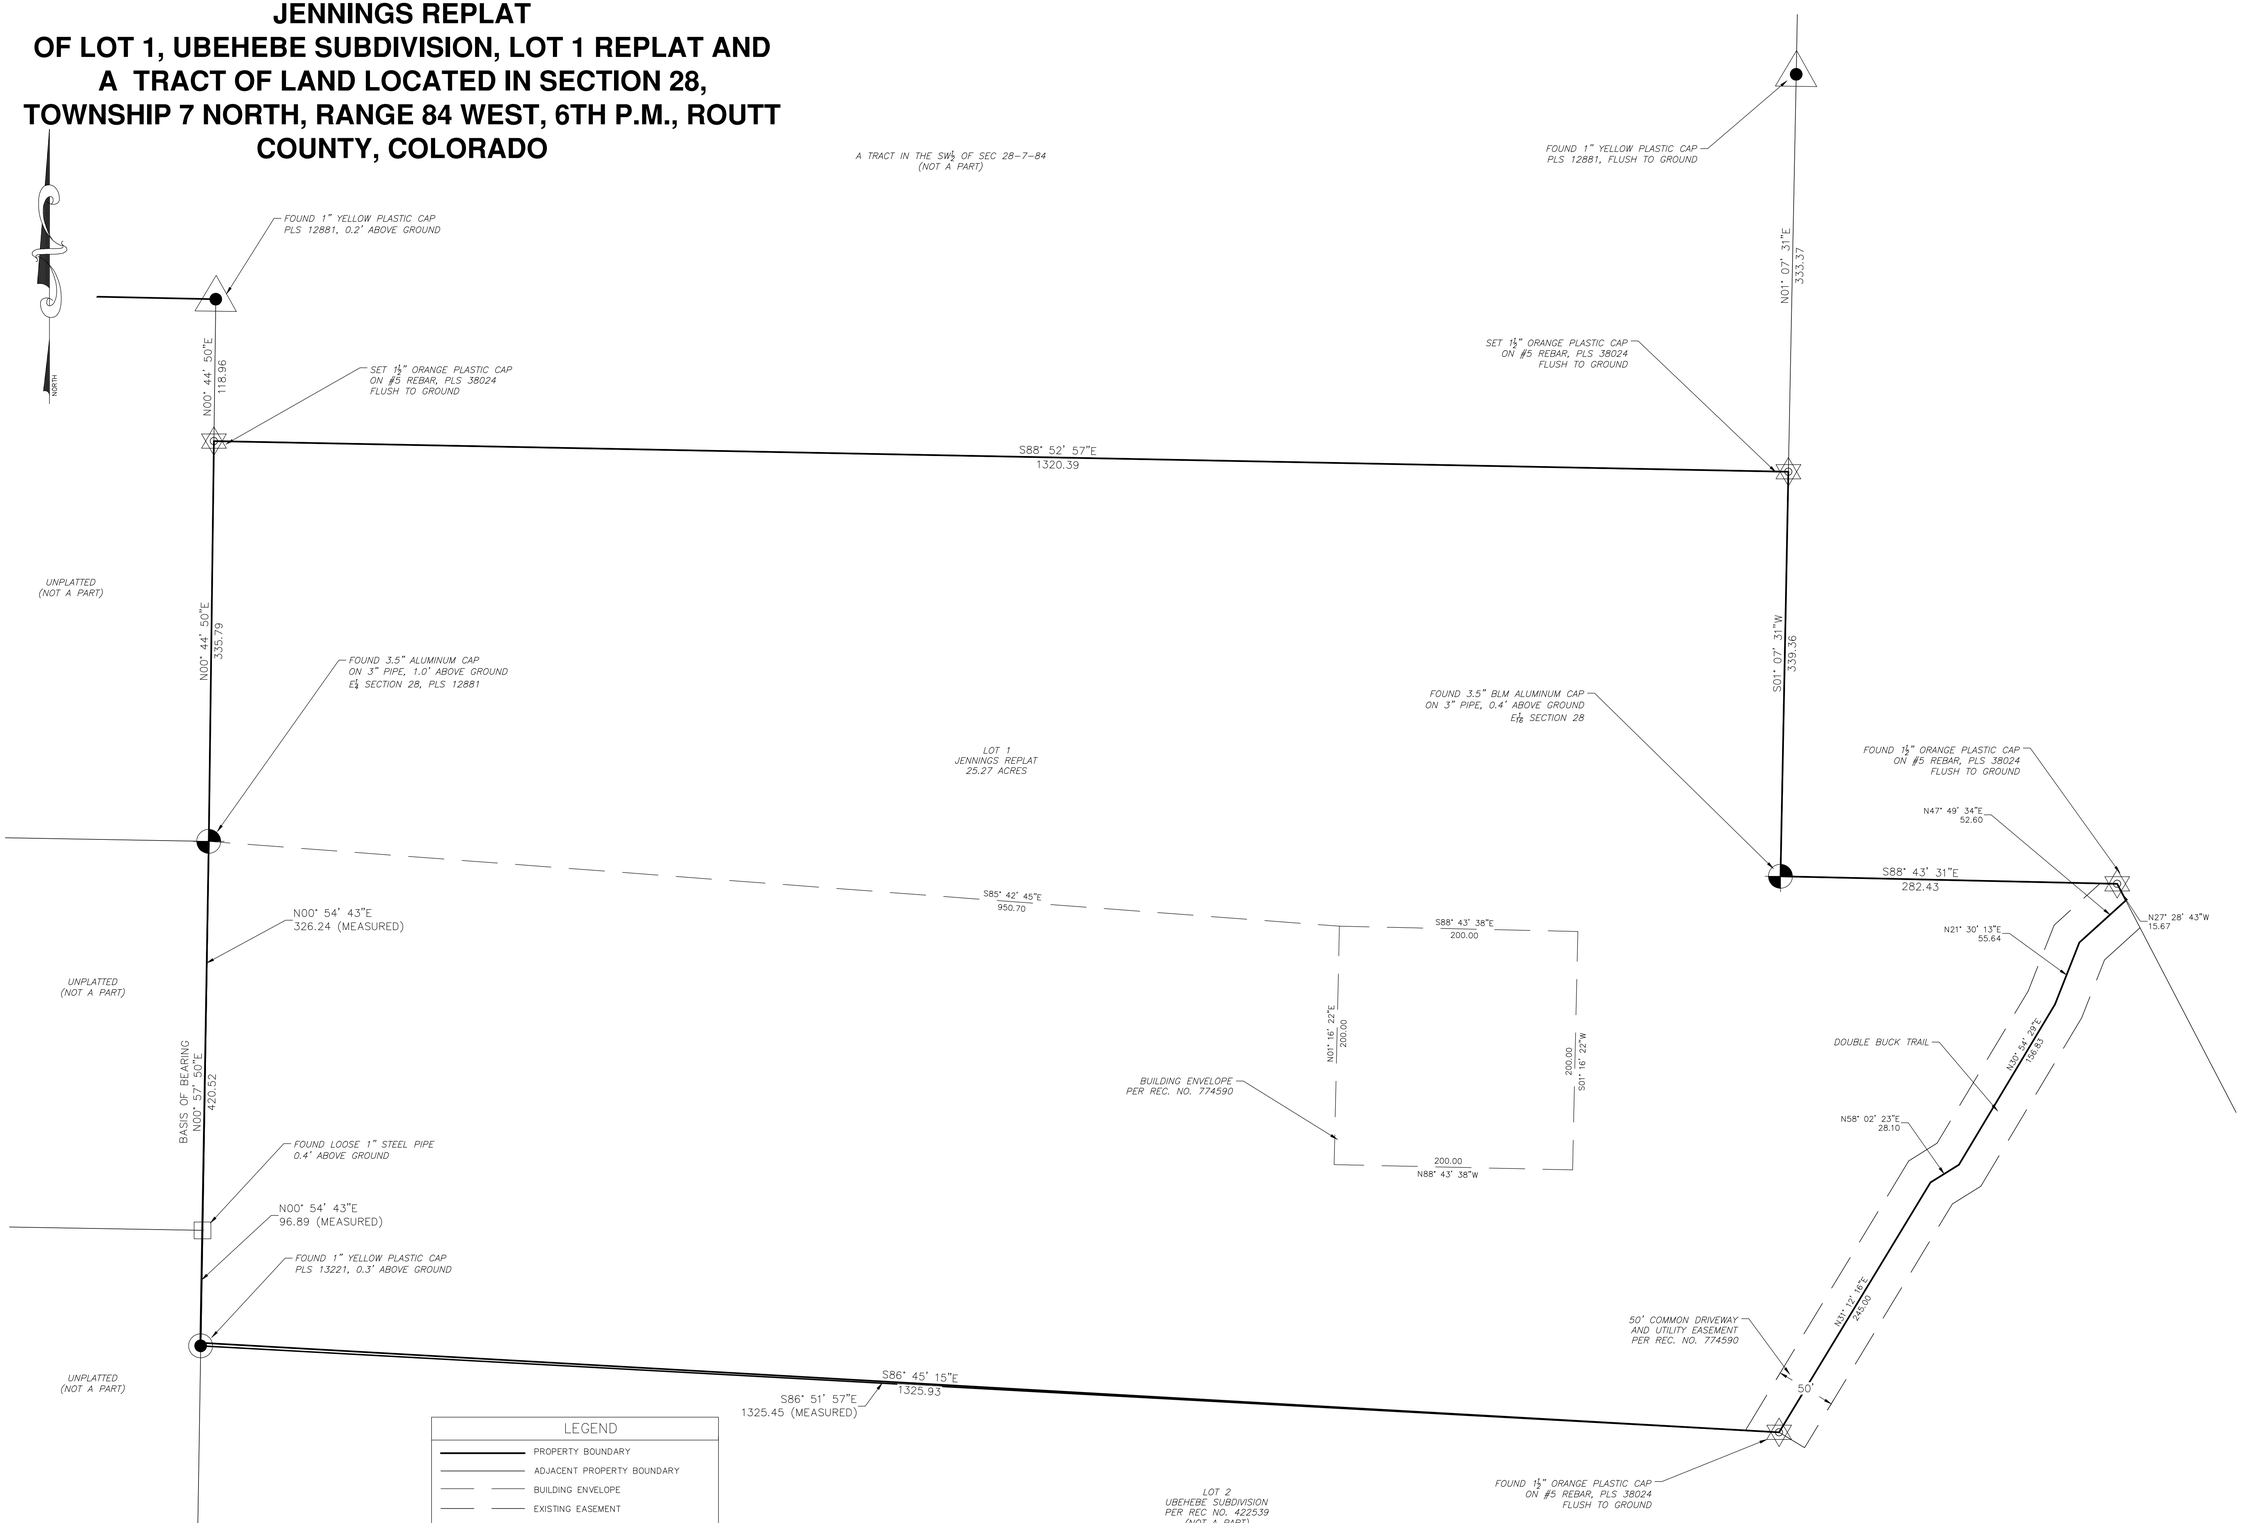

NOTICE: ACCORDING TO COLORADO LAW YOU MUST COMMENCE ANY LEGAL ACTION BASED UPON ANY DEFECT IN THIS SURVEY WITHIN THREE YEARS AFTER YOU FIRST DISCOVER SUCH DEFECT. IN NO EVENT, MAY ANY ACTION BASED UPON ANY DEFECT IN THIS SURVEY BE COMMENCED MORE THAN 10 YEARS FROM THE DATE OF CERTIFICATION SHOWN HEREON.

FOUR POINTS SURVEYING ENGINEERING

440 S. Lincoln Ave, Suite 4A
P.O. Box 775966
Steamboat Springs, CO 80487
(970)-871-6772
www.fourpointsse.com

No.	DATE	REVISIONS

JENNINGS REPLAT
SEC 28, T7N, R84W

Horizontal Scale
0 60' 120'
SCALE: 1" = 60'

Contour Interval = 5 ft

DATE: 2-24-25
JOB #: 1538-003
DRAWN BY: WNM
DESIGN BY:
REVIEW BY: FPSE

IF THIS DRAWING IS PRESENTED IN A FORMAT OTHER THAN 24" X 36", THE GRAPHIC SCALE SHOULD BE UTILIZED.

DRAWING: FINAL PLAT

SHEET #
2