


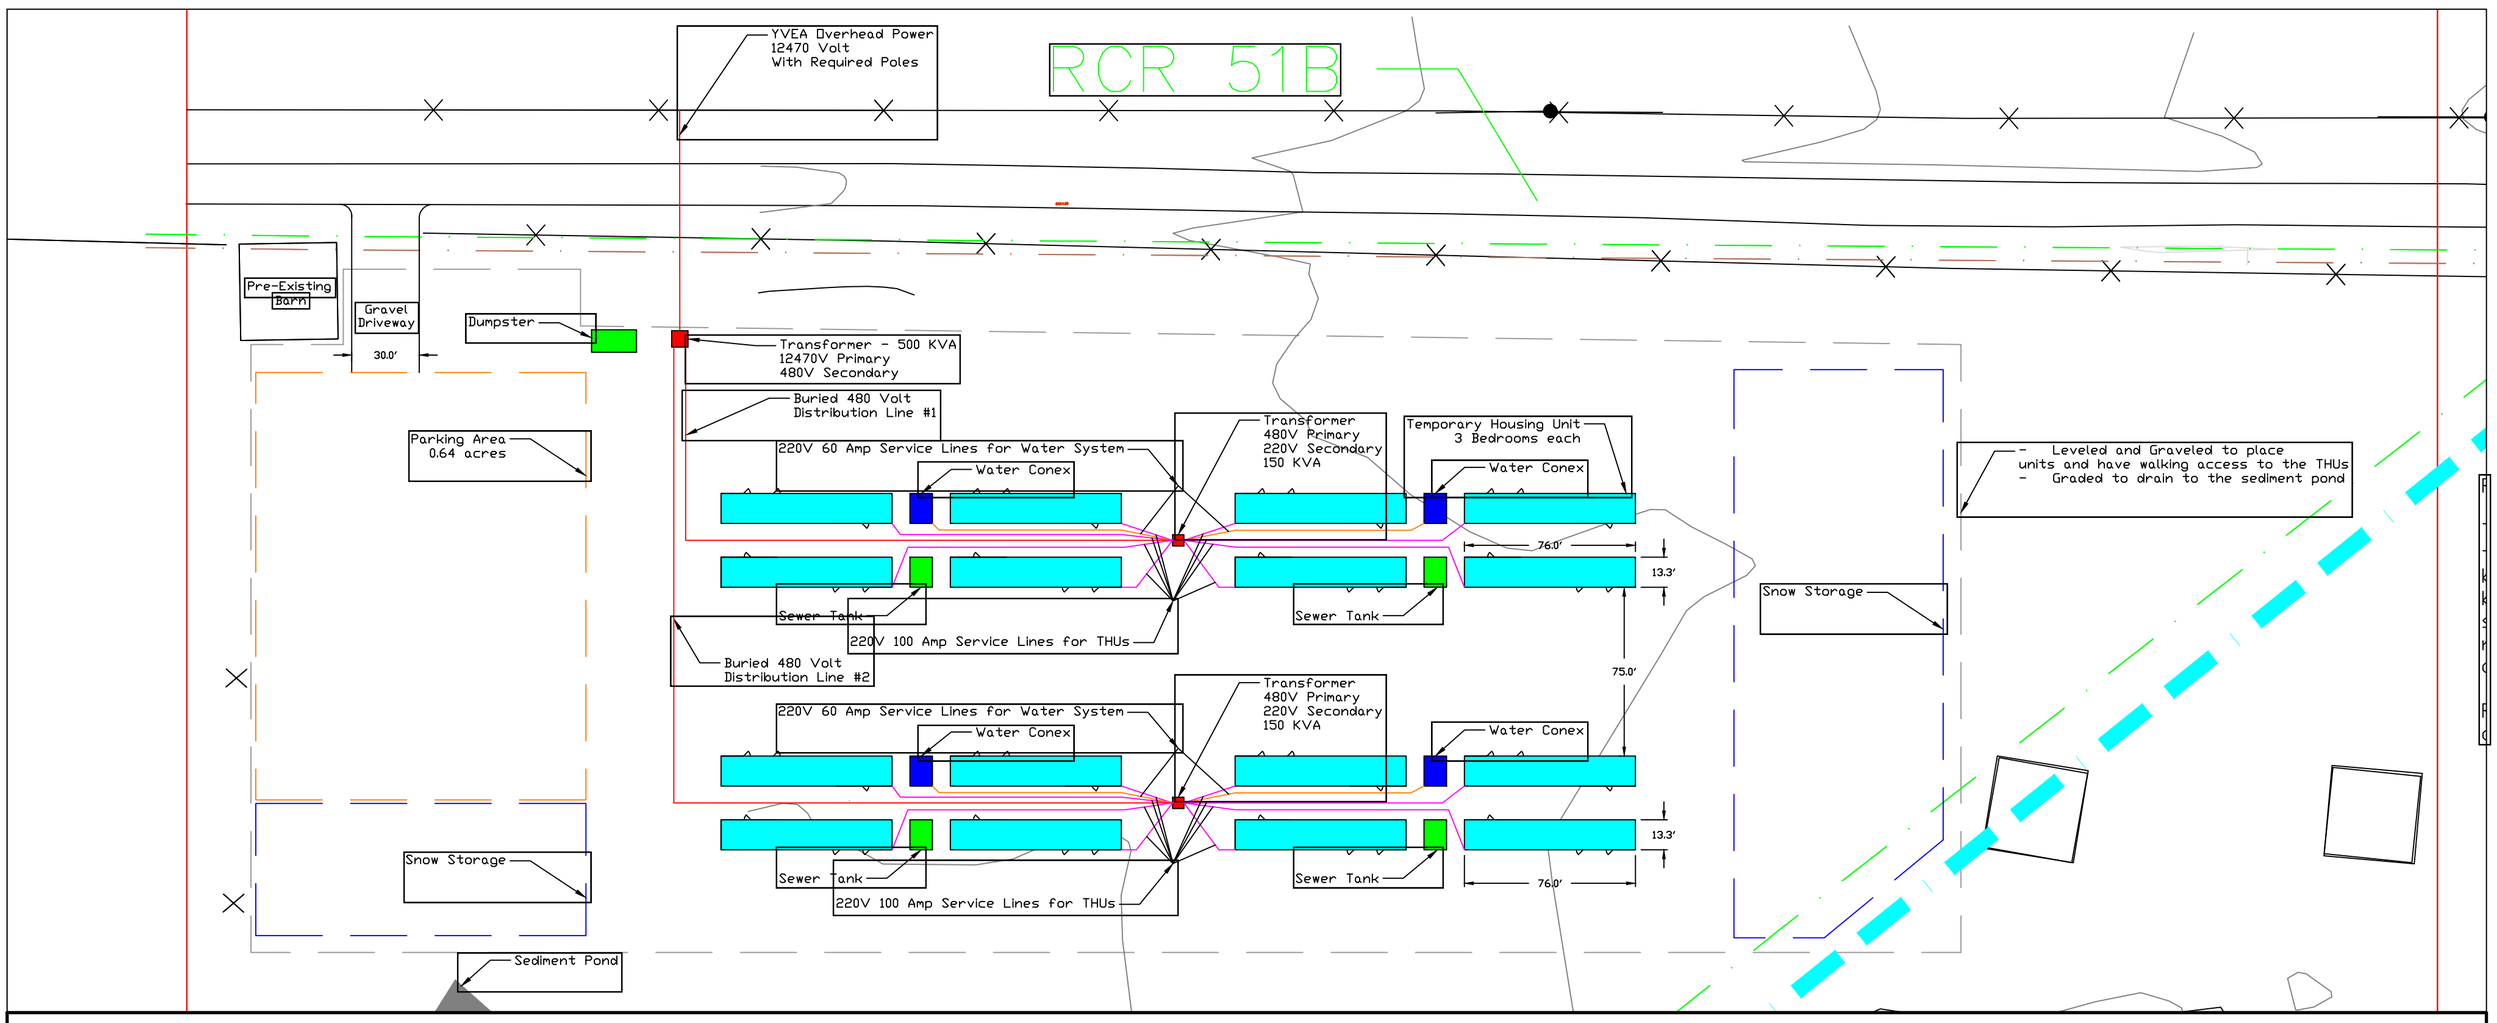


# MESA MAN CAMP
# 2022 PROPOSAL
# SITE PLAN

## LEGEND

- SEDIMENT POND
- 5660 SURFACE CONTOUR
- X—X FENCE LINE
- DRAINAGE
- PROPERTY LINE
- GAS LINE
- TELEPHONE LINE
- DIRT ROAD
- POWERLINE (WOOD POLES)
- PERMIT BOUNDARY
- POWERLINE TOWER

N

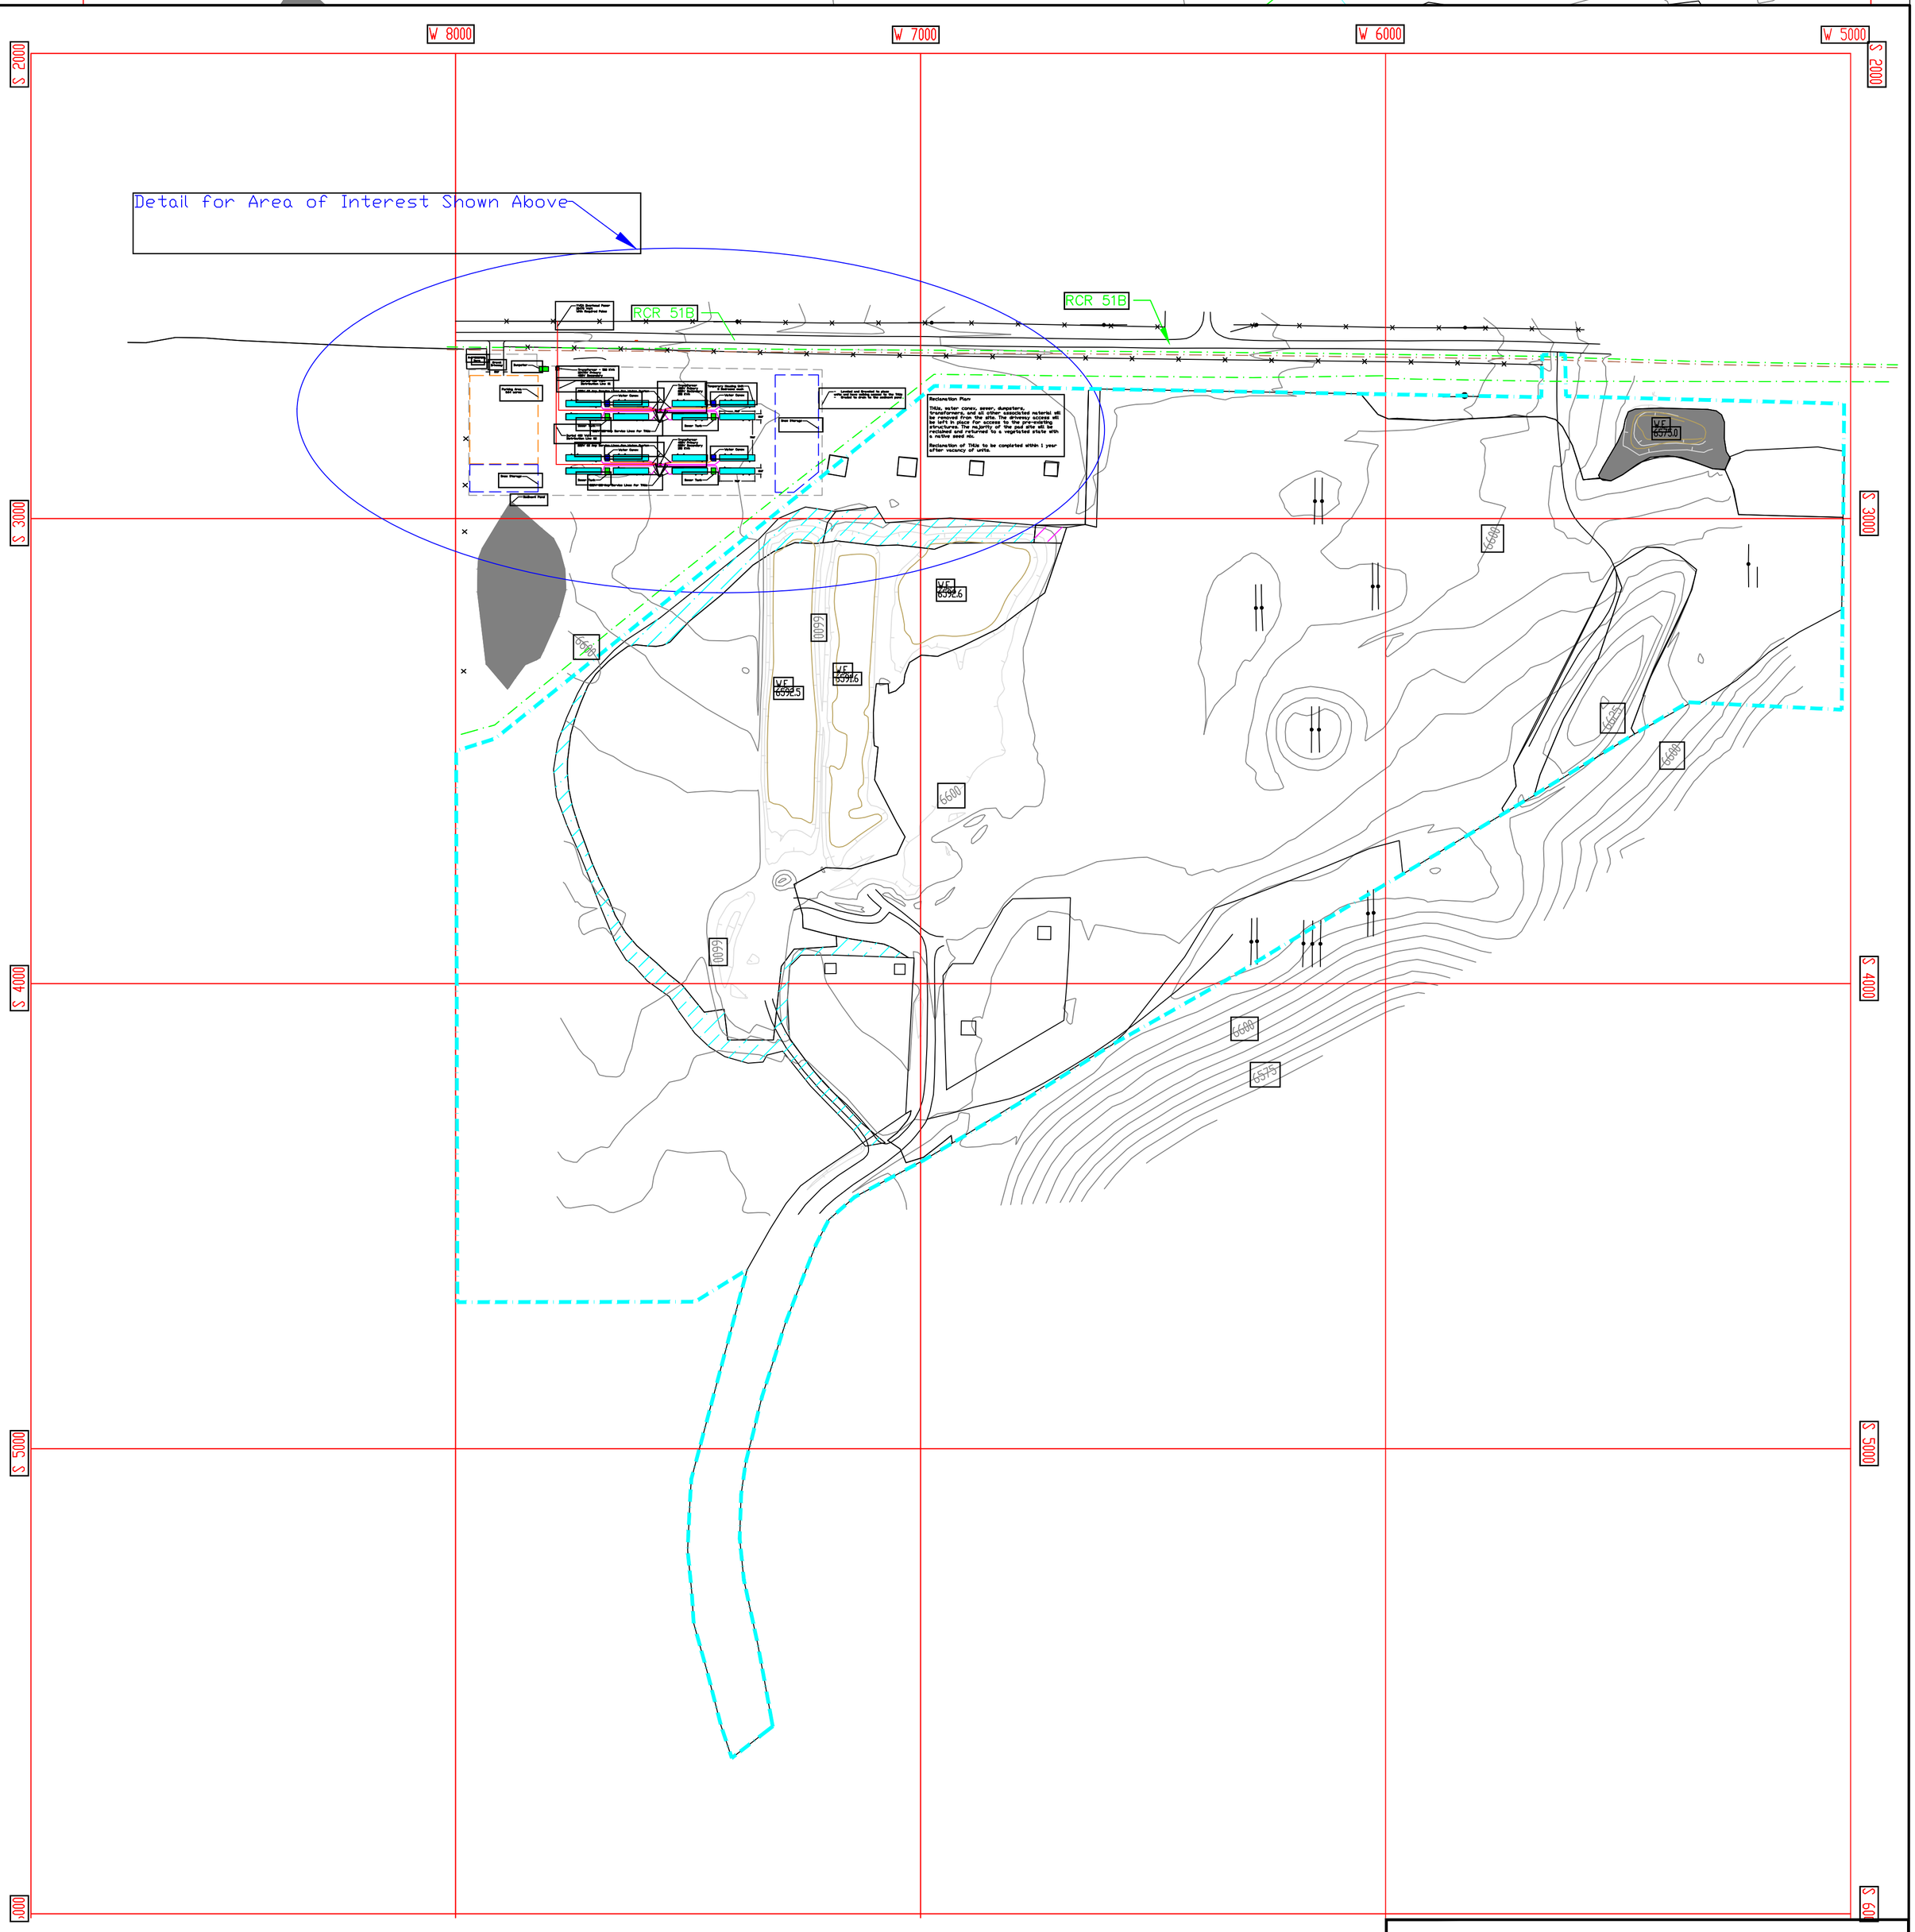200' 0 200' 400'

SCALE

SAGECREEK\Seneca Data \JCAMPBELL\MESAGRAVEL\MESA2012RECLAM.dwg

**Peabody Sage Creek Mining, LLC.**

PEABODY SAGE CREEK MINE
36600 Routt County Road # 27
Hayden, Colorado 81639

| | |
|---|---|
| **Location:** Routt County, Colorado | **Date Created:** 08-31-22 |
| **Map Projection:** Seneca local | **Drawn By:** JWC |